


TYPE 2 - Plots 113 - 115

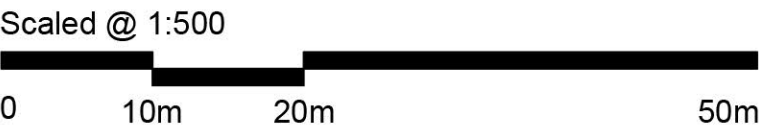

Notes:


This drawing, design and concept are copyright of STEN Architecture.

All Dimensions are to be verified on site before any work commences. If any discrepancies, errors or emissions are noted, these are to be reported to STEN Architecture immediately.



If any other drawings are referenced within this layout, please refer to the specific detailed drawing for design, materials and specific working practices.




FRONT ELEVATION

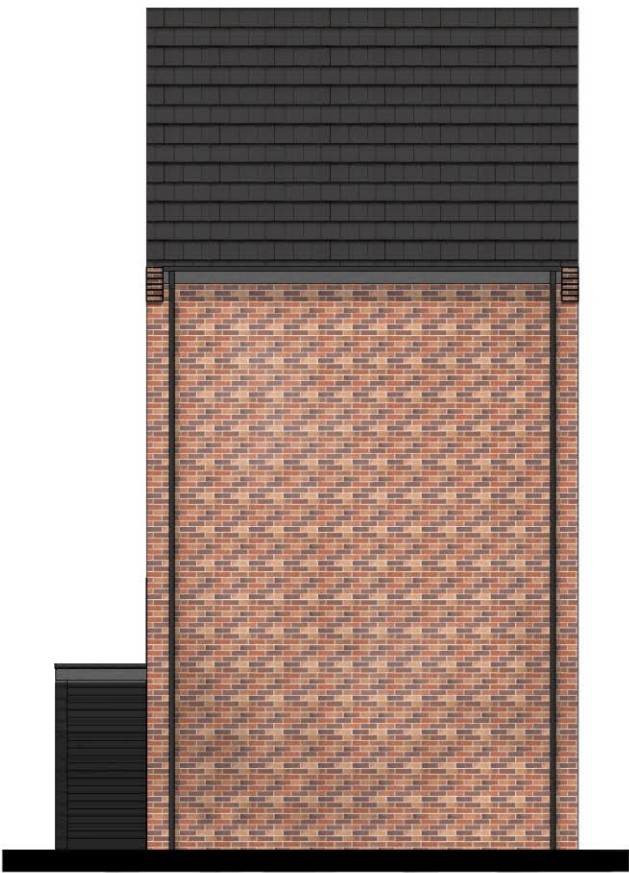


SIDE ELEVATION

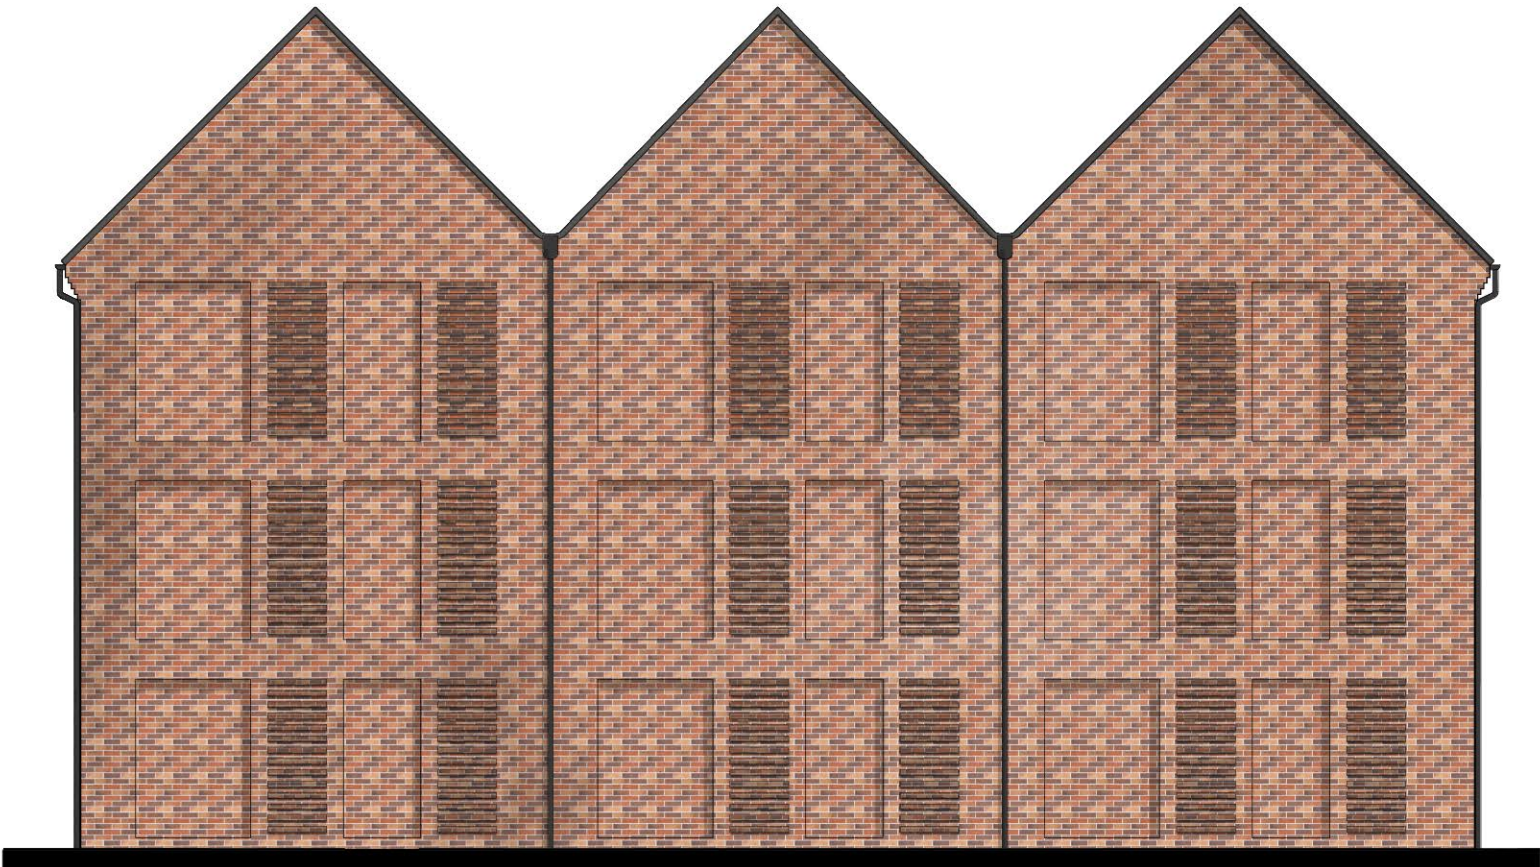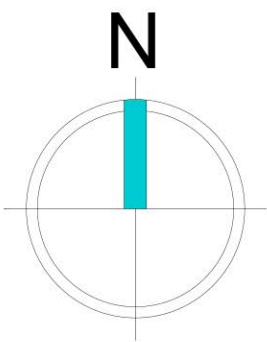


REAR ELEVATION

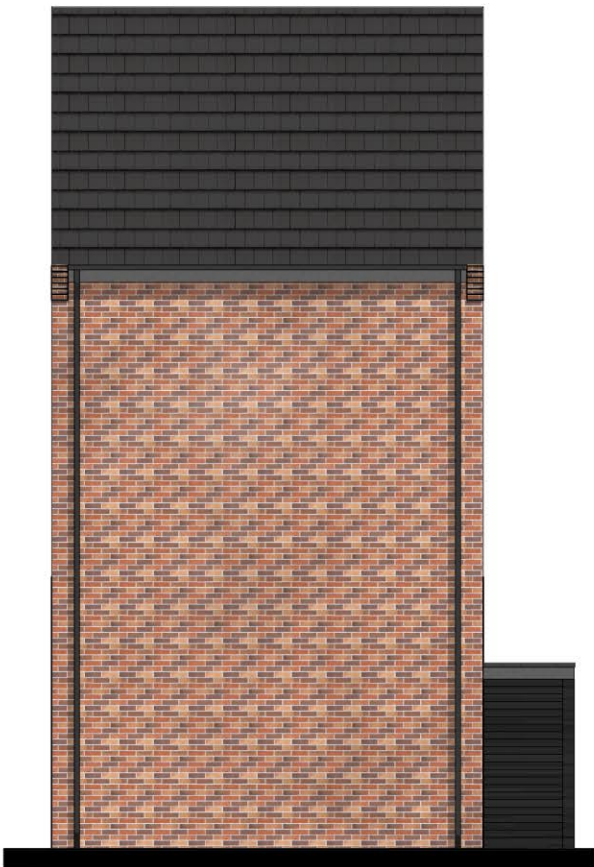


SIDE ELEVATION

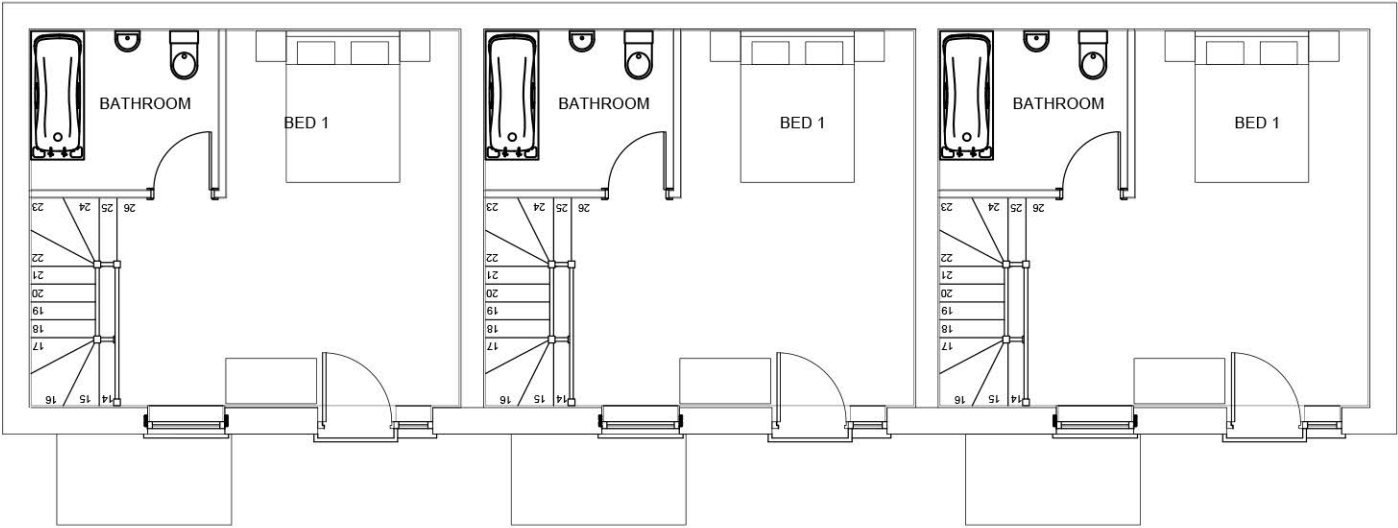

SECOND FLOOR PLAN

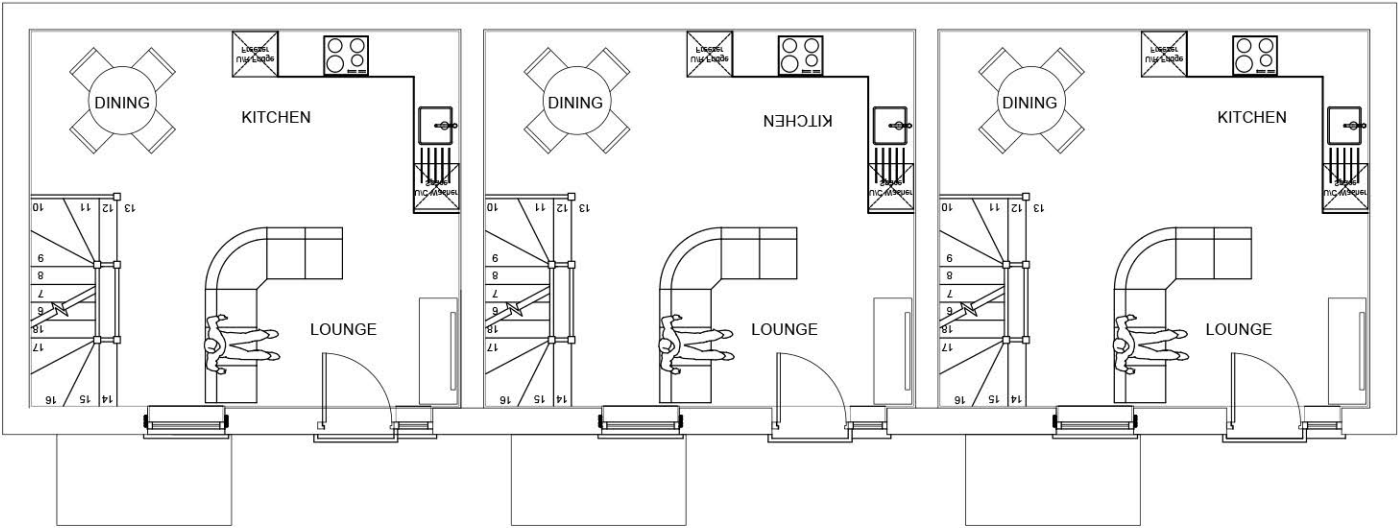

FIRST FLOOR PLAN

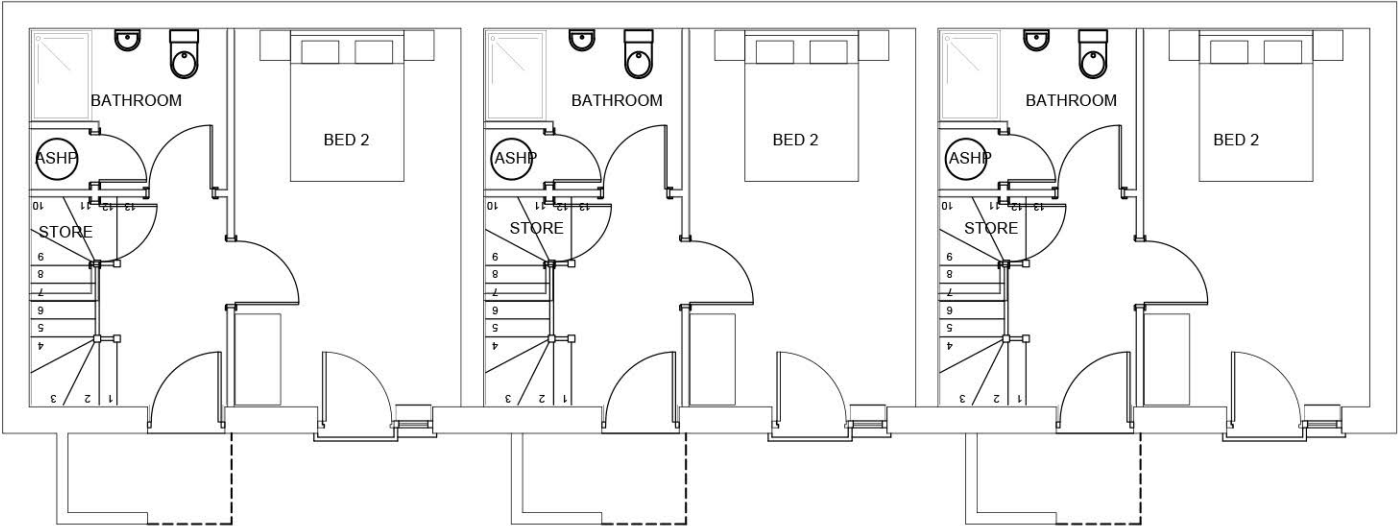

GROUND FLOOR PLAN

X	X	X	X
REV:	DESCRIPTION:	BY:	DATE:

STEN

ARCHITECTURE

STEN Architecture Ltd

The Studio

Harrison Street

Wakefield

WF1 1PS

Tel: 01924 950985

Web: www.sten-architecture.co.uk

Twitter: [@STEN_arch](https://twitter.com/STEN_arch)

Facebook: [stenarchitectureltd](https://facebook.com/stenarchitectureltd)

LinkedIn: [Sten Architecture](https://linkedin.com/company/sten-architecture)

CLIENT:

Triple Jersey Limited

SITE:

Kingsway, Burnage

TITLE:

Type 2 Plot 113 - 115

Floor Plans & Elevations

SCALE AT A2:	DATE:	DRAWN:	CHECKED:
1:100	June 24	SSH	
PROJECT NO:	DRAWING NO:	REVISION:	
2425	2425.T2.17		