


19/09/2024 14:01:26

C:\Users\MTwigg\Documents\5801-HMA-HC-ZZ-M3-A-00001_P01 - Henry Royce_mtwigg\PCPG.rvt

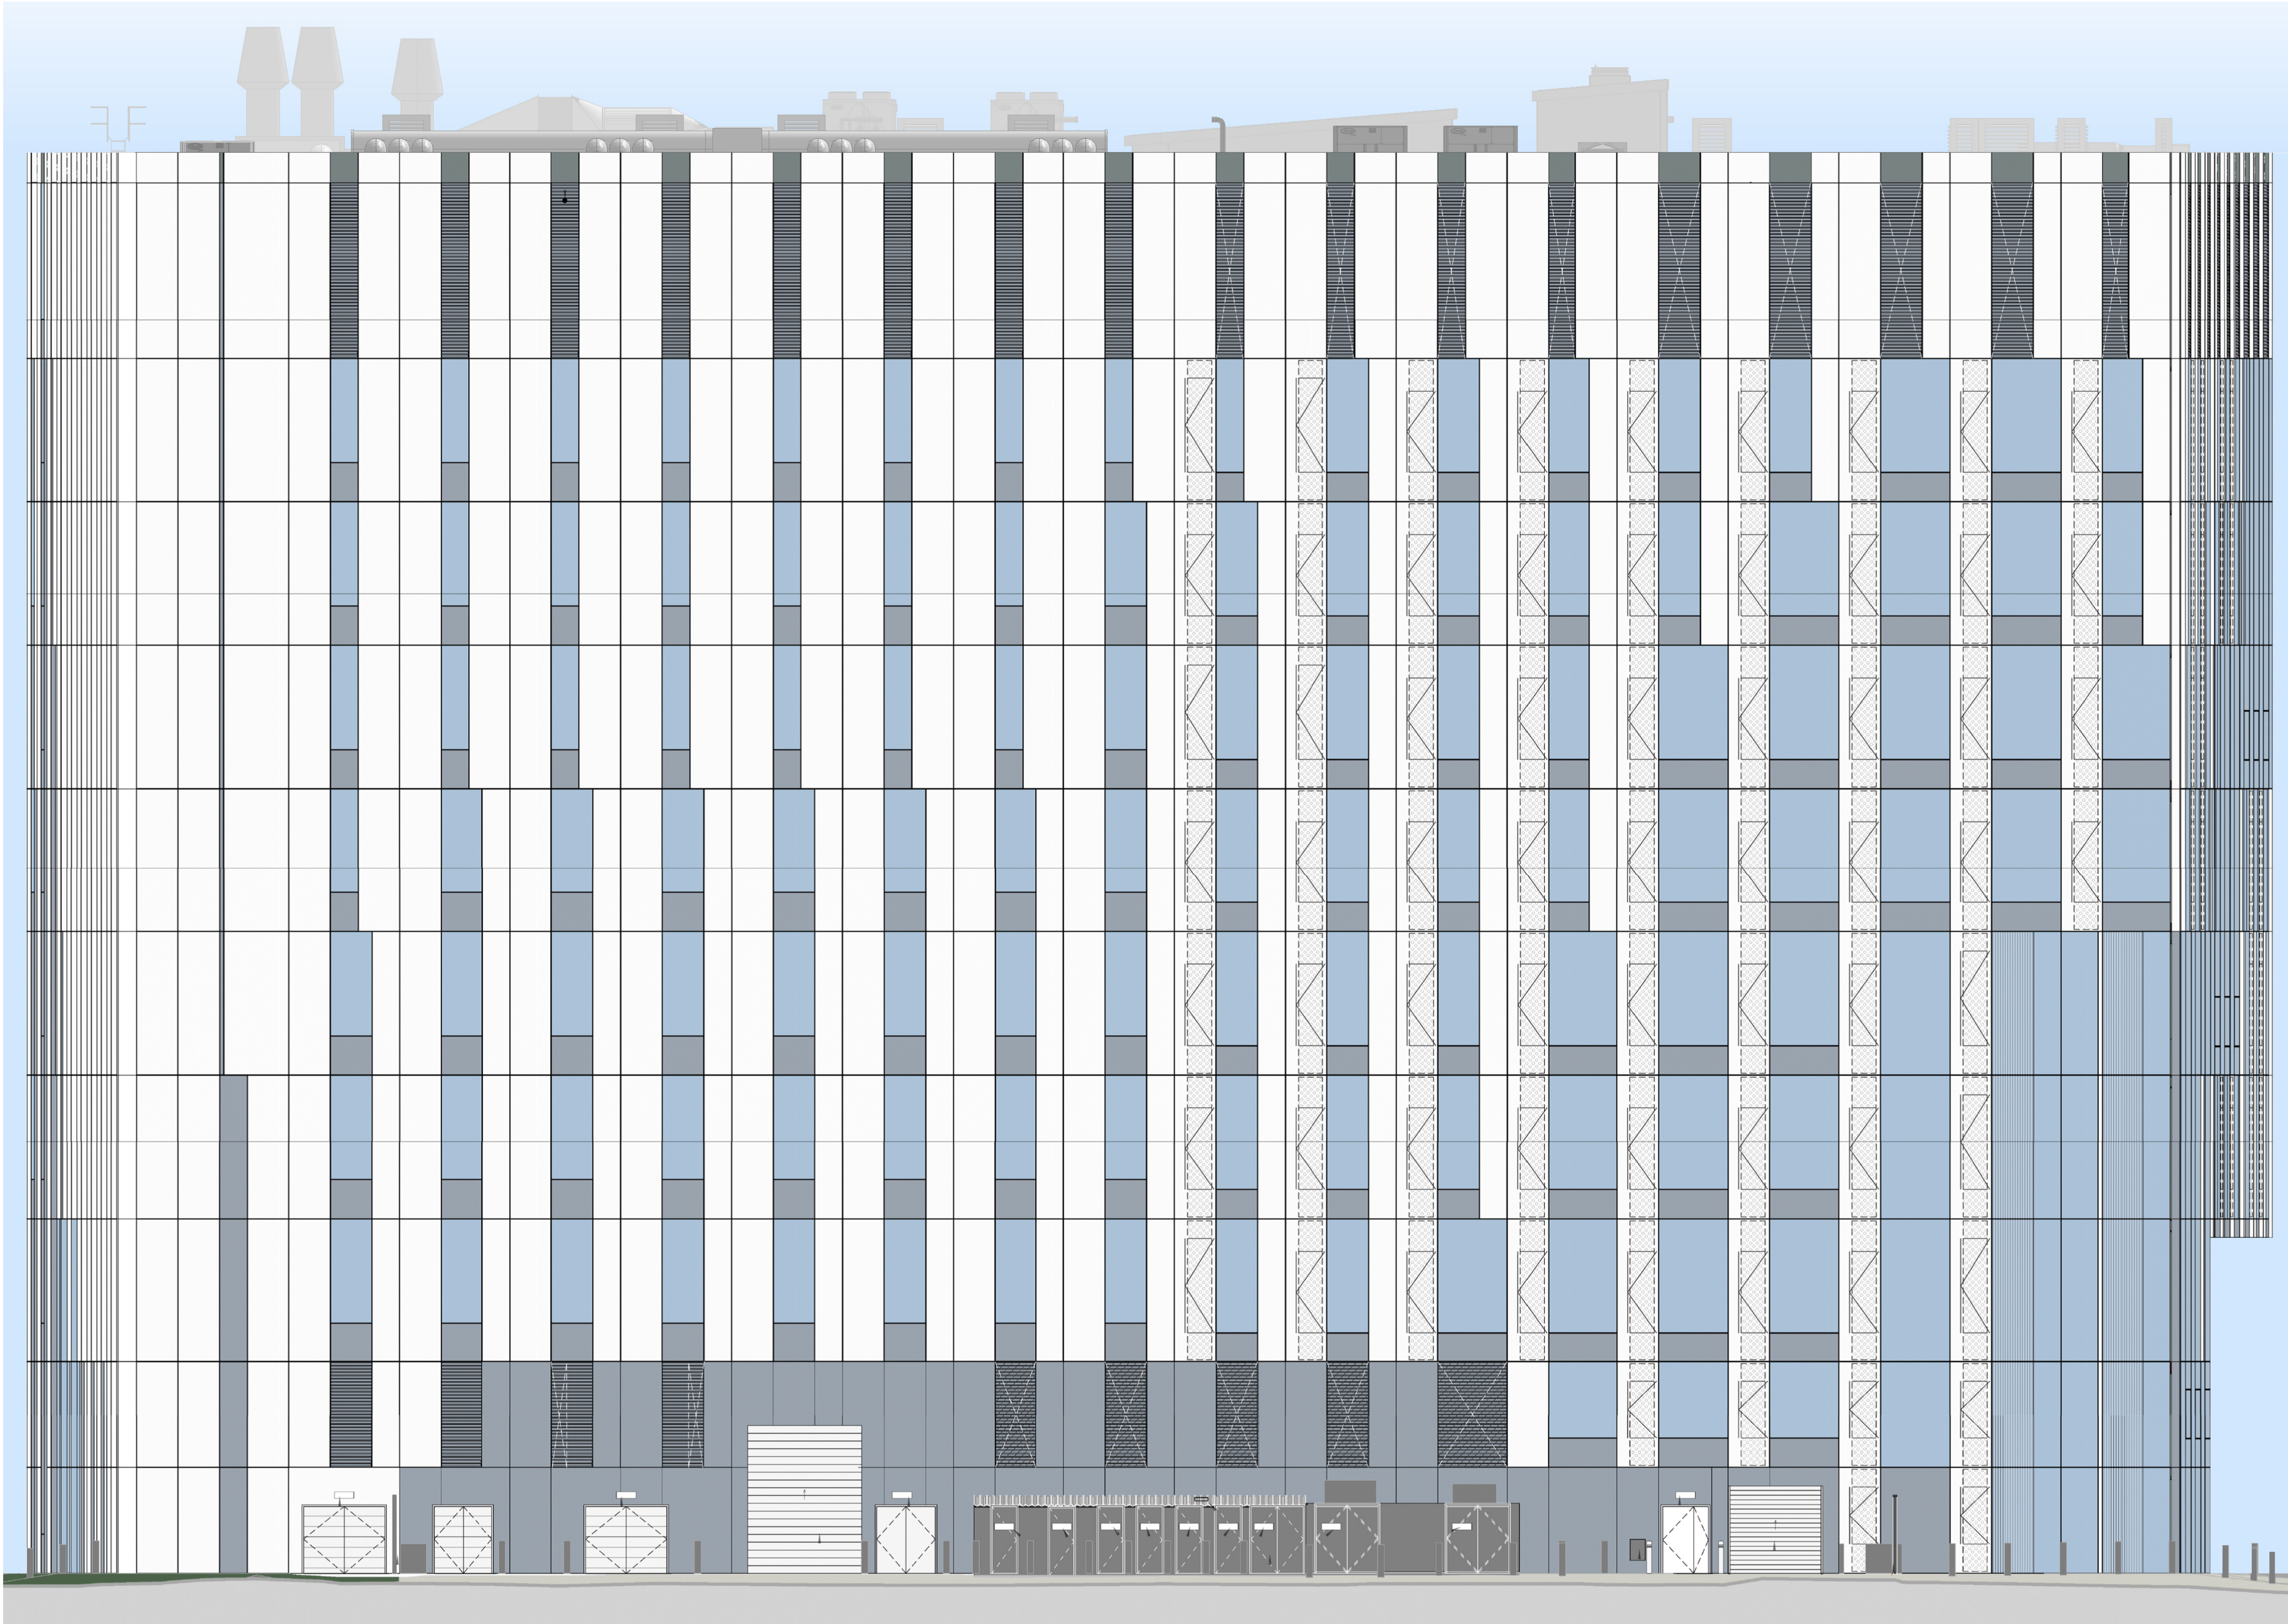

Proposed North Elevation Copy 1

1 : 100

NOTES

1. Do not scale from this drawing.
2. All measurements are in millimetres unless stated otherwise.
3. This drawing is to be read in conjunction with the specification and all relevant Architectural, Electrical, Mechanical and Structural drawings.
4. (c) University of Manchester this drawing must not be reproduced without permission.
5. Directorate of Estates and Facilities to be notified of any discrepancies.

Royce Building

0 4m 8m 12m

1:200 @ A3

0 2m 4m 8m

1:100 @ A1

Key Plan_North Elevation

1 : 1000

P1	First Issue for Planning	11/09/24	MT	TF
Rev	Description	Date	By	Auth

MANCHESTER
1824

The University of Manchester

Directorate of Estates and Facilities
Beyer Building
The University of Manchester
Oxford Road
Manchester
M13 9PL

**HALLIDAY
MEECHAM
ARCHITECTS**

Halliday Meecham Architects Limited
111 Piccadilly Manchester M1 2HY
+44 (0)161 461 5565
4 Devonshire Street London W1W 5DT
+44 (0)203 440 5175
hma@hallidymeecham.com
www.hallidymeecham.com

Drawing Status

PLANNING

Project
Royce Roof Plant - 5801

Building Name Henry Royce Building	Building No. 345AA
Site Name Oxford Road	
Sub Site Name -	

Drawing Title
Royce Existing North Elevation

PM TF	Drawn MT	Checked TF	Authorised HMA
Scale @A1 1:100	Date 19-09-24	Date 19-09-24	Date 19-09-24
Drawing Number 5801-HMA-RB-ZZ-DR-A-0102	Revision P1		

Original Drawing Paper Size 841mm x 594mm