

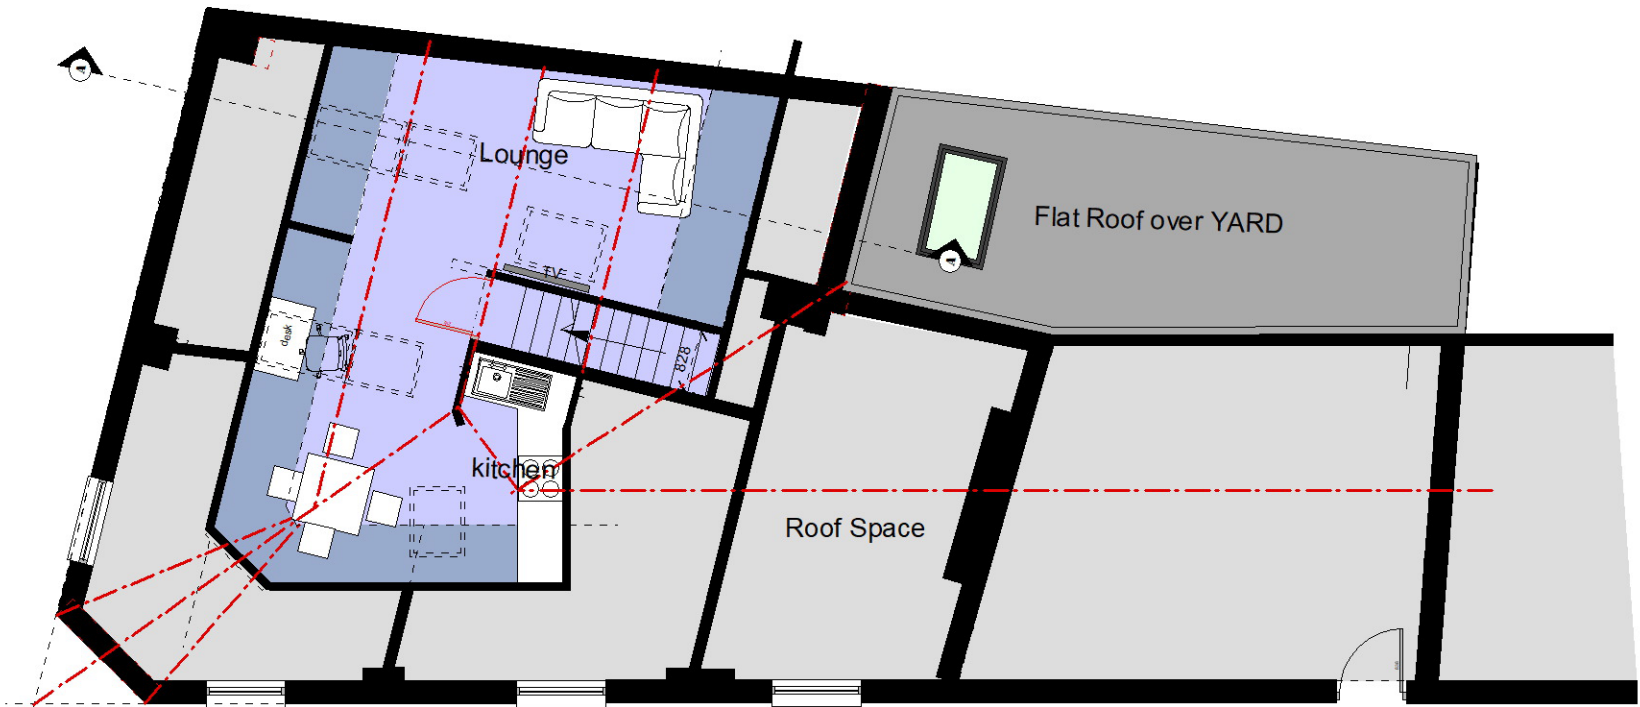


All Dimensions should be checked on site.
Do not scale this drawing for fabrication.
Any drawing errors should be brought to the attention of the architect.
COPYRIGHT DaC Design

REVISIONS:		
REV.	DETAILS OF REVISION	DATE

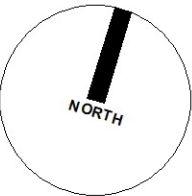

SECOND FLOOR PLAN AS PROPOSED

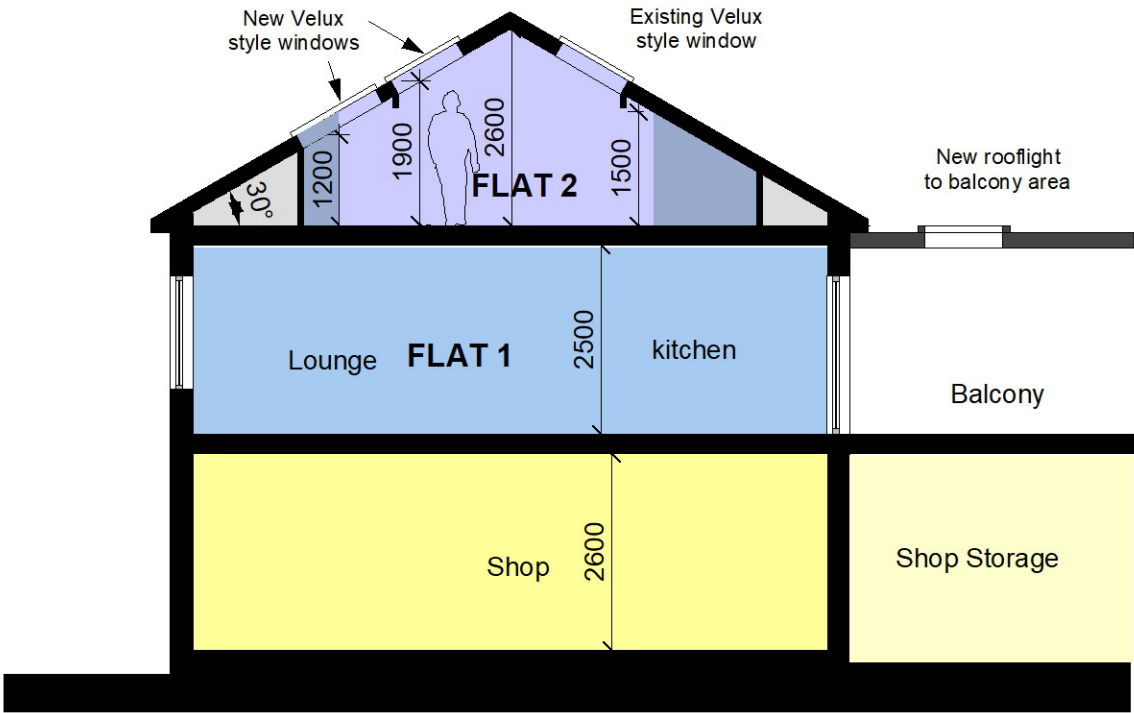

SECTION A-A - AS PROPOSED



VIEWS OF ROOF AS PROPOSED



0m 2m 4m 5m
SCALE

D@C DESIGN
ARCHITECTURE & PLANNING
0776 452 3545 0161 425 3934

CLIENT: Mr H Khan
SCALE: 1:100 @ A3
DATE: Feb 2024

DRAWING: REVISED SECOND FLOOR PLAN as Proposed

JOB TITLE: PD APPLICATION for 2 flats over retail - 79 Wellington Street & 2 Jessop Street, Gorton, M18 8TZ

P05