




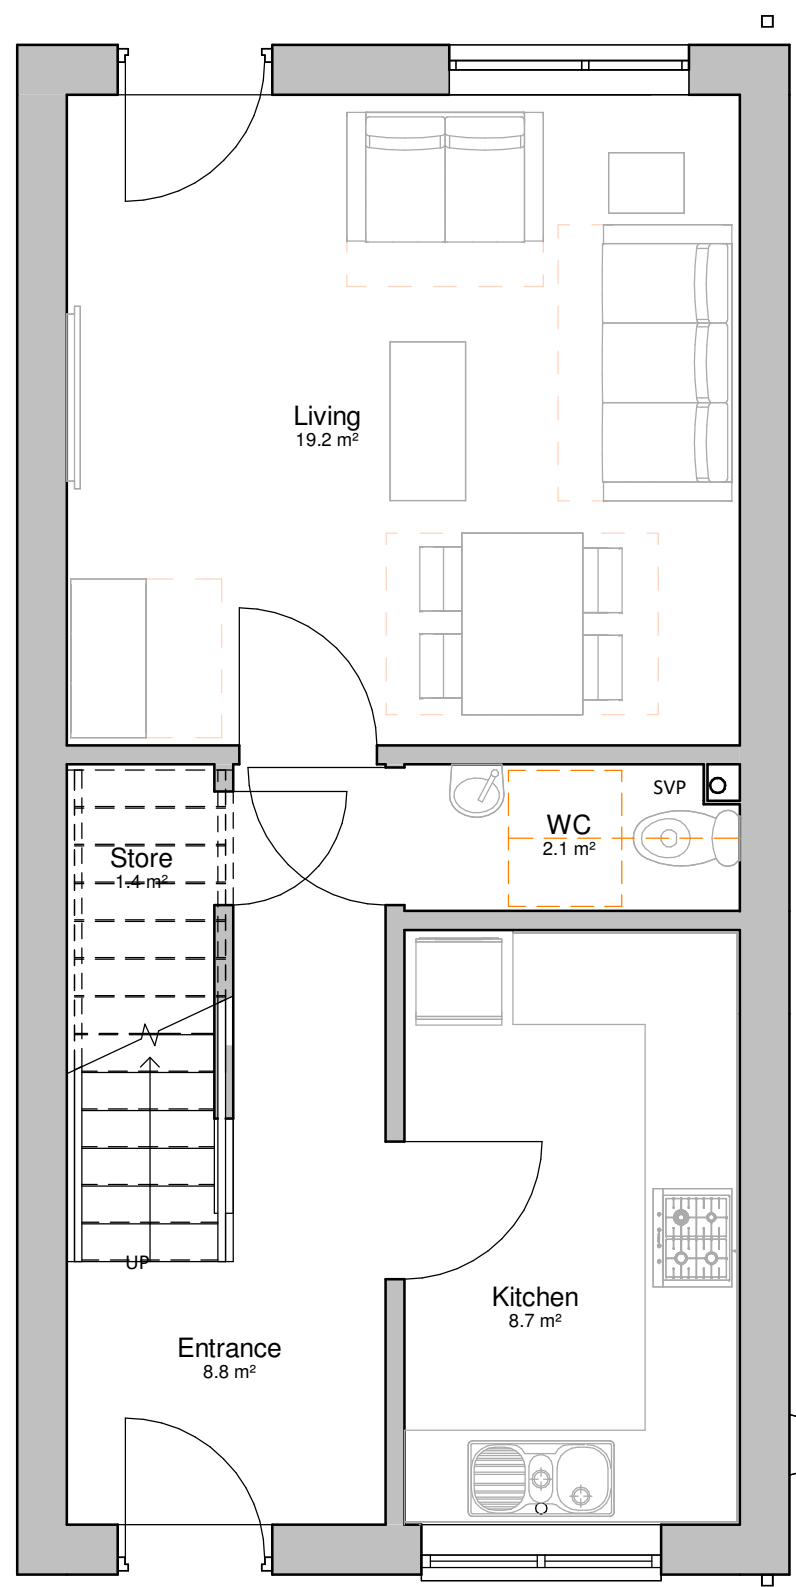

00 Ground Floor Plan
1 : 50

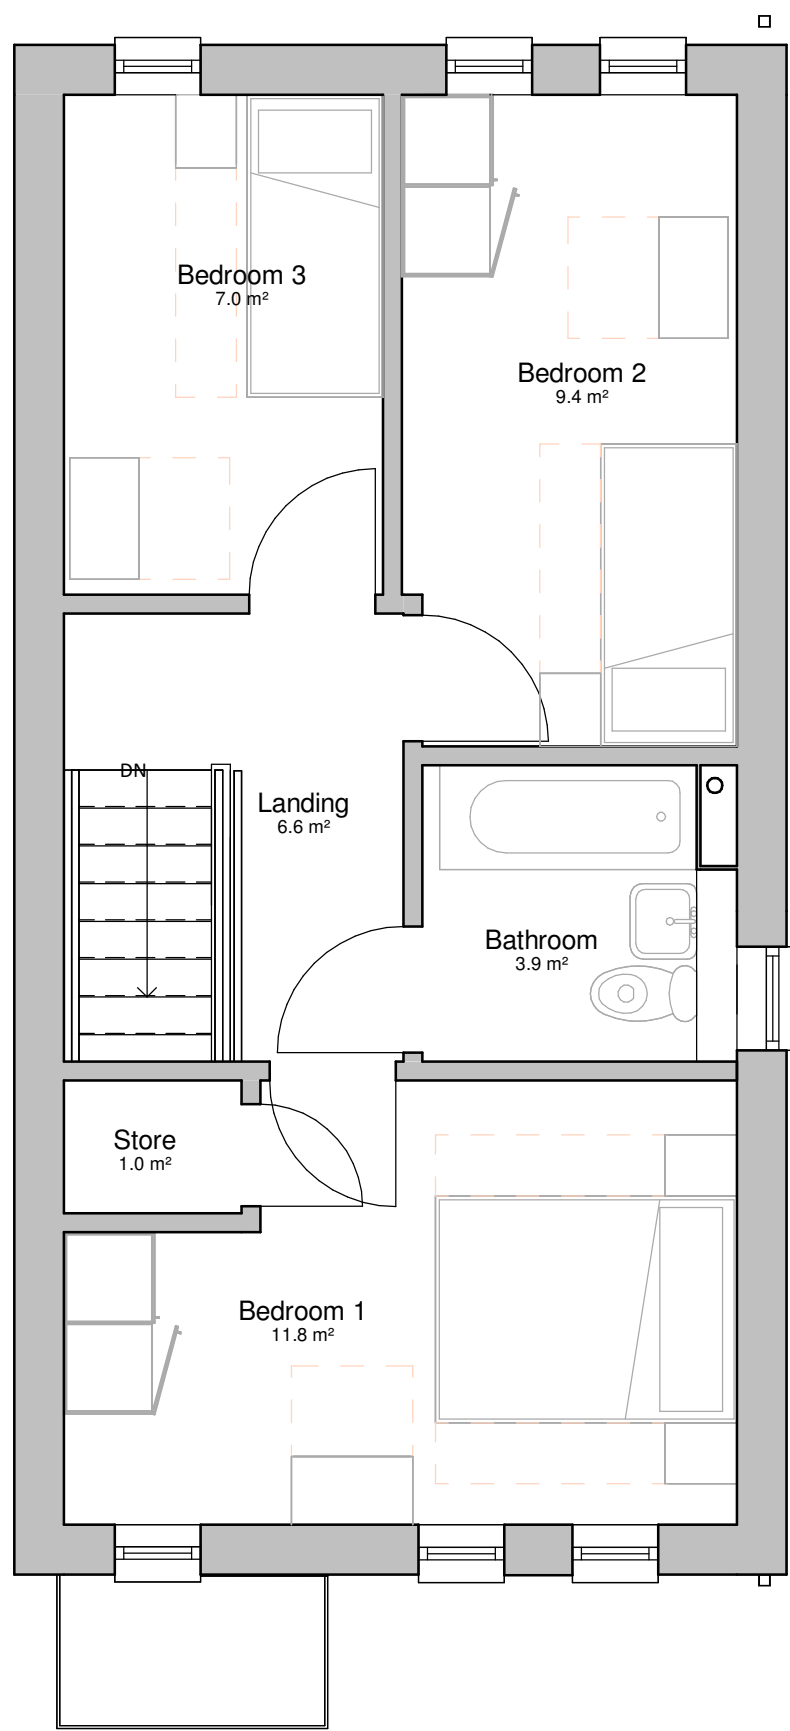

01 First Floor Plan
1 : 50

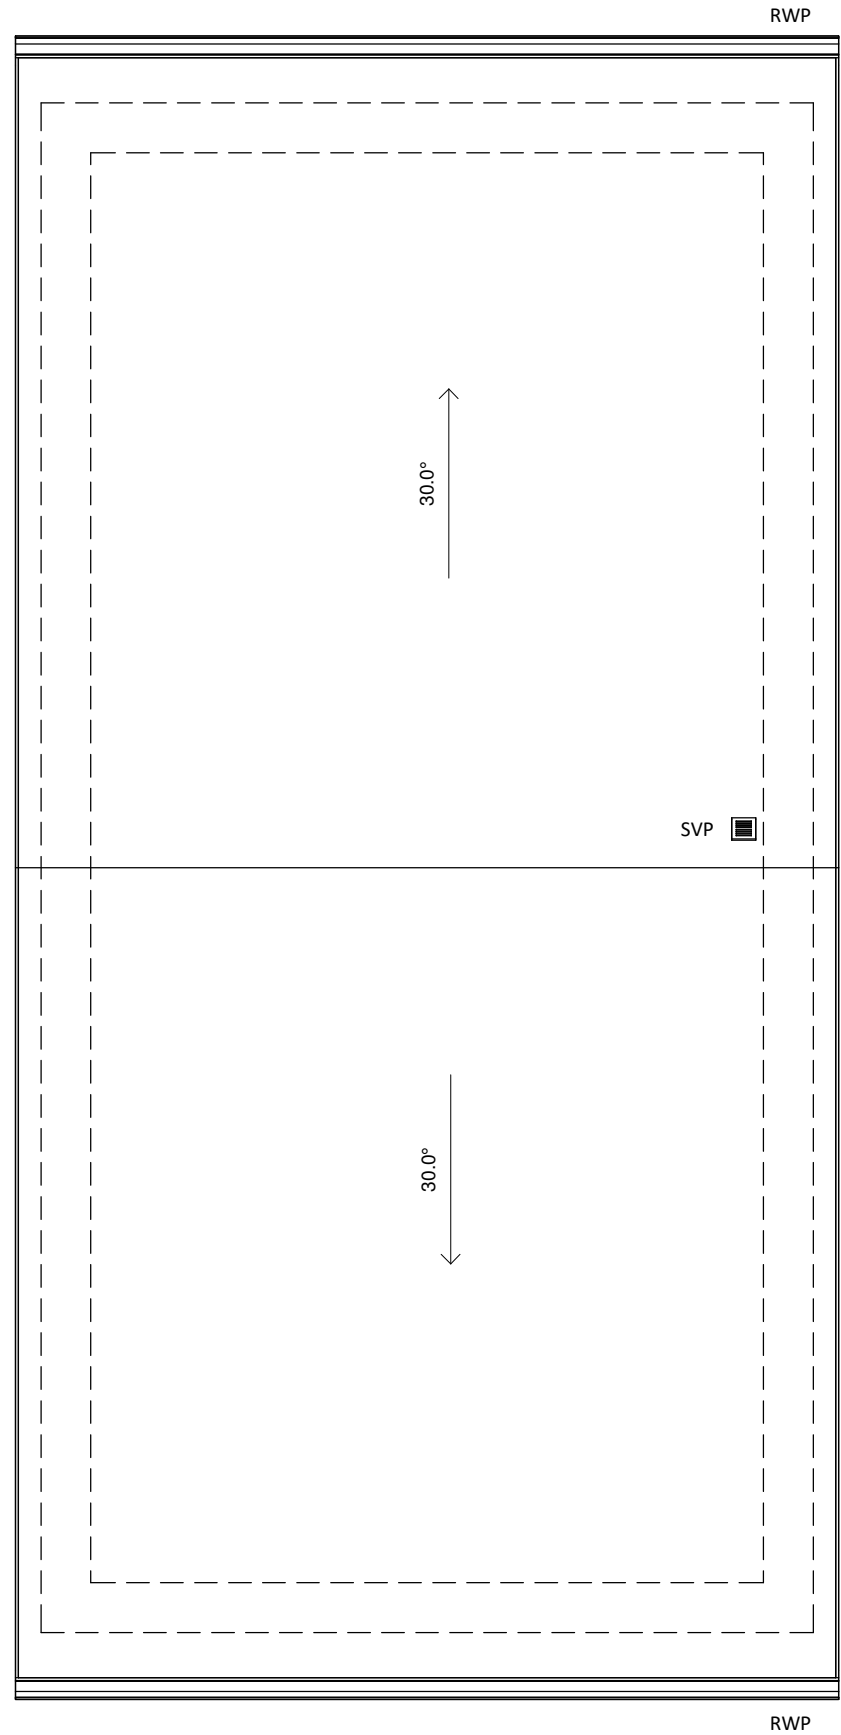

02 Roof Plan
1 : 50



Indicative Visual




Front Elevation
1 : 50



Rear Elevation
1 : 50



Gable Elevation
1 : 50

 

Rev	Date	Int	Description
-----	------	-----	-------------



CLIENT:

Built Development Ltd

PROJECT:

Church Lane, Moston

DESCRIPTION:

3B4P House T1 Proposed Plans & Elevations

PURPOSE OF ISSUE:

Planning

DRAWN BY: CHECKED DATE: SCALE @ A1:

OM ED 24.10.24 1 : 50

JOB NO: STATUS CODE: DRAWING NO: REV

4450 S0 125

FILE IDENTIFIER:

CL-BTP-04-ZZ-DR-A-4450_125

Elizabeth House 486 Didsbury Road Heaton Mersey Stockport SK4 3BS
0161 443 1221 info@bernardtaylor.co.uk www.btparchitects.co.uk