



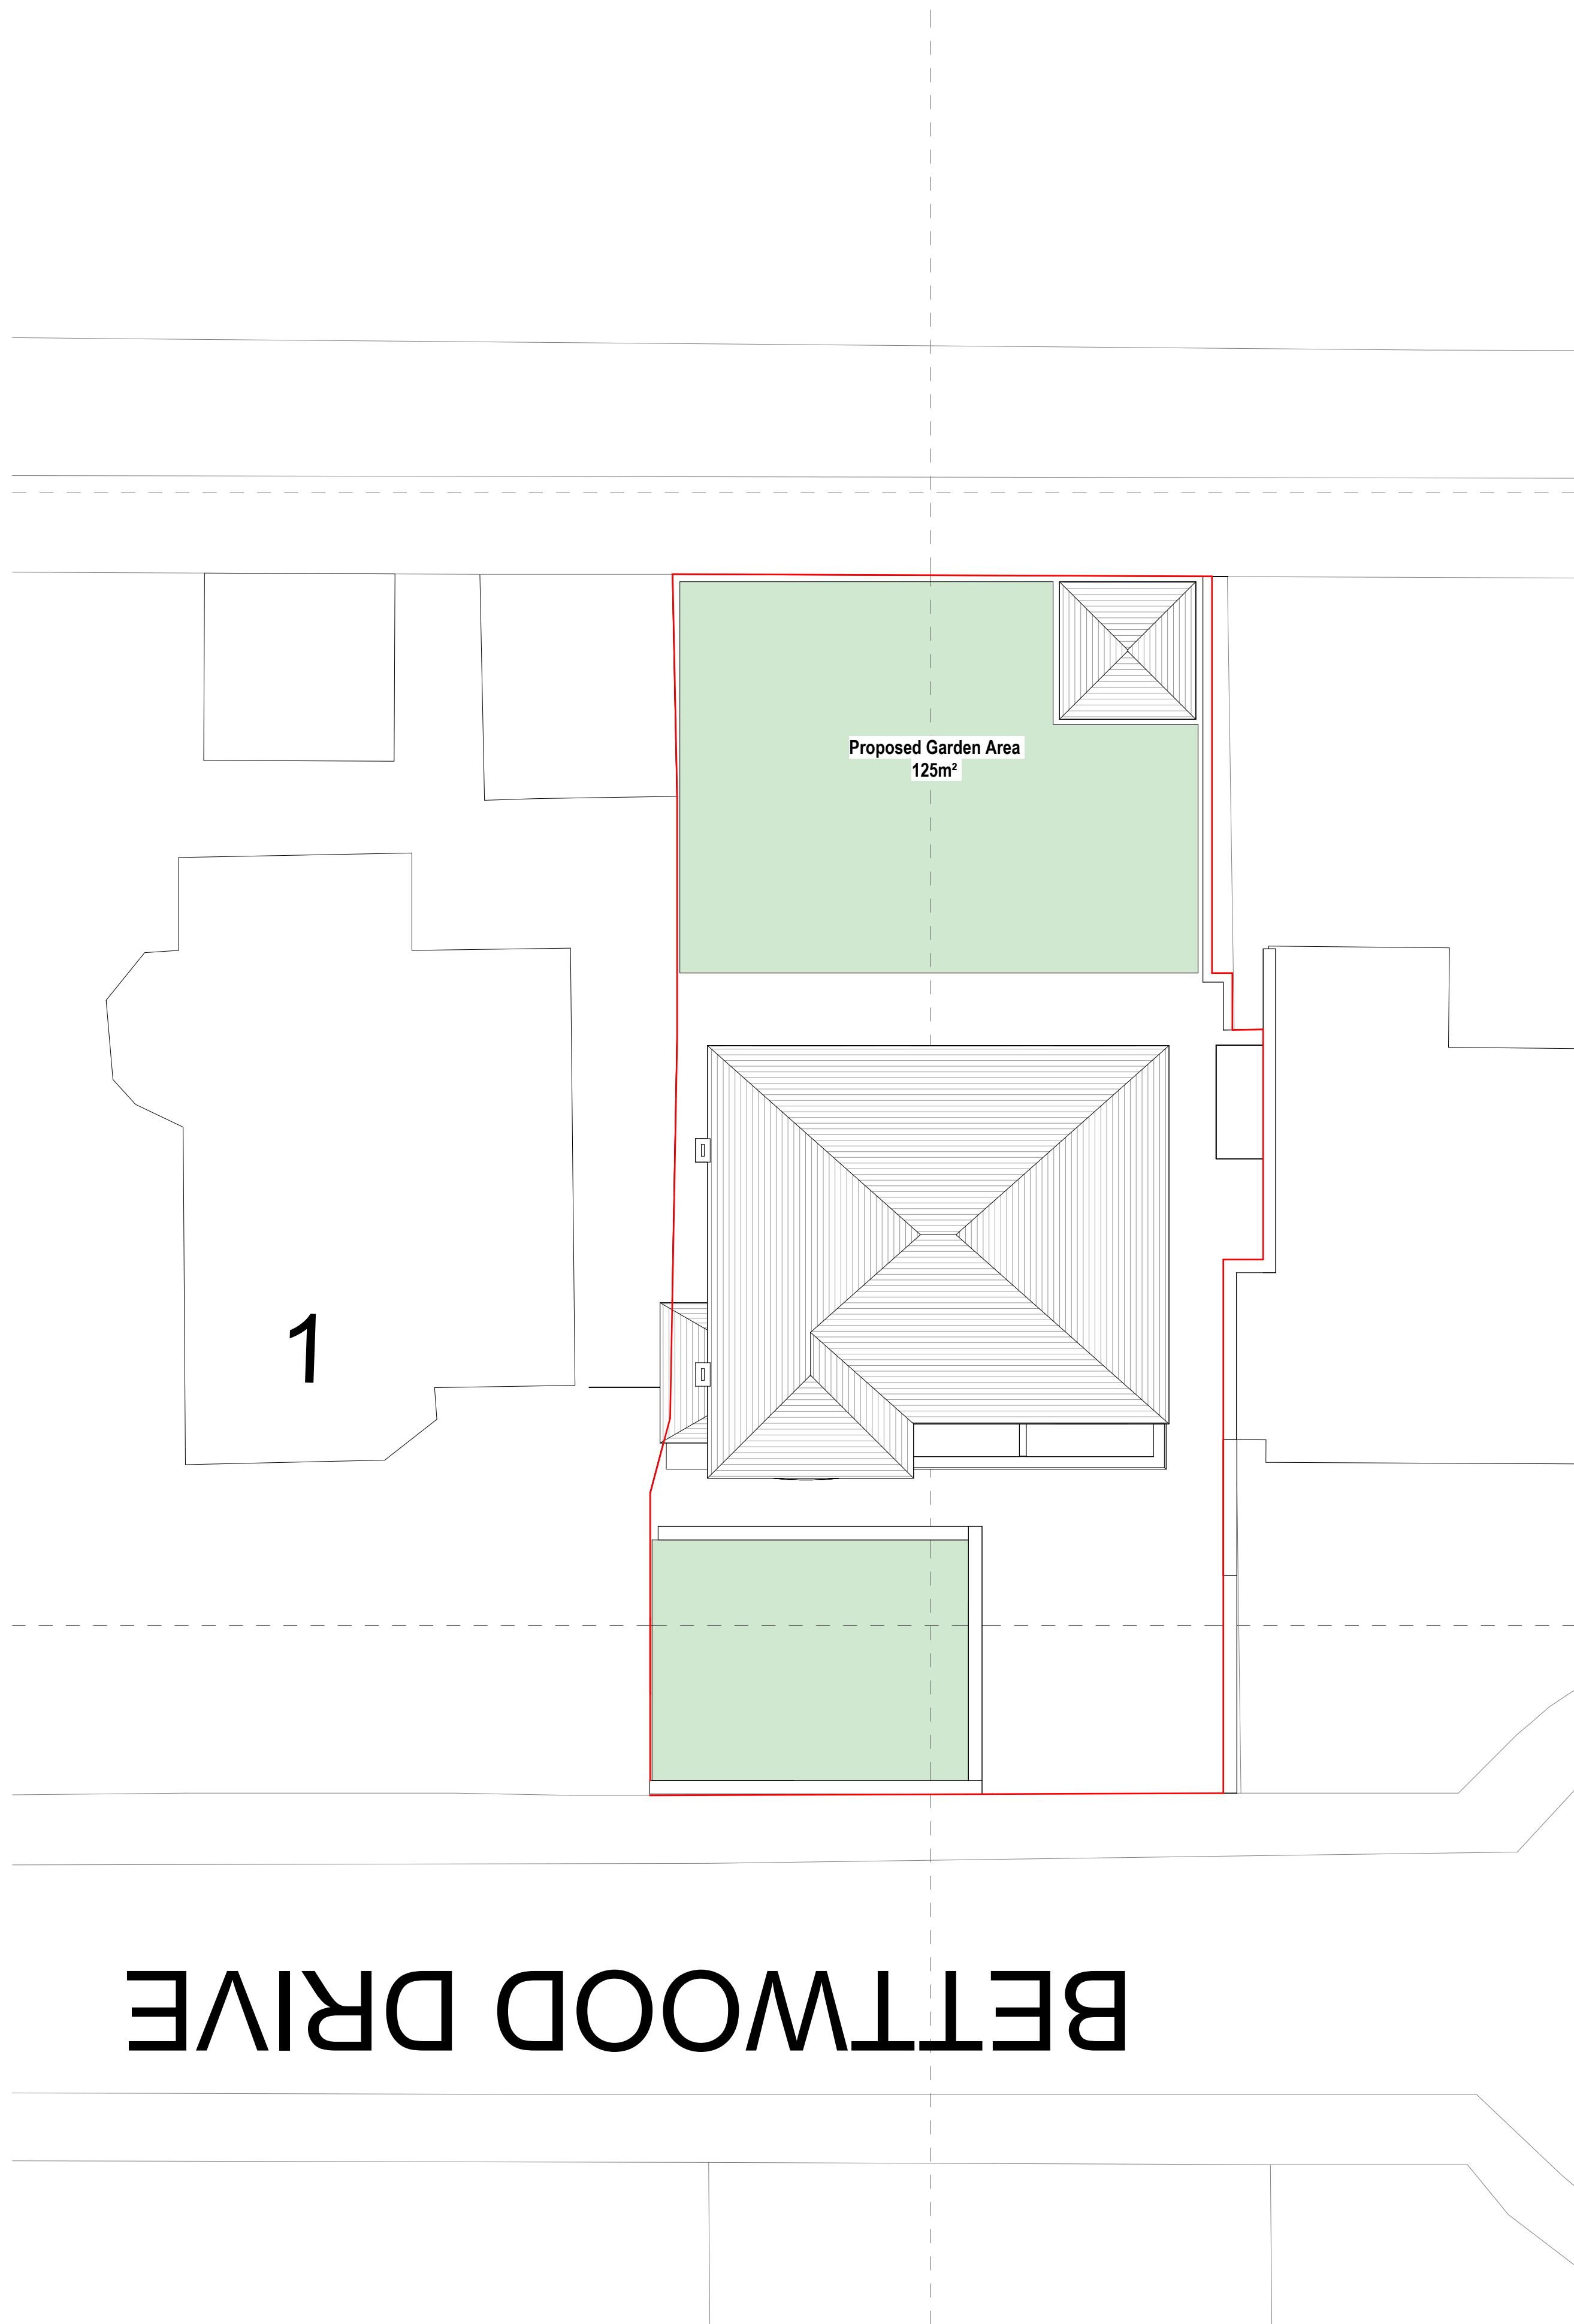

BETTWOOD DRIVE

1

Existing Site Plan
1 : 100

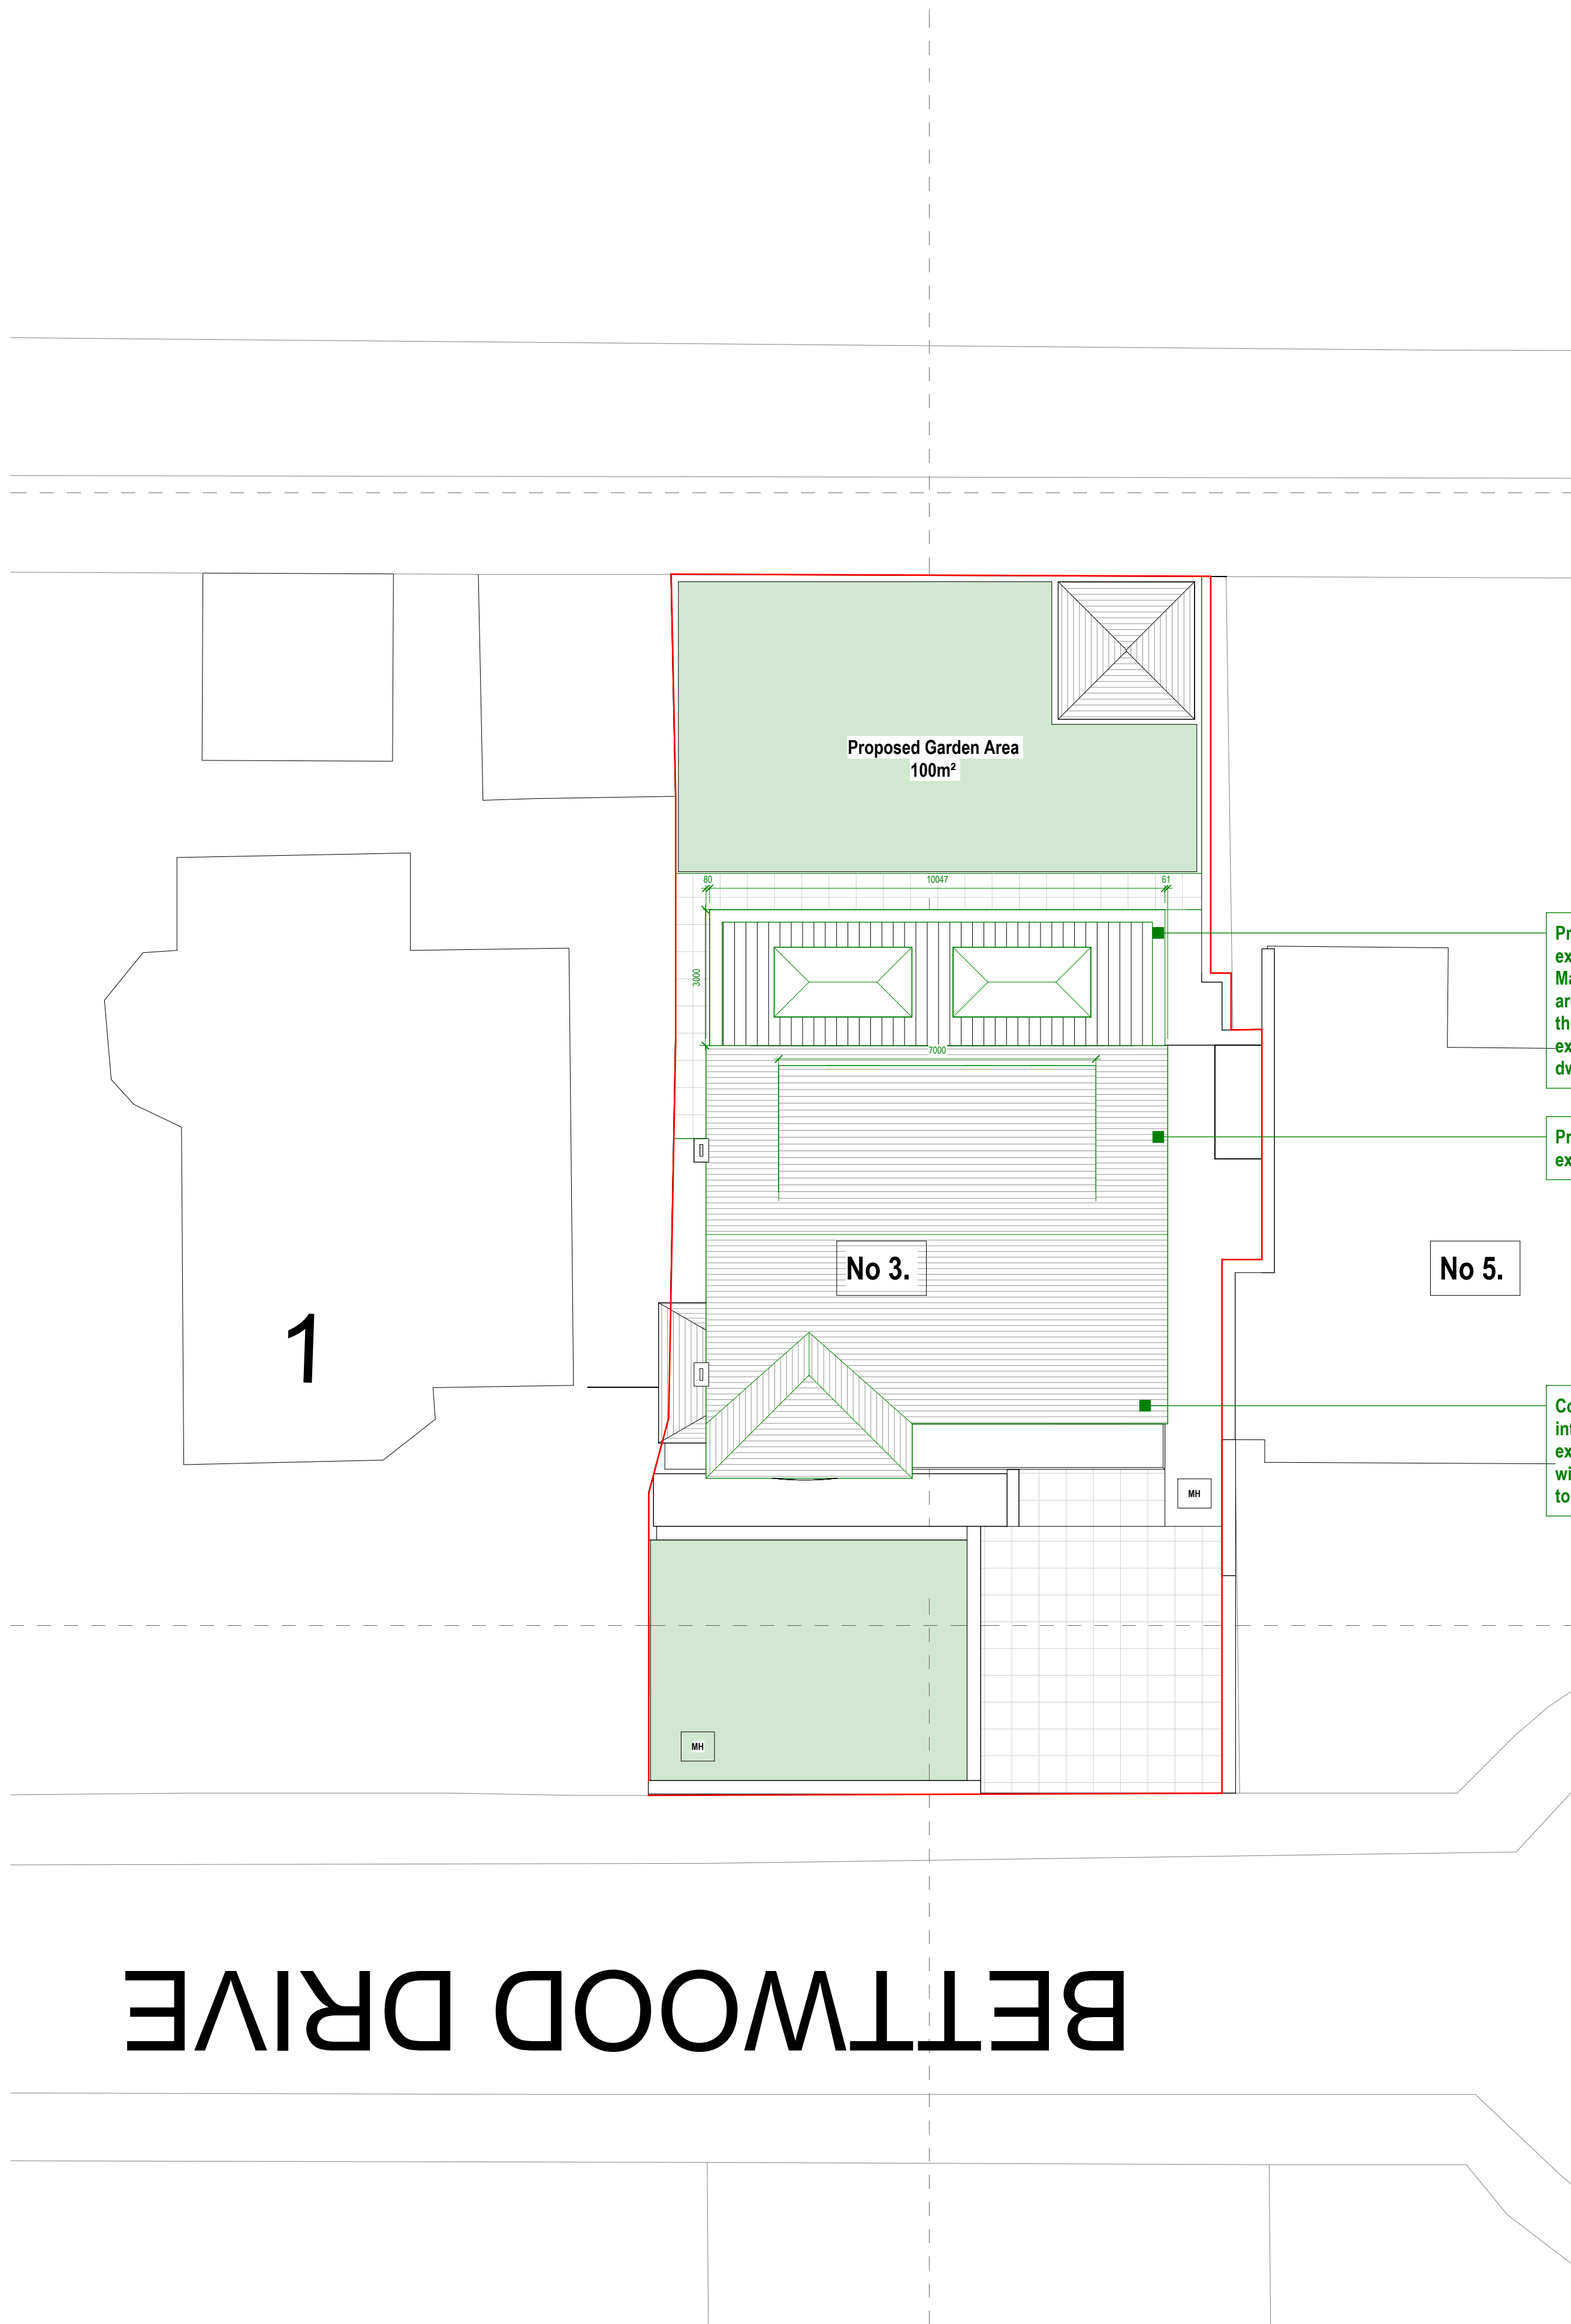


BETTWOOD DRIVE

2

Proposed Site Plan
1 : 100

0m 2m 4m 6m 8m 10m

VISUAL SCALE 1:100 @ A1

 

2 Size of dormer reduced 22.09.24 RM
1 Revised annotations 18.09.24 RM

Status
LAWFUL DEVELOPMENT CERTIFICATE

Client
Mr Mohammed Ali

Project Title
3 Bettwood Drive,
Manchester
M8 4JT.

Drawing Title
Existing and Proposed Site Plan A1

Project No.
2023_45
Drawing No.
002-SI-XX-00-DR-I-P2
Drawing Date
Rev
2
Scale at A1
1 : 100

Created By
Rakesh M

m83 Associates Ltd

187 Water Street, Manchester, M3 4JD
Telephone: 07470 671 234
Email: rakesh@m83associates.com

arb Architects Registration Board
RIBA RIBA Chartered Practitioner