



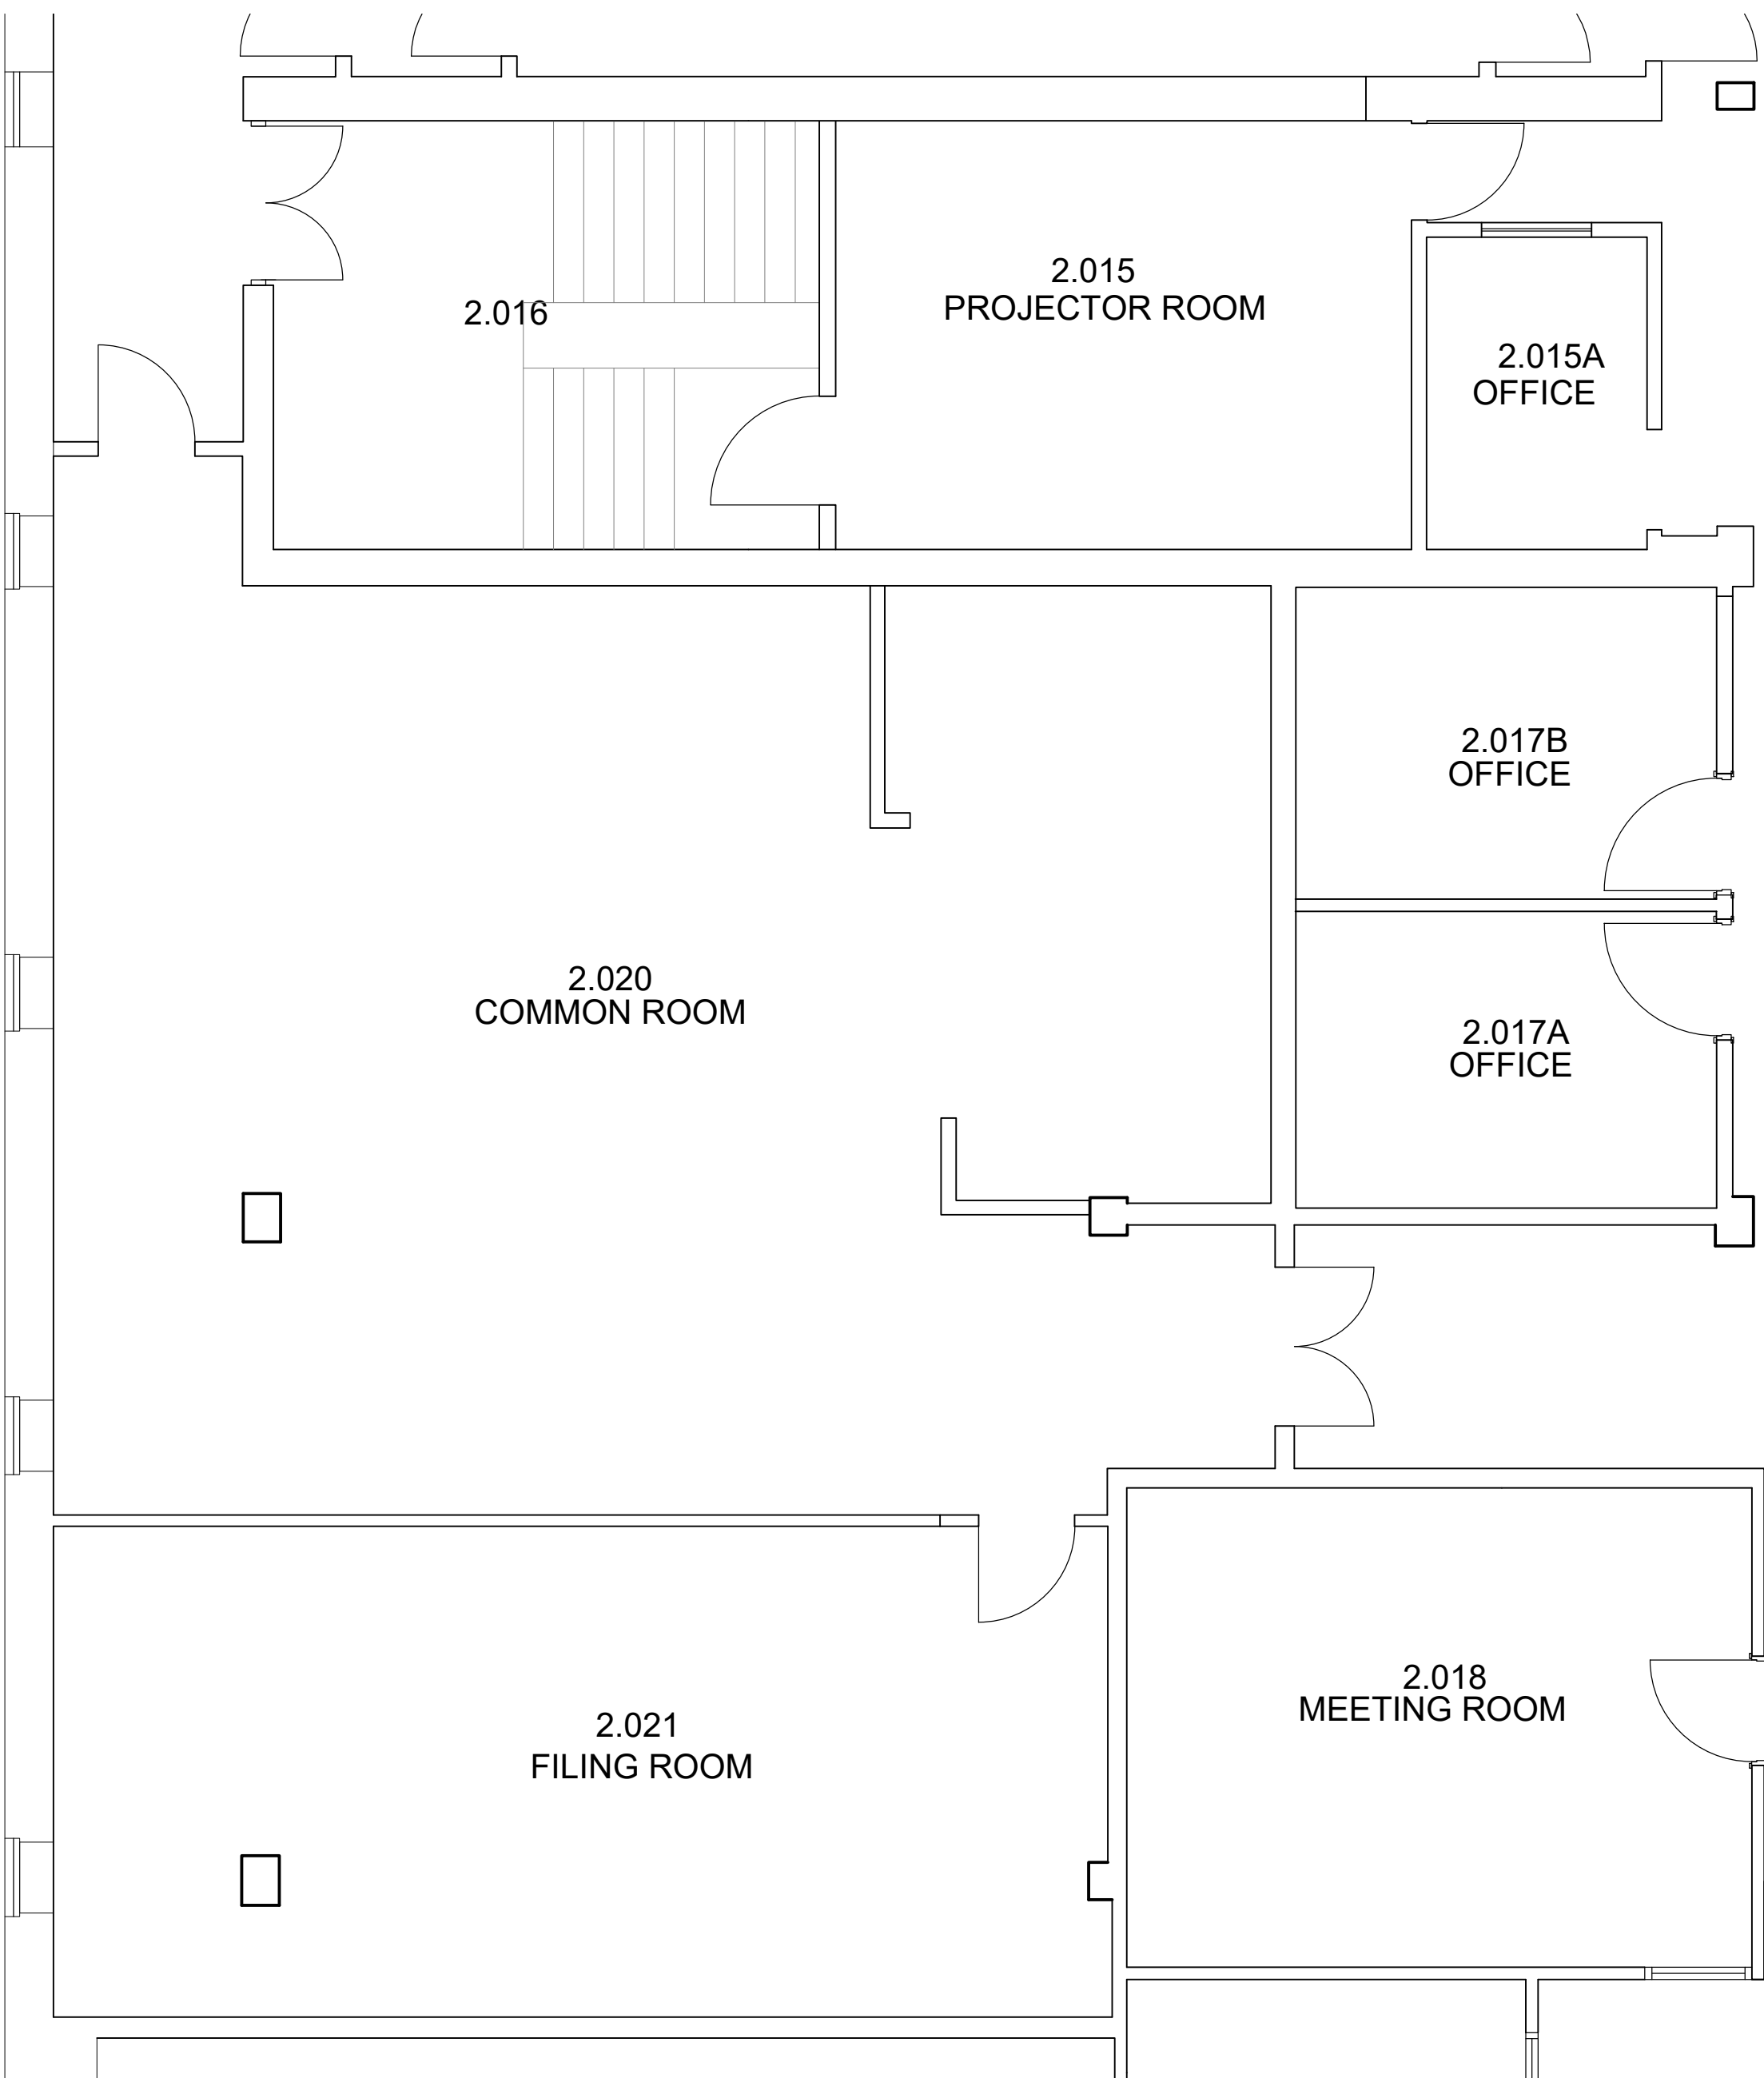


second floor plan EXISTING 1:50

filing room, meeting room, and kitchen low walls removed. Ceiling removed. Main entrance door removed. Floor finishes removed. Kitchen removed, services traced back and capped off to stop dead legs. Allow to remove all existing electrical and mechanical services.

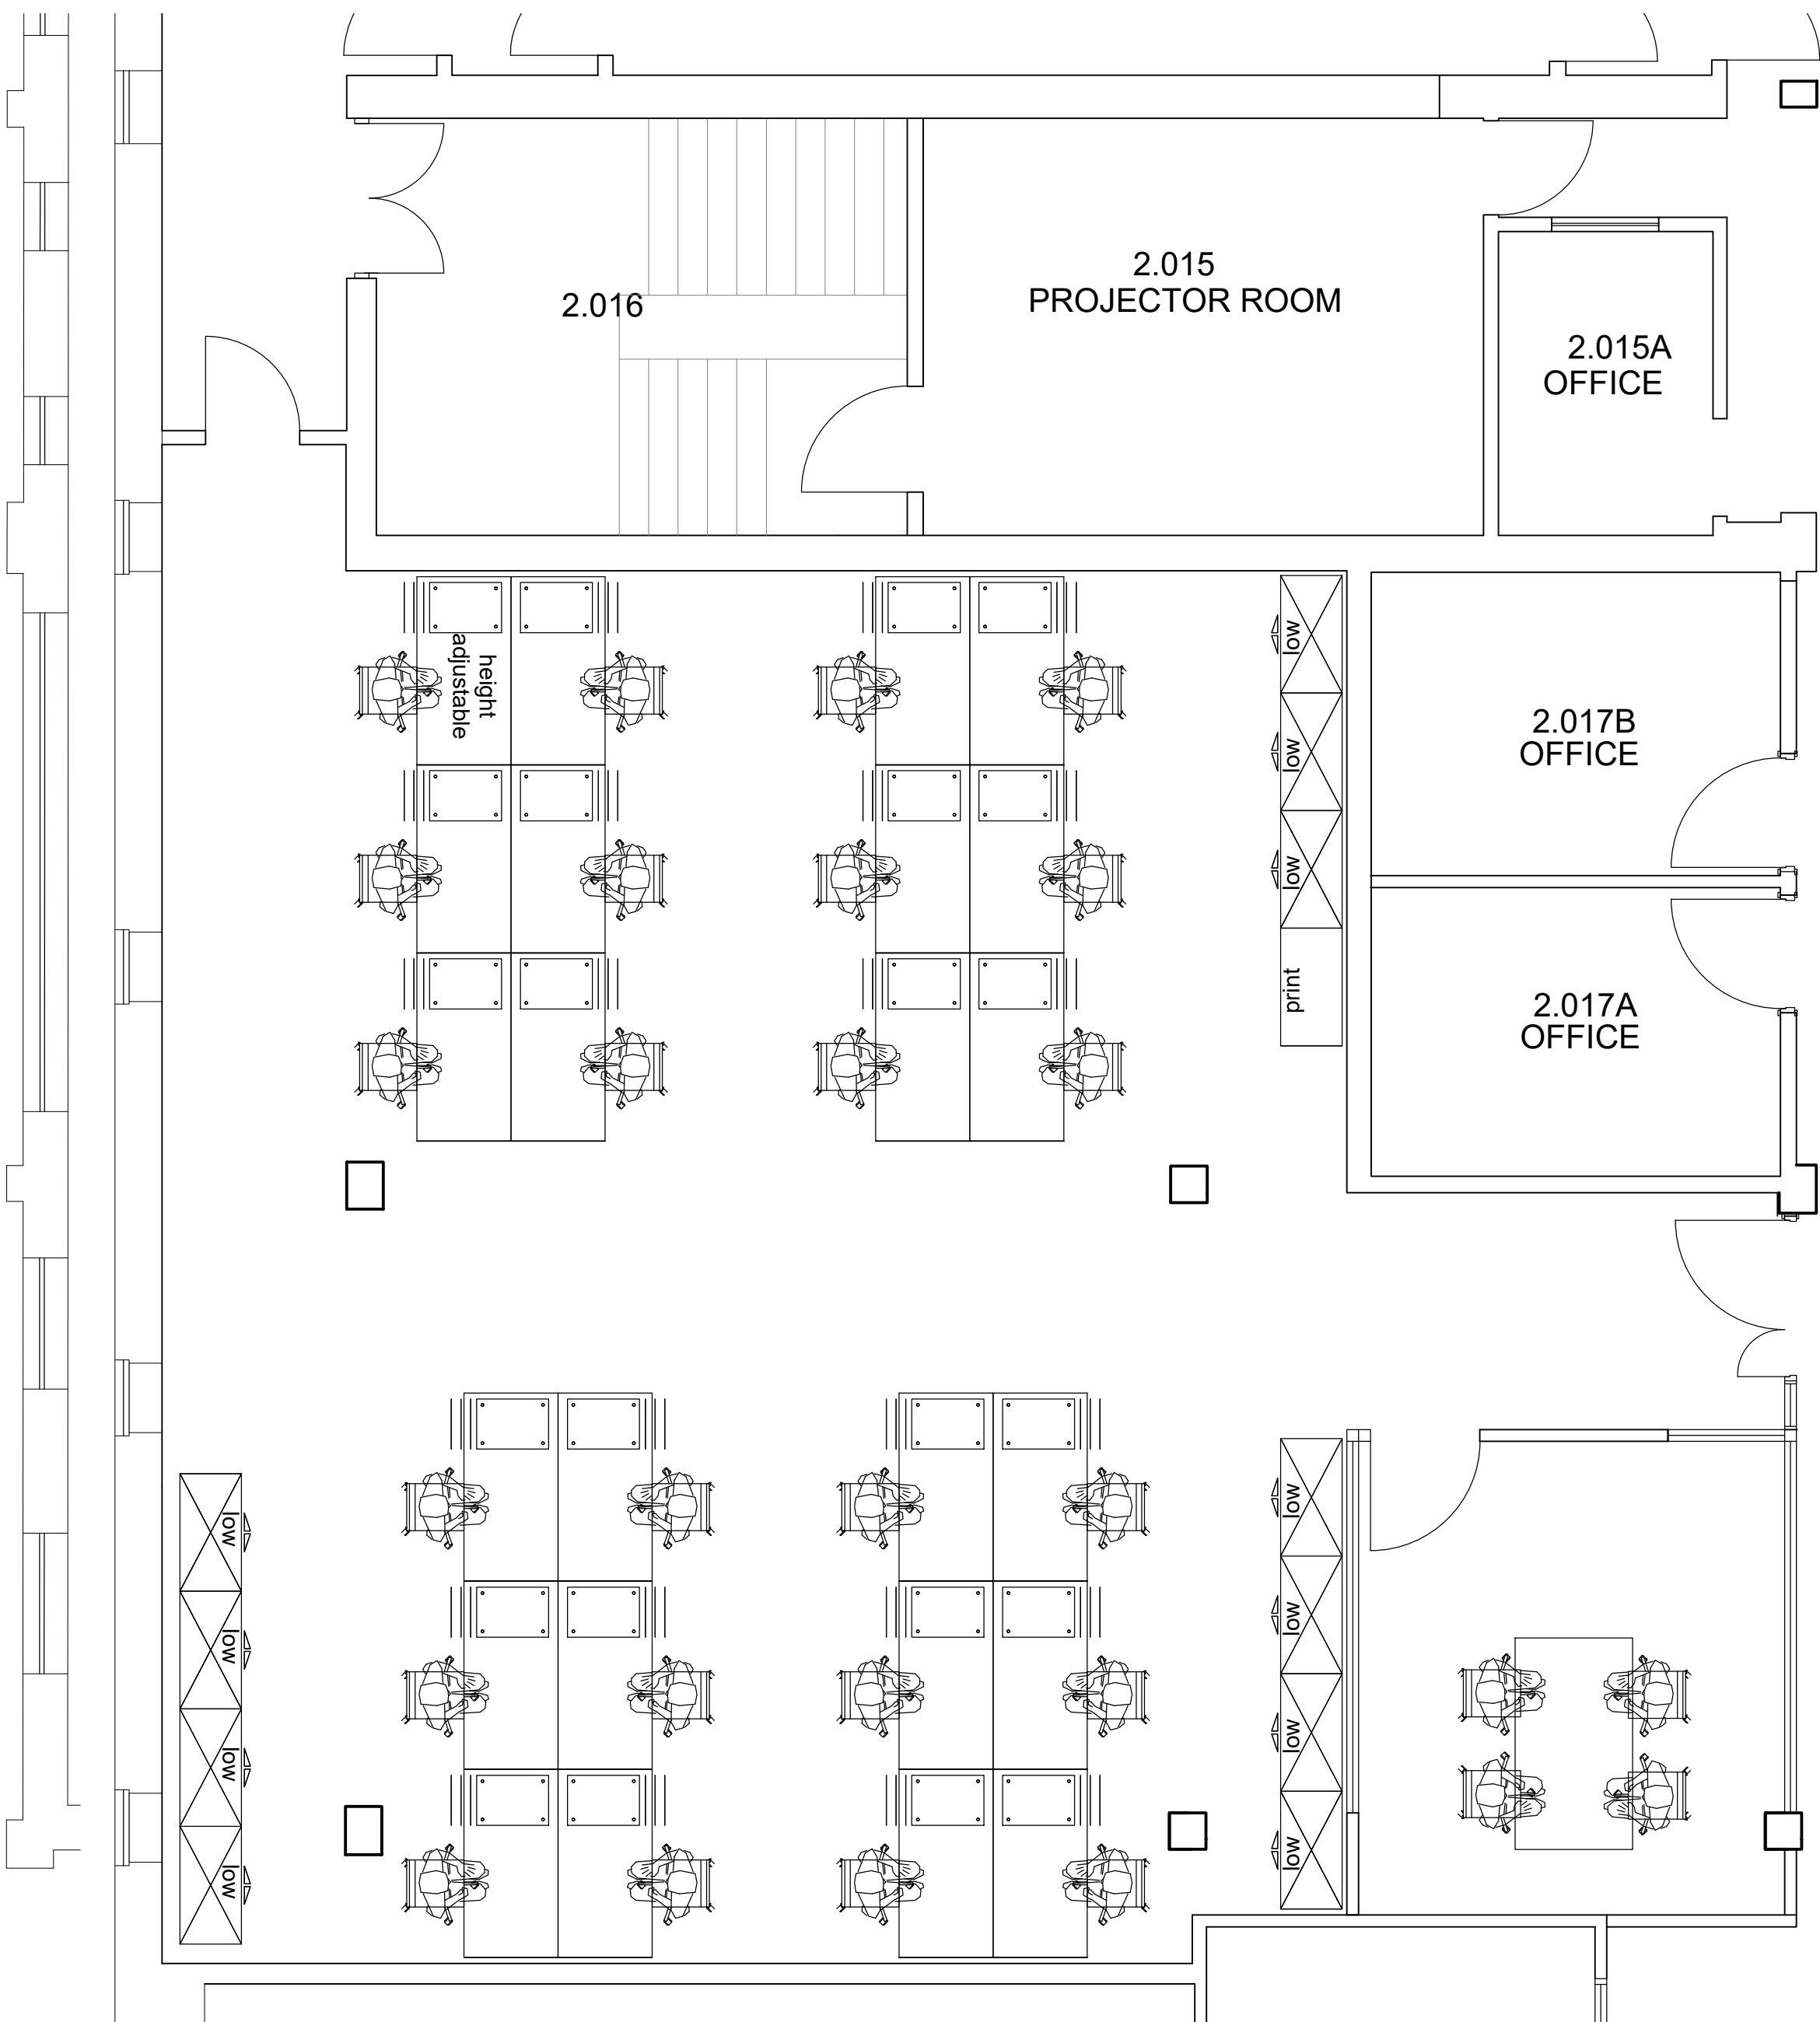

second floor plan PROPOSED 1:50
114 sq.m, 24 desk spaces and altered meeting room

new glazed meeting room with glass door, glazed main entrance door and side screen with access control. New ceiling, floor and wall finishes. New mechanical and electrical services.

 


- NOTES
- DO NOT SCALE FROM THIS DRAWING.
 - ALL MEASUREMENTS ARE IN MILLIMETRES UNLESS STATED OTHERWISE.
 - THIS DRAWING IS TO BE READ IN CONJUNCTION WITH THE SPECIFICATION AND ALL RELEVANT ARCHITECTURAL, ELECTRICAL, MECHANICAL AND STRUCTURAL DRAWINGS.
 - MECHANICAL AND ELECTRICAL ENGINEER TO COORDINATE ACCESS POINTS AWAY FROM VINYL FLOORING. NO ACCESS BELOW AREAS OF VINYL FLOOR.

Rev	Description	By	Date	Chk'd	Auth
2	scale bar added	JRB	20240925		
1	Liz Caine preferred option	JRB	20240820		


WILSON MASON

Wilson Mason LLP
Upland House
Spring Lane
Sarnesbury
e: preston@wilsonmason.co.uk

Drawing Status			
Project			
Stopford Ground floor lab refurb			
Building Name			
Stopford			
Sub Site Name			
Site Name			
University of Manchester			
Drawing Title			
2nd floor student support office			
PM	Drawn	Checked	Authorised
Scale	Date	Date	Date
1:50 @A1	June 2024		
Drawing No.			Revision
7164 L(1-) 29			2

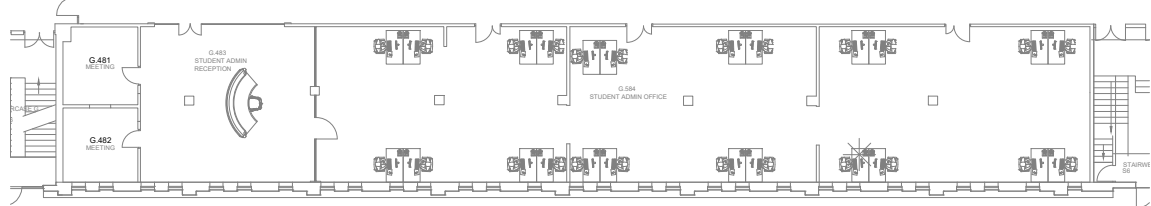

existing ground floor area = 308 sq.m
24 desk spaces, plus reception and 2 meeting

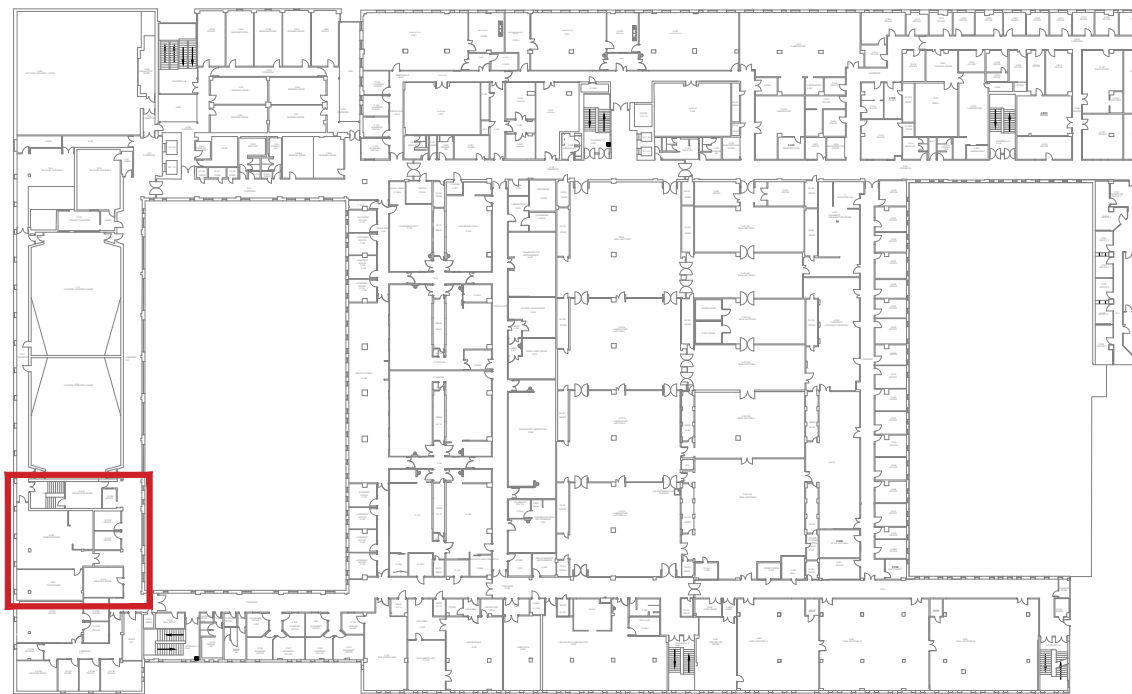

key plan 1:1000