

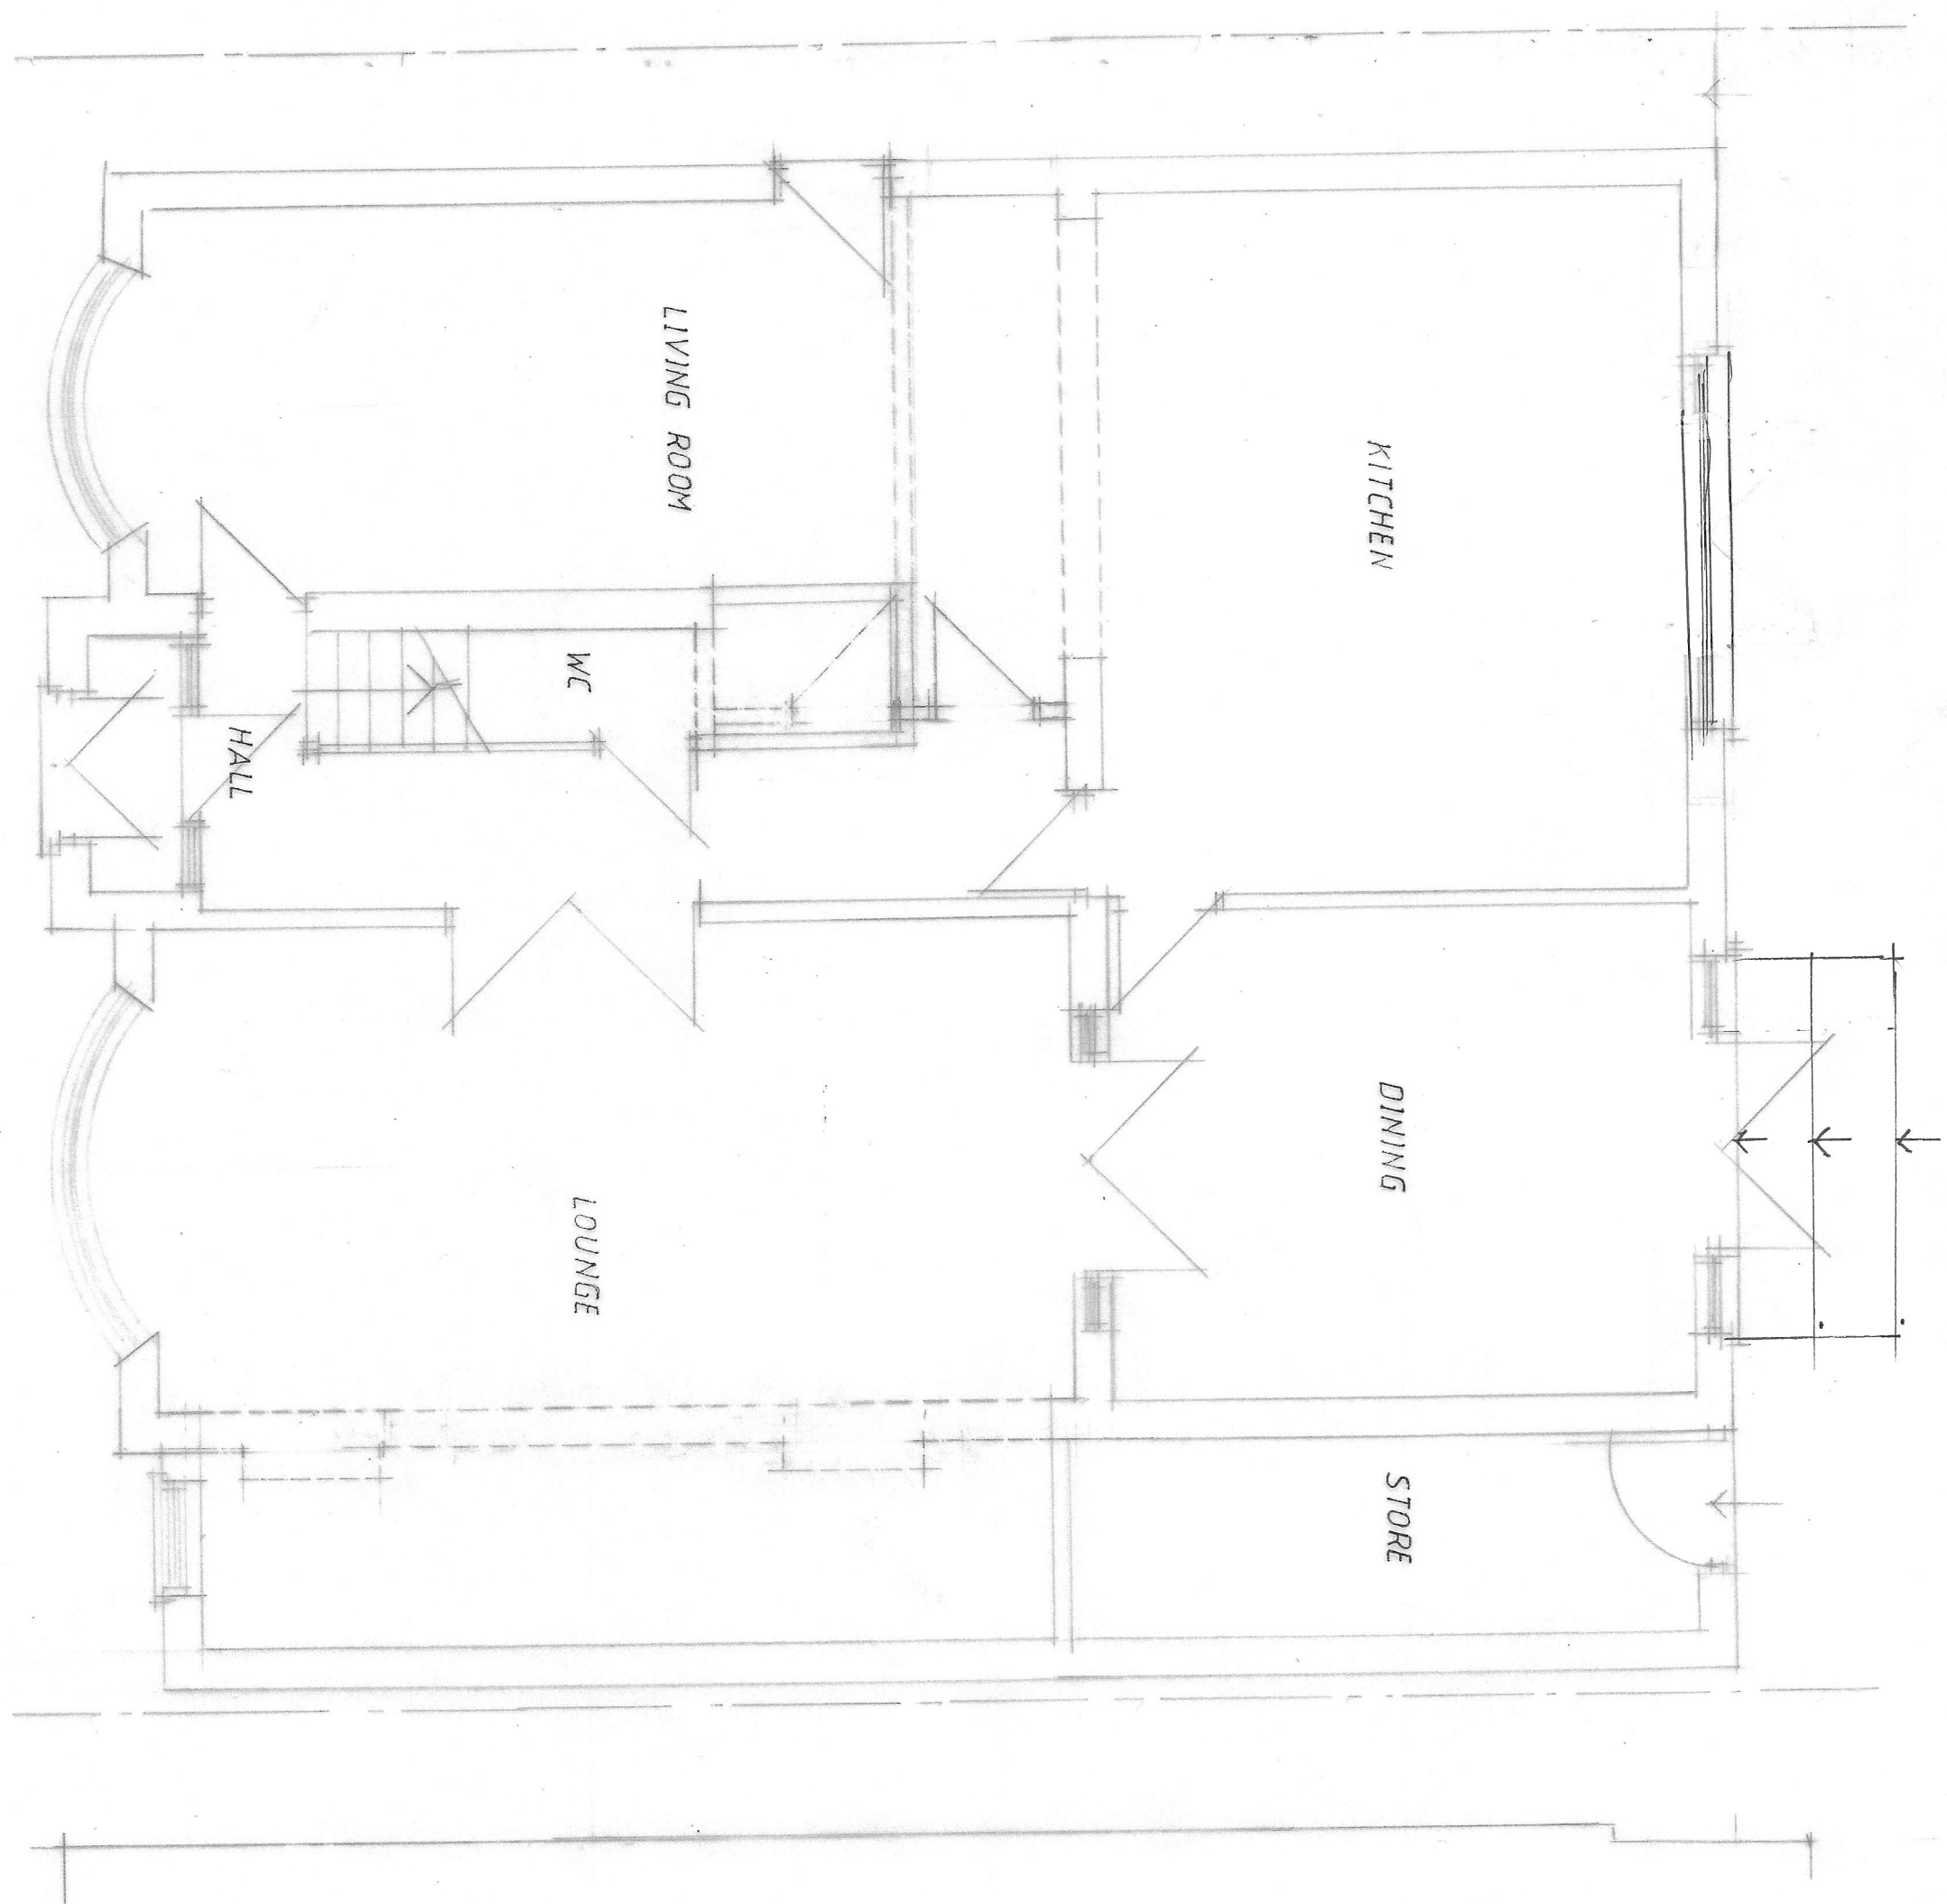


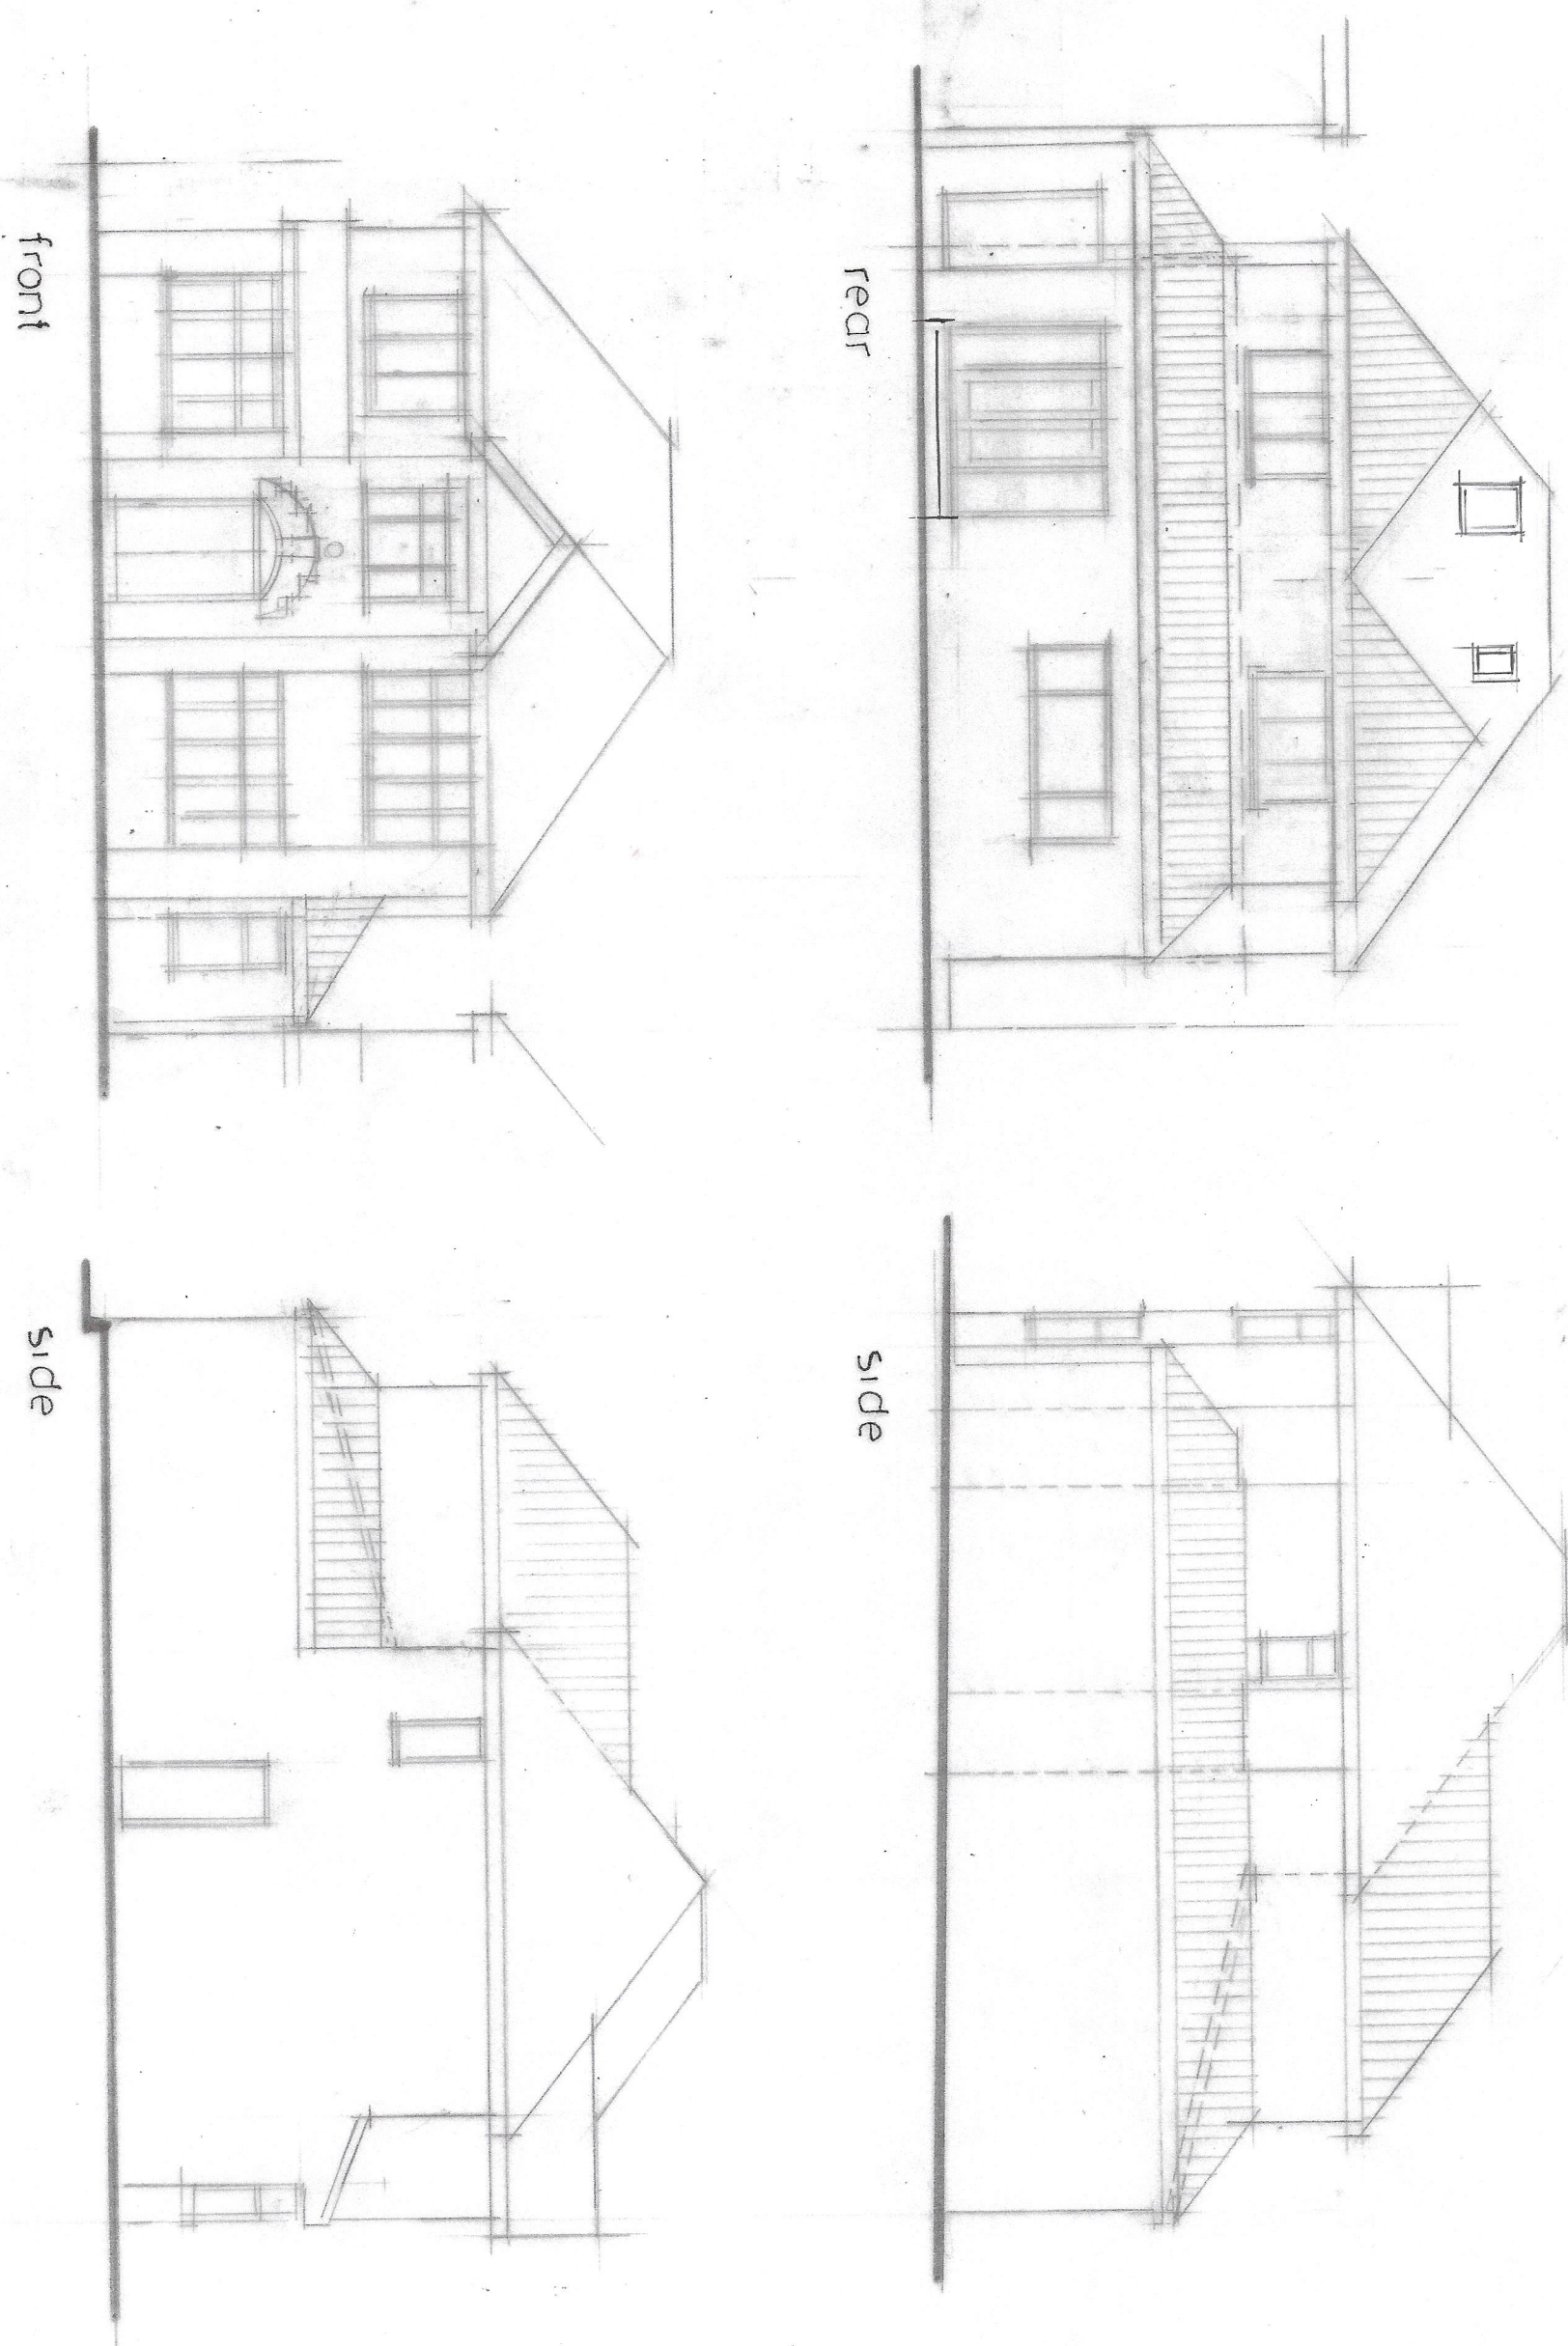

GROUND FLOOR PLAN

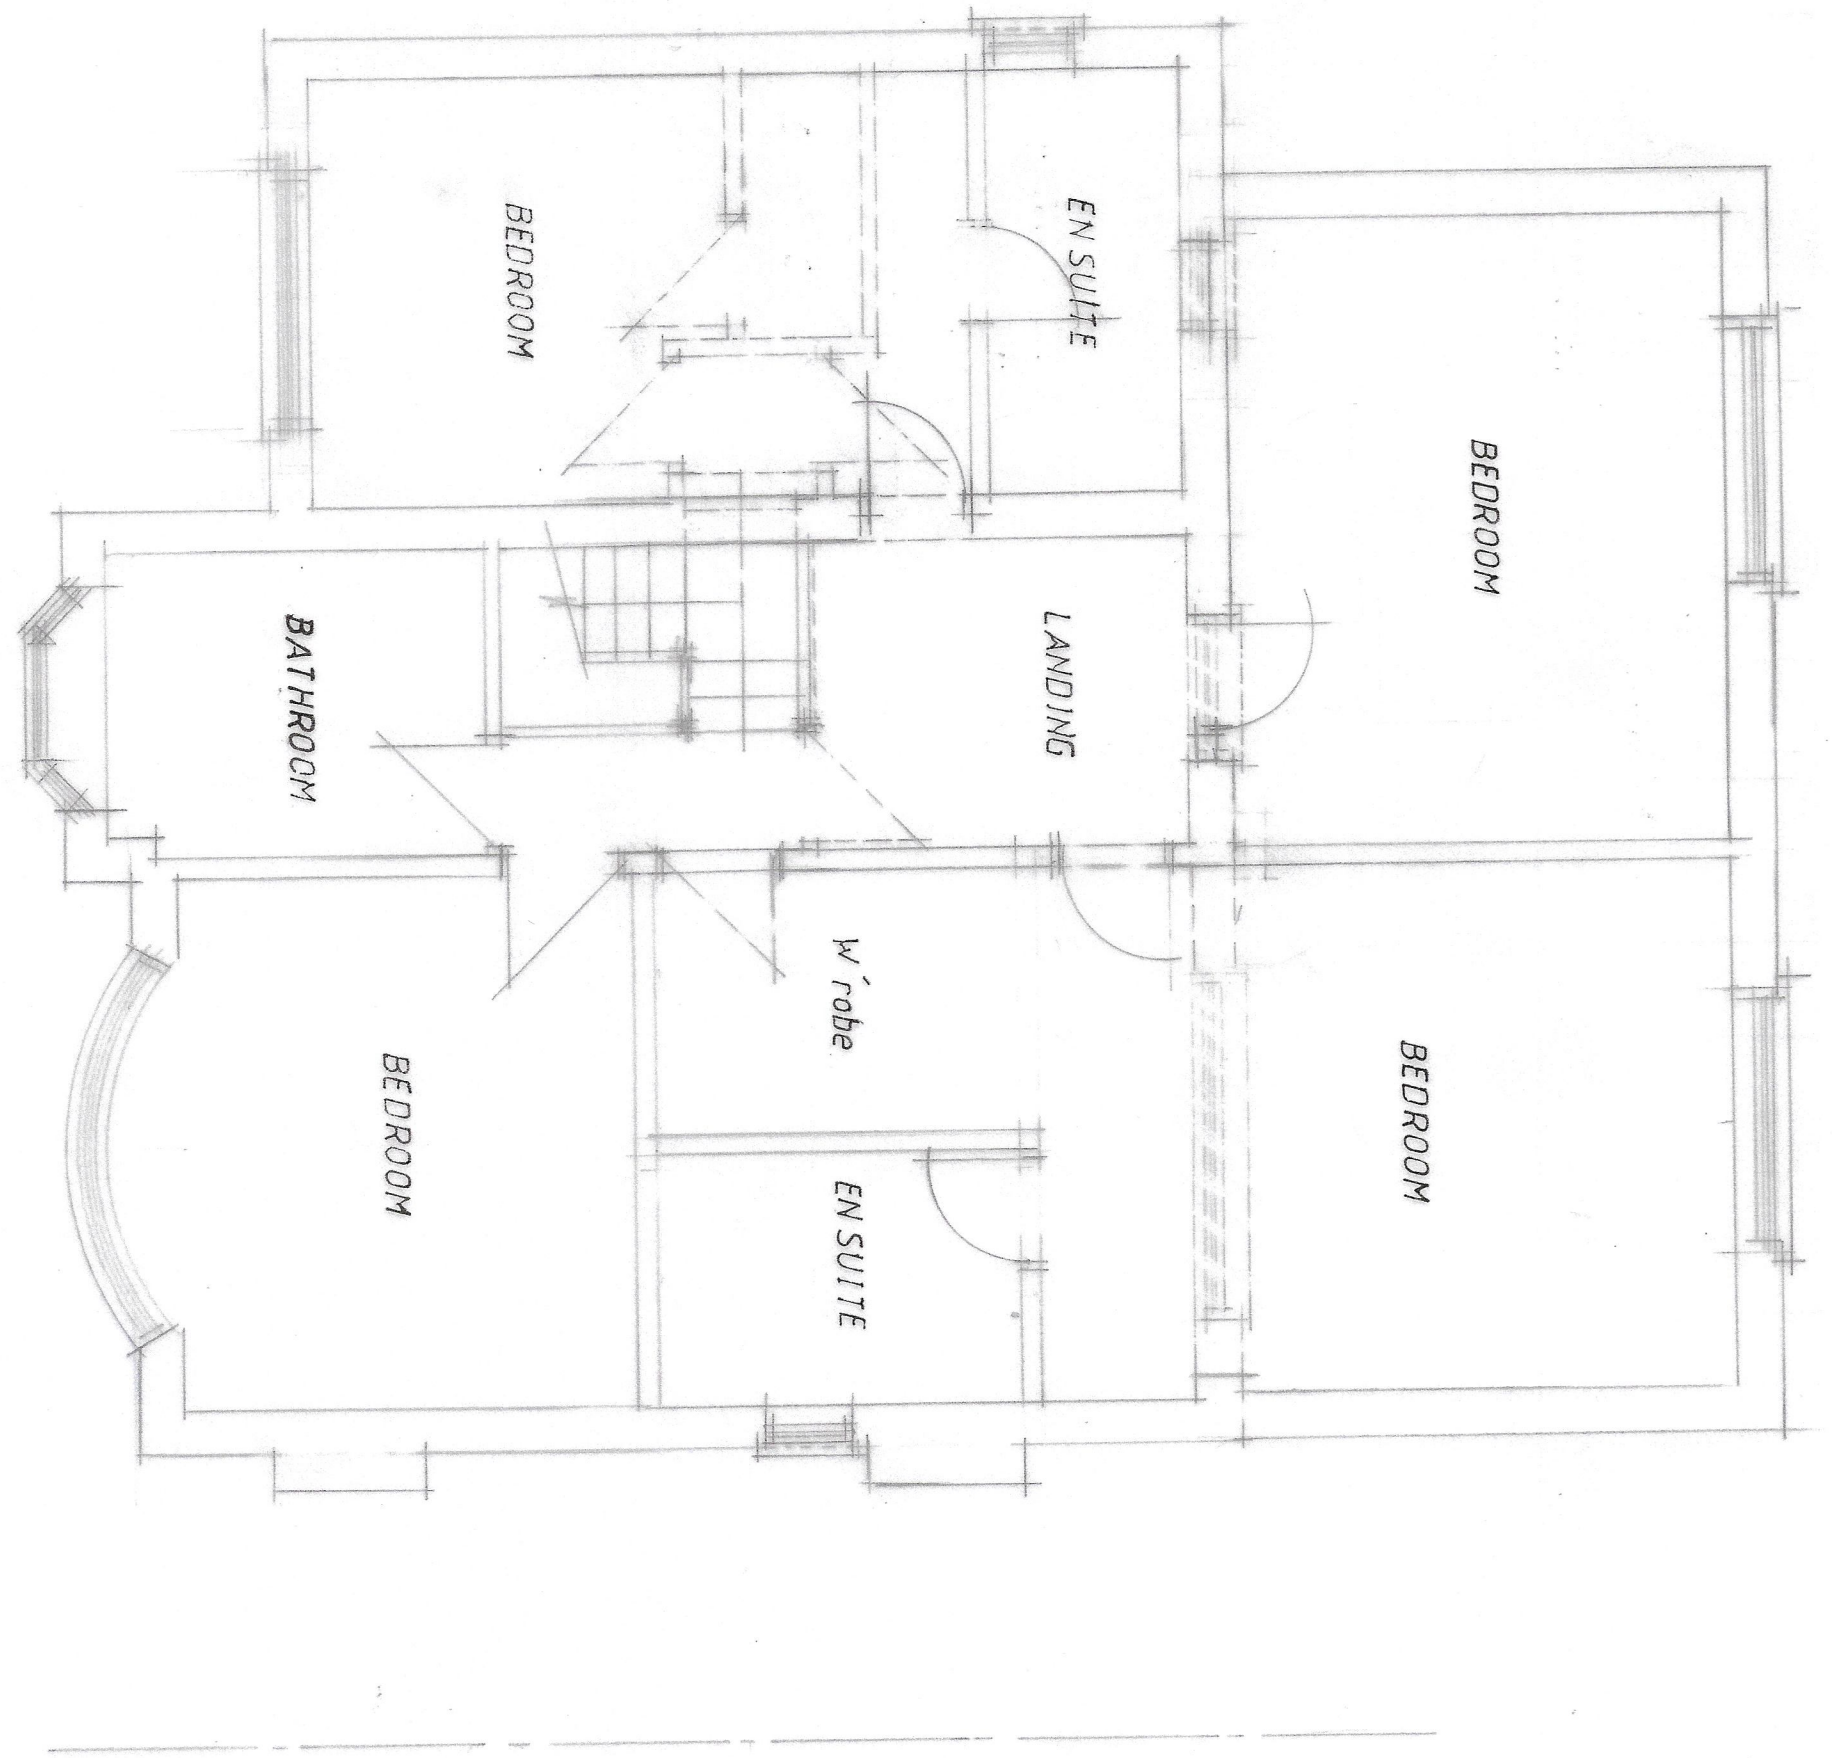

FIRST FLOOR PLAN

CLIENT	
MR M S AHMED 16 CAXTON ROAD FALLOWFIELD M14 6FF	
JOB TITLE	
PROPOSED GROUND FLOOR REAR & 1st FLOOR REAR EXTENSIONS	
DRG TITLE	
PLANS AND ELEVATIONS AS PROPOSED	
HOLBOROW + ORMESHER <i>Limited</i> architectural & interior design	
Station House Adams Hill Knuttsford Cheshire WA16 8DN telephone : 01565 862275 fax : 01565 760601	
ISSUE	ORIGINAL 1 2 3 4 5 6 7
REVISION	A B
DATE	27/04/02
DRAWN	BAH GWH
CHECKED	
APPROVED	
SCALE	1:50 & 1:100 dt A1
DRAWING NUMBER 2127/20/02	