


KEY - PROPOSED WALL TYPES

- Wall Type 1A
Insulated render on existing SFS system
- Wall Type 1B
Insulated render on existing brickwork
- Wall Type 2
Skirting
- Wall Type 4
Zinc Cladding at Floor Zone
- Wall Type 5
Zinc Cladding
- Retained
- Indicative
Compartment
Wall
- Cavity Barrier
Between Apartments/
Windows
- New Non-Combustible
Decking K11/585

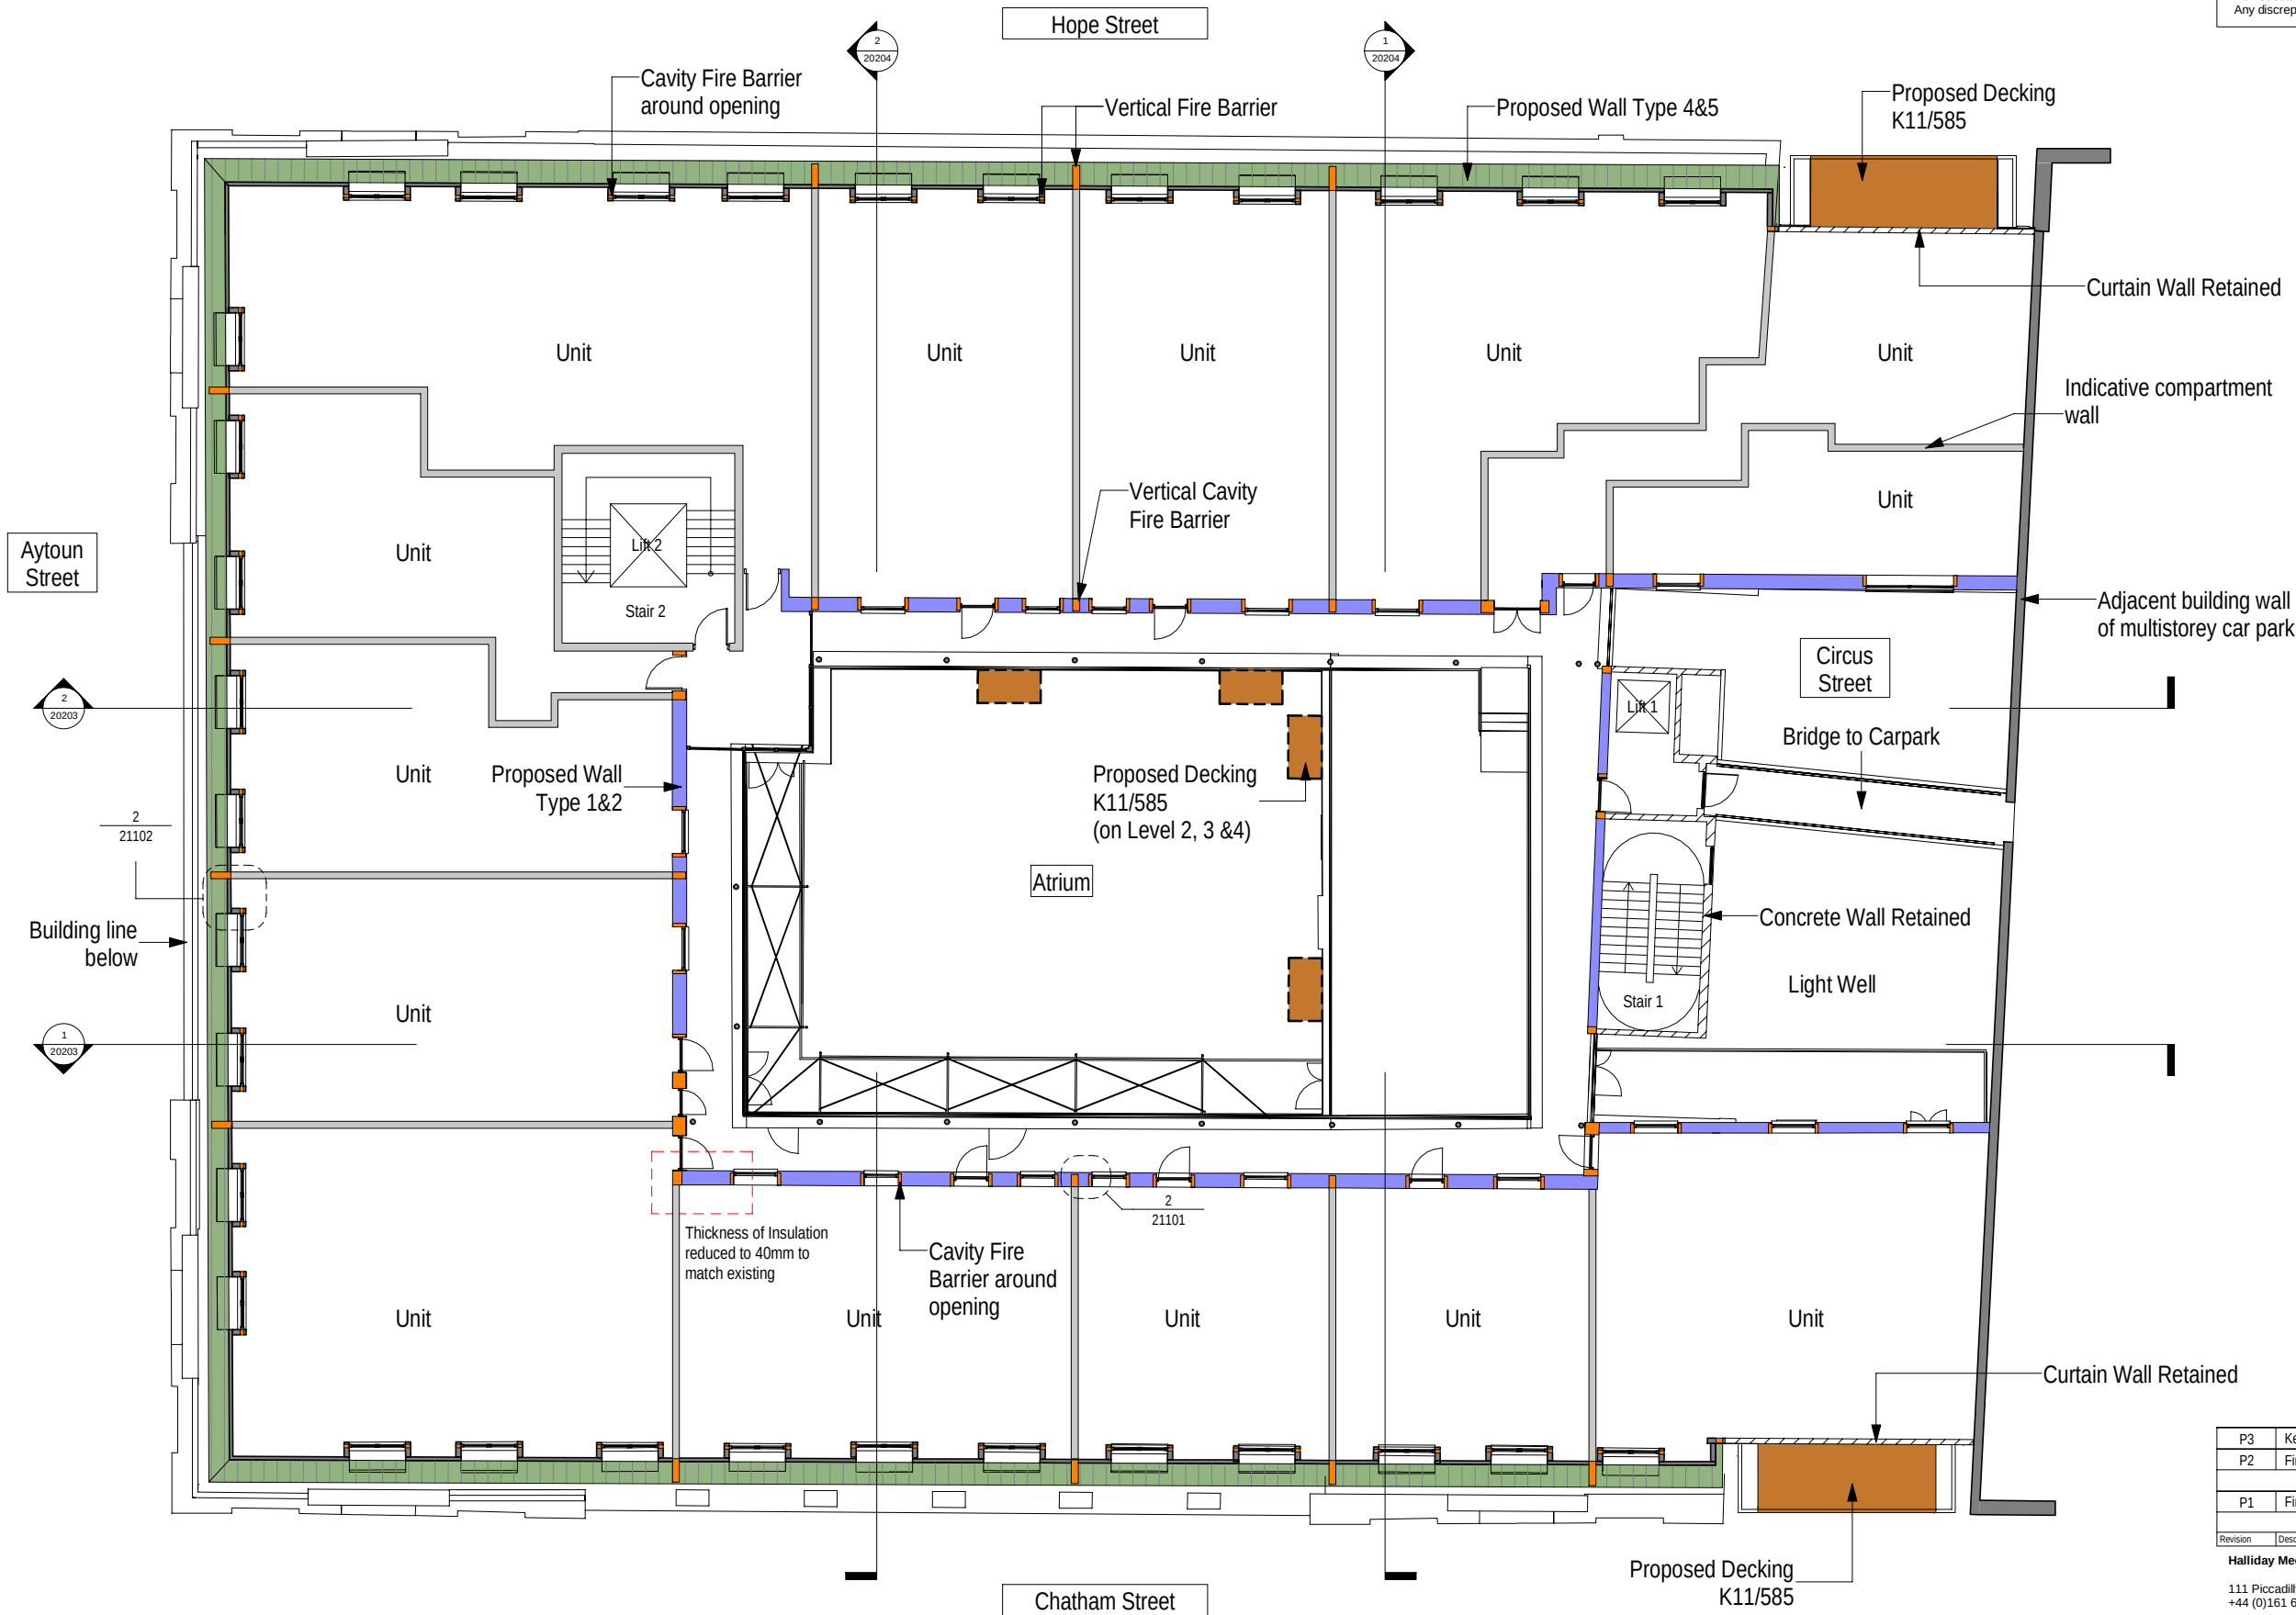

Proposed Level 6 Floor Plan

1 : 100 @ A1

P3	Key updated	19/06/24	GW	TF
P2	First issue for Planning Application	11/03/24	GW	TF
PLANNING				
P1	First issue for comment	10/01/24	JL	TF
DRAFT				
Revision	Description	Date	Drawn	Checked

Halliday Meecham Architects Limited

111 Piccadilly Manchester M1 2HY
+44 (0)161 661 5566

4 Devonshire Street London W1W 5DT
+44 (0)203 440 5175

hma@hallidaymeecham.com
www.hallidaymeecham.com



Client:	Earl Kendrick				
Project:	The Grand				
Phase/ Location:	1, Aytoun Street, Manchester				
Drawing:	Proposed Level 6 Floor Plan				
Scale @ A1	Scale @ A3	Date:	Drawn:	Checked:	Job No.
1:100	N/A	03/01/24	JL	GW	5702
Drawing Ref.					Revision
5702-HMA-TG-ZZ-DR-A-20101					P3