


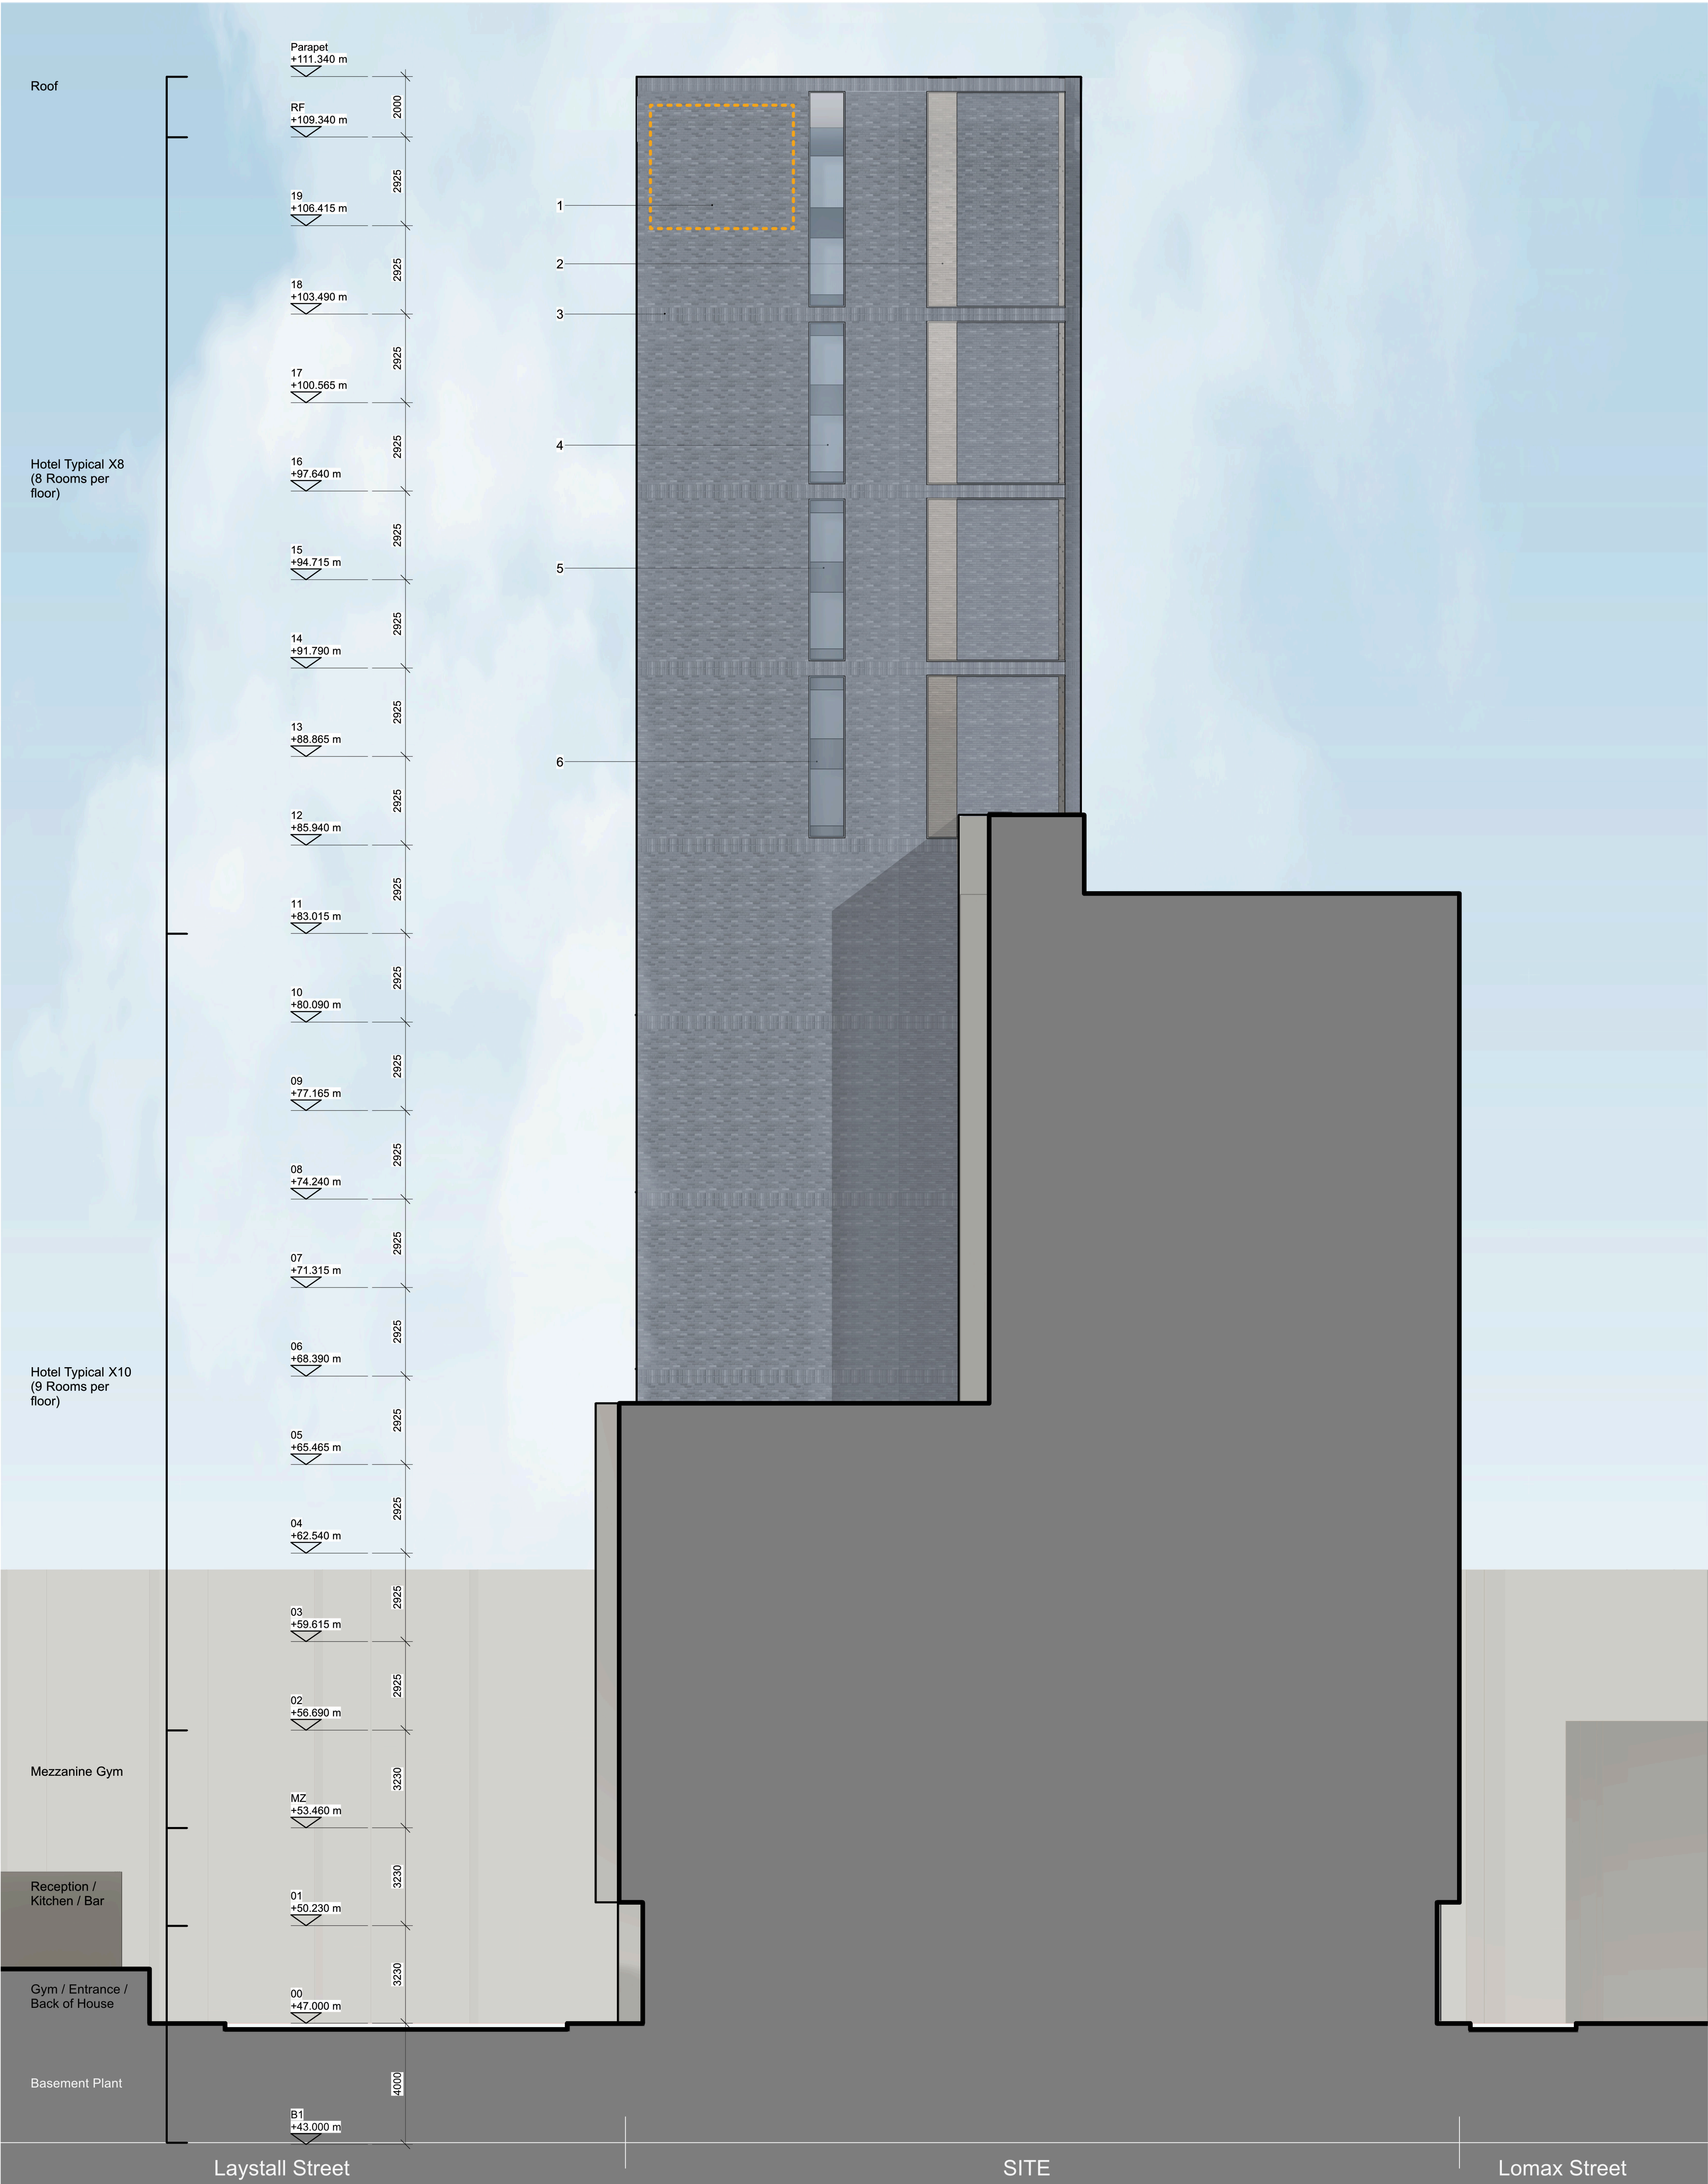

Roof		Parapet +111.340 m	2000
		RF +109.340 m	2925
		19 +106.415 m	2925
		18 +103.490 m	2925
		17 +100.565 m	2925
		16 +97.640 m	2925
		15 +94.715 m	2925
		14 +91.790 m	2925
		13 +88.865 m	2925
		12 +85.940 m	2925
		11 +83.015 m	2925
		10 +80.090 m	2925
		09 +77.165 m	2925
		08 +74.240 m	2925
		07 +71.315 m	2925
		06 +68.390 m	2925
		05 +65.465 m	2925
		04 +62.540 m	2925
		03 +59.615 m	2925
		02 +56.690 m	2925
		MZ +53.460 m	3230
		01 +50.230 m	3230
		00 +47.000 m	3230
		B1 +43.000 m	4000

This drawing is copyright
Do not scale off dimensions.

All dimensions to be checked on
site by contractor.

Contractor to report any dimensional
discrepancies, errors or omissions
prior to commencing on site.

Rev	Date	Description
P01	2022-11-18	Submitted for Planning
P02	2023-03-22	Materials amended
P03	2024-08-14	Submitted for Planning

KEY PLAN

Indicative Signage Zone

Project Title
**Laystall Street
Manchester**

Status
PLANNING

Drawing Title
Proposed West Elevation

Project No 10403	Scale 1:100 @ A1
10403-SHP-A-B5D9-G200-EL-EW-001	

Revision P03	Manchester +44 (0)161 835 2345	London +44 (0)20 7549 4000
------------------------	-----------------------------------	-------------------------------

simpsonhaugh