



SCALE 1:100

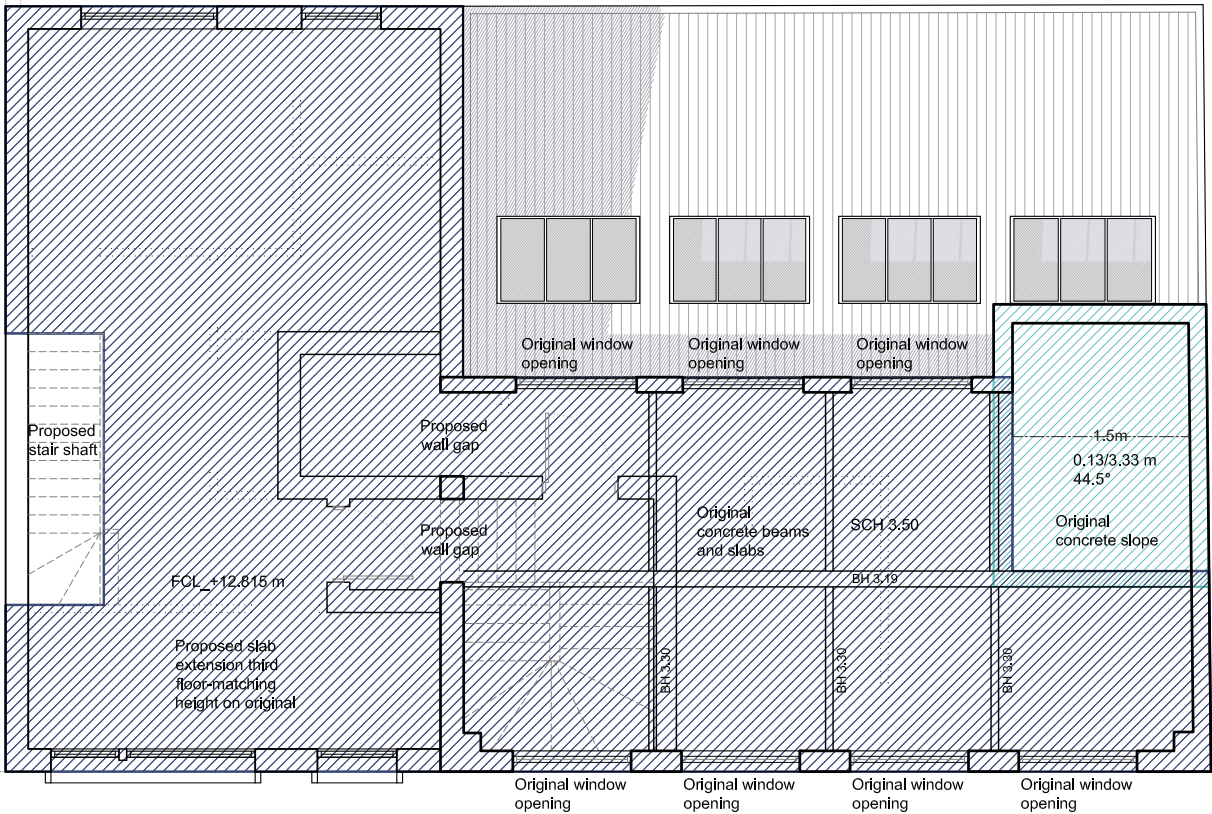

THIRD FLOOR

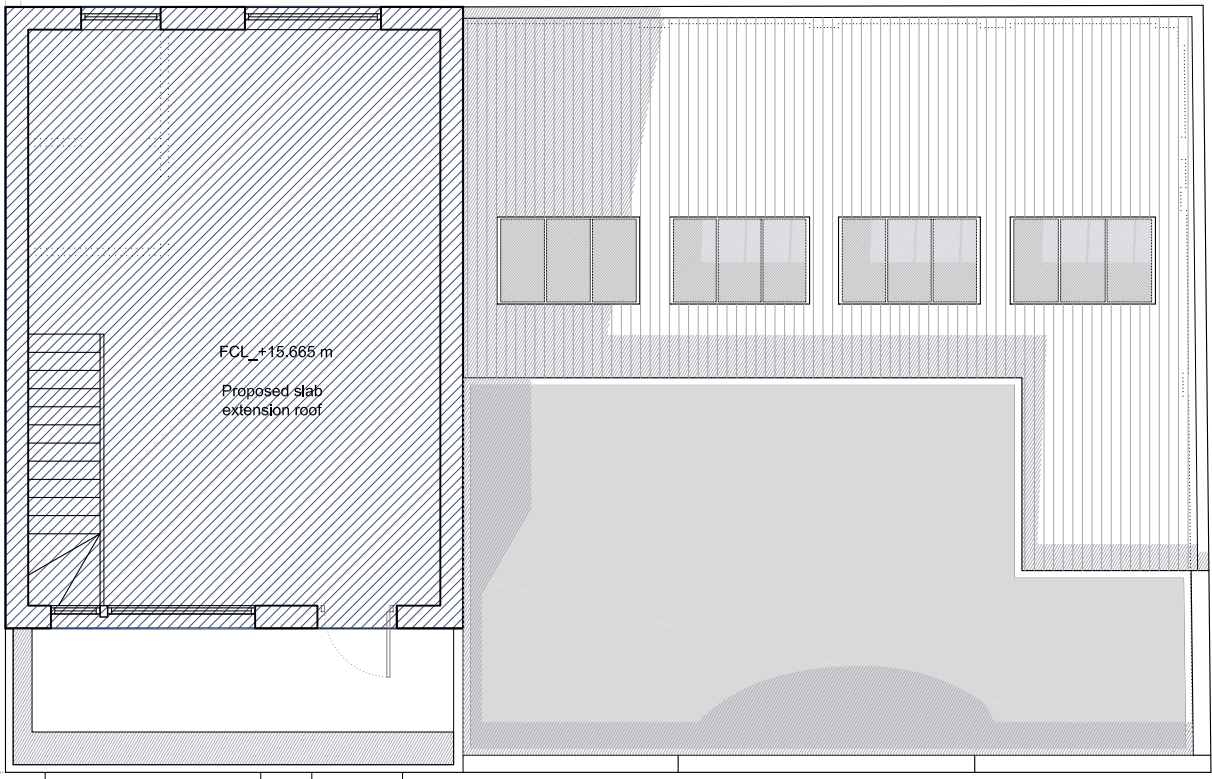

TOP FLOOR

HOWARD & SEDDON A.R.I.B.A.
CHARTERED ARCHITECTS,
64 WASHWAY ROAD,
SALE, CHESHIRE. M33 7RE.
TEL No 0161-973 8296
FAX No 0161-962 3485
e-mail : admin@howardandseddon.co.uk

PROJECT
RESIDENTIAL DEVELOPMENT
58 RICHMOND STREET
MANCHESTER

CLIENT
TAHIR AHMED, TAHIR MEHMOOD

A	FIRST ISSUE		17.06.20
REV	DESCRIPTION	BY	DATE
TITLE		DRAWN	DRG No.
CEILING FLOOR PLANS THIRD AND FOURTH FLOORS		DATE	12,764
		17/06/20	134
		SCALE 1:100 (A3)	AMENDMENT A