

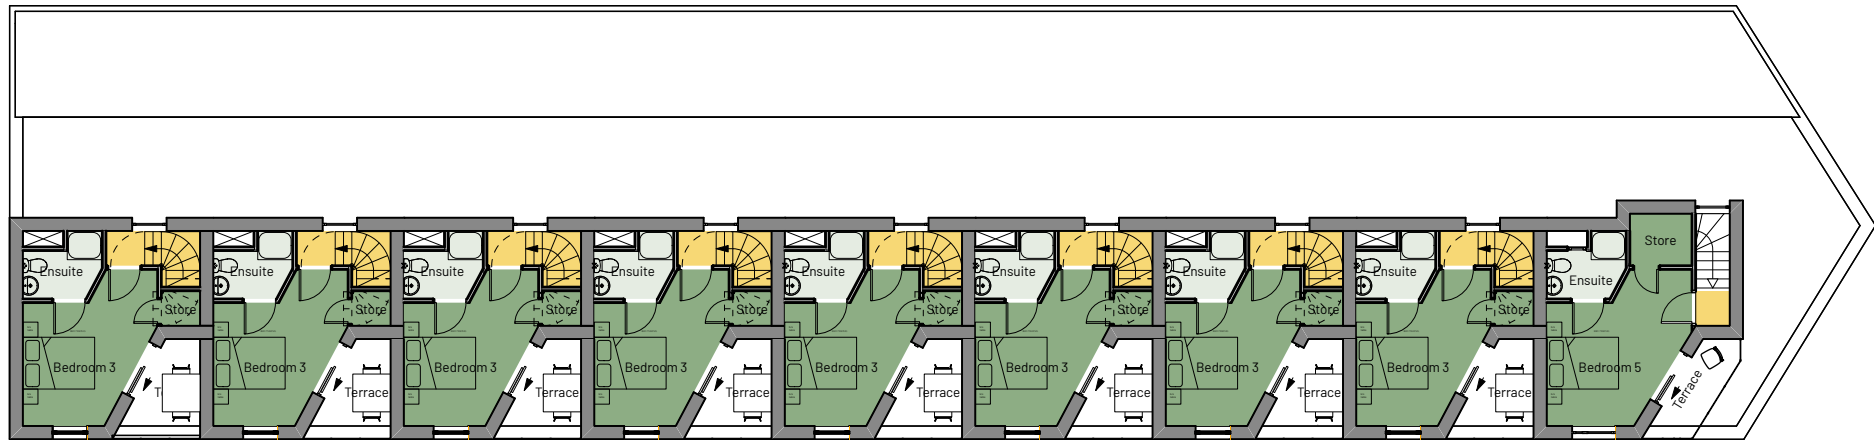


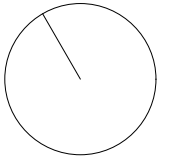

3

Second Floor Plan (Townhouse Block)


Scale: 1:200

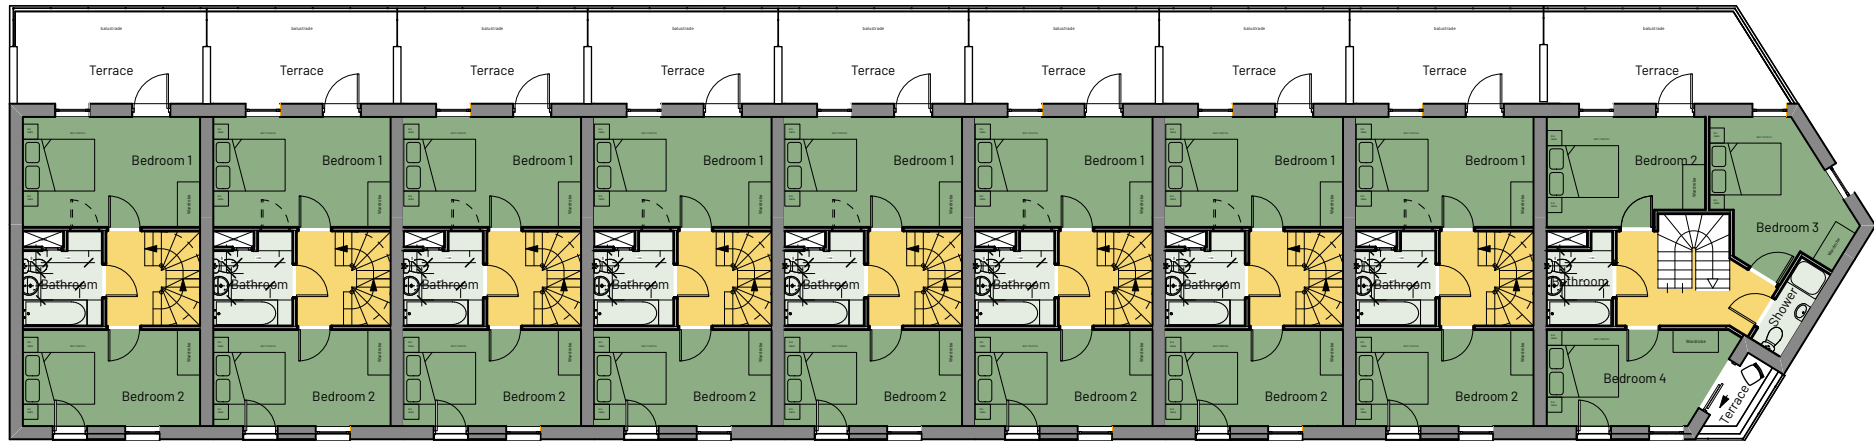

2

First Floor Plan (Townhouse Block)

Scale: 1:200

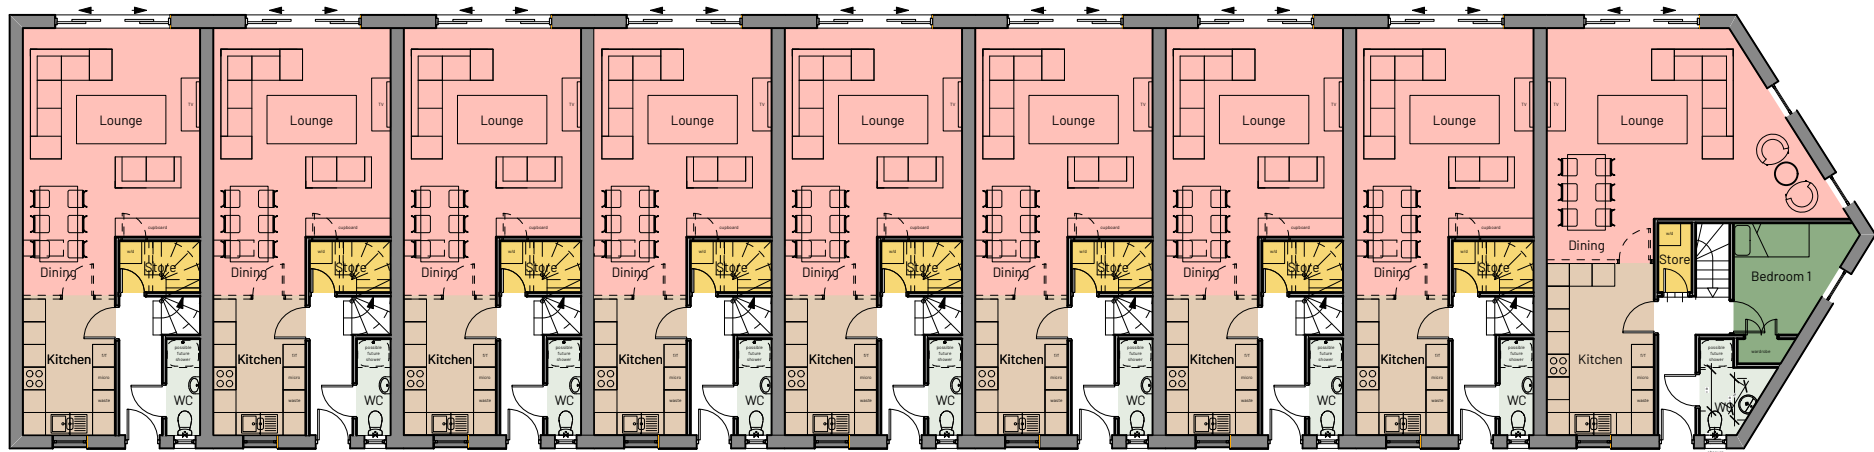

1

Ground Floor Plan (Townhouse Block)

Scale: 1:200



1:200 @A3

REV | NOTE | DRN | CHK

The Band Stand, Gorton

Floor Plans (Townhouse Block)

SCHEME	2023
DRWG NO.	P(170)
REVISION	
SCALE	1:200 @ A3
DATE 1st	Apr 24
DRAWN	RD

SK sketch E existing P proposed T tender C construction FI final issue

+44 161 236 0051
ARCHITECT@ATELIERMB.CO.UK

ATELIER.MB