

Schedule of Accommodation


Plots 37



10 Front Elevation
1 : 50



12 Gable Elevation
1 : 50

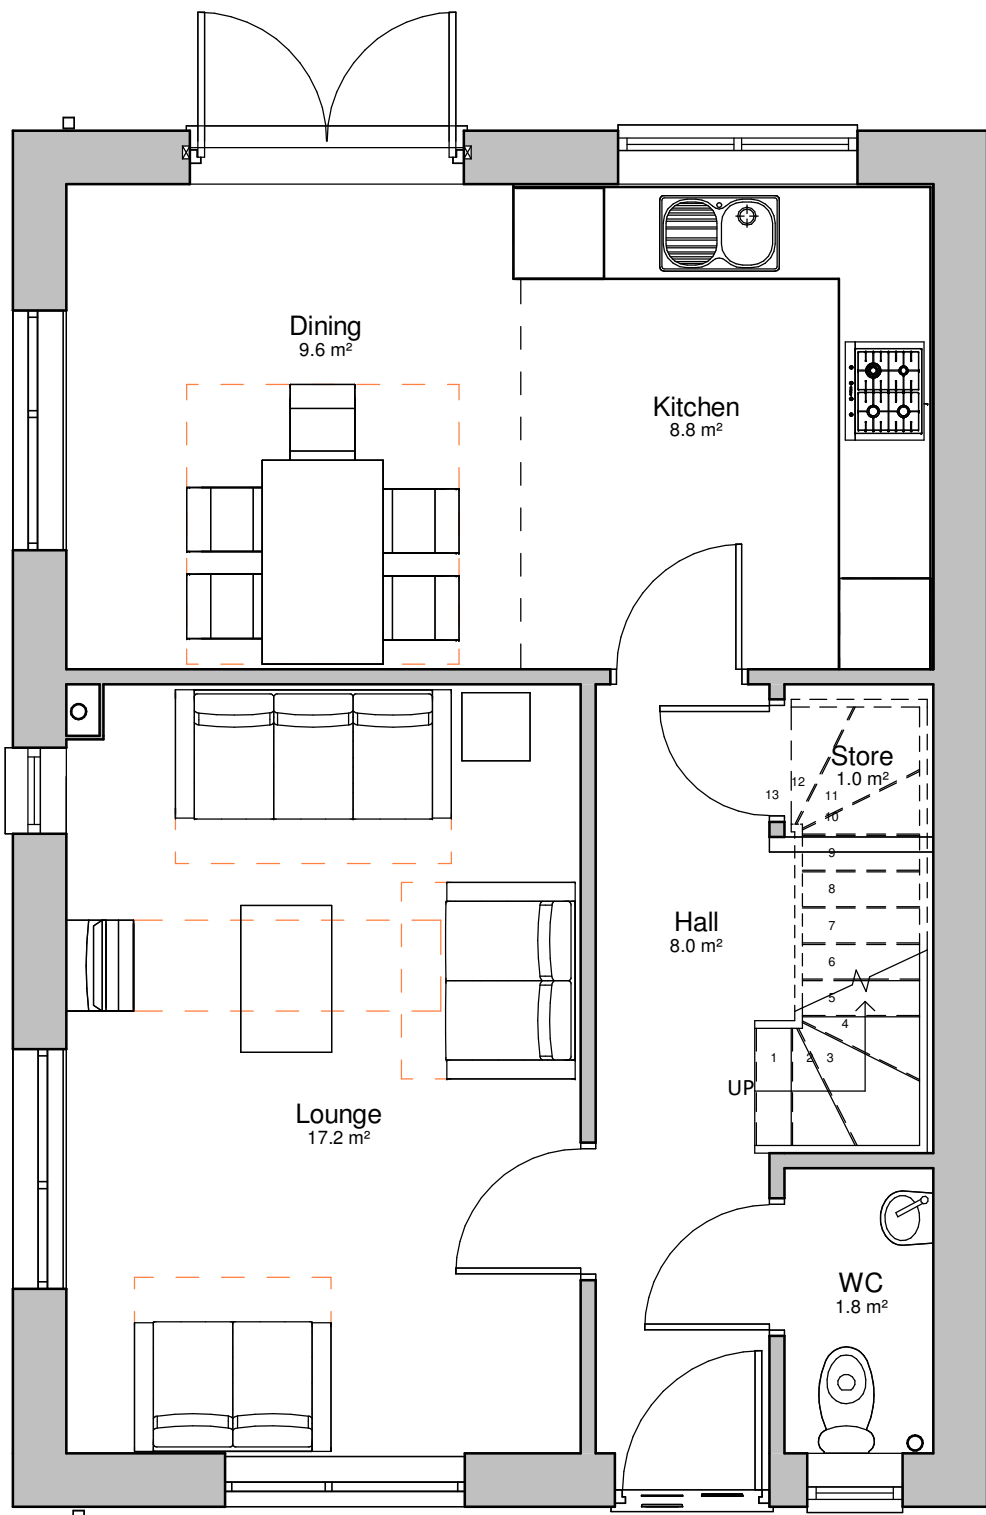


00 Ground Floor Plan
1 : 50



11 Rear Elevation
1 : 50



3D View 01

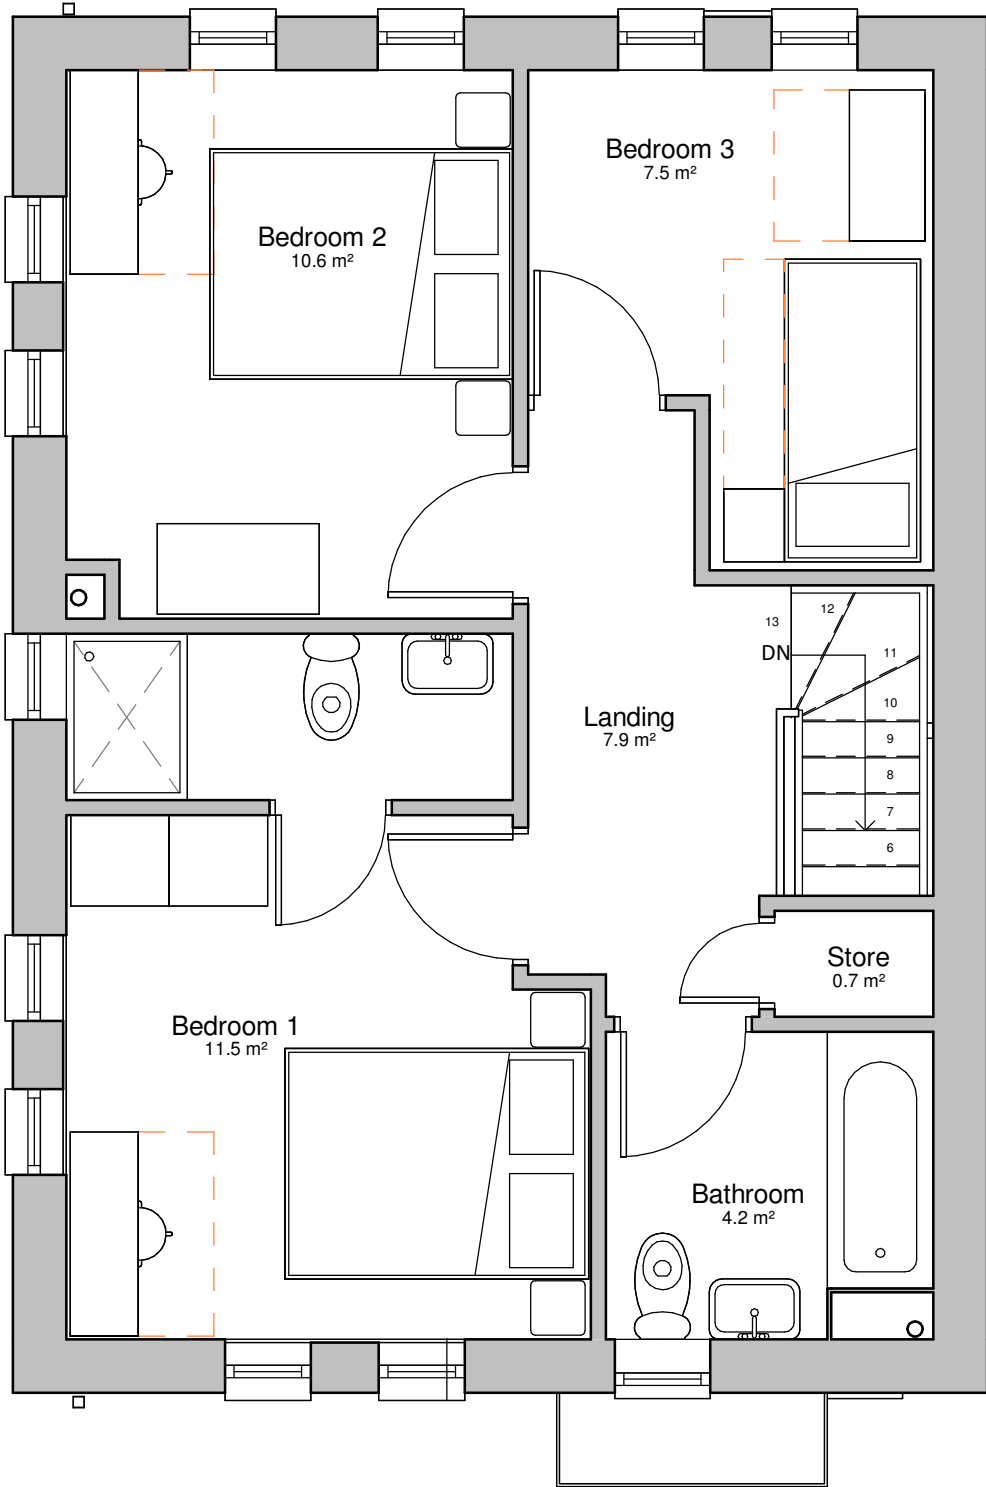

01 First Floor Plan
1 : 50

Rev	Date	Int	Description
-----	------	-----	-------------



CLIENT:
Built Development Ltd

PROJECT:
Church Lane, Moston

DESCRIPTION:
3B5P Detached - Proposed Plans & Elevations

PURPOSE OF ISSUE:
Planning

DRAWN BY:	CHECKED	DATE:	SCALE @ A1:
OM	ED	25.10.24	1 : 50

JOB NO:	STATUS CODE:	DRAWING NO:	REV
4450	S0	140	

FILE IDENTIFIER:
CL-BTP-07-ZZ-DR-A-4450_140