


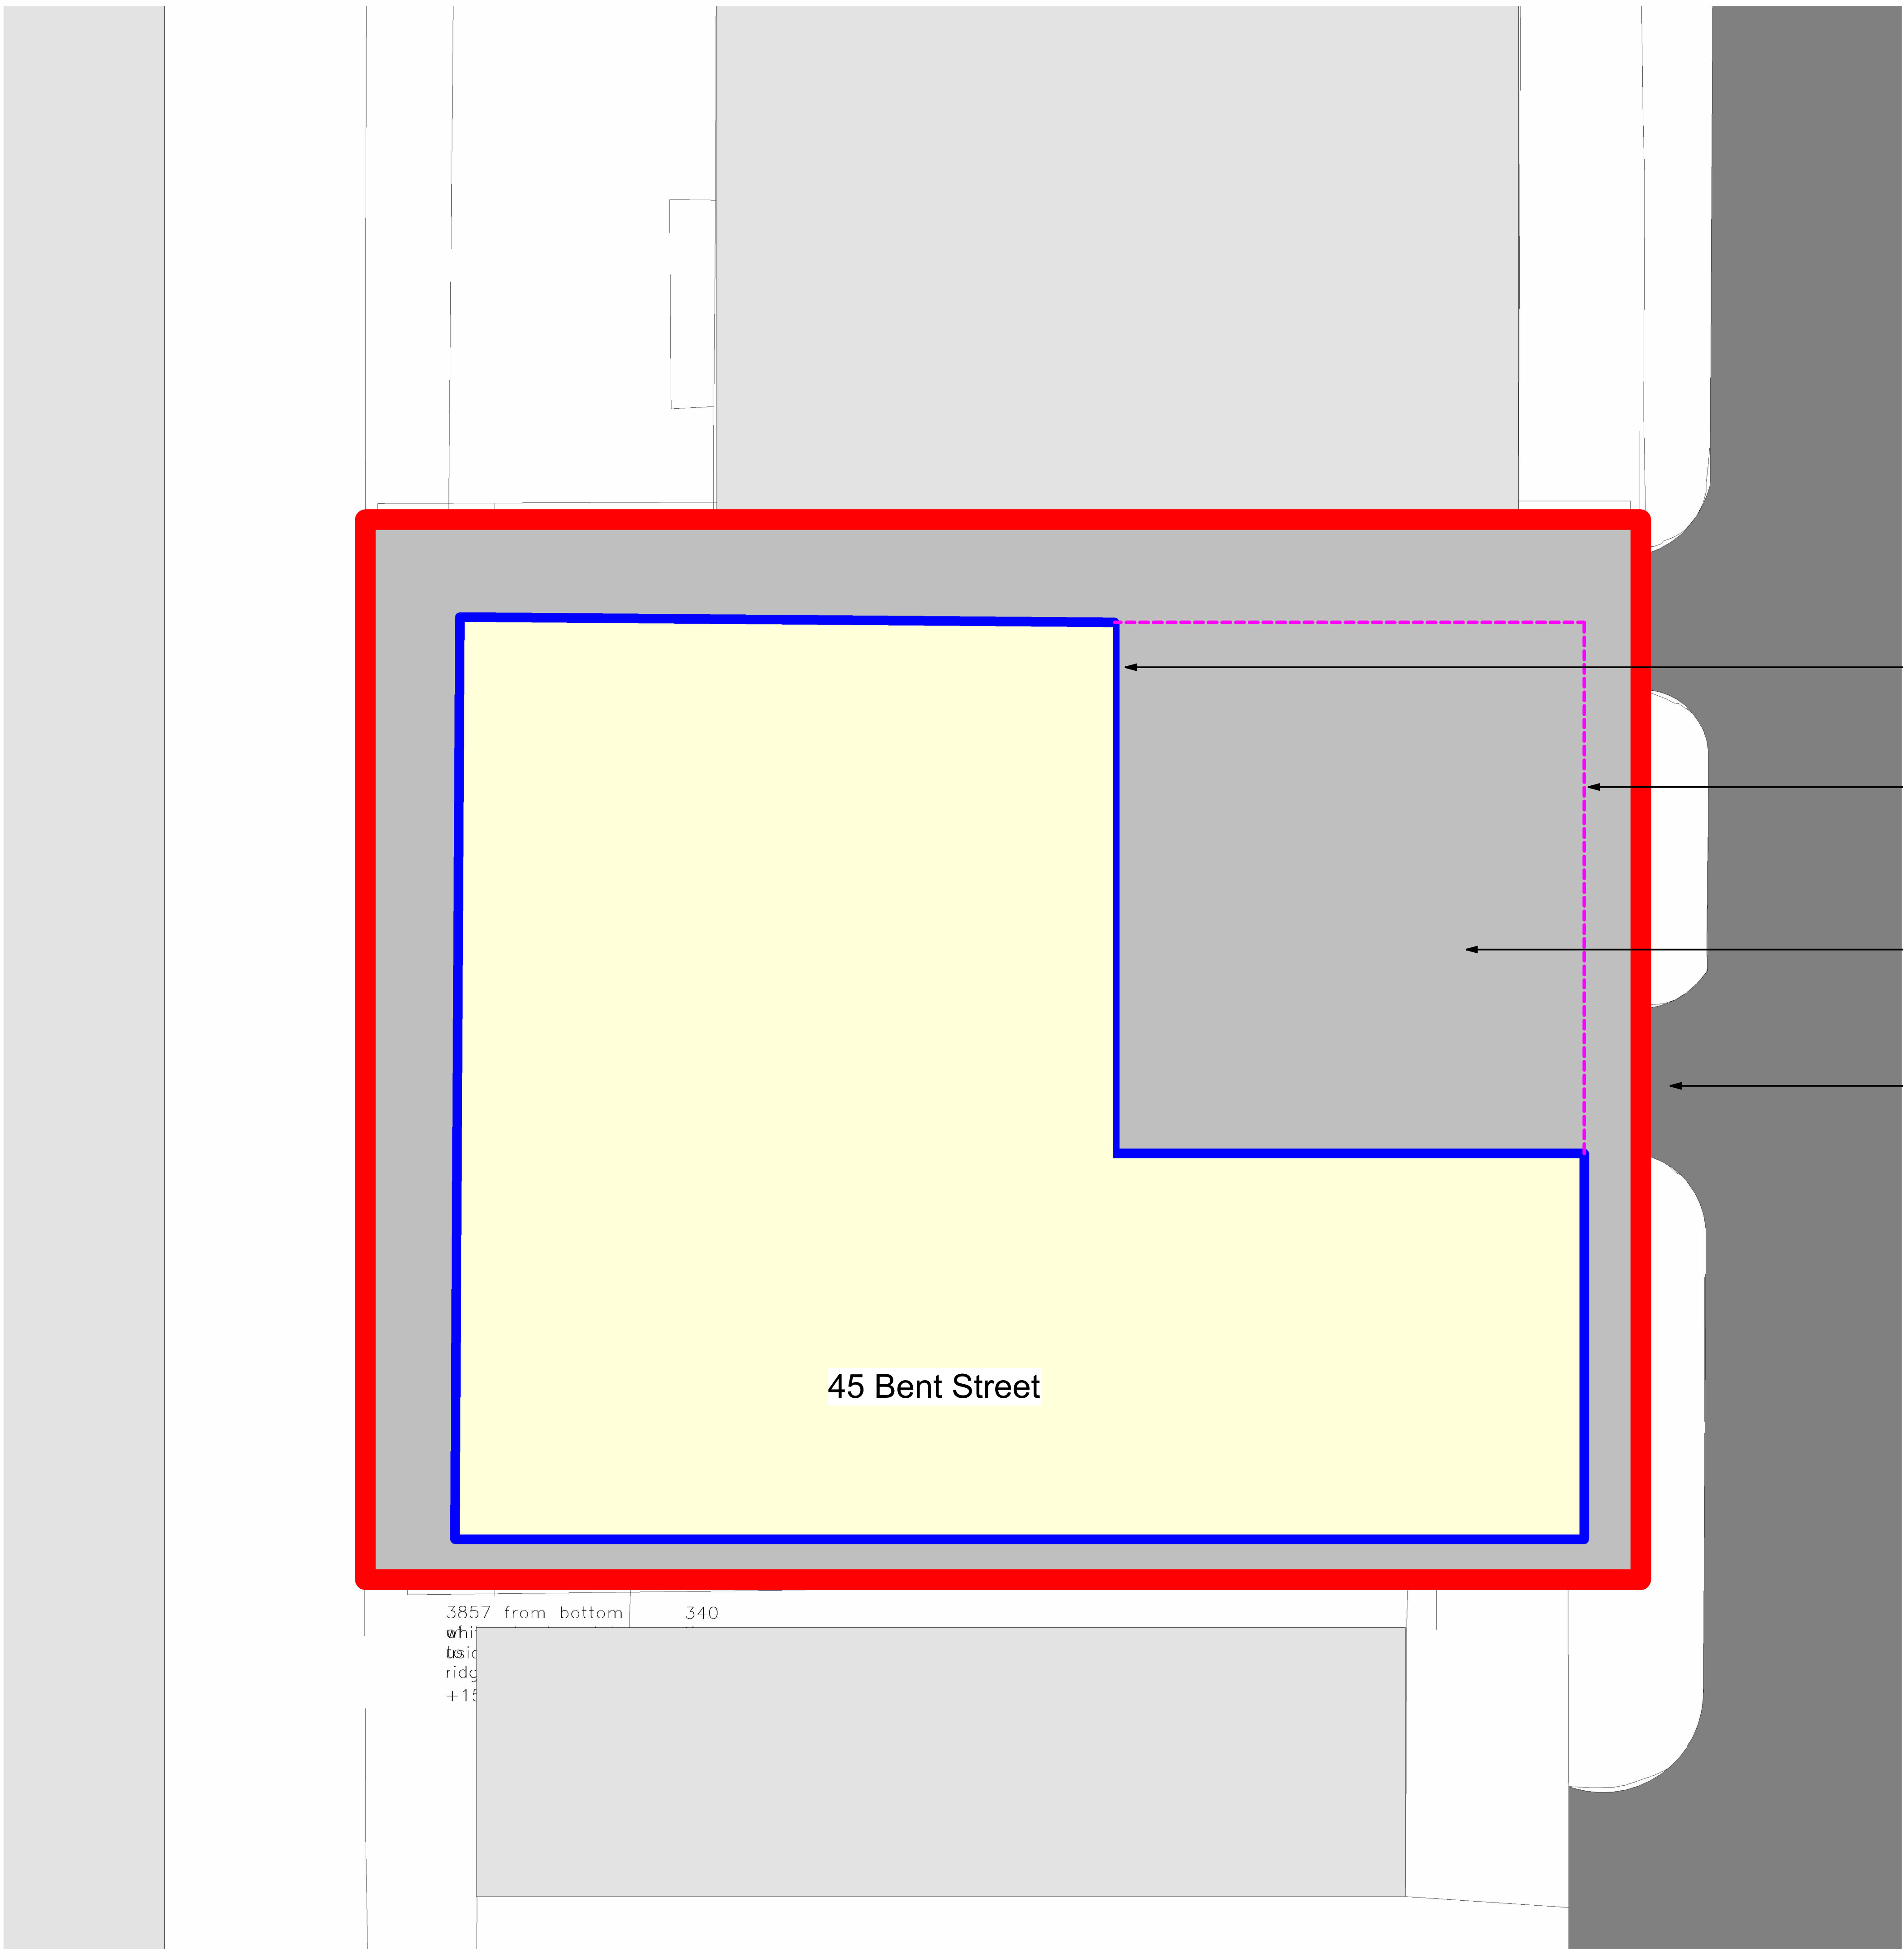

General
Drawings prepared for local authority. Any electrical, heating installation, joinery items, finishes, and fittings to be instructed by the client. The clients are to satisfy themselves that any buried private or public services will not affect the proposal. These drawings have been prepared on the understanding that work will not commence on site prior to the granting of planning permission and building reg approval. All drawings are copyrights and may not be used in conjunction with other projects

CDM REG 2015
These drawings have been prepared on the understanding that work will not commence on site prior to the granting of planning permission and building Reg approval. At this point the designers work is complete; hence the designer of this drawing will not be acting as the principle designer in terms of health and safety. Under the new regulations, both the client and the building contractor will have health and safety responsibilities and will need to prepare a construction phase plan for the scheme. the construction phase plan for the scheme should include risk assessment and method statements for elements of the works such as excavations, buried services, risk of electrocution, working at height, lifting and handling, etc. should you require guidance, please see HSE website.

Rev	Description	Date

STATUS	PURPOSE OF ISSUE
	PLANNING


	Contact@Designvisiongroup.com 71-75 Shelton Street, Covent Garden, London, WC2H 9JQ
---	---

PROJECT
Babesz Manchester


TITLE
Site Layout

CLIENT
Emal - 45 Bent Street

DRAWN BY SS	CHECKED BY UR	DATE 18/07/2024
SCALE (@ A1) 1 : 100	PROJECT NUMBER BM001	
DRAWING NUMBER P - 101		REV

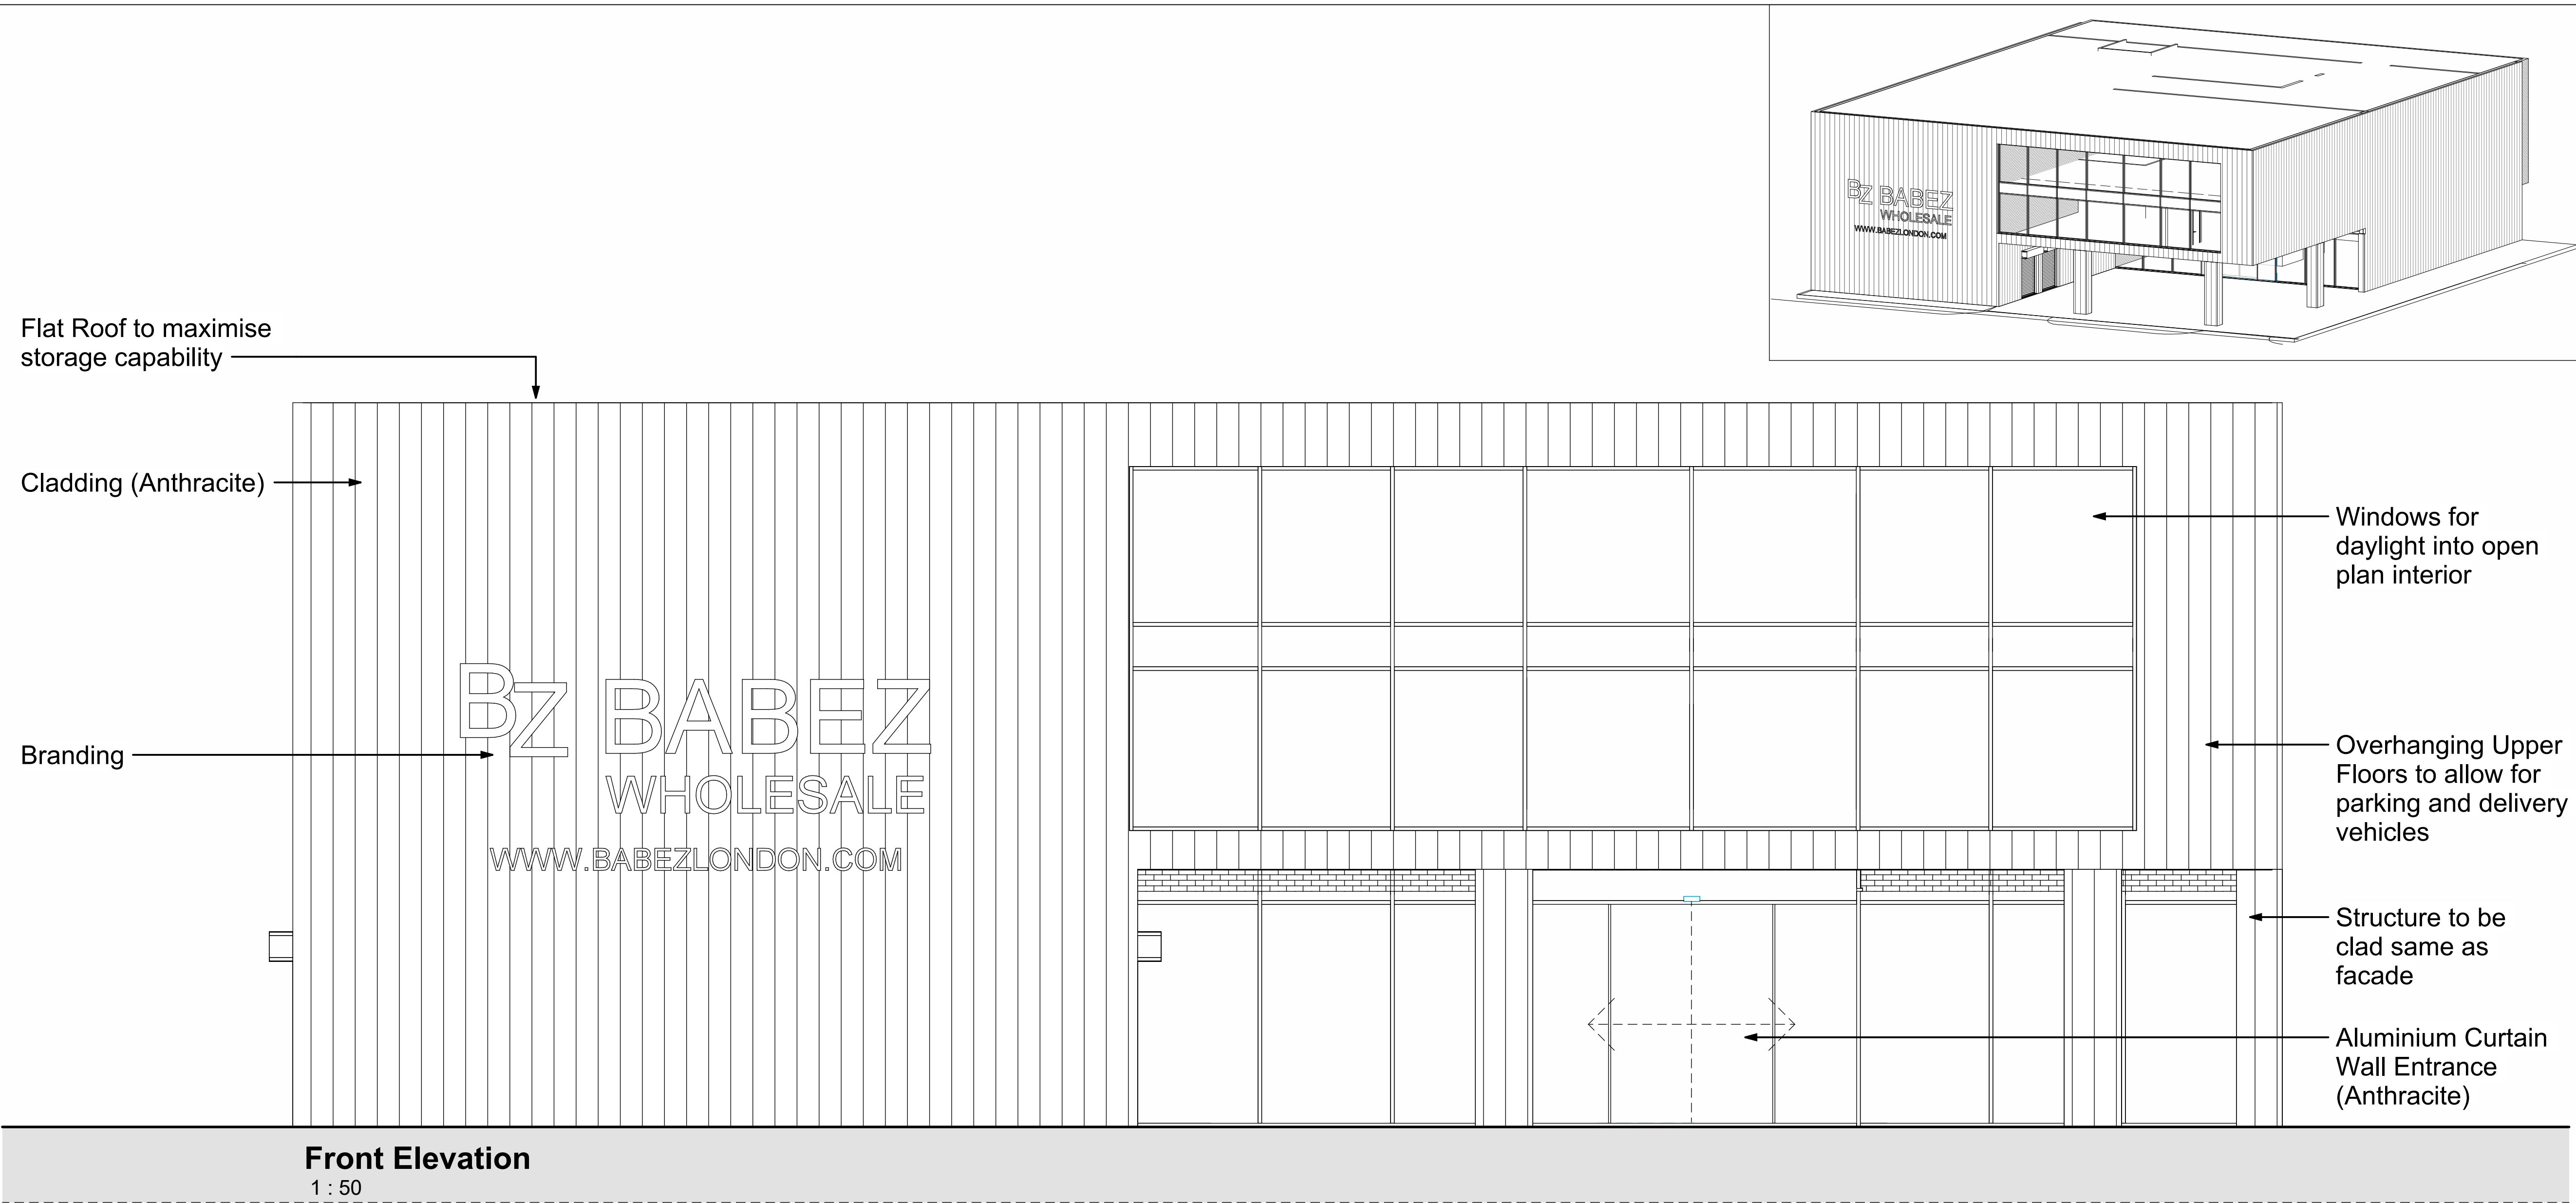

Front Elevation
1 : 50

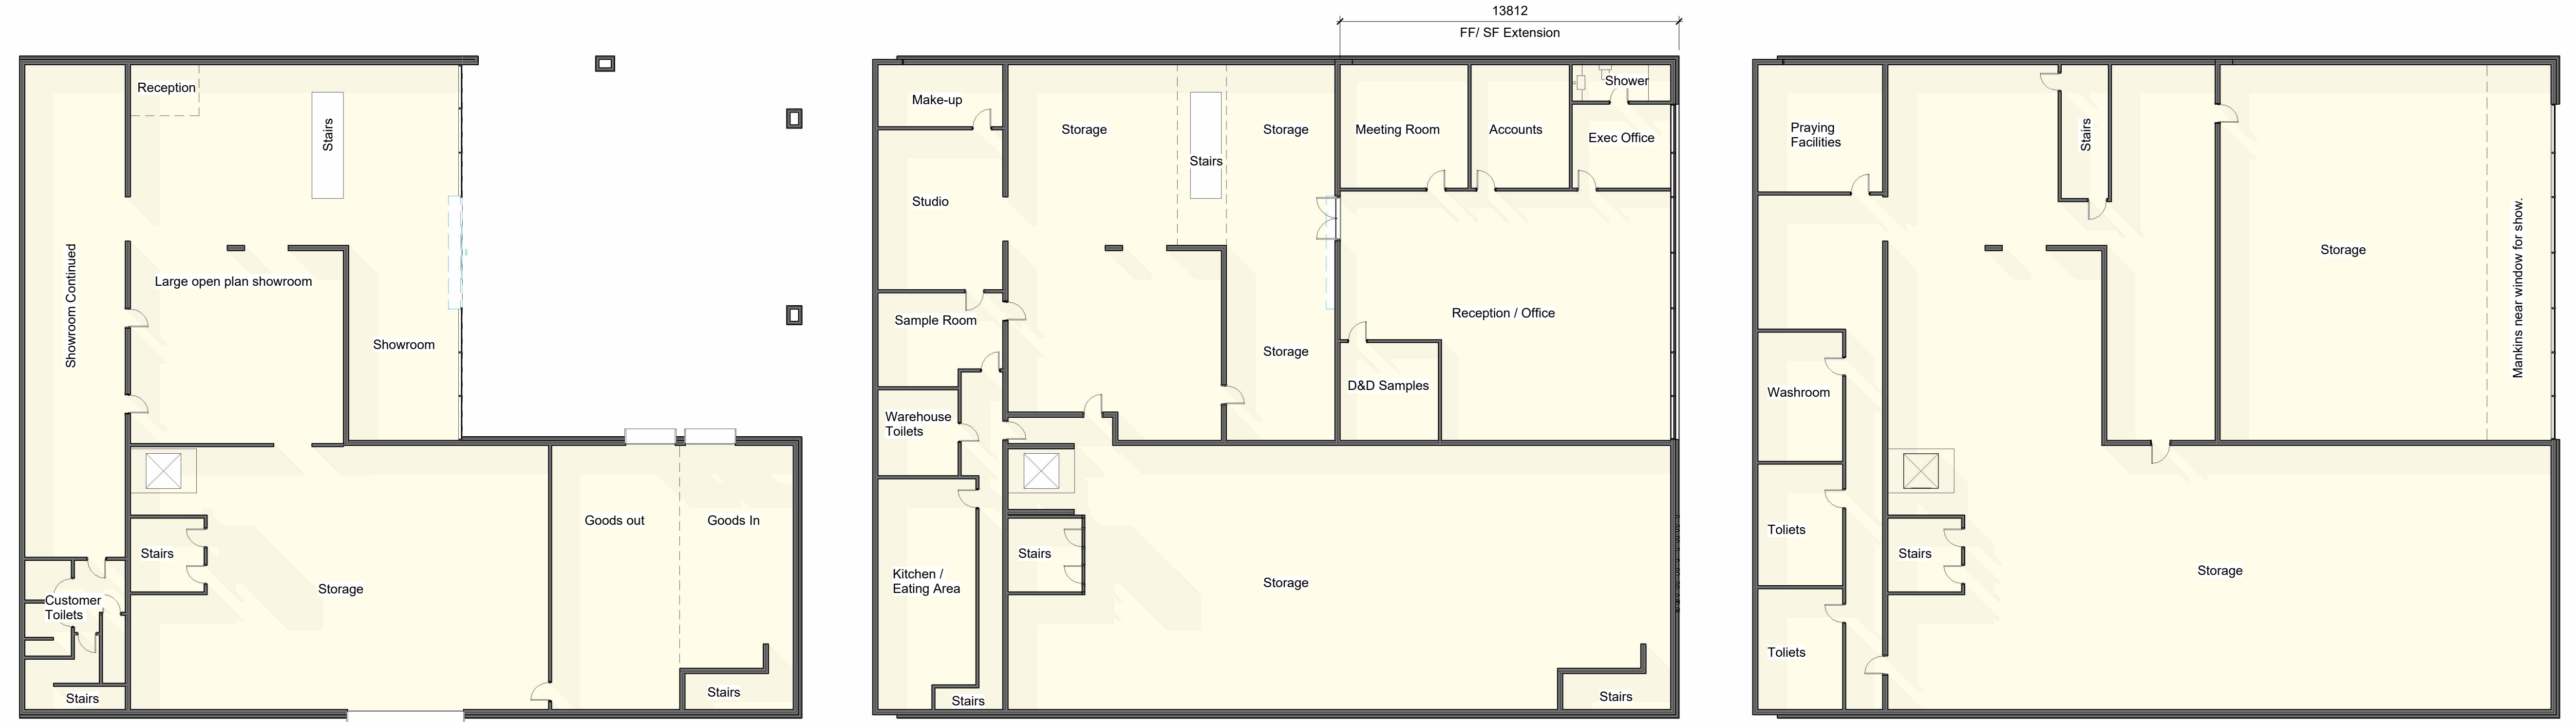

Ground Floor 1 : 150
First Floor 1 : 150
Second Floor 1 : 150

General
Drawings prepared for local authority. Any electrical, heating installation, joinery items, finishes, and fittings to be instructed by the client. The clients are to satisfy themselves that any invited private or public services will not affect the proposal. These drawings have been prepared on the understanding that work will not commence on site prior to the granting of planning permission and building reg approval. All drawings are copyrights and may not be used in conjunction with other projects

CDM REG 2015
These drawings have been prepared on the understanding that work will not commence on site prior to the granting of planning permission and building Reg approval. At this point the designers work is complete; hence the designer of this drawing will not be acting as the principle designer in terms of health and safety. Under the new regulations, both the client and the building contractor will have health and safety responsibilities and will need to prepare a construction phase plan for the scheme. The construction phase plan for the scheme should include risk assessment and method statements for elements of the works such as excavations, buried services, risk of electrocution, working at height, lifting and handling, etc. should you require guidance, please see HSE website.

Rev	Description	Date
STATUS		PURPOSE OF ISSUE
		PLANNING
 71-75 Shelton Street, Covent Garden, London, WC2H 9JQ Contact@Designvisiongroup.com		
PROJECT		
Babez Manchester		
TITLE		
Planning Elevations		
CLIENT		
Emal - 45 Bent Street		
DRAWN BY SS	CHECKED BY UR	DATE 18/07/2024
SCALE (@ A1) As indicated		PROJECT NUMBER BM001
DRAWING NUMBER P - 102		REV