

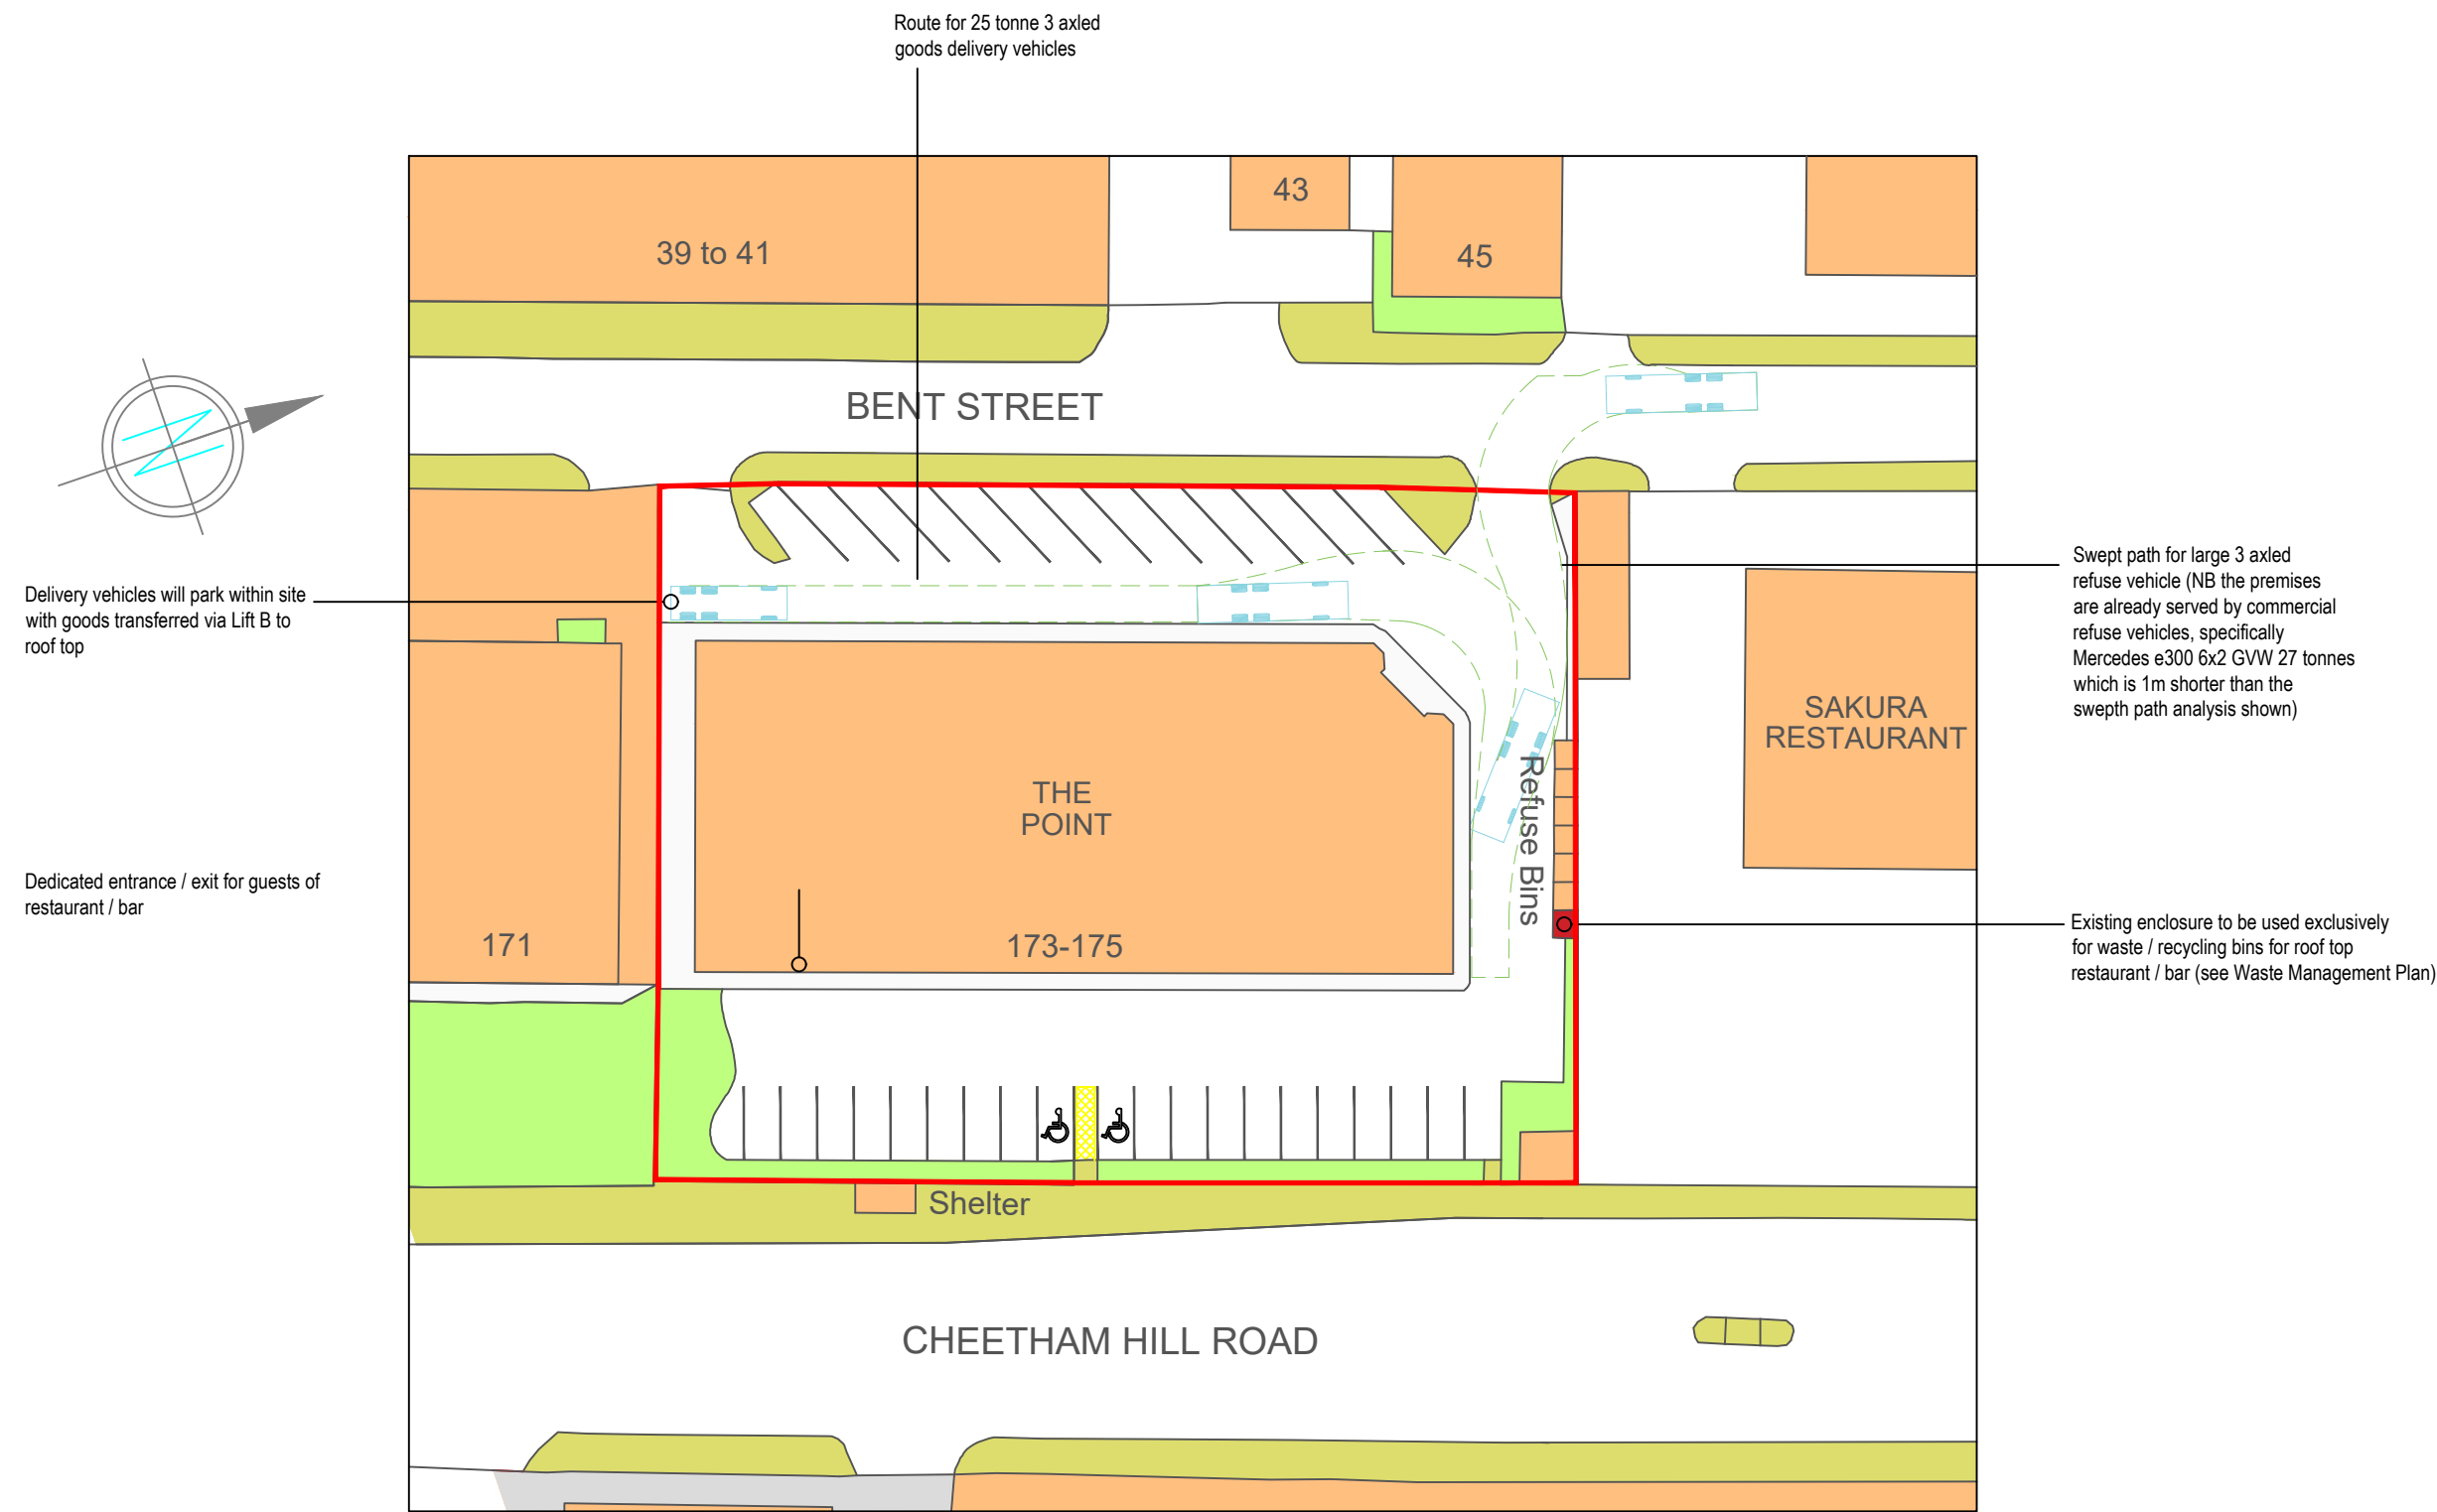



Scale for 1:500 on A1 drawing sheet

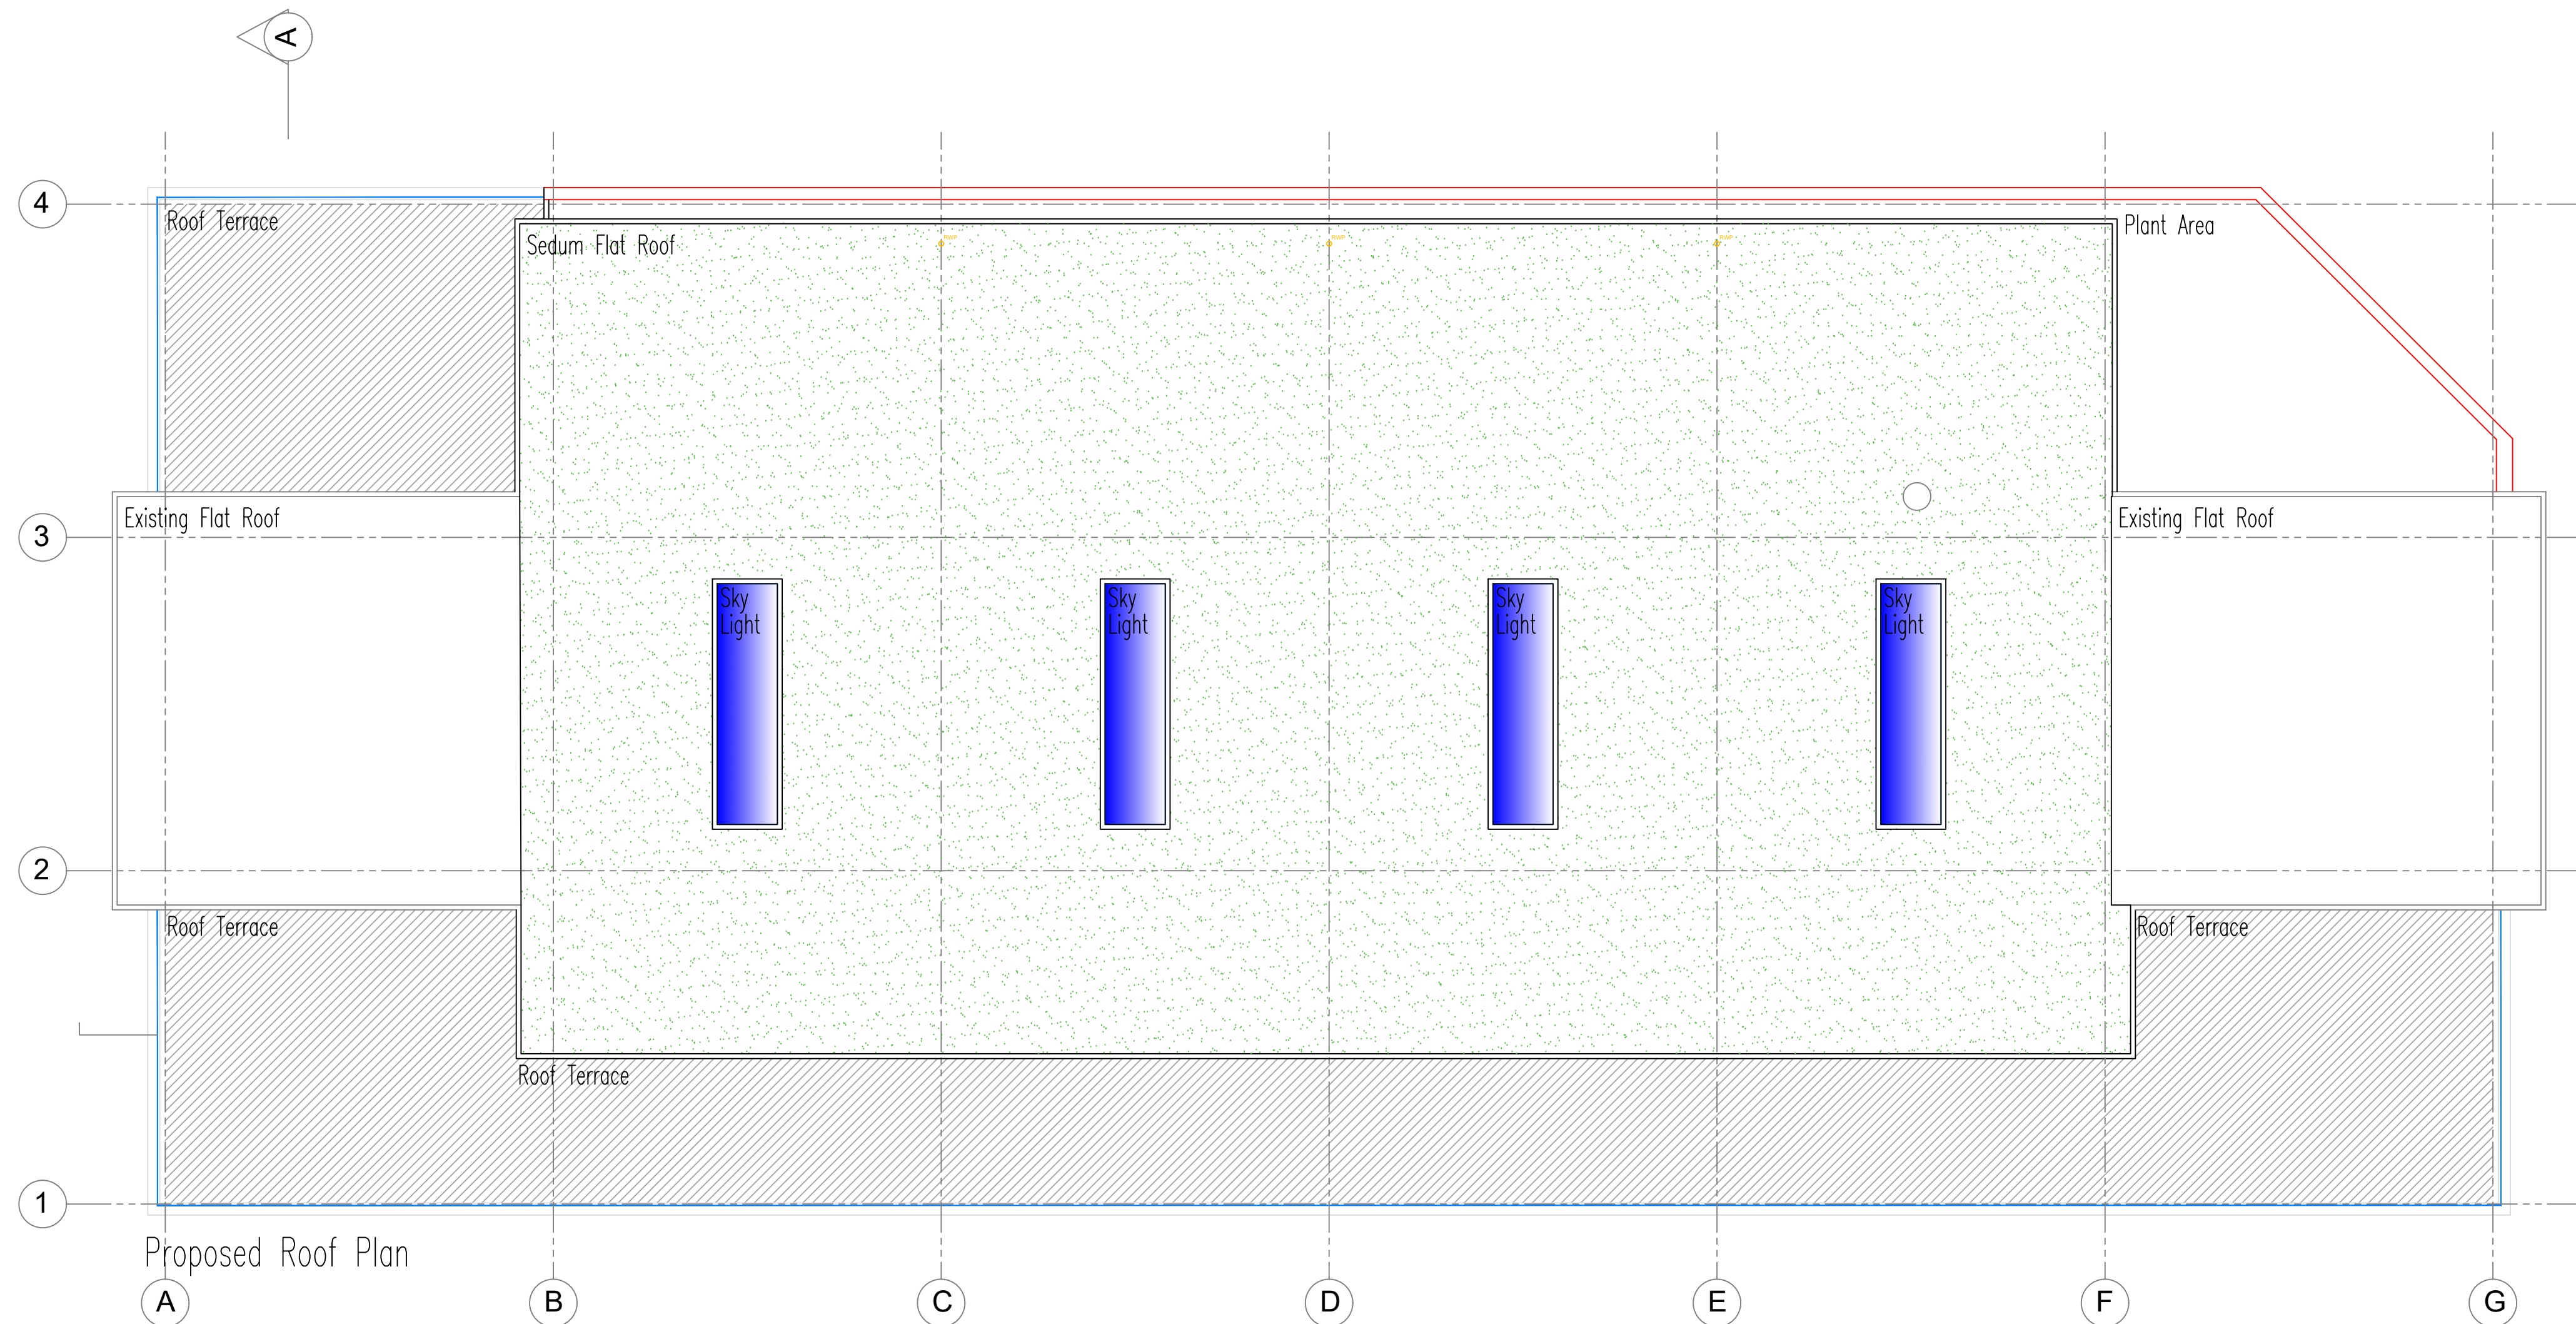

Site Plan (Scale 1:500)

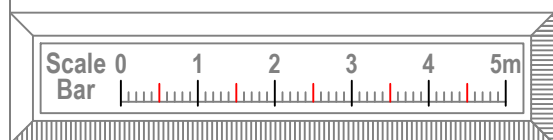

Scale for 1:100 on A1 drawing sheet

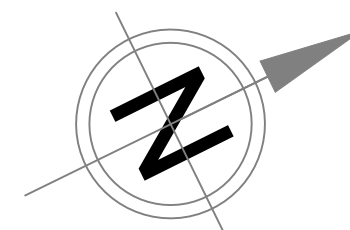

C	Swept paths added	10 Oct 24	DAP
B	Site edged red added	21 Aug 24	DAP
A	Issued for planning	23 July 24	DAP
Rev.	Mod. Notes	Date	By

Client
Khaled Hasan

Location
The Point
173-175 Cheetham Hill Rd M8 8LG

Job Title
Proposed roof top restaurant and bar

Drawing Title Proposed Roof Plan and Site Plan

Scale 1:100, 1:500	Sheet A1
Date July 24	Drawn by DAP

Dwg. No. 18-24/07	Rev. C
----------------------	-----------