


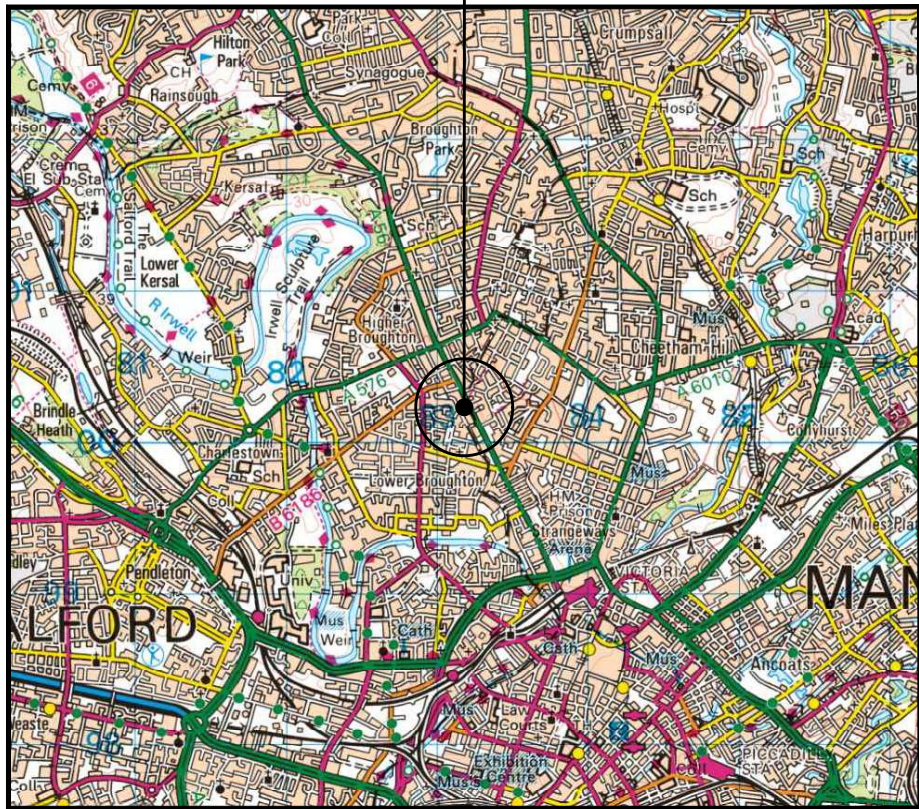


 

**SITE LOCATION**  
(Scale 1:50000)  
Ordnance Survey map extract  
based upon Landranger map series  
with the permission of the controller of  
Her Majesty's Stationery Office  
Licence no. 100052104  
Crown copyright.

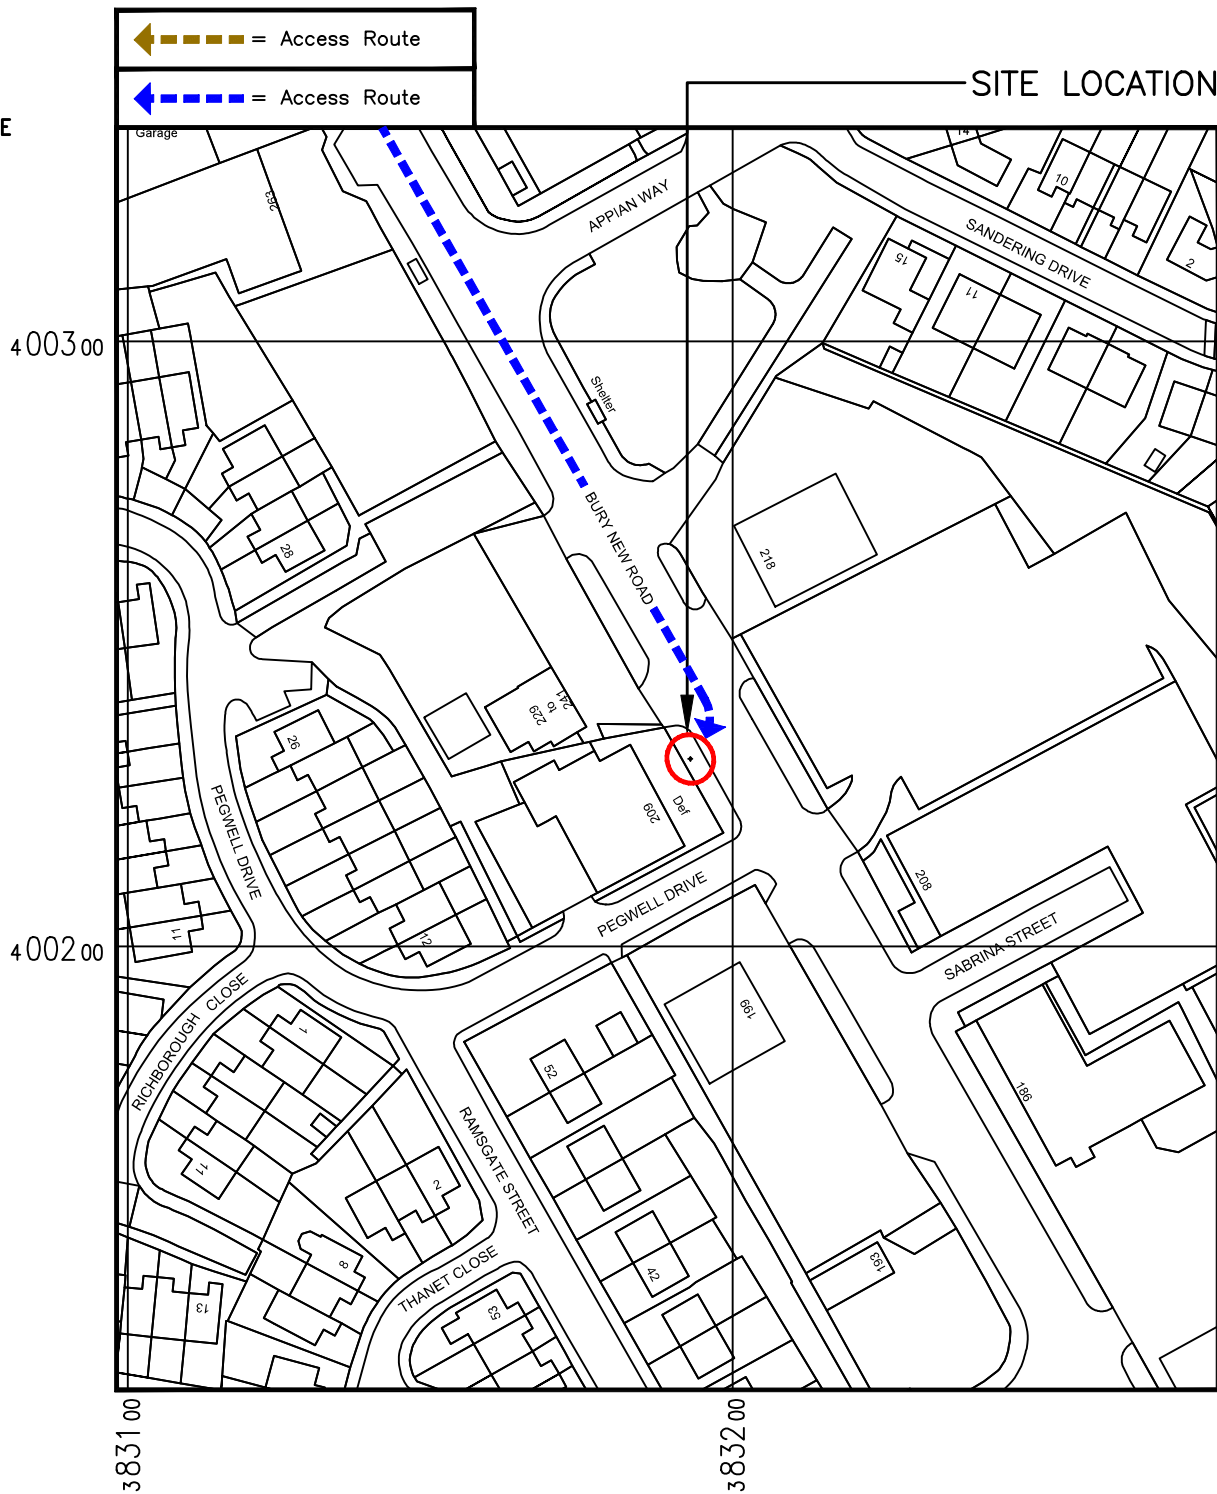


SITE PHOTOGRAPH

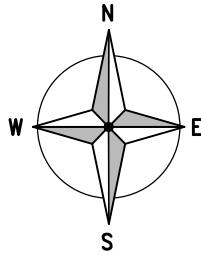

**DETAILED SITE LOCATION**  
(Scale 1:1250)

Based upon Ordnance Survey map extract  
with the permission of the Controller of  
Her Majesty's Stationery Office.  
Crown copyright.  
Licence No. 100052104

 


The drawings comply with VF Standard ICNIRP guidelines, under configuration VM7F  
Designed in accordance with Cornerstone documents: SDN0009v6.0

ALL DIMENSIONS ARE IN mm UNLESS NOTED OTHERWISE

N.G.R E: 383193 N: 400231

**DIRECTIONS TO SITE:**  
HEAD EAST ON M602. AT JUNCTION 3, USE  
THE LEFT LANE TO TAKE THE A5063 EXIT TO  
SALFORD/TRAFFORD PAR. USE THE LEFT 2  
LANES TO MERGE ONTO REGENT RD  
ROUNDBOUT. KEEP LEFT TO CONTINUE ON  
ALBION WAY/A5063. CONTINUE STRAIGHT.  
USE ANY LANE TO TURN LEFT ONTO BROAD  
ST/A6. TURN RIGHT ONTO FREDERICK  
RD/B6186. CONTINUE TO FOLLOW B6186.  
TURN LEFT ONTO GREAT CLOWES ST/A5066.  
TURN RIGHT ONTO FENNEY ST. TURN RIGHT  
ONTO BURY NEW RD/A56. DESTINATION WILL  
BE ON THE RIGHT.

| A   | Issued for Approval | CDN | DVH | 29.05.24 |
|-----|---------------------|-----|-----|----------|
| REV | MODIFICATION        | BY  | CH  | DATE     |

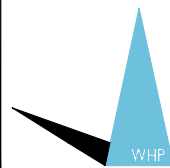

**WHP Telecoms Ltd**  
Faraday Court  
401 Faraday Street  
Birchwood Park  
Warrington WA3 6GA  
Tel: 01925 424100 Fax: 01925 424101  
e-mail: info@whptelecoms.com





| Cell Name                     | Opt. |
|-------------------------------|------|
| PAVEMENT OUTSIDE MACHINE MART | D    |

| Cell ID No  |      |         |
|-------------|------|---------|
| CORNERSTONE | VMO2 | VF      |
| 30811900    | N/A  | 23623_0 |

| Site Address / Contact Details                       |  |  |
|------------------------------------------------------|--|--|
| BURY NEW ROAD<br>STRANGEWAYS<br>MANCHESTER<br>M8 8DU |  |  |

|                                      |                |                      |
|--------------------------------------|----------------|----------------------|
| Drawing Title:<br>SITE LOCATION MAPS |                |                      |
| Purpose of issue:                    | PLANNING       | Dwg Rev:             |
| Drawing Number:                      | 100            | A                    |
| Surveyed By:                         | PB             | Original Sheet Size: |
| CDN                                  | Date: 29.05.24 | A3                   |
| Checked:                             | DVH            | Date: 29.05.24       |
| Pack Issue:                          | A              |                      |

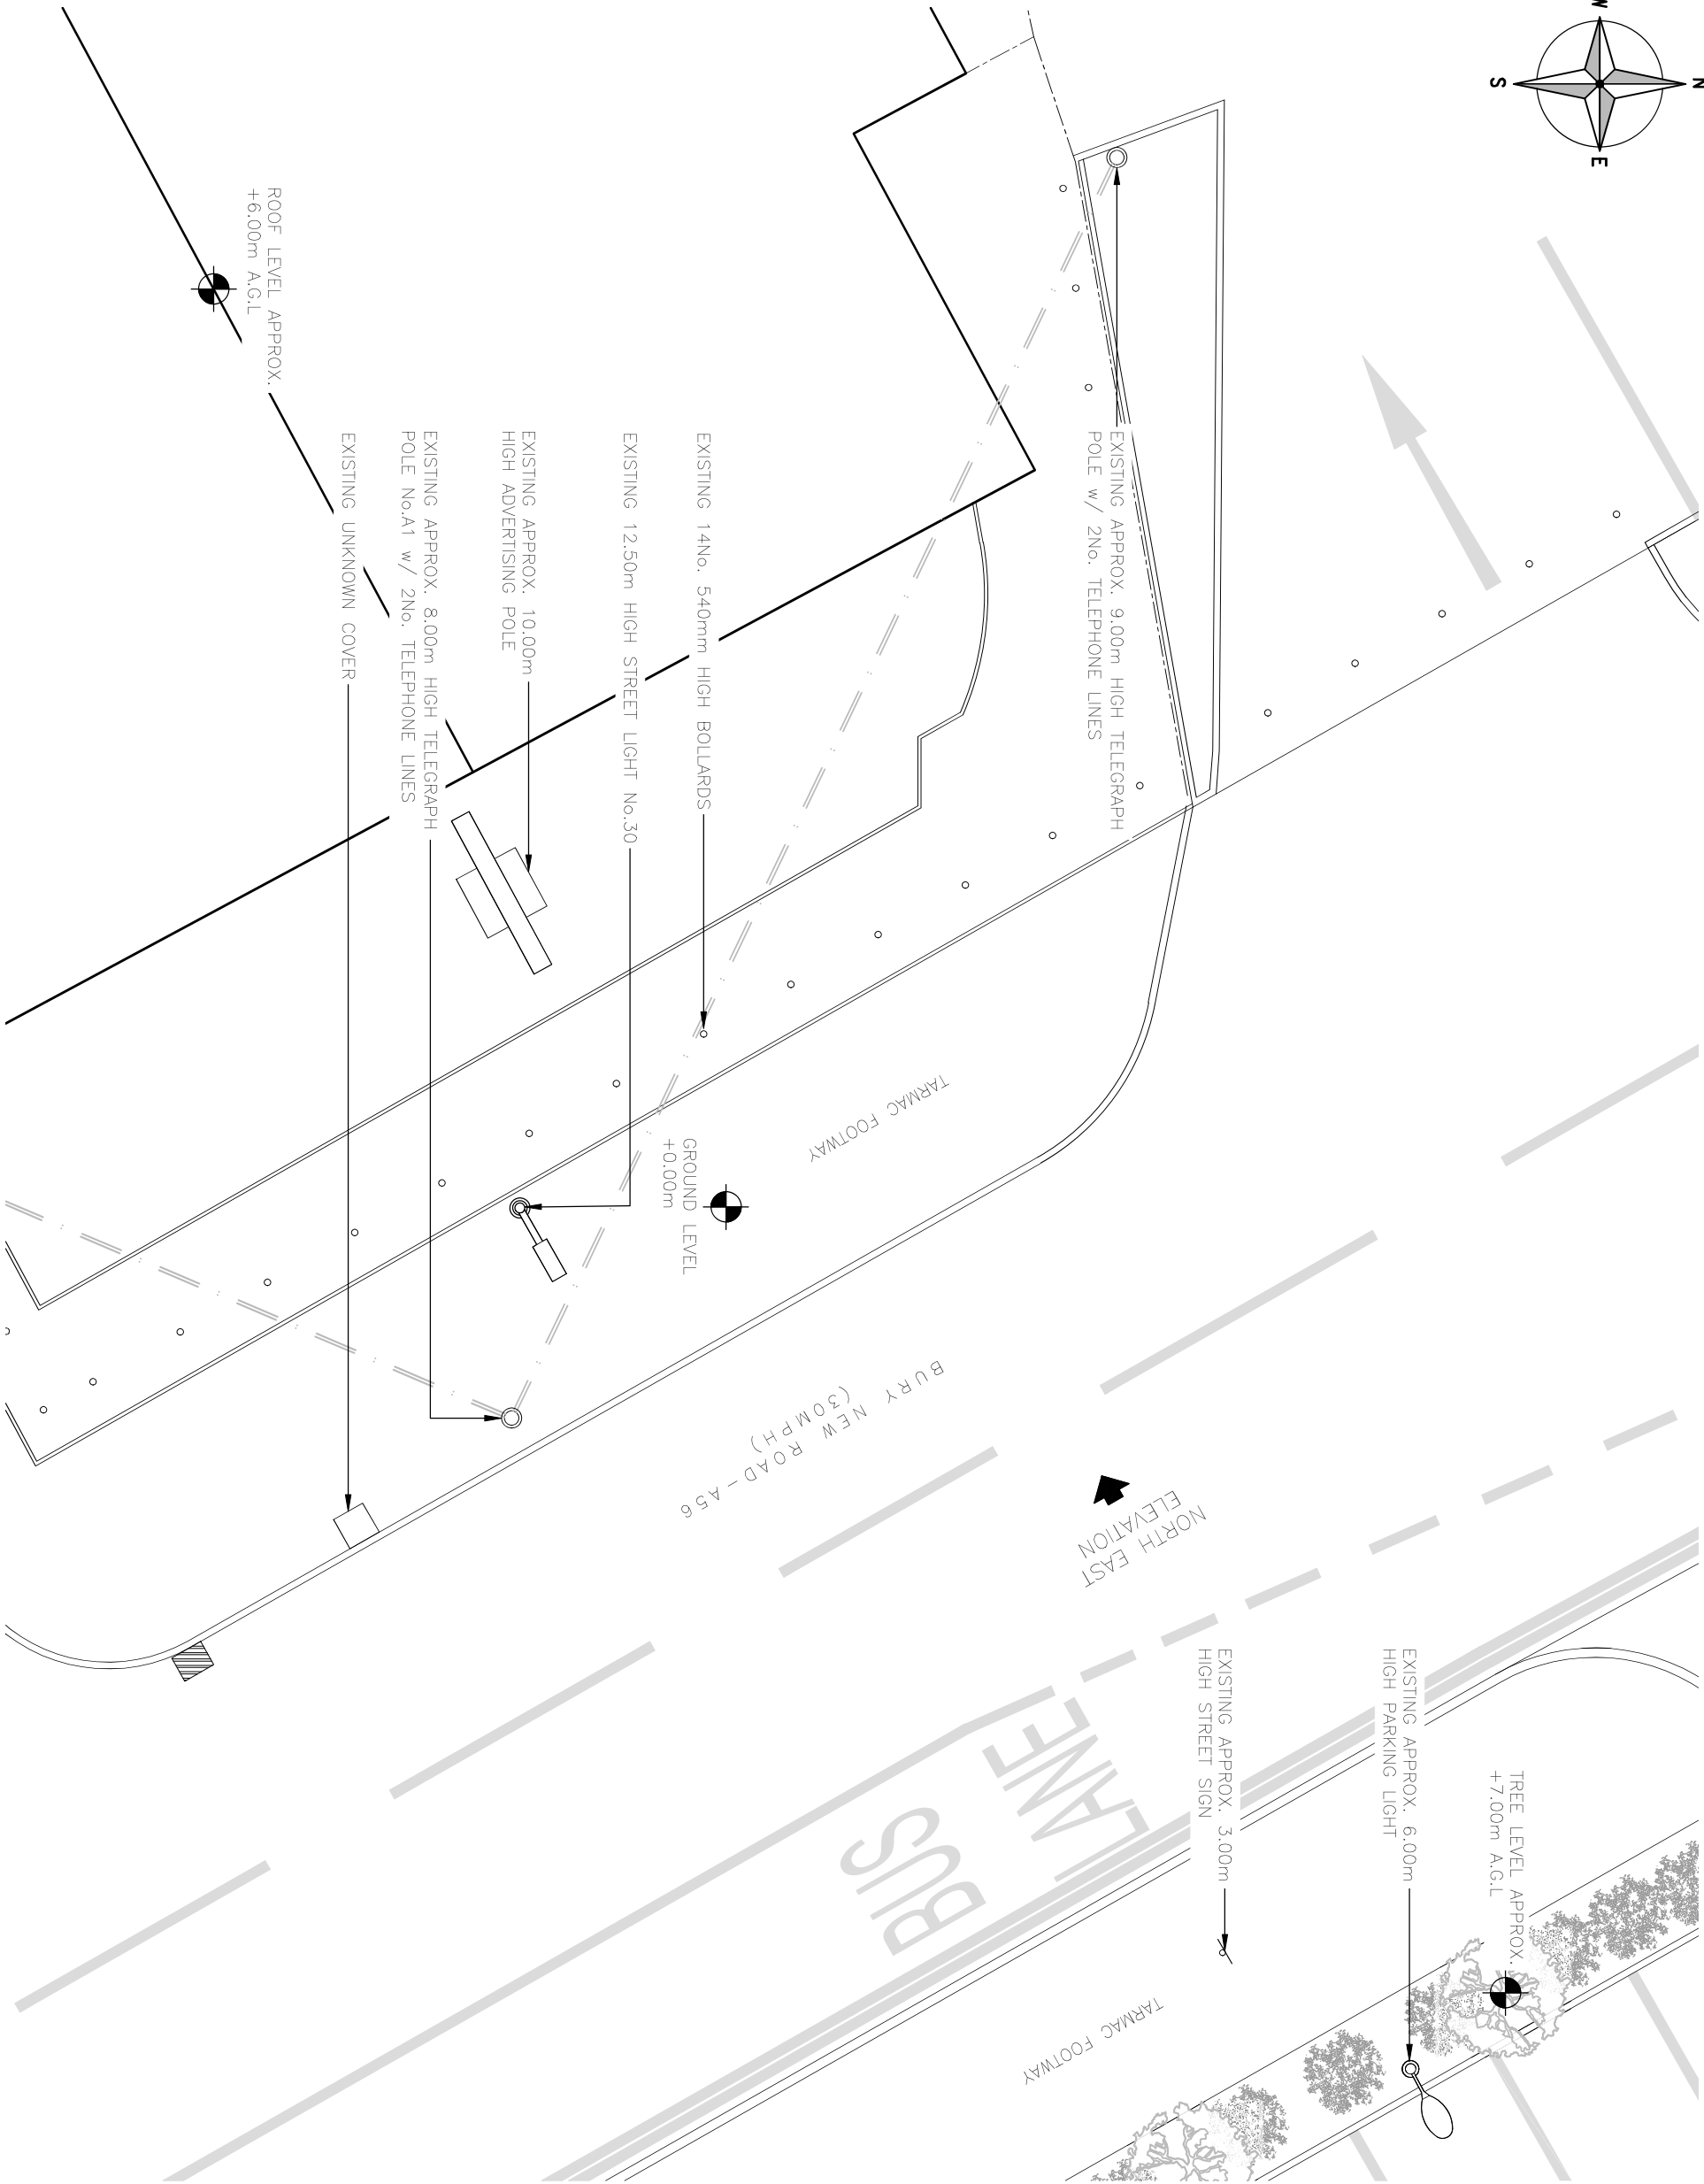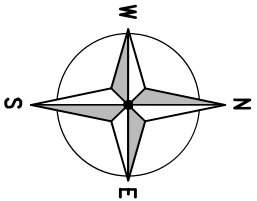

EXISTING SITE PLAN  
(1:100)

ALL DIMENSIONS ARE IN mm UNLESS NOTED OTHERWISE  
N.G.R E: 383193 N: 400231

|     |                     |  |         |          |      |
|-----|---------------------|--|---------|----------|------|
|     |                     |  |         |          |      |
|     |                     |  |         |          |      |
|     |                     |  |         |          |      |
|     |                     |  |         |          |      |
| A   | Issued for Approval |  | CDN/DWH | 29.05.24 |      |
| REV | MODIFICATION        |  | BY      | CH       | DATE |



**WHP Telecoms Ltd**  
Faraday Court  
401 Faraday Street  
Birchwood Park  
Merrington WA3 6GA  
Tel: 01925 424100 Fax: 01925 424101  
e-mail: info@whptelecoms.com




**cornerstone**

|                               |      |         |
|-------------------------------|------|---------|
| Cell Name                     |      | Opt.    |
| PAVEMENT OUTSIDE MACHINE MART |      | D       |
| Cell ID No                    |      |         |
| CORNERSTONE                   | VM02 | VF      |
| 30811900                      | N/A  | 23623_0 |

Site Address / Contact Details

BURY NEW ROAD  
STRANGWAYS  
MANCHESTER  
M8 8DU

|                   |          |                      |          |                    |   |
|-------------------|----------|----------------------|----------|--------------------|---|
| Drawing Title:    |          |                      |          | EXISTING SITE PLAN |   |
| Purpose of Issue: |          |                      |          | PLANNING           |   |
| Drawing Number:   |          |                      |          | 200                | A |
| Survayed By:      |          | Original Sheet Size: |          | Pack Issue:        |   |
| PB                |          | A3                   |          |                    |   |
| Drawn:            | Date:    | Checked:             | Date:    |                    |   |
| CDN               | 29.05.24 | DWH                  | 29.05.24 | A                  |   |

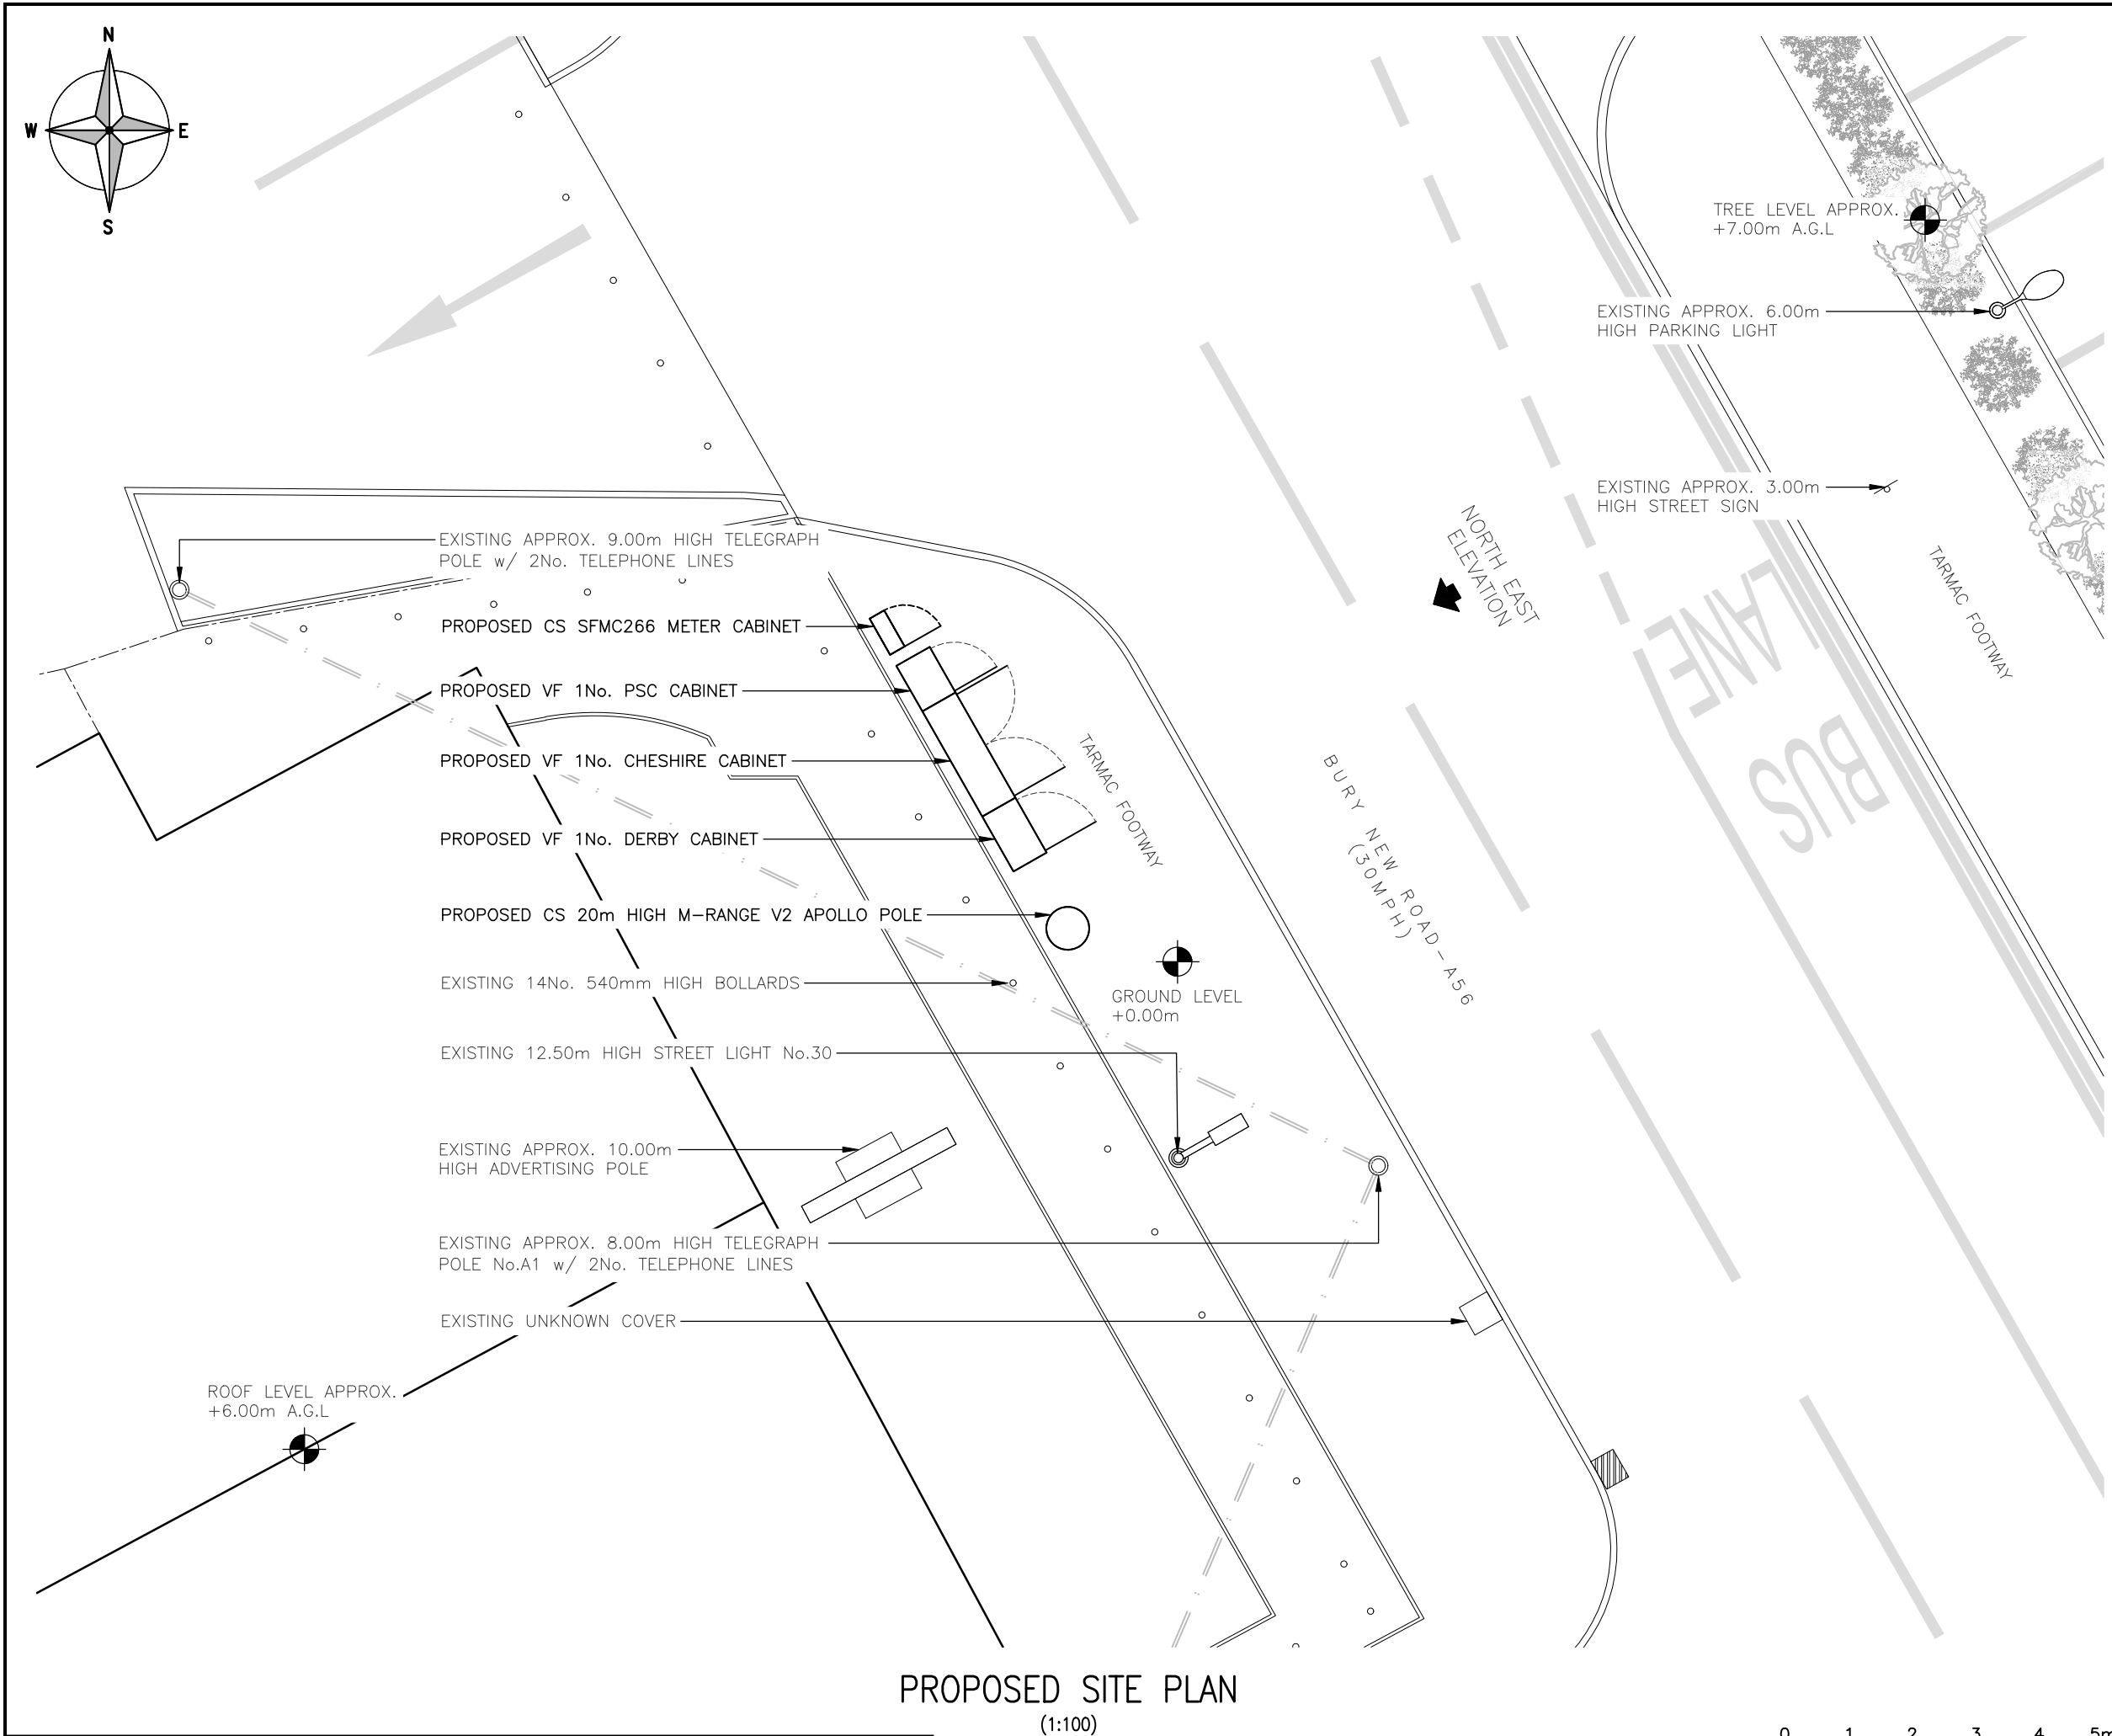

The drawings comply with VF Standard ICNIRP guidelines, under configuration VM7F  
Designed in accordance with Cornerstone documents: SDN0009v6.0

ALL DIMENSIONS ARE IN mm UNLESS NOTED OTHERWISE

N.G.R

E: 383193 N: 400231

NOTES:

|     |                     |     |     |          |
|-----|---------------------|-----|-----|----------|
|     |                     |     |     |          |
|     |                     |     |     |          |
|     |                     |     |     |          |
| A   | Issued for Approval | CDN | DVH | 29.05.24 |
| REV | MODIFICATION        | BY  | CH  | DATE     |


**WHP Telecoms Ltd**  
Faraday Court  
401 Faraday Street  
Birchwood Park  
Warrington WA3 6GA  
Tel: 01925 424100 Fax: 01925 424101  
e-mail: info@whptelecoms.com

cornerstone


|                               |      |         |
|-------------------------------|------|---------|
| Cell Name                     |      | Opt.    |
| PAVEMENT OUTSIDE MACHINE MART |      | D       |
| Cell ID No                    |      |         |
| CORNERSTONE                   | VMO2 | VF      |
| 30811900                      | N/A  | 23623_0 |

|                                                      |                   |                            |                   |               |
|------------------------------------------------------|-------------------|----------------------------|-------------------|---------------|
| Site Address / Contact Details                       |                   |                            |                   |               |
| BURY NEW ROAD<br>STRANGEWAYS<br>MANCHESTER<br>M8 8DU |                   |                            |                   |               |
| Drawing Title:<br>PROPOSED SITE PLAN                 |                   |                            |                   |               |
| Purpose of issue:<br>PLANNING                        |                   |                            |                   | Dwg Rev:<br>A |
| Drawing Number:<br>201                               |                   |                            |                   | A             |
| Surveyed By:<br>PB                                   |                   | Original Sheet Size:<br>A3 |                   | Pack Issue:   |
| Drawn:<br>CDN                                        | Date:<br>29.05.24 | Checked:<br>DVH            | Date:<br>29.05.24 | A             |

SDNT0005 Version 1.3

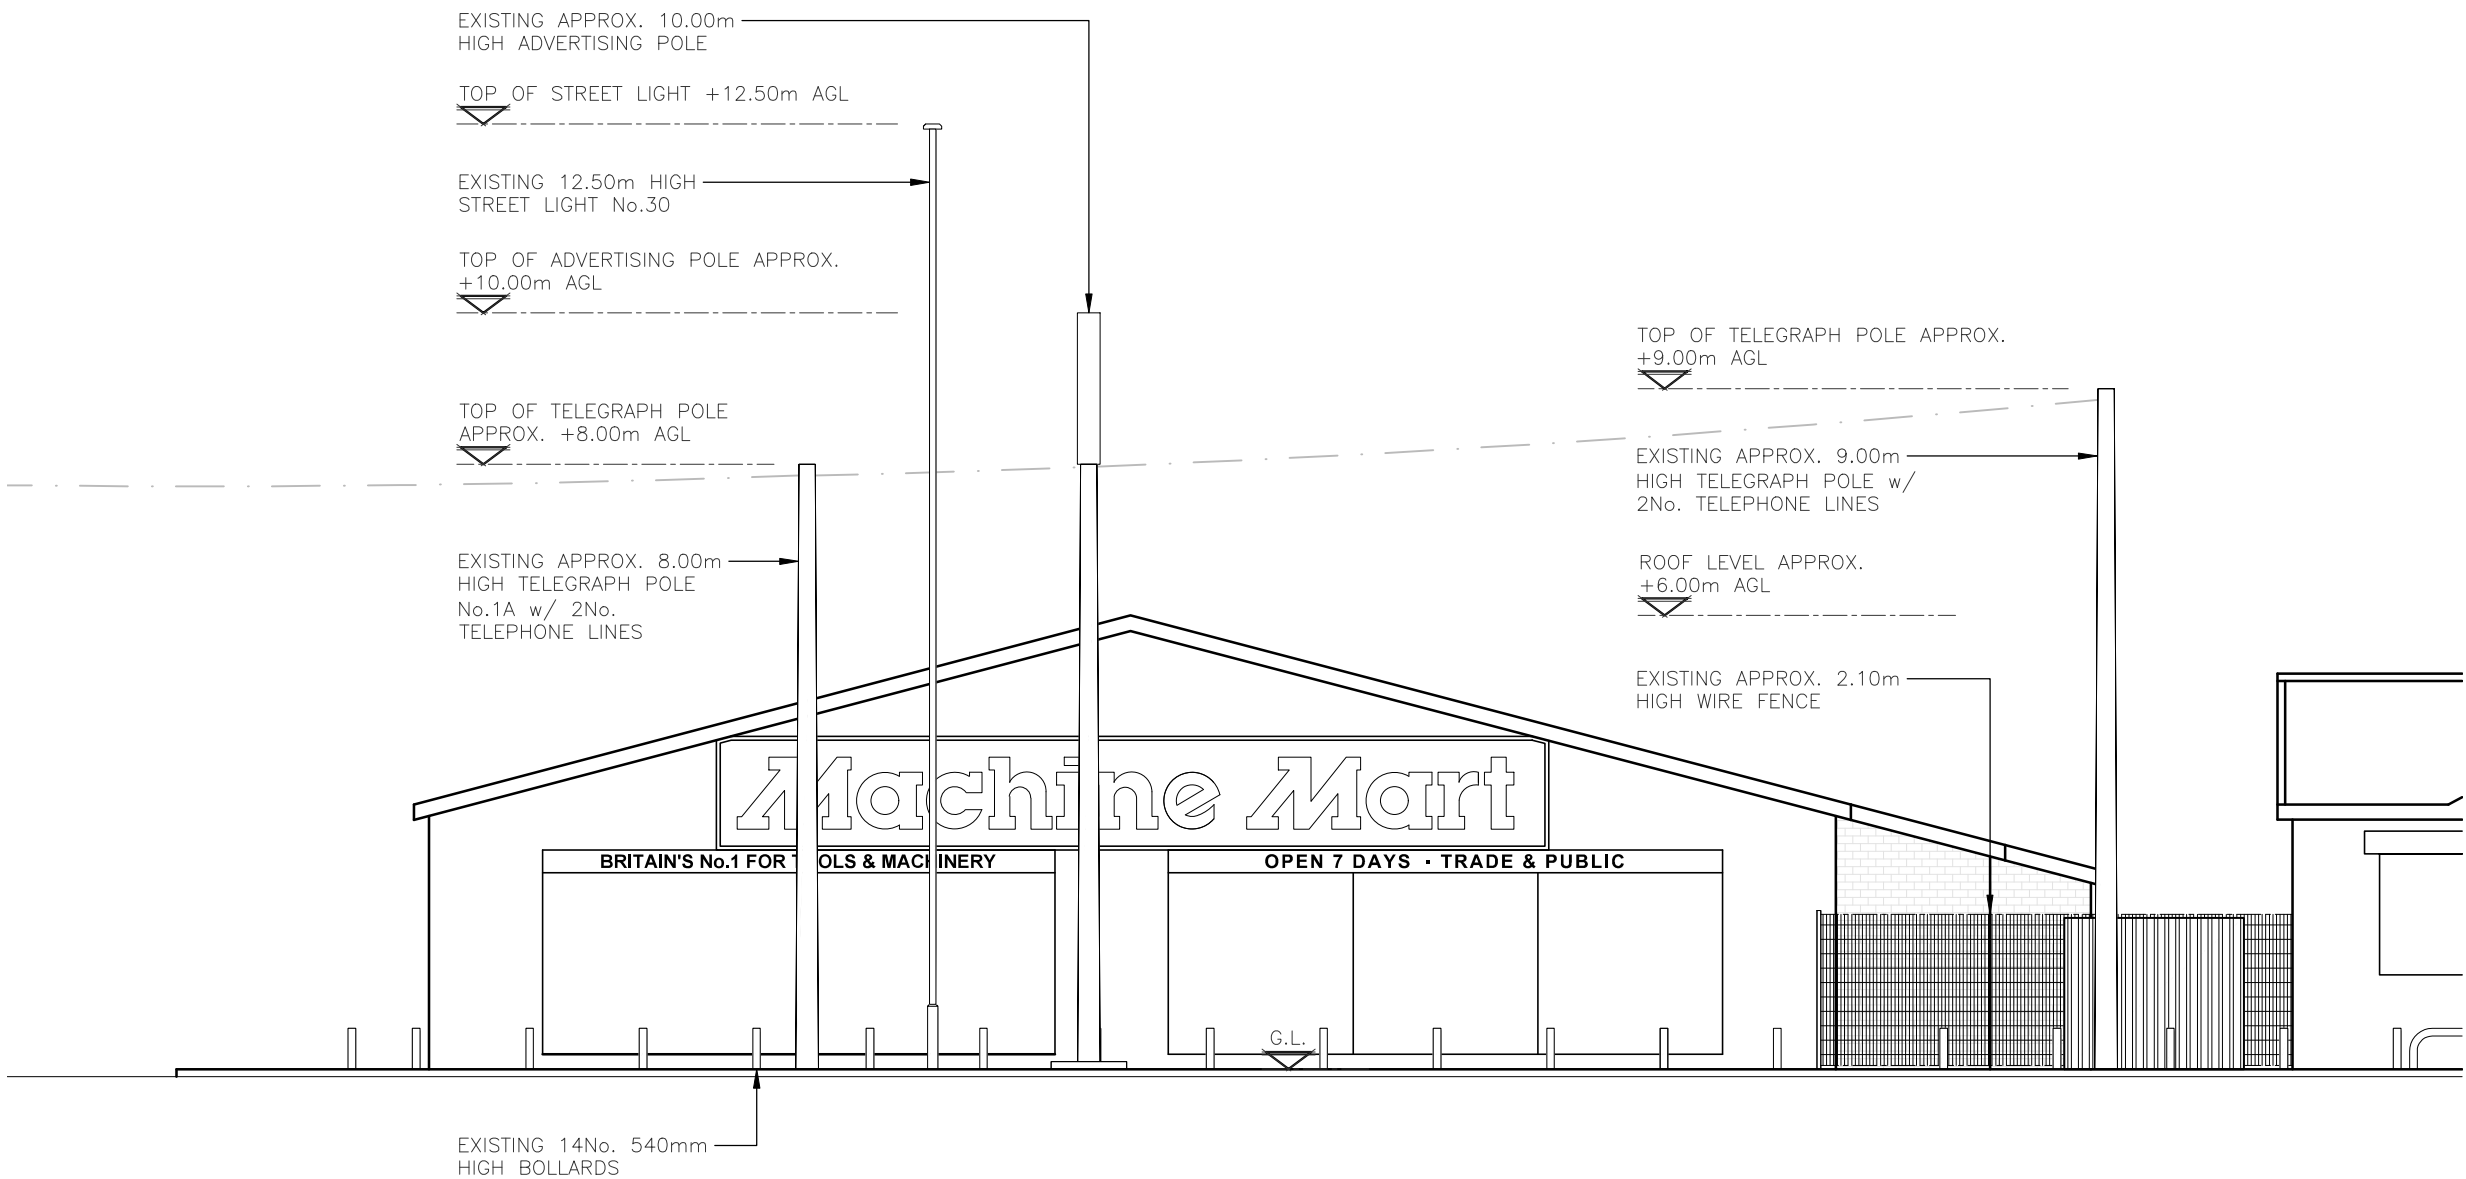

EXISTING NORTH EAST ELEVATION  
(1:100)

 

ALL DIMENSIONS ARE IN mm UNLESS NOTED OTHERWISE

N.G.R E: 383193 N: 400231

NOTES:

|     |                     |     |     |          |
|-----|---------------------|-----|-----|----------|
| A   | Issued for Approval | CDN | DVH | 29.05.24 |
| REV | MODIFICATION        | BY  | CH  | DATE     |



**WHP Telecoms Ltd**  
Faraday Court  
401 Faraday Street  
Birchwood Park  
Warrington WA3 6GA  
Tel: 01925 424100 Fax: 01925 424101  
e-mail: info@whptelecoms.com




|                               |      |
|-------------------------------|------|
| Cell Name                     | Opt. |
| PAVEMENT OUTSIDE MACHINE MART | D    |


|             |      |         |
|-------------|------|---------|
| Cell ID No  |      |         |
| CORNERSTONE | VMO2 | VF      |
| 30811900    | N/A  | 23623_0 |

|                                                      |  |  |
|------------------------------------------------------|--|--|
| Site Address / Contact Details                       |  |  |
| BURY NEW ROAD<br>STRANGEWAYS<br>MANCHESTER<br>M8 8DU |  |  |

|                                           |                            |                   |
|-------------------------------------------|----------------------------|-------------------|
| Drawing Title:<br>EXISTING SITE ELEVATION |                            |                   |
| Purpose of issue:<br>PLANNING             |                            | Dwg Rev:<br>A     |
| Drawing Number:<br>300                    |                            | Pack Issue:<br>A  |
| Surveyed By:<br>PB                        | Original Sheet Size:<br>A3 | Pack Issue:<br>A  |
| Drawn:<br>CDN                             | Date:<br>29.05.24          | Checked:<br>DVH   |
| Date:<br>29.05.24                         |                            | Date:<br>29.05.24 |

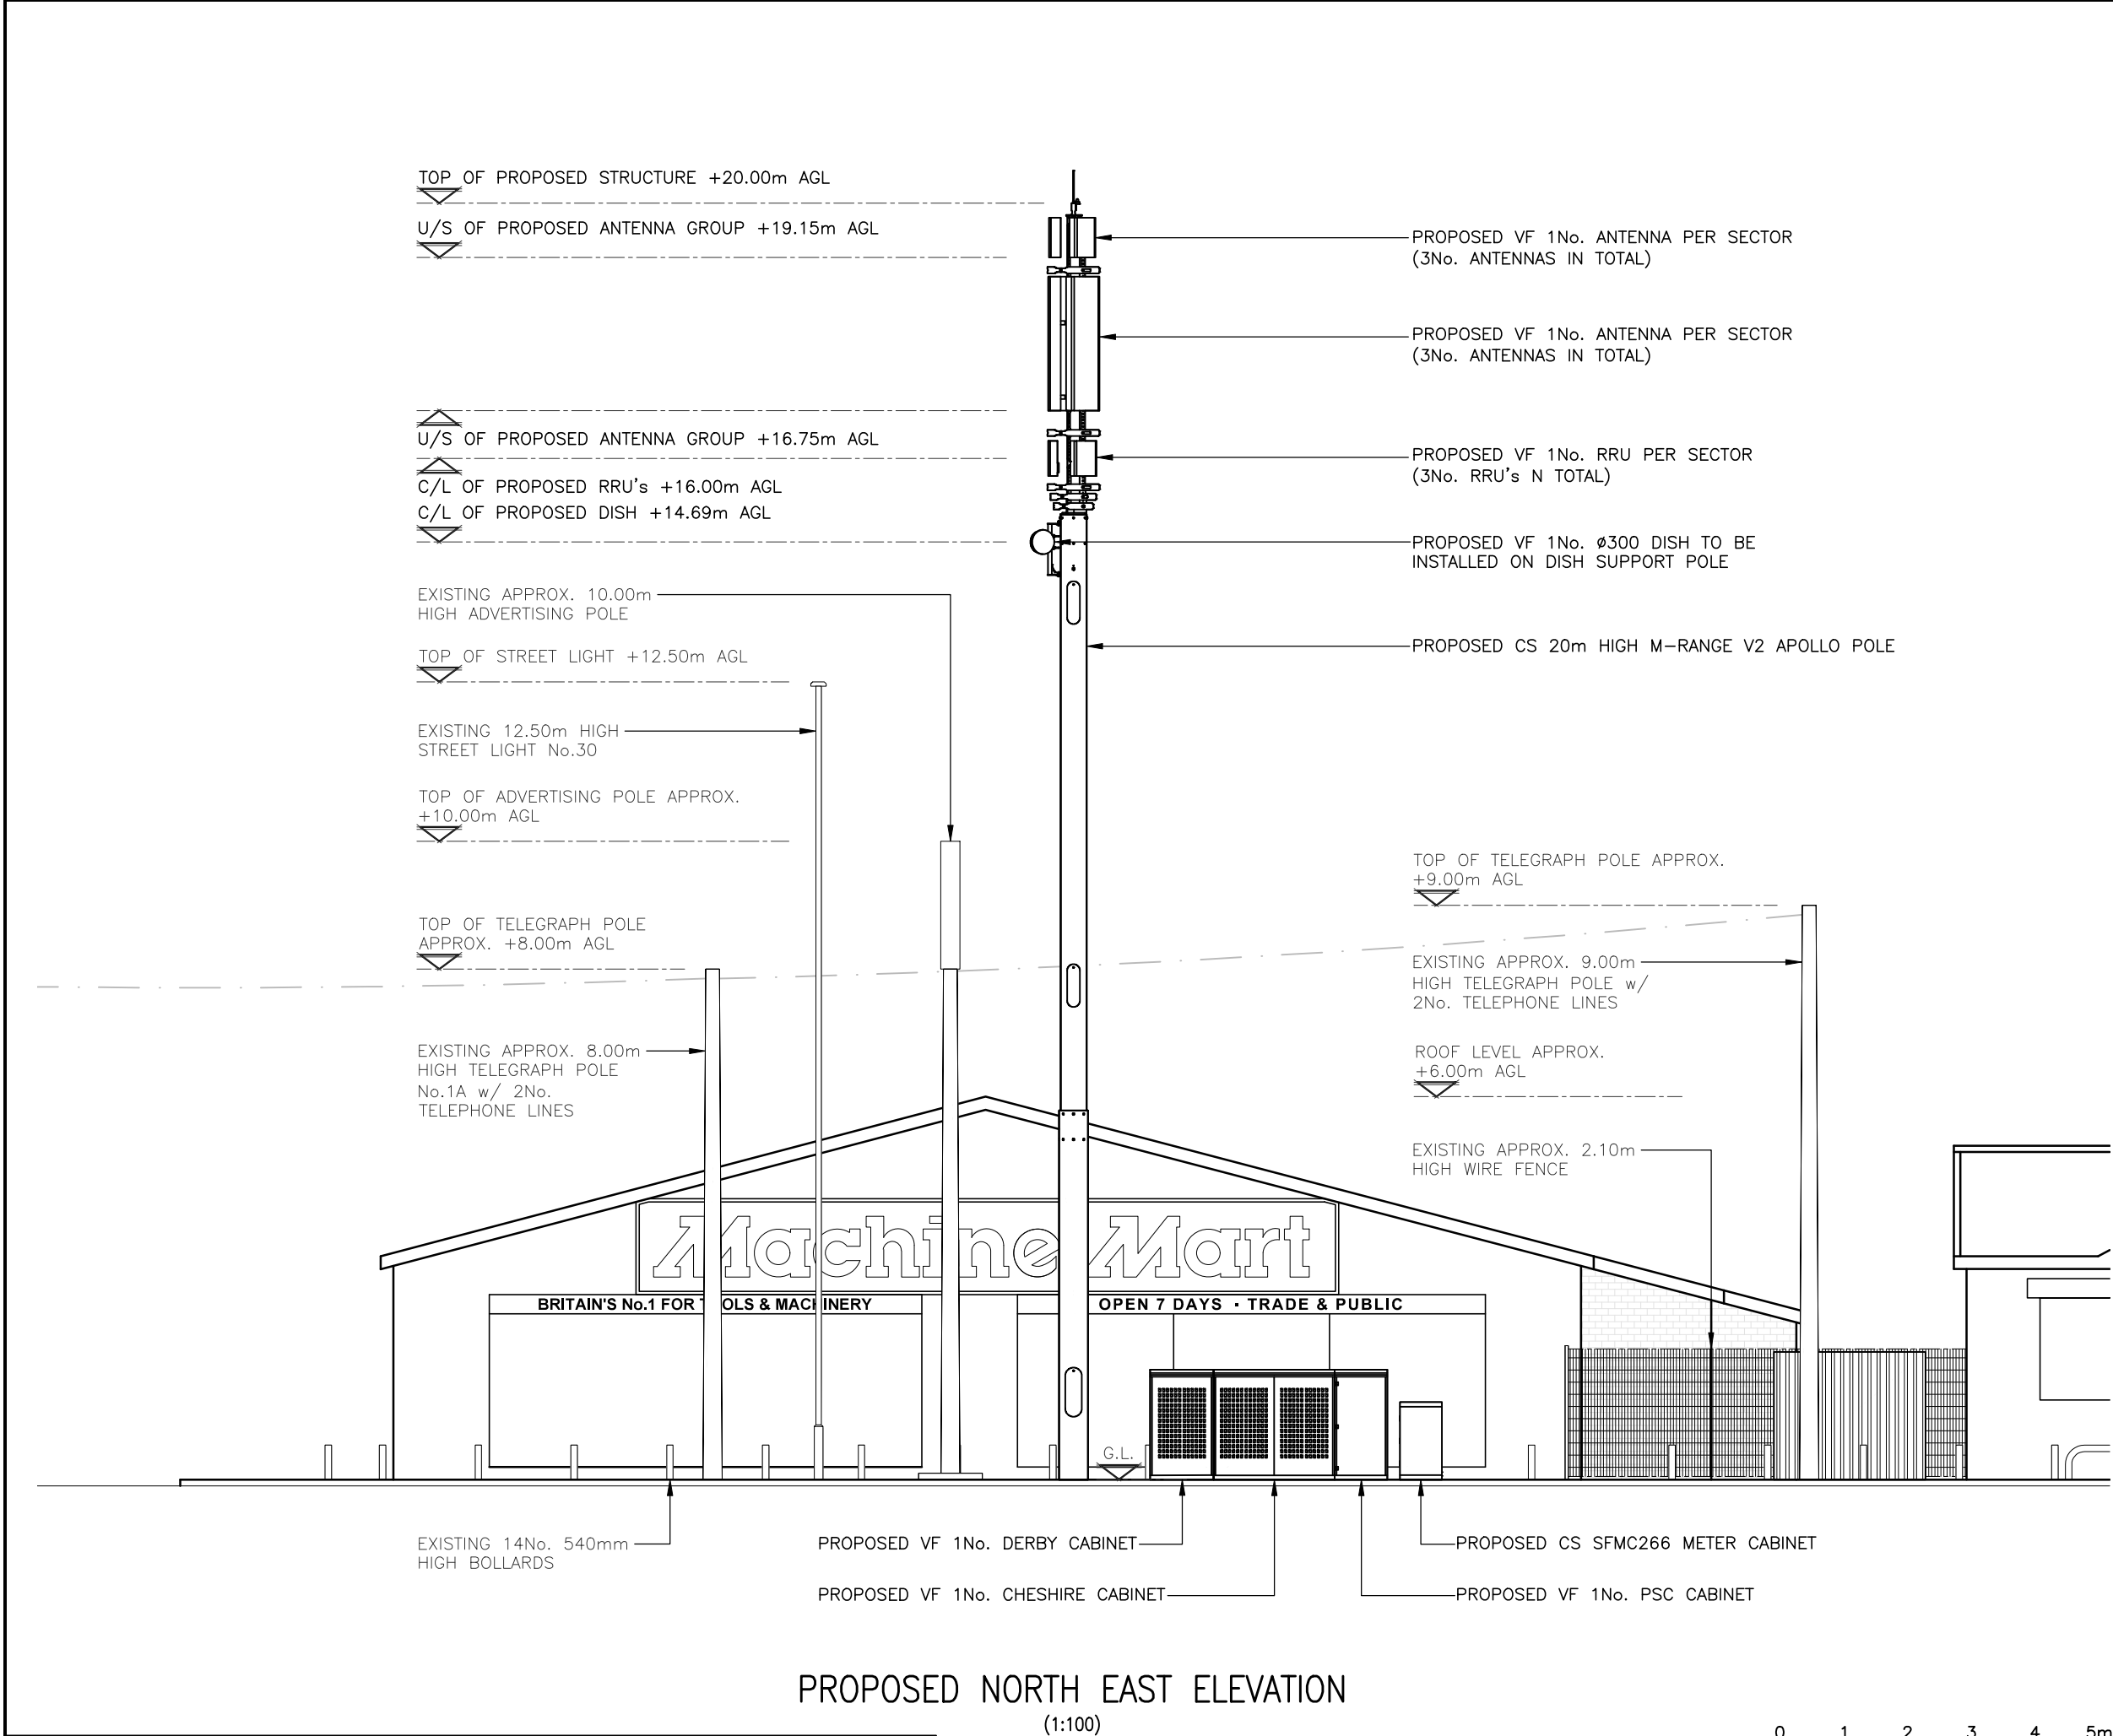

The drawings comply with VF Standard ICNIRP guidelines, under configuration VM7F  
Designed in accordance with Cornerstone documents: SDN0009v6.0

 

ALL DIMENSIONS ARE IN mm UNLESS NOTED OTHERWISE

N.G.R E: 383193 N: 400231

NOTES:

|     |                     |     |     |          |
|-----|---------------------|-----|-----|----------|
|     |                     |     |     |          |
|     |                     |     |     |          |
|     |                     |     |     |          |
|     |                     |     |     |          |
| A   | Issued for Approval | CDN | DVH | 29.05.24 |
| REV | MODIFICATION        | BY  | CH  | DATE     |



**WHP Telecoms Ltd**  
Faraday Court  
401 Faraday Street  
Birchwood Park  
Warrington WA3 6GA  
Tel: 01925 424100 Fax: 01925 424101  
e-mail: info@whptelecoms.com



**cornerstone**

|                               |      |
|-------------------------------|------|
| Cell Name                     | Opt. |
| PAVEMENT OUTSIDE MACHINE MART | D    |

|             |      |         |
|-------------|------|---------|
| Cell ID No  |      |         |
| CORNERSTONE | VMO2 | VF      |
| 30811900    | N/A  | 23623_0 |

|                                                      |  |  |
|------------------------------------------------------|--|--|
| Site Address / Contact Details                       |  |  |
| BURY NEW ROAD<br>STRANGEWAYS<br>MANCHESTER<br>M8 8DU |  |  |

|                |                         |  |
|----------------|-------------------------|--|
| Drawing Title: | PROPOSED SITE ELEVATION |  |
|----------------|-------------------------|--|

|                   |          |          |
|-------------------|----------|----------|
| Purpose of issue: | PLANNING | Dwg Rev: |
| Drawing Number:   | 301      | A        |

|                 |     |   |
|-----------------|-----|---|
| Drawing Number: | 301 | A |
|-----------------|-----|---|