



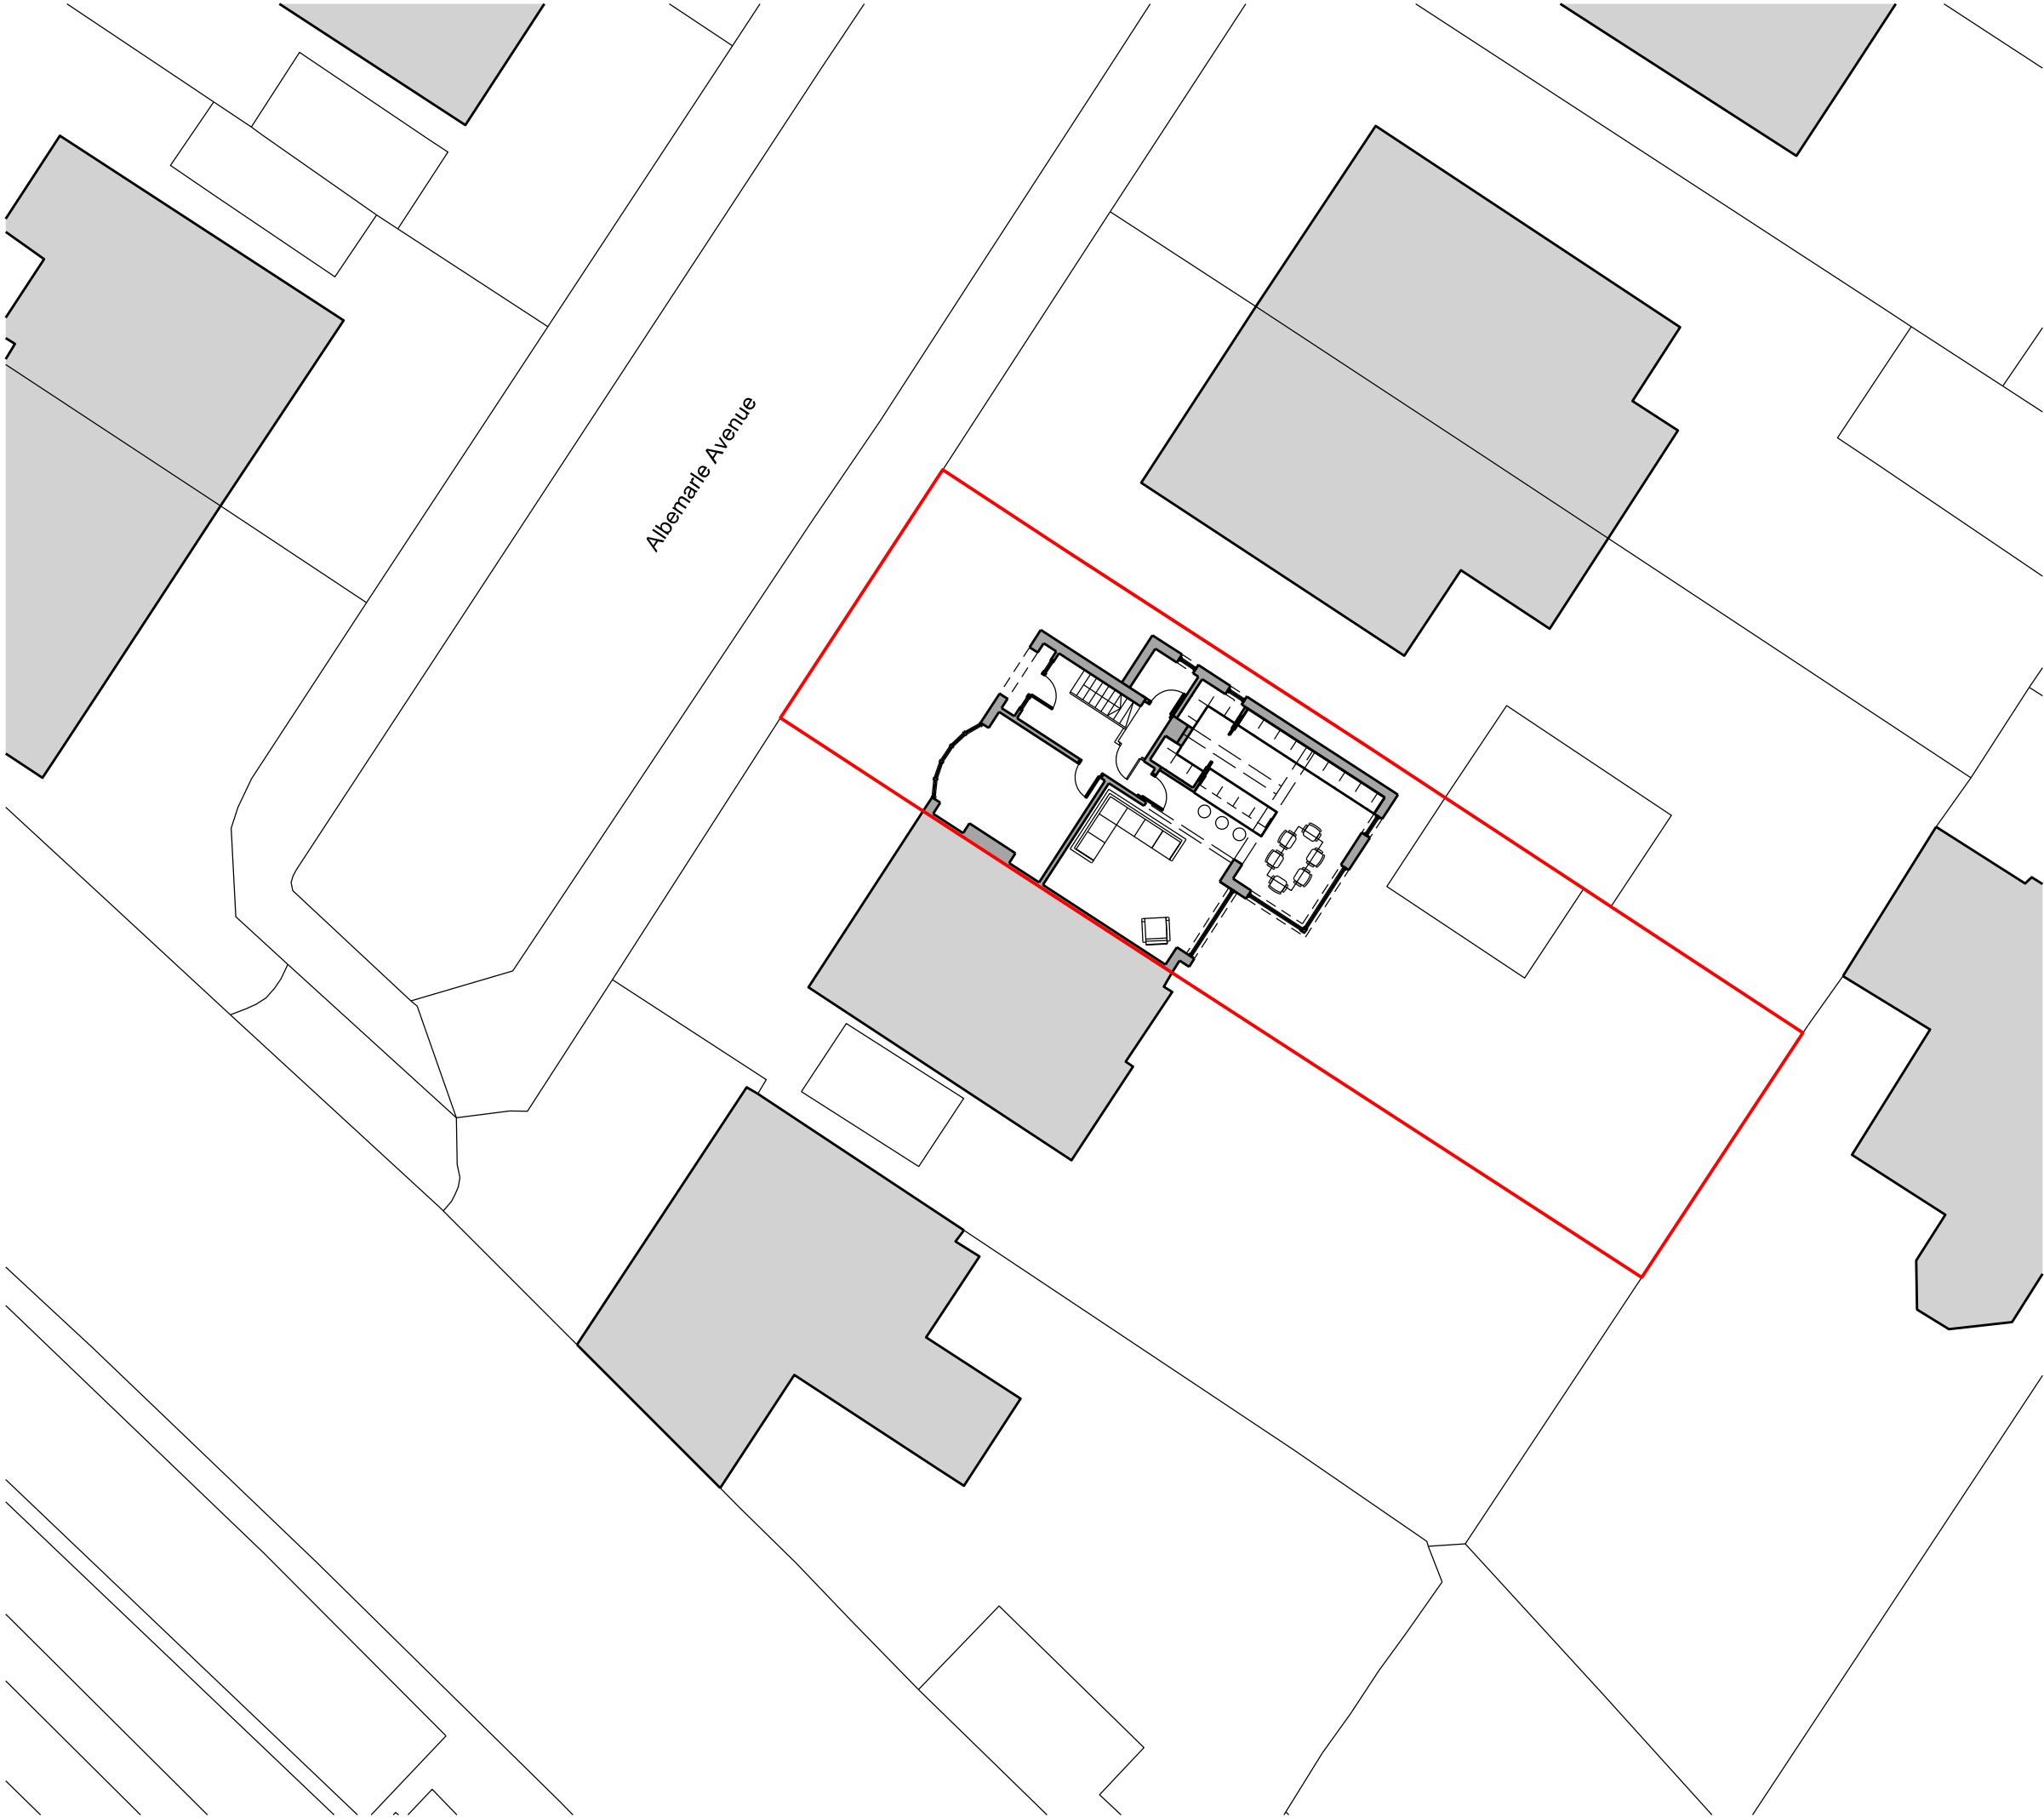

Albemarle Avenue

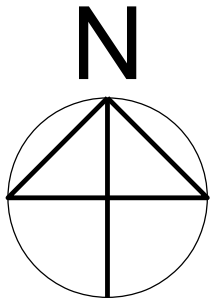

Project
Mr and Mrs Wong
15 Albemarle Avenue

Title
Proposed Site Plan

Job No.
1090

Drawing No.
L101

Scale @A3
1:200

