



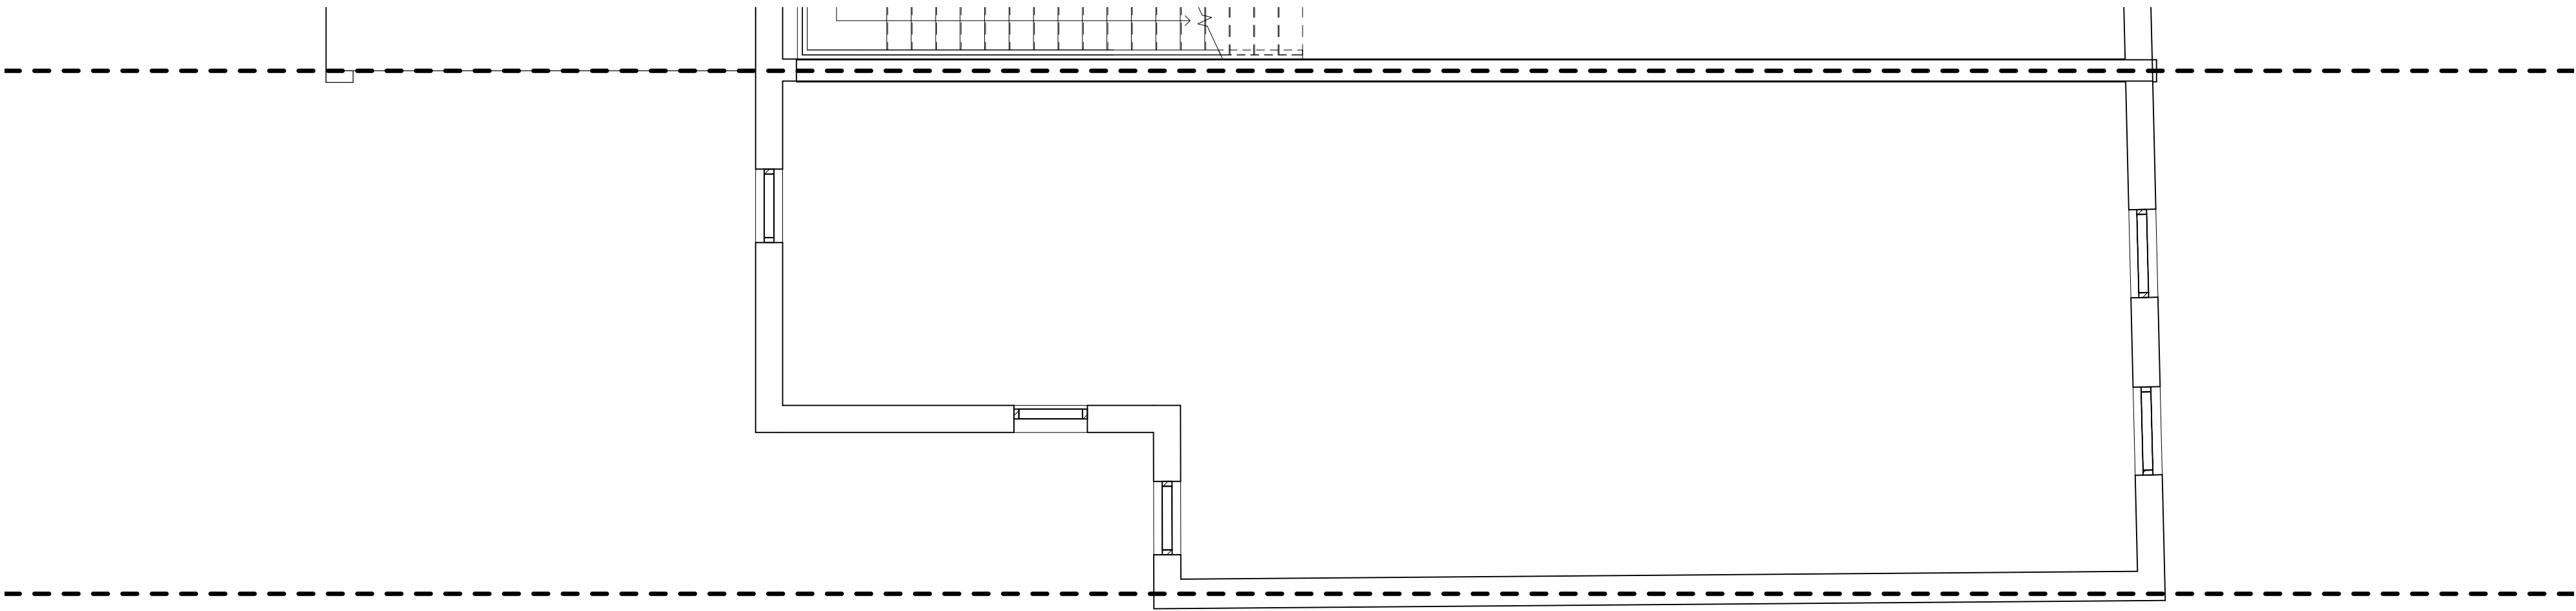


1 Level 1 Existing
1 : 50

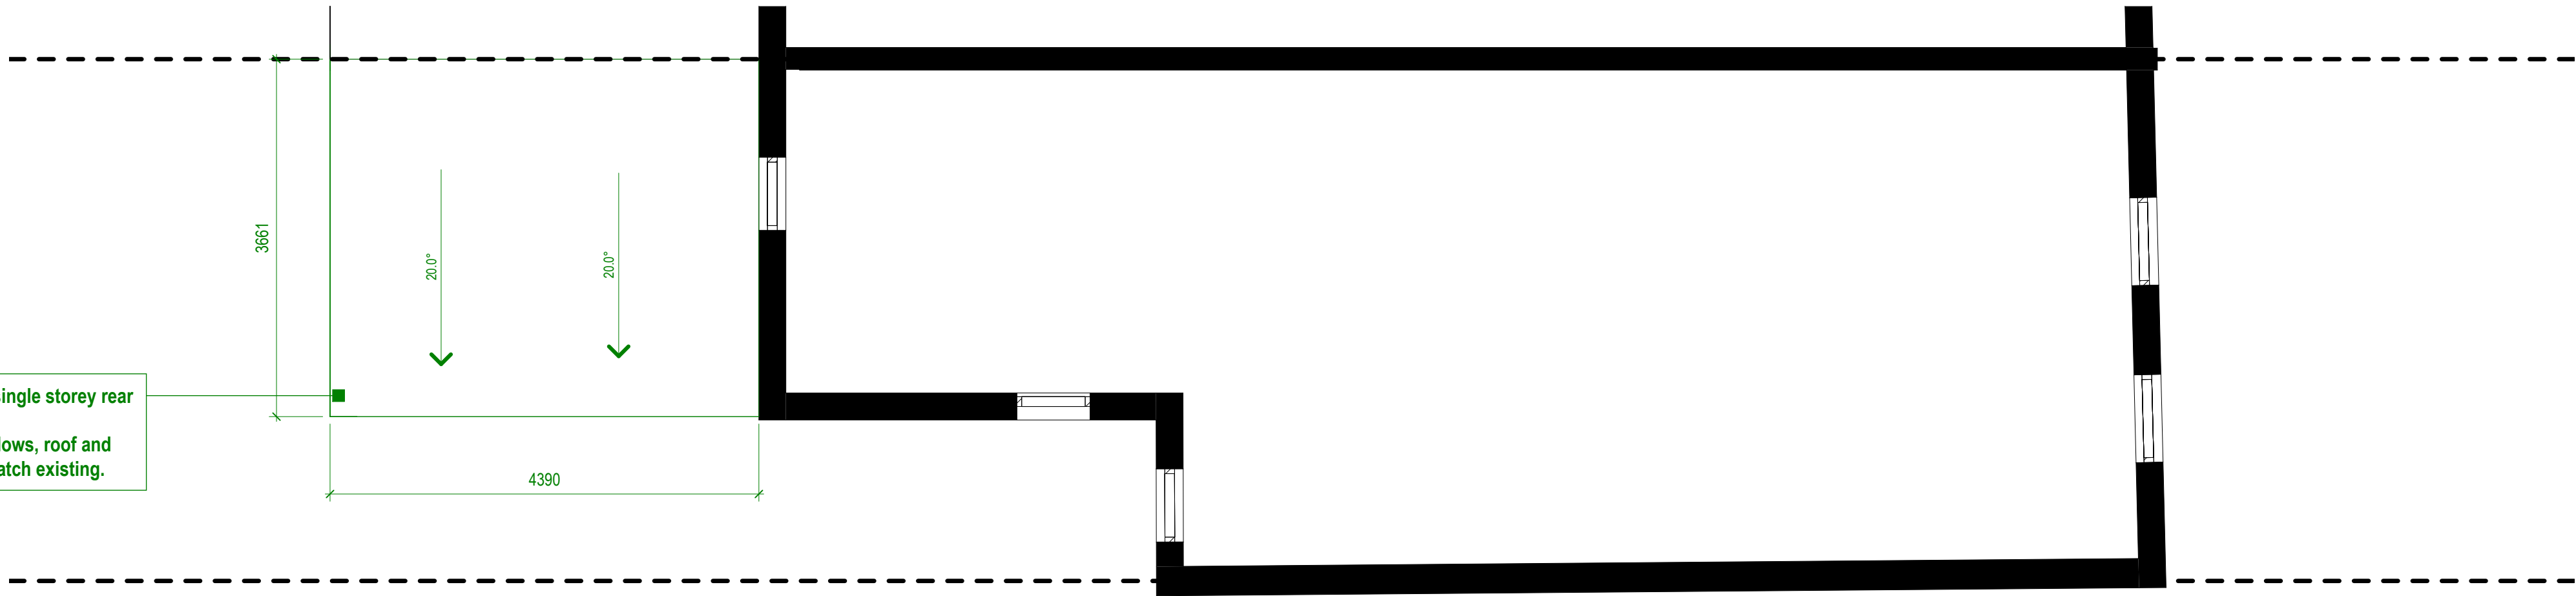

2 Level 1 Proposed
1 : 50

Status	PLANNING PERMISSION					
Client	Mr Hussain					
Project Title	53 Manchester Road, M21 9PW.					
Drawing Title	Existing and Proposed First Floor Plan A1					
Project No.	2024					
Drawing No.	002-SI-XX-00-DR-I-P4	Rev				
Drawing Date		Scale at A1	1 : 50			
Created By	Author					
m83 Associates Ltd						
London Office 3rd Floor, 86-90 Paul Street, London, EC2A 4NE Manchester Office Bartle House, 9 Oxford Court, Manchester, M2 3WQ						
 ARB Architects Registration Board REG NO: 110044A		 RIBA Chartered Practitioner				

 

VISUAL SCALE 1:50 @ A1