




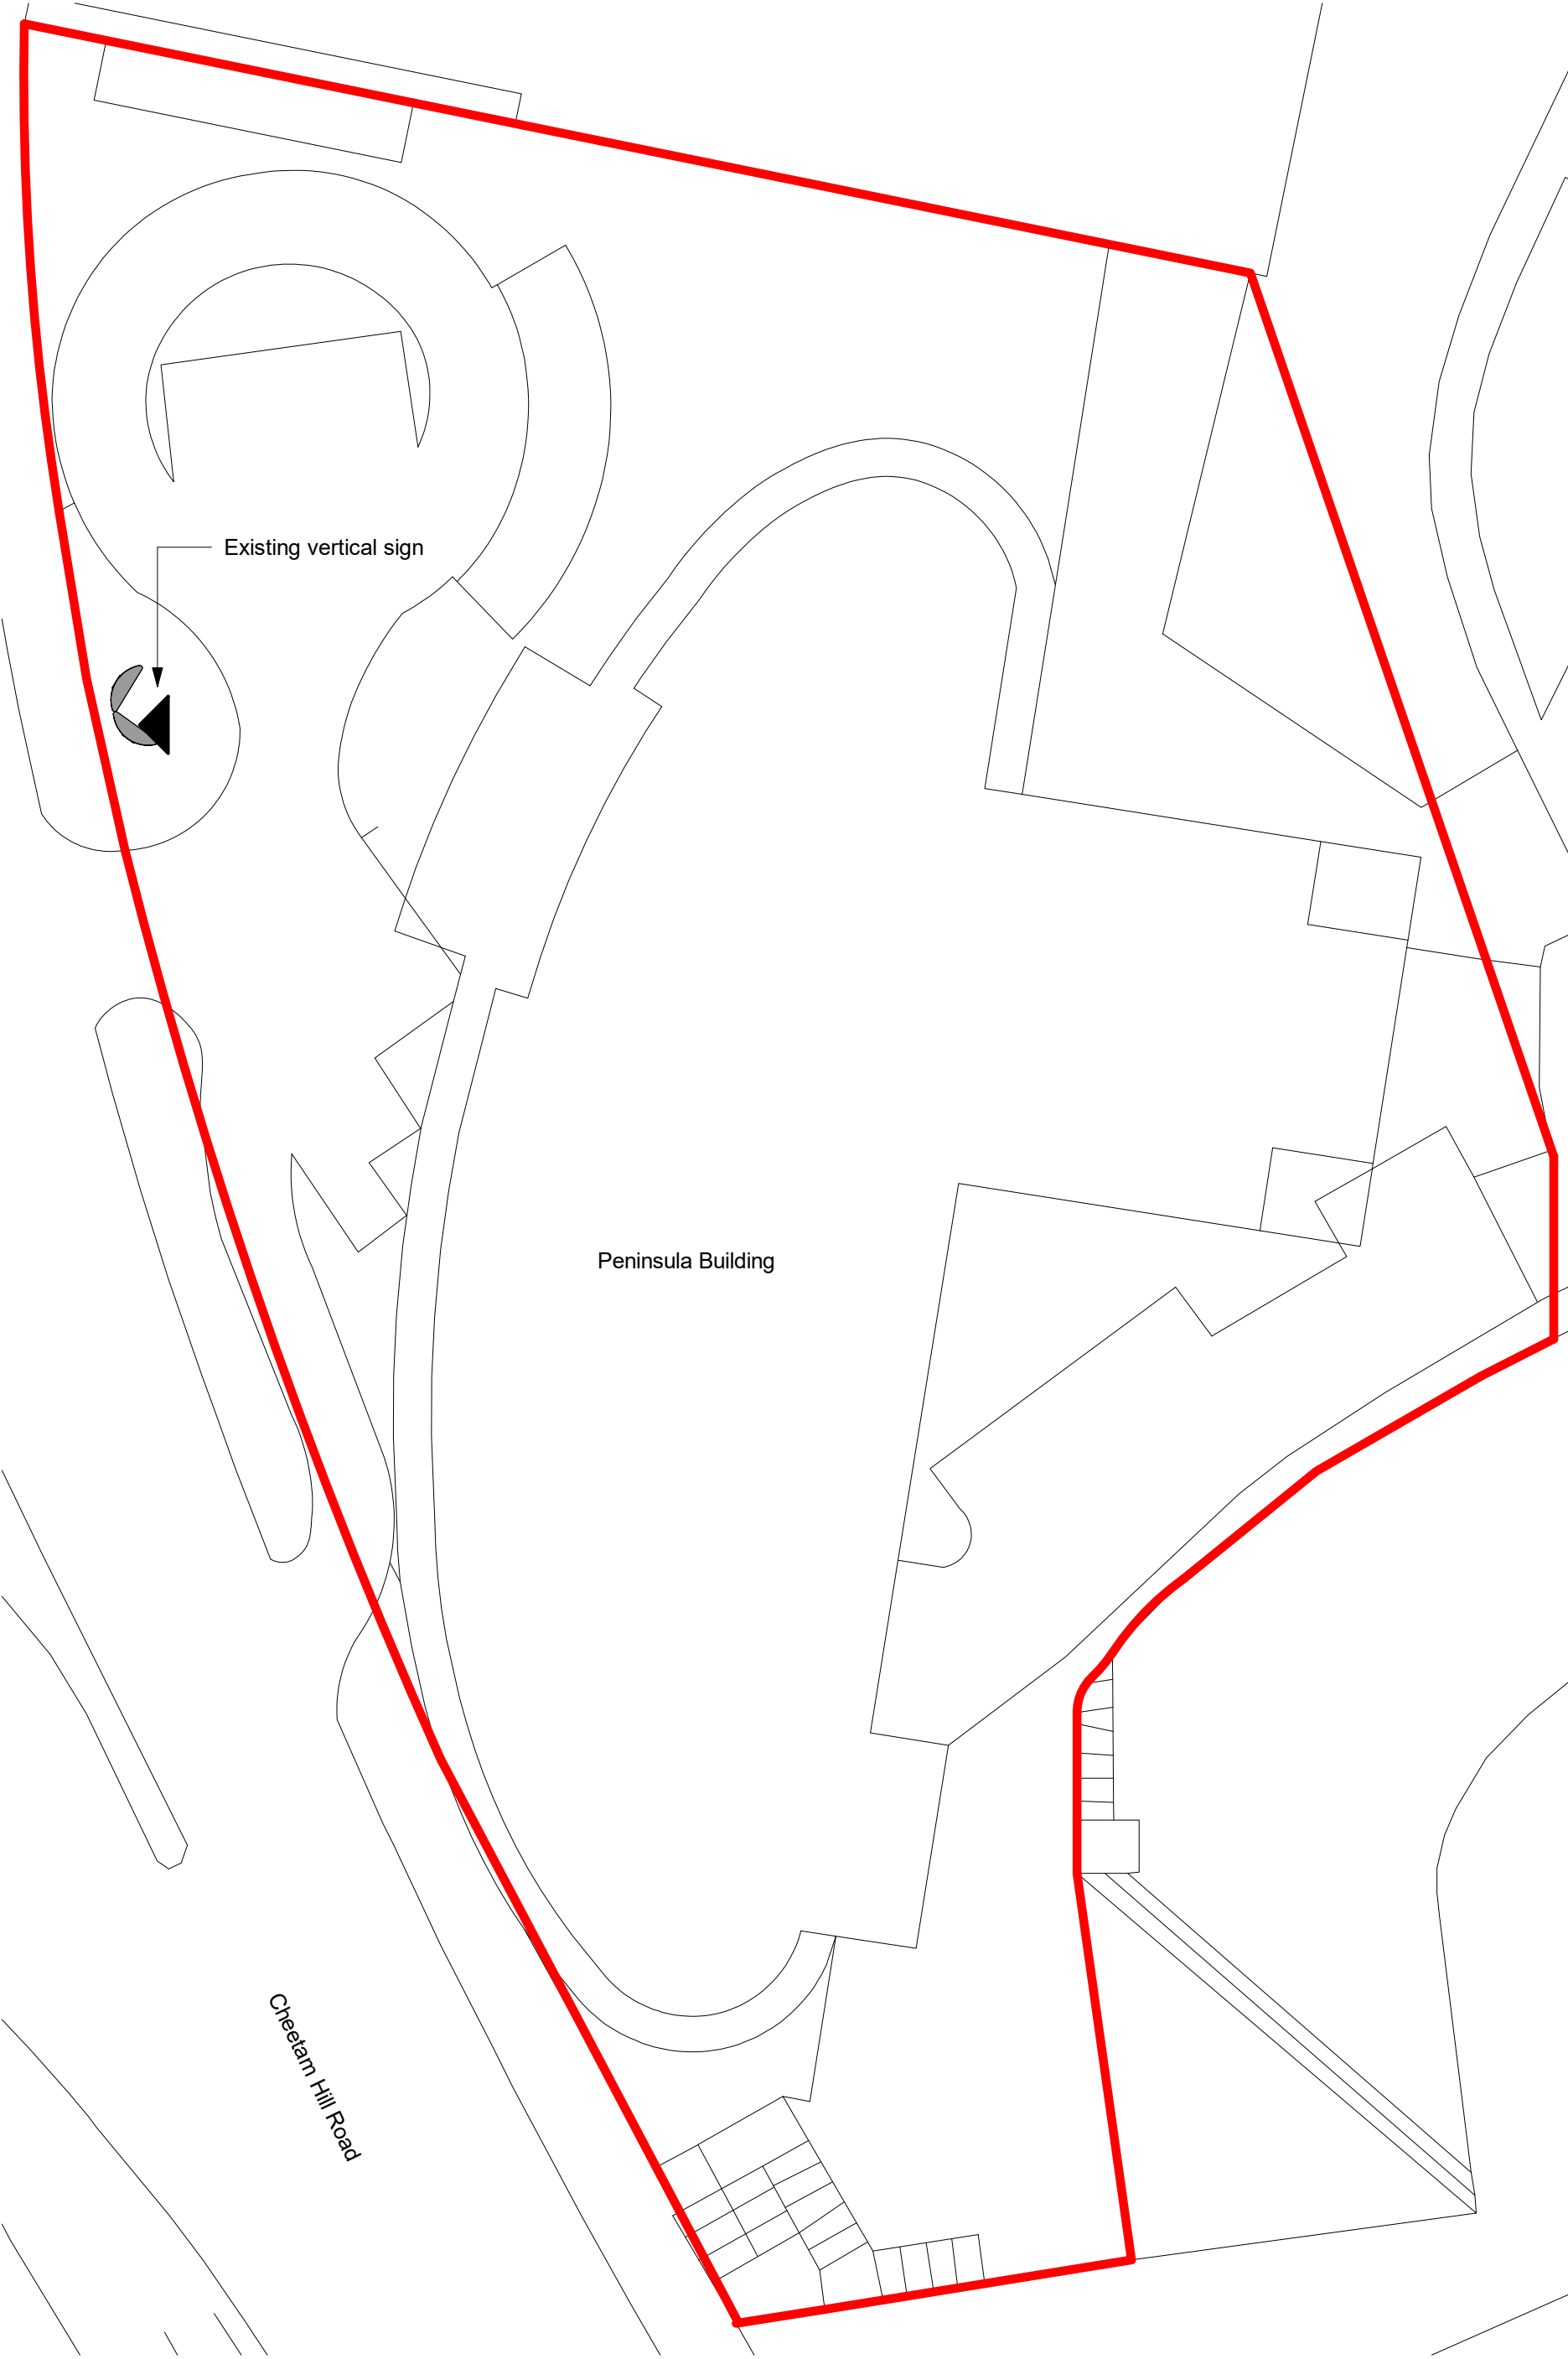


1 Existing Site Plan
1:250

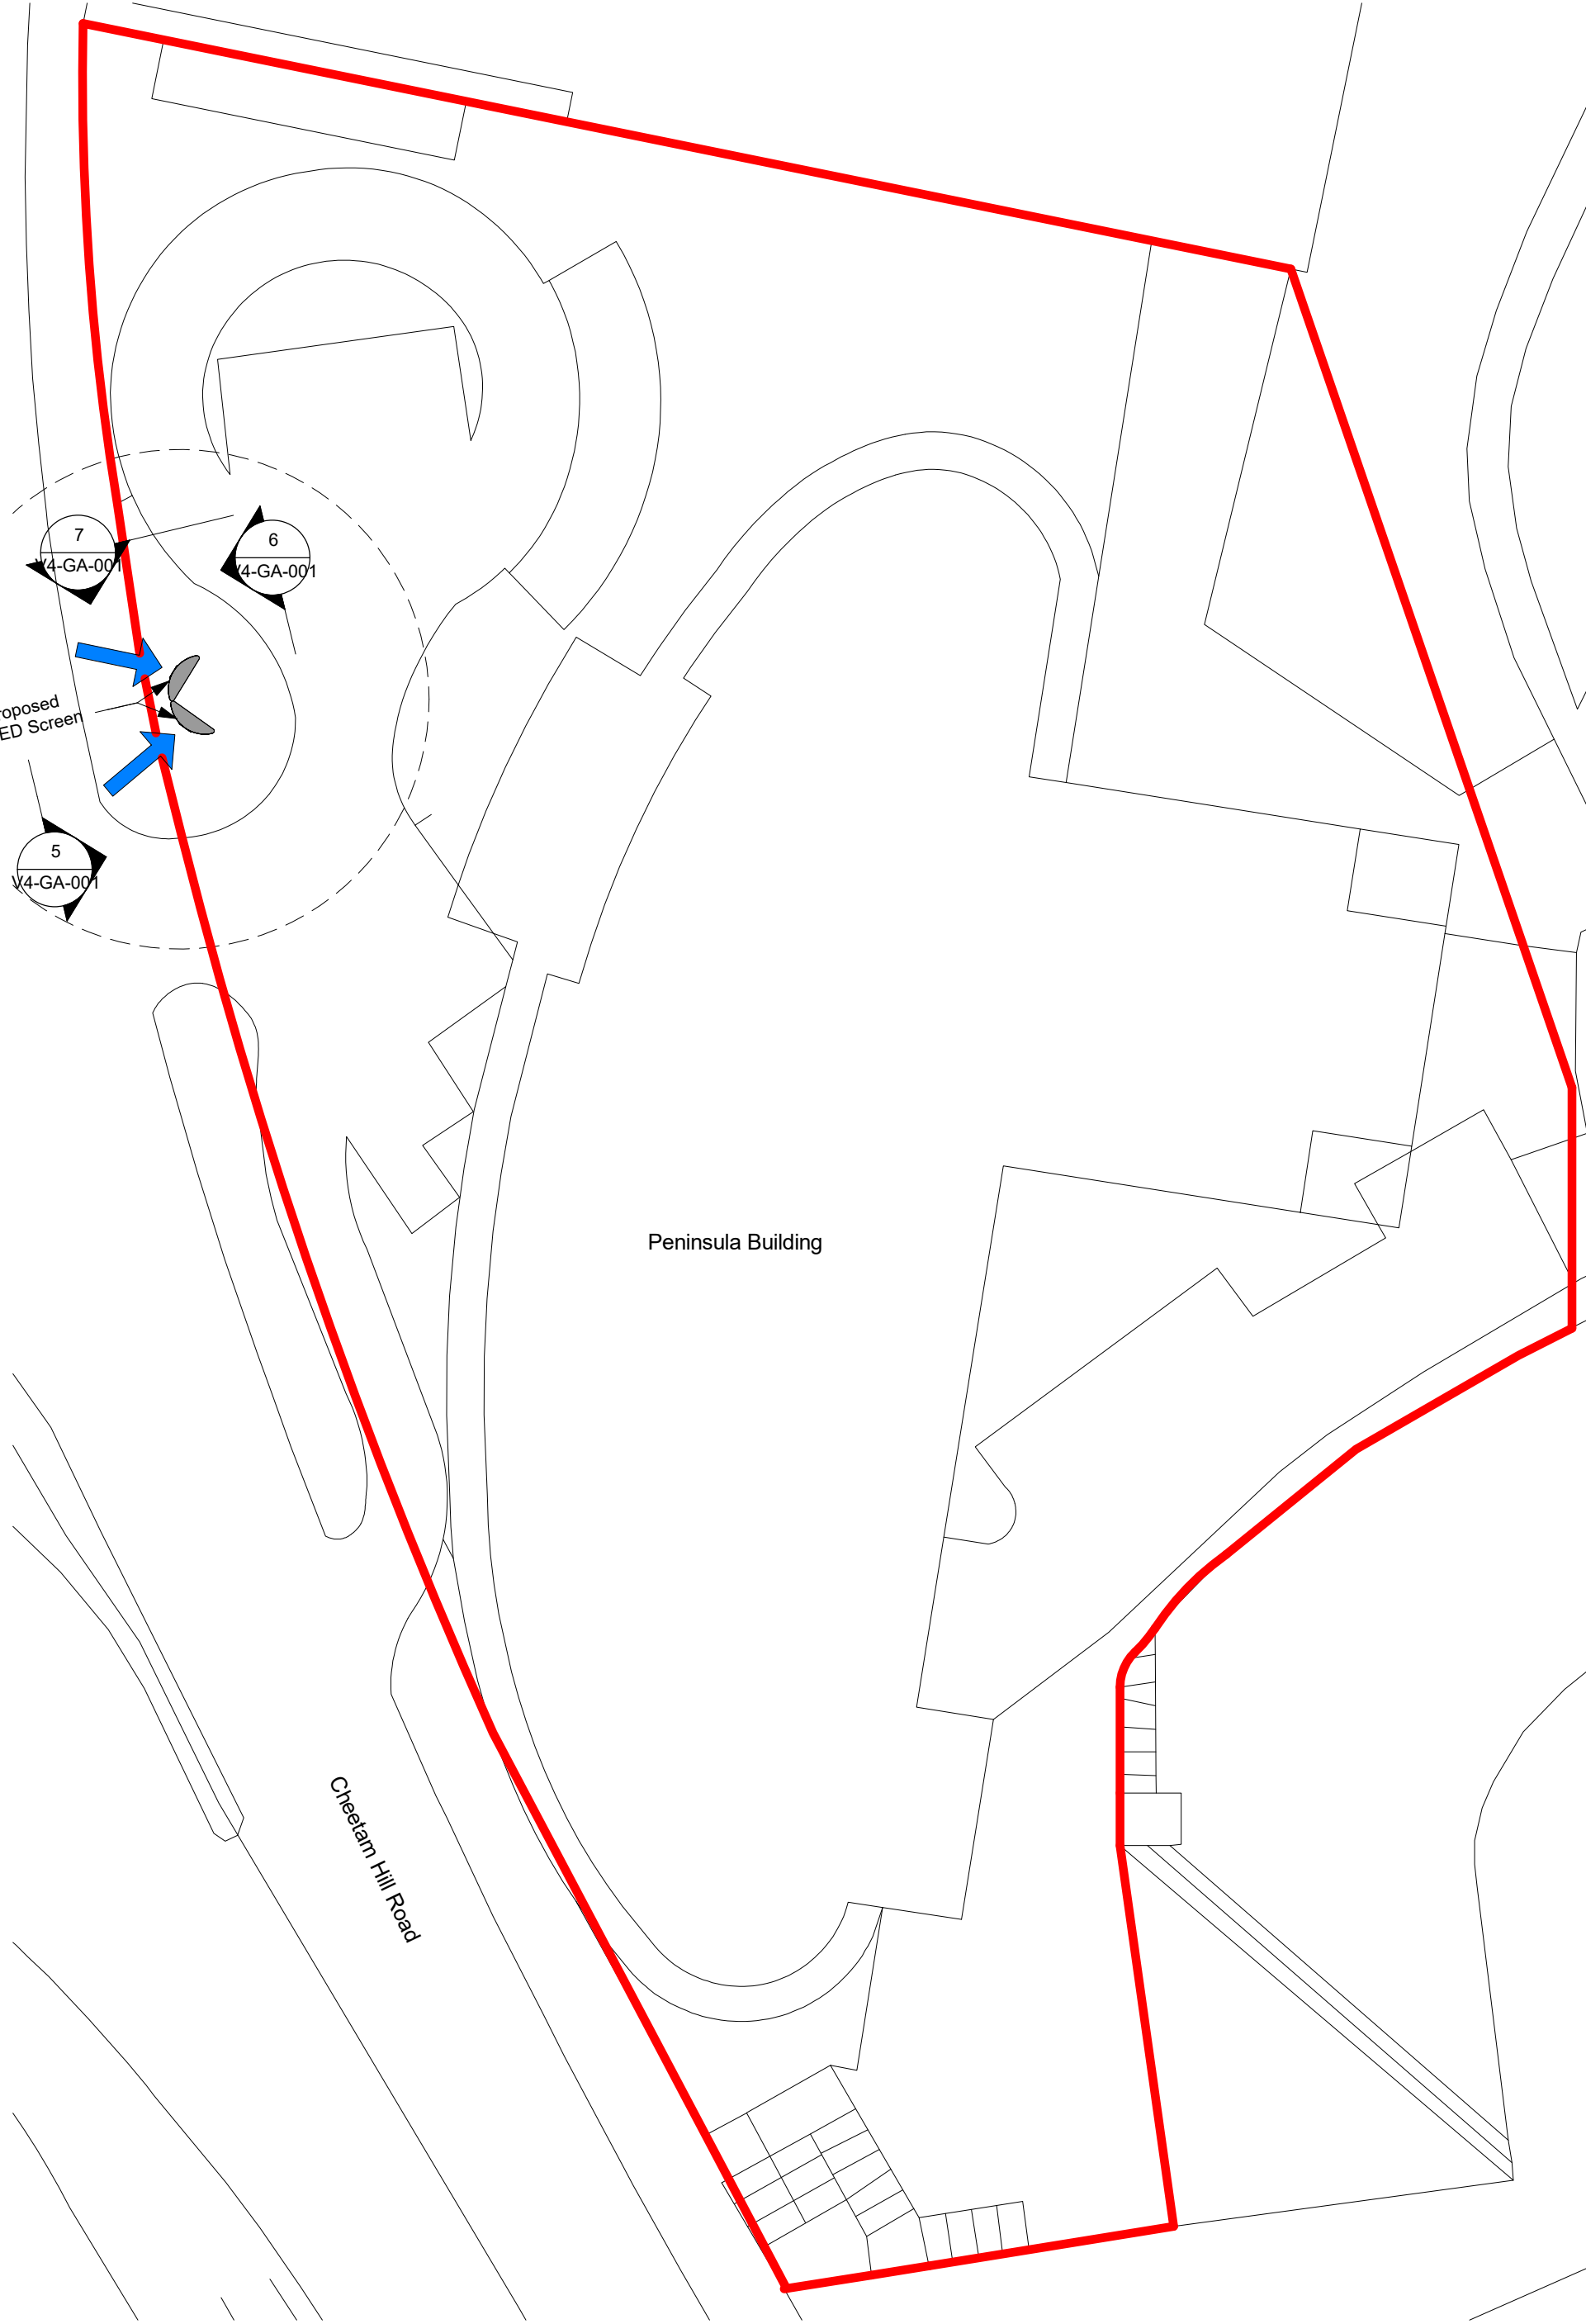


2 Proposed Site Plan
1:250

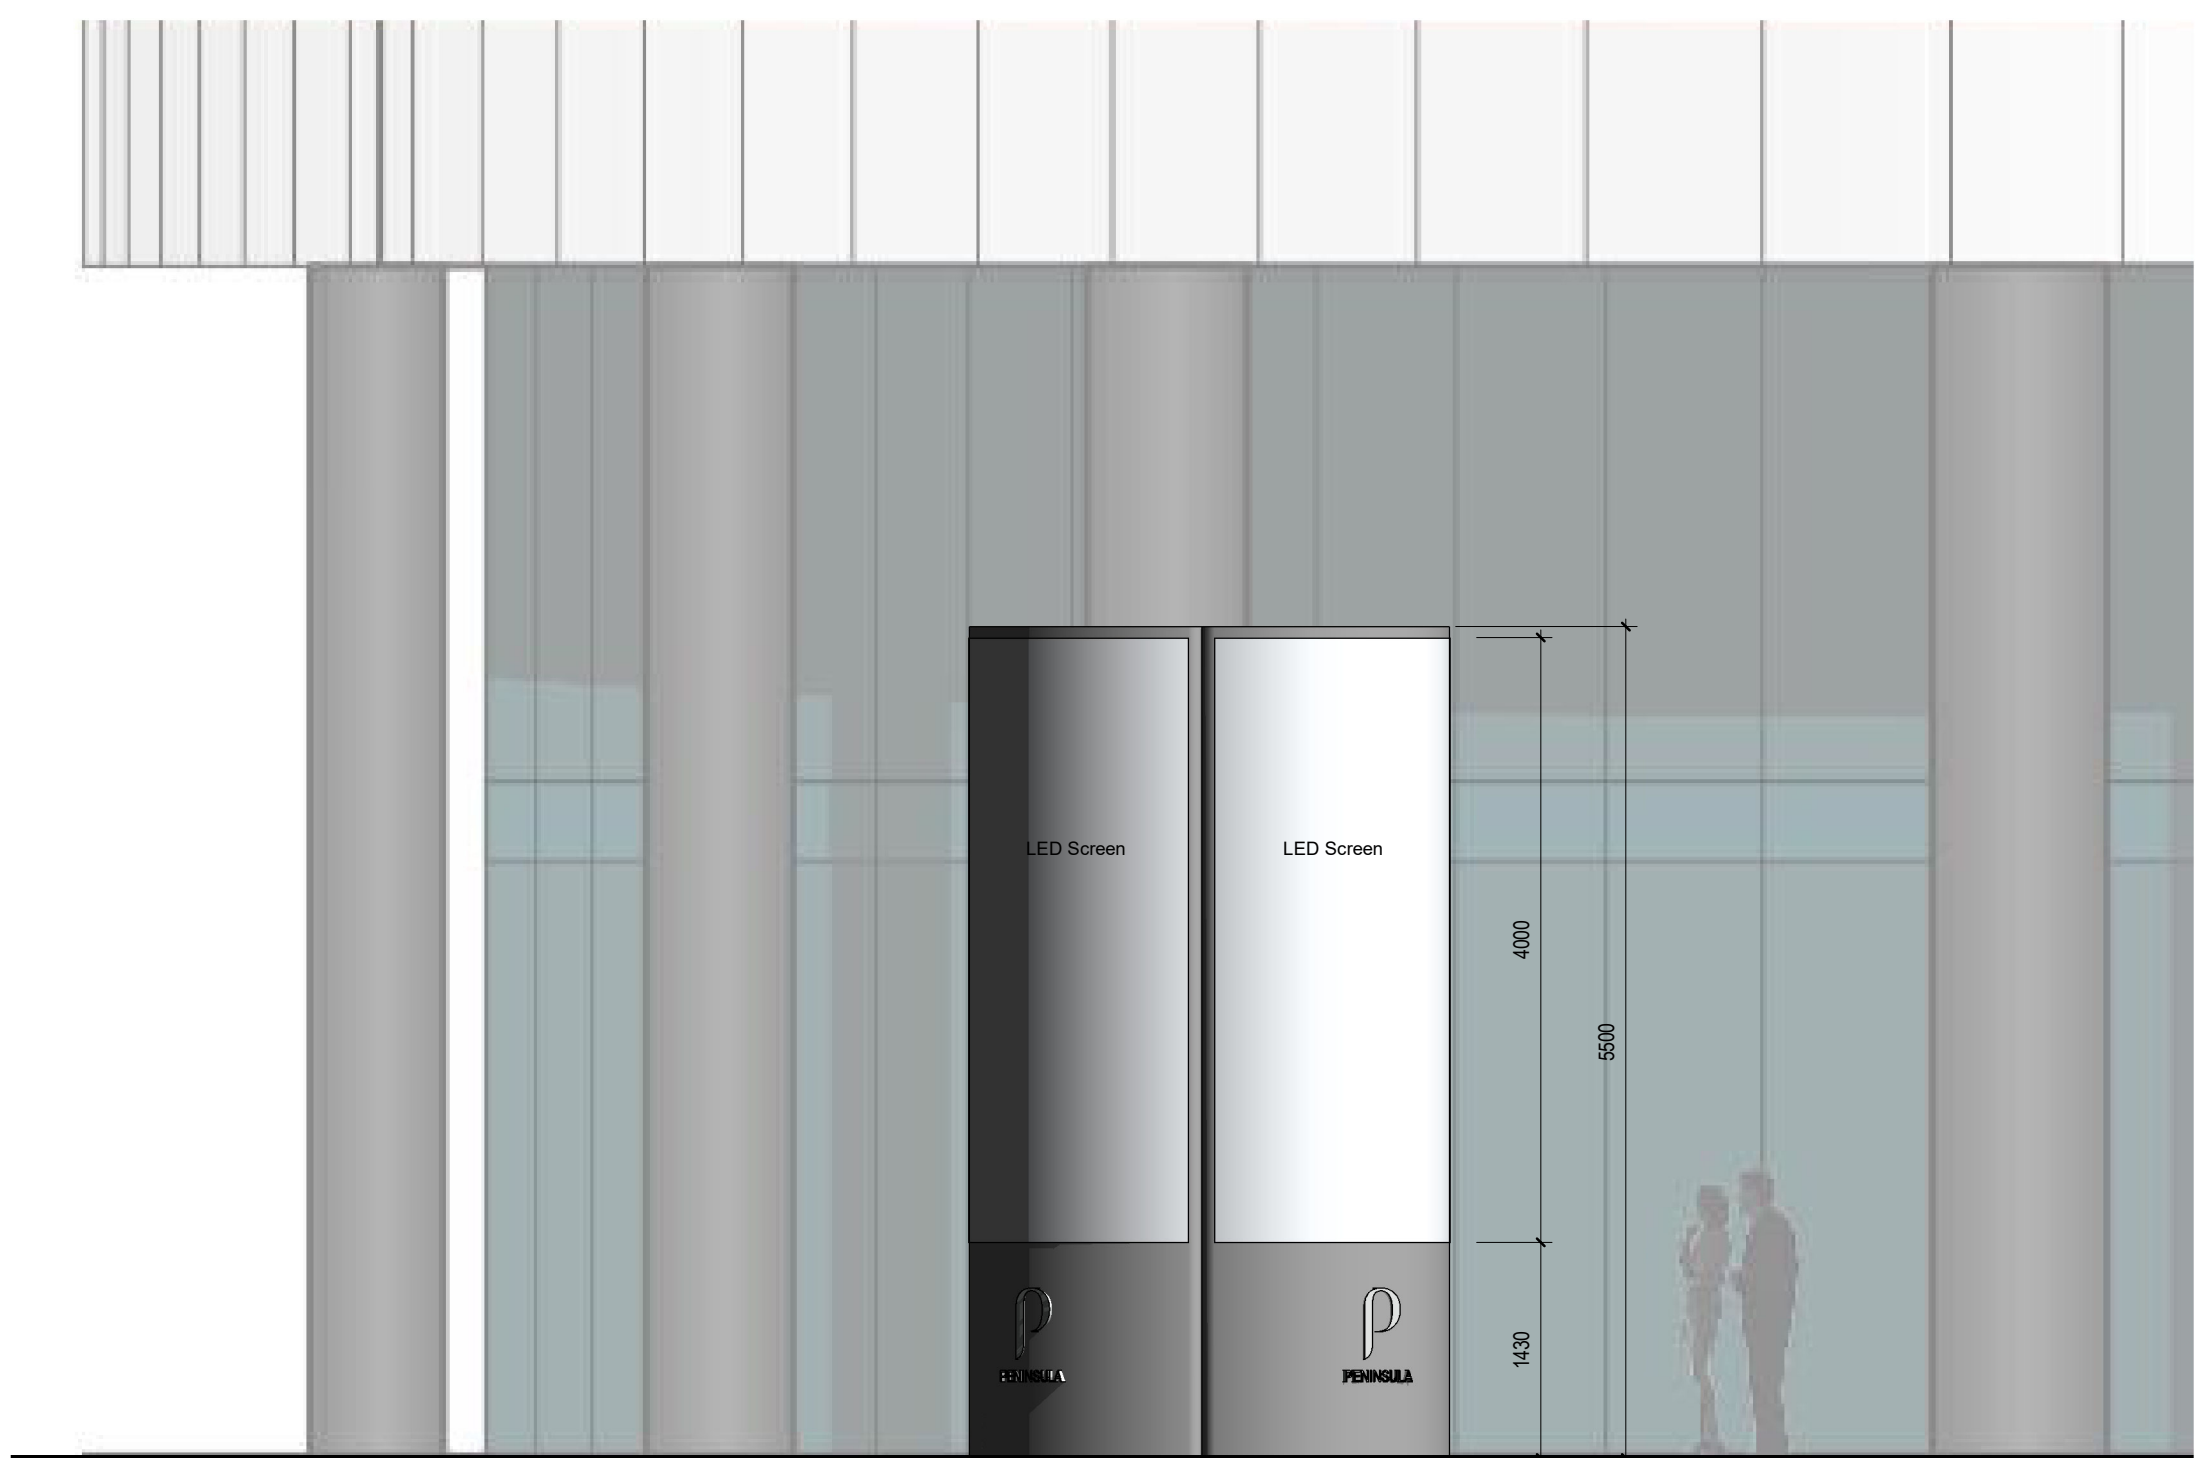


5 Proposed West Elevation
1:50

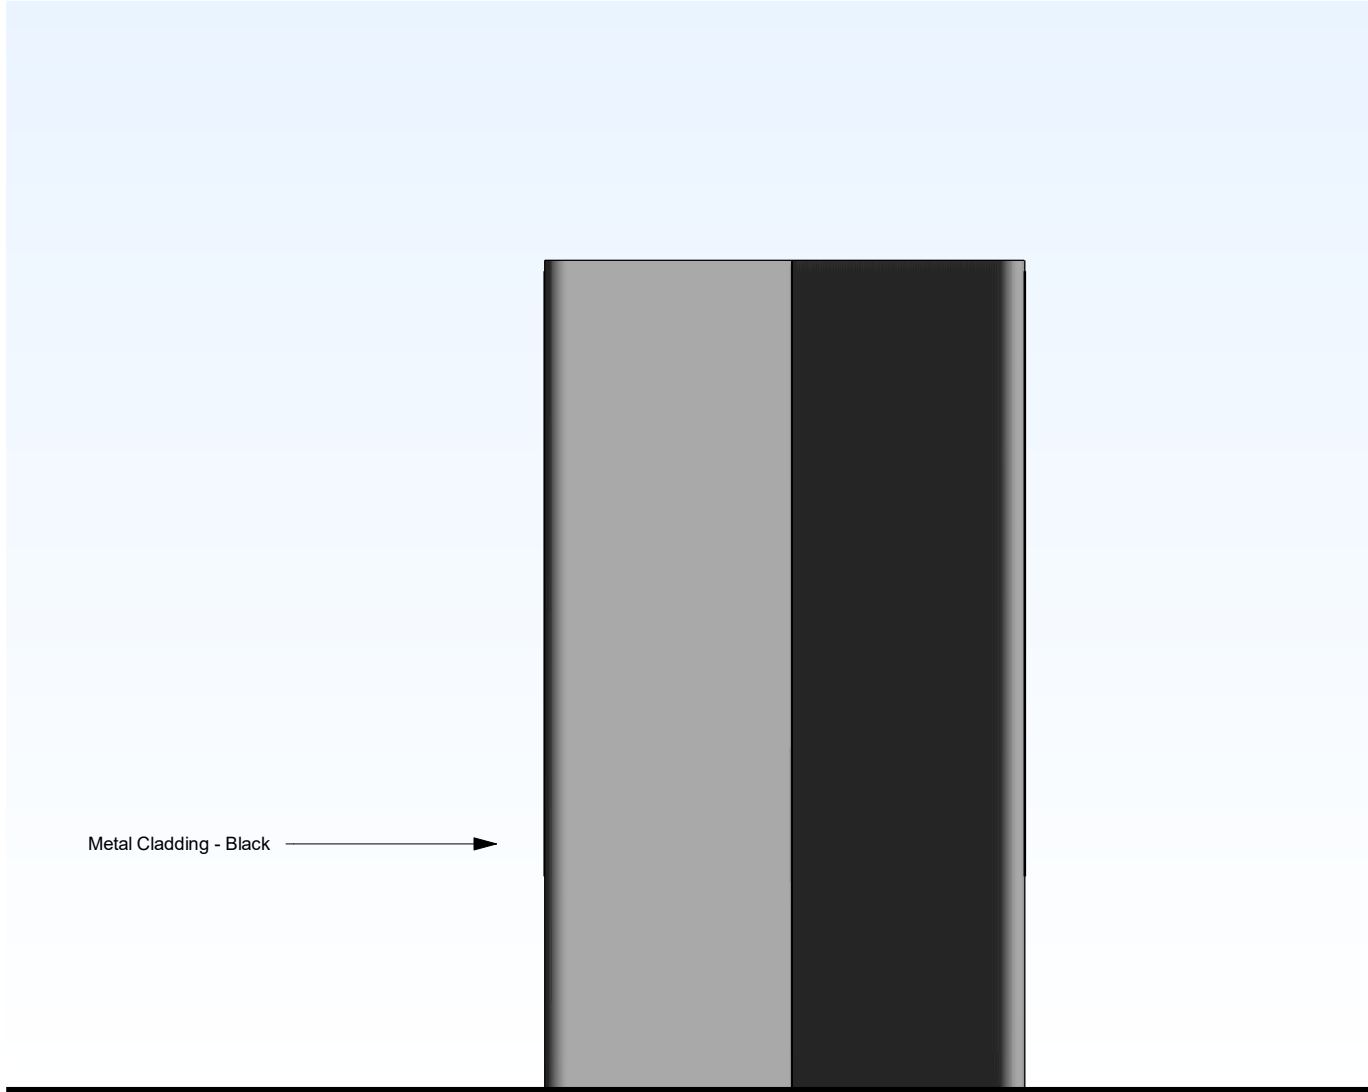


6 Proposed East Elevation
1:50

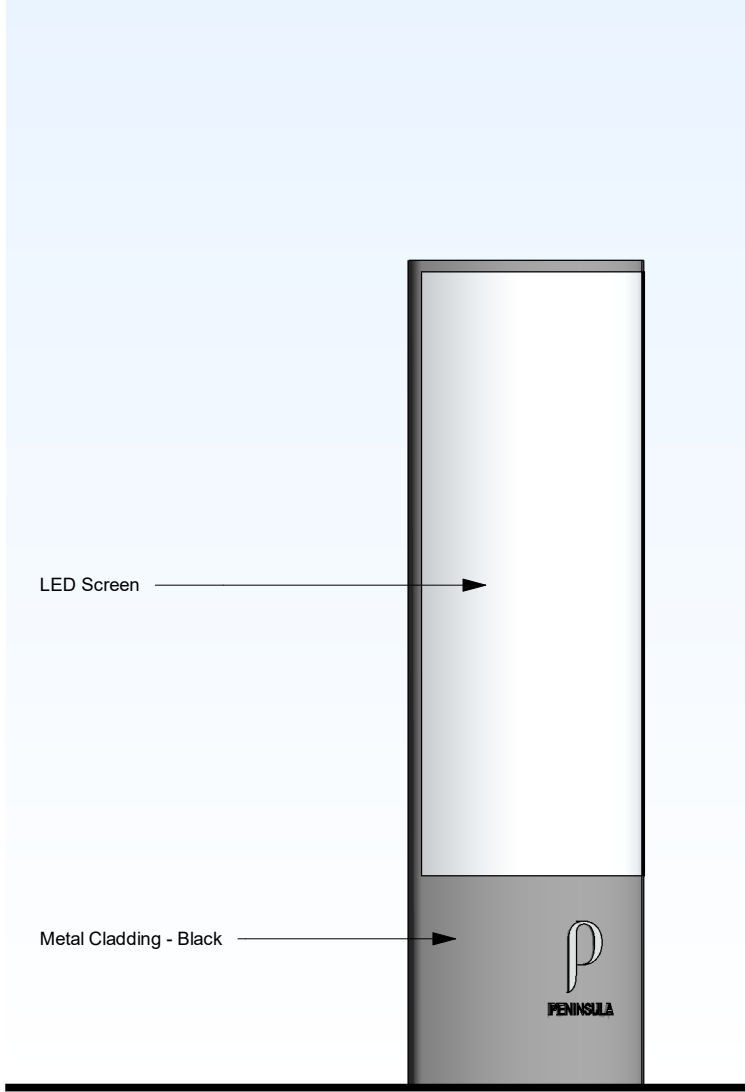

7 Proposed Side Elevation
1:50

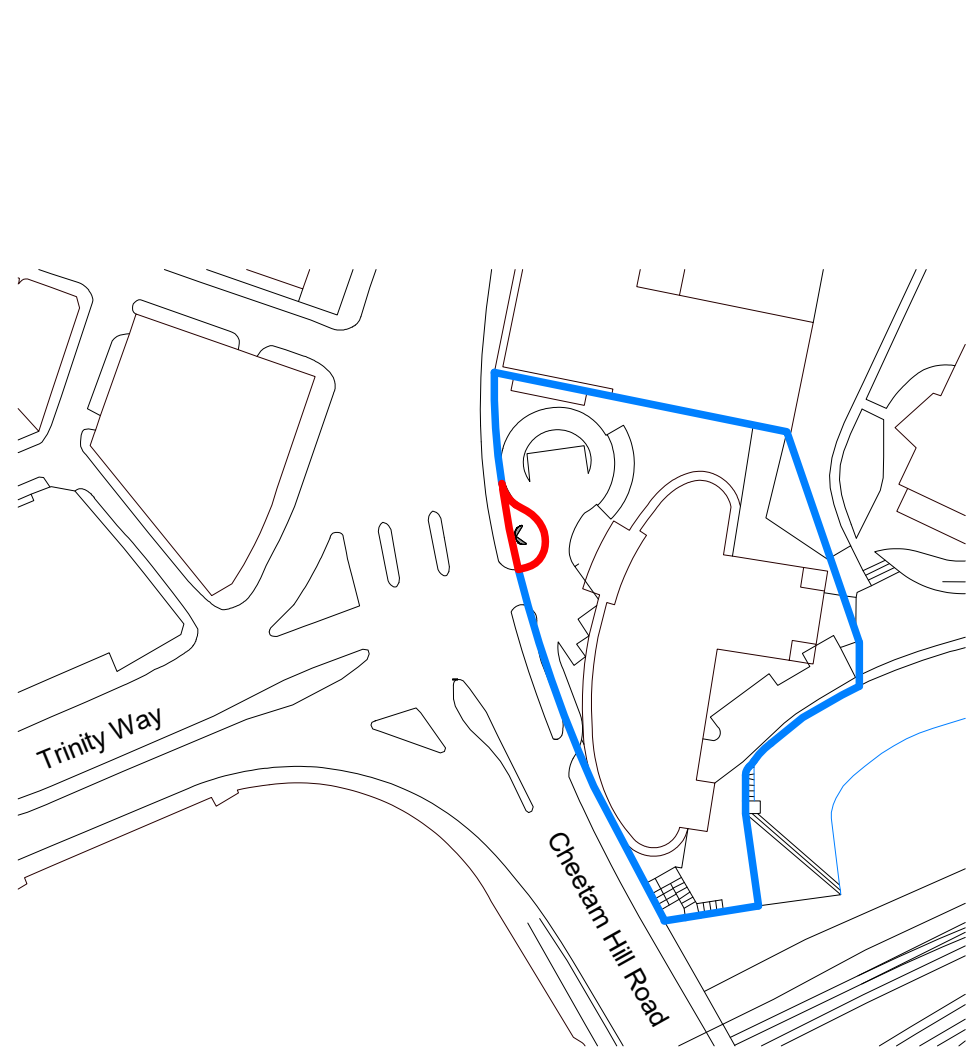

3 Site Location Plan
1:1250

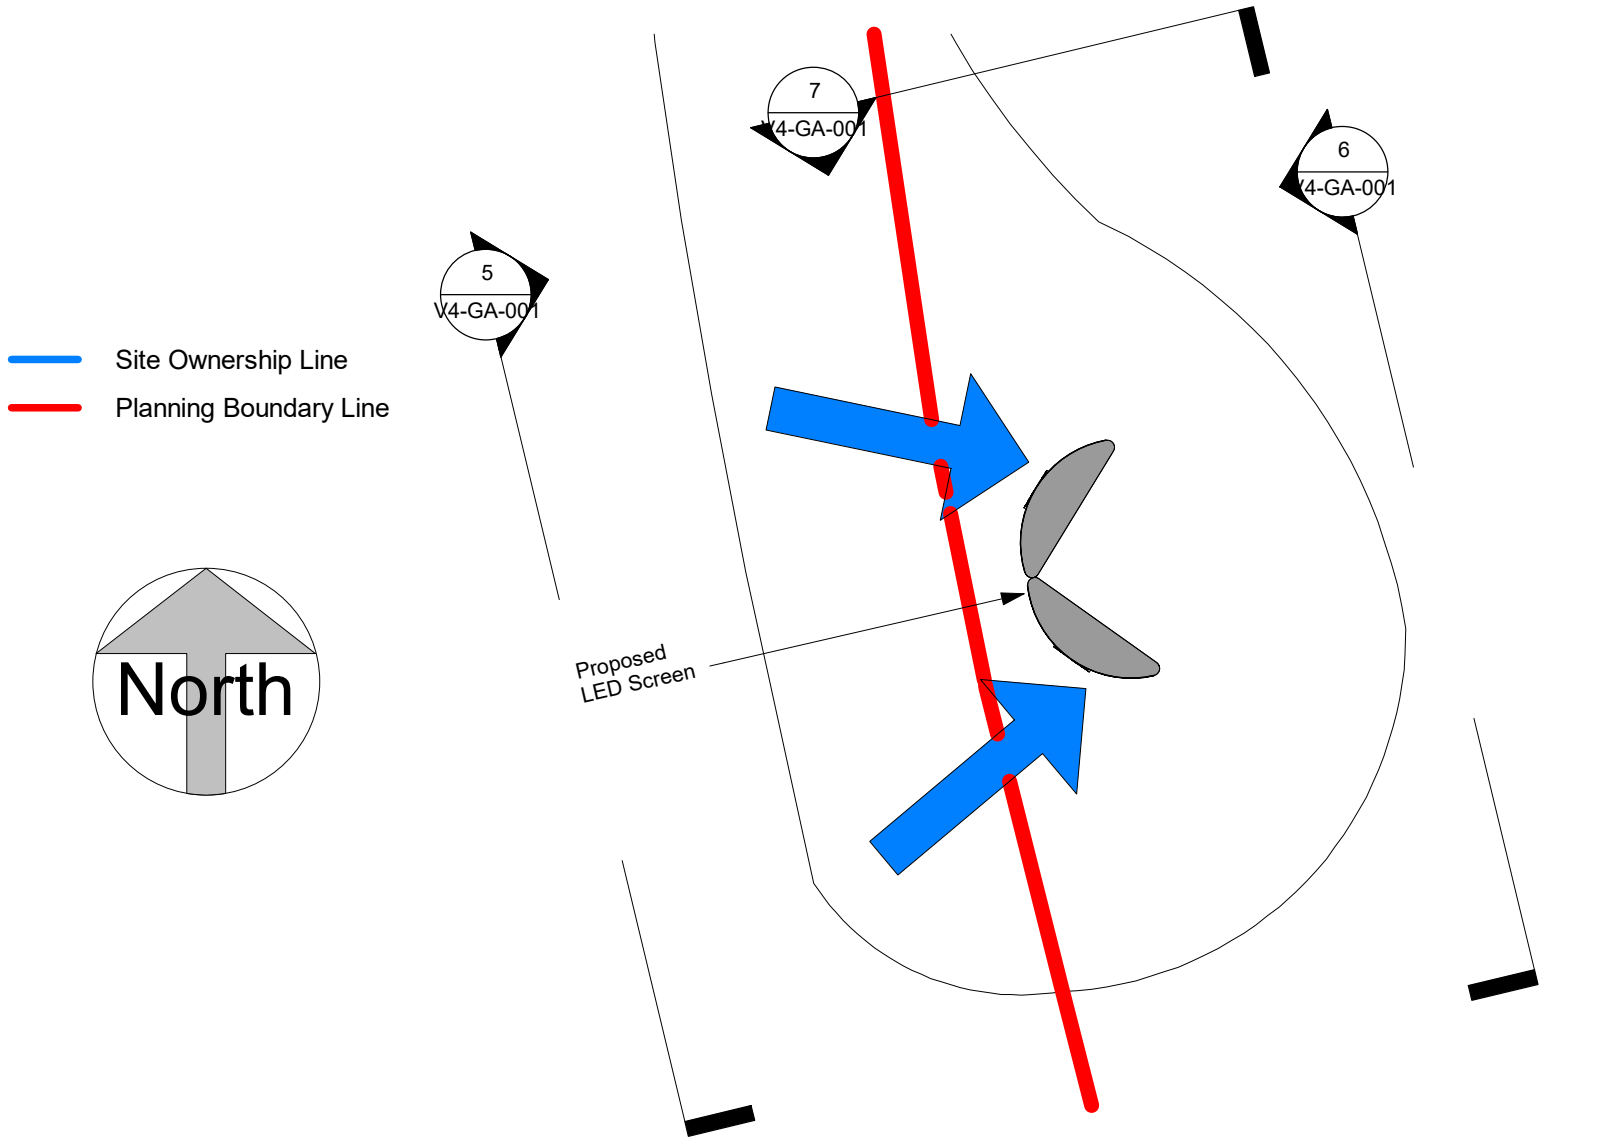

4 Proposed Plan
1:100



EXISTING VERTICAL NON-DIGITAL SIGN TO BE REMOVED



PROPOSED LED SCREENS

rev date	Intfs description
project	Digital Display Units
location	2 Cheetham Hill Rd, Cheetham Hill, Manchester M4 4EW
client	LCD Showcase
drawing title	Plans and Elevations
dwg purpose	PLANNING
scale As indicated @ sheet size A1	rev date
Project Number	V4-GA-001
job number	drawing number revision