


1
2
3
4
5cm

NOTES


NO WORKS TO COMMENCE UNTIL FULL PLANNING IF APPLICABLE AND BUILDING REGULATIONS APPROVAL HAS BEEN GAINED

ALL DIMENSIONS TO BE CHECKED BY BUILDER/CONTRACTOR PRIOR TO COMMENCEMENT OF ANY WORKS. DIMENSIONS TO BE ADJUSTED TO SUIT CLIENT AND SITE CONDITIONS

REFER TO DRAWING AMR2302/24/01 FOR SPECIFICATIONS

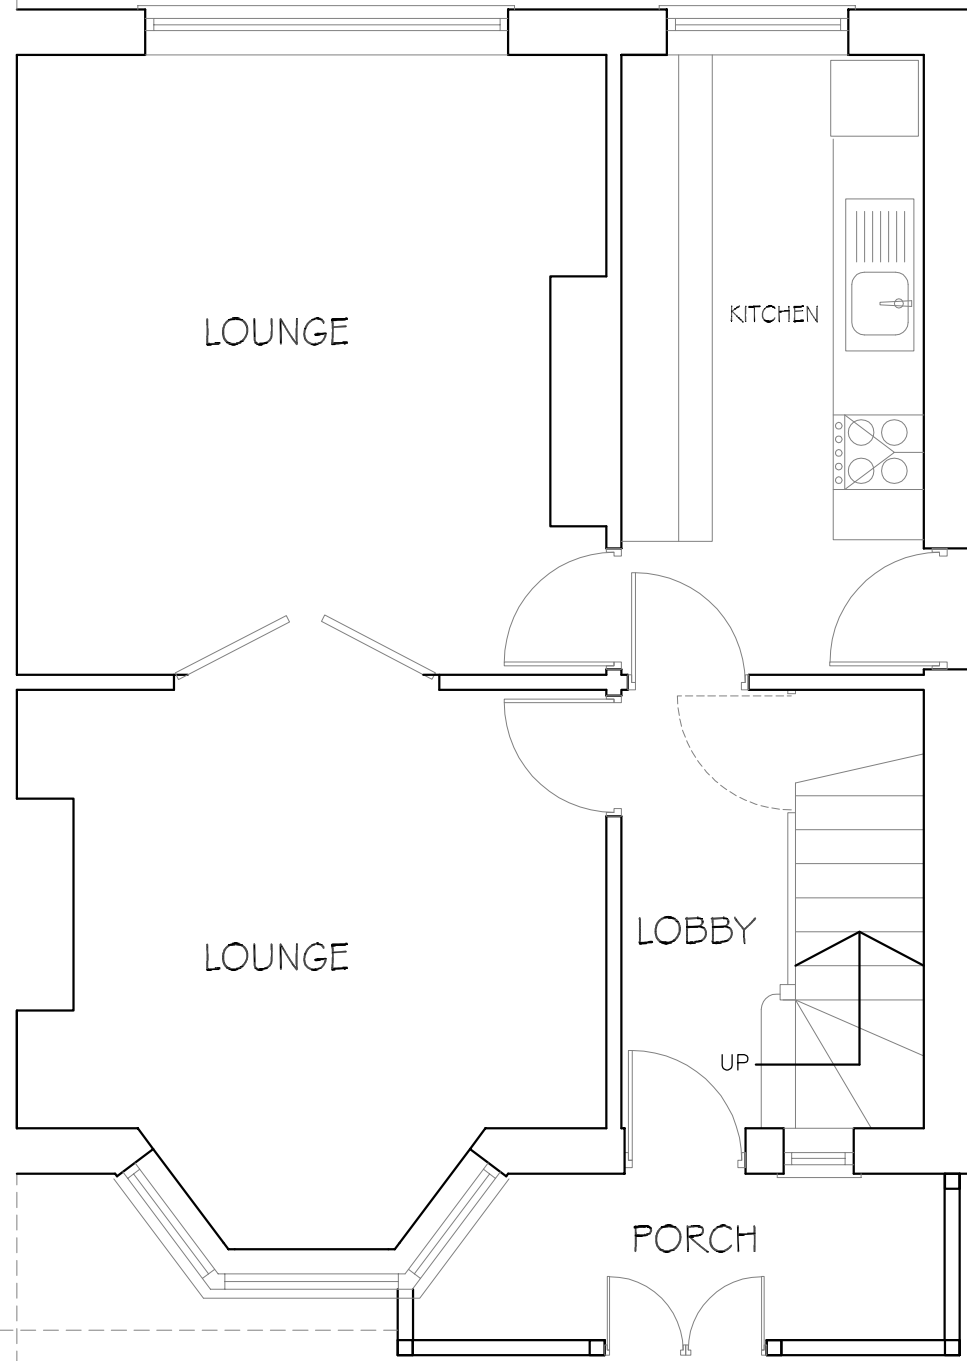


EXISTING GROUND FLOOR PLAN
SCALE 1:50

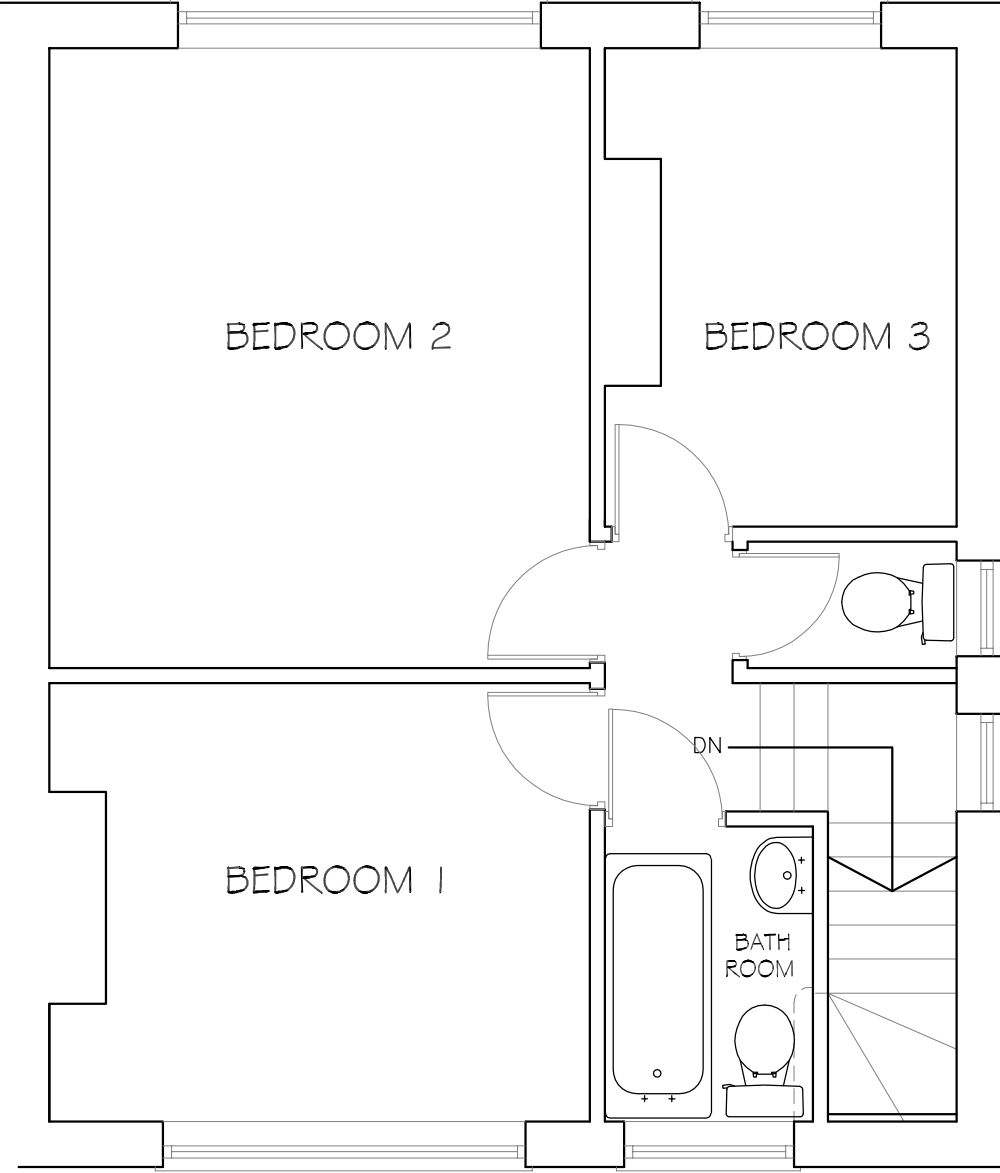

EXISTING FIRST FLOOR PLAN
SCALE 1:50


0m 1 2 3 4 5 6
SCALE BAR 1:50

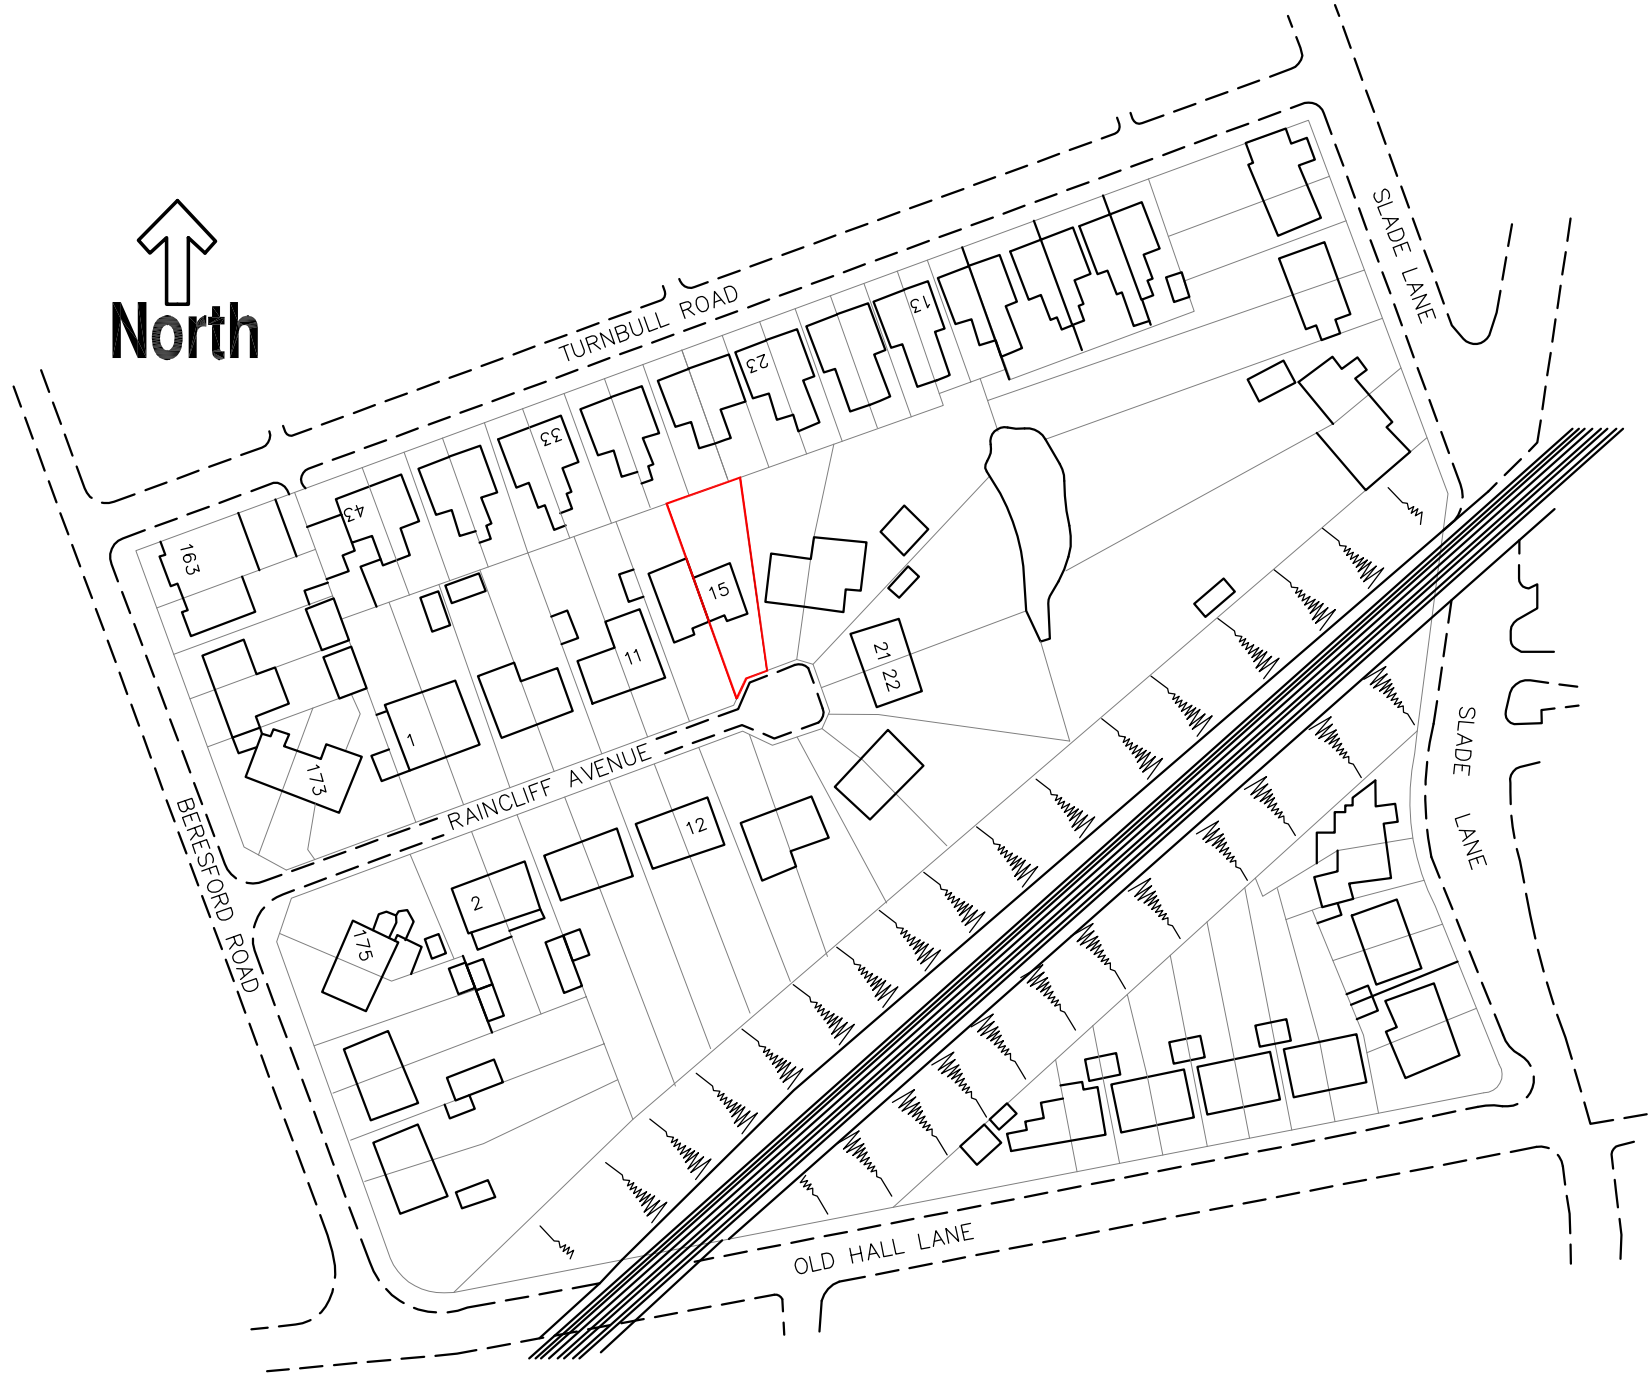


LOCATION PLAN
SCALE 1:1250



EXISTING FRONT ELEVATION
SCALE 1:50

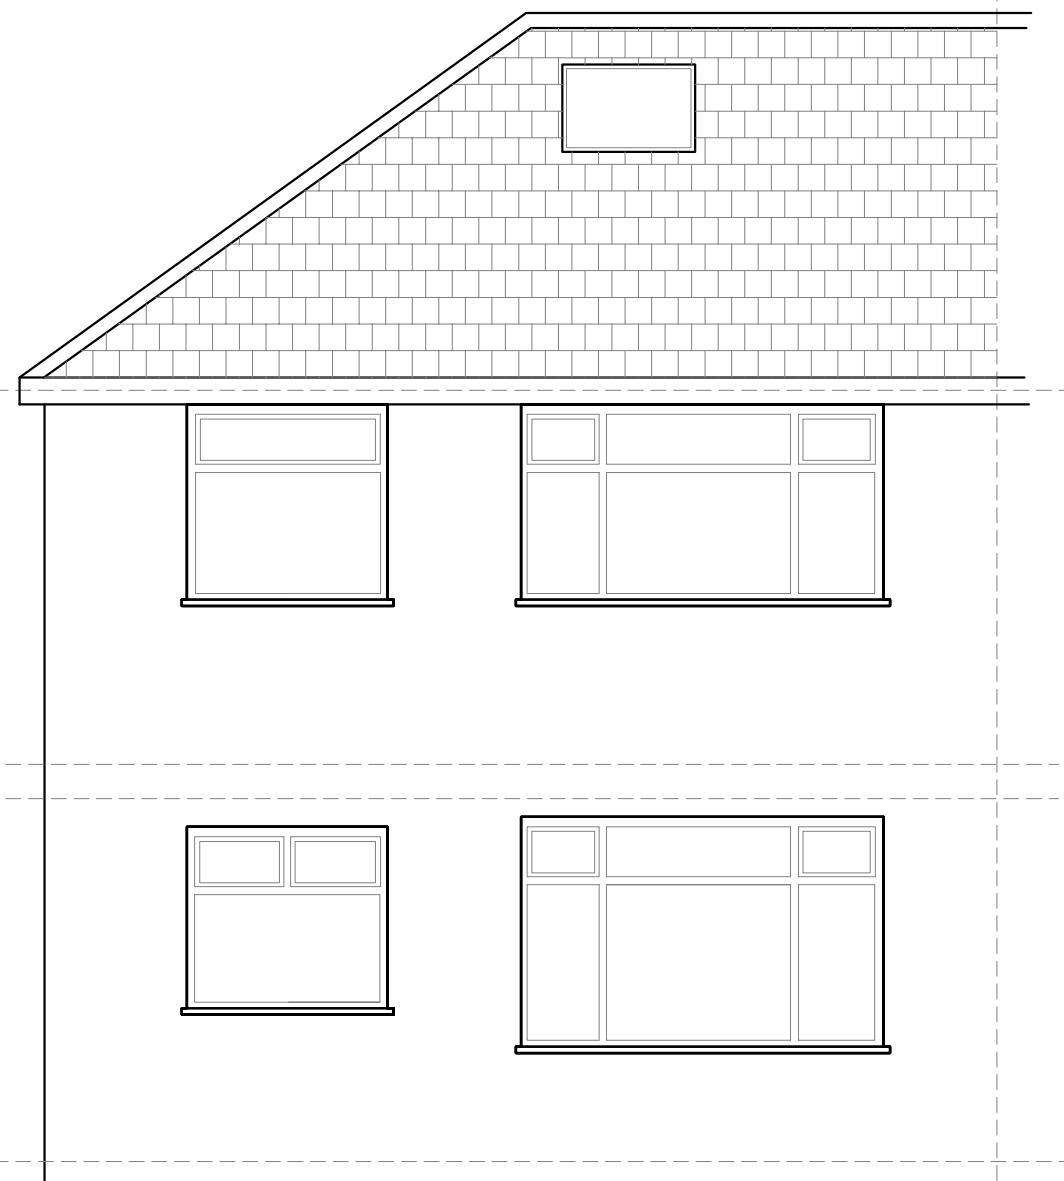

EXISTING REAR ELEVATION
SCALE 1:50

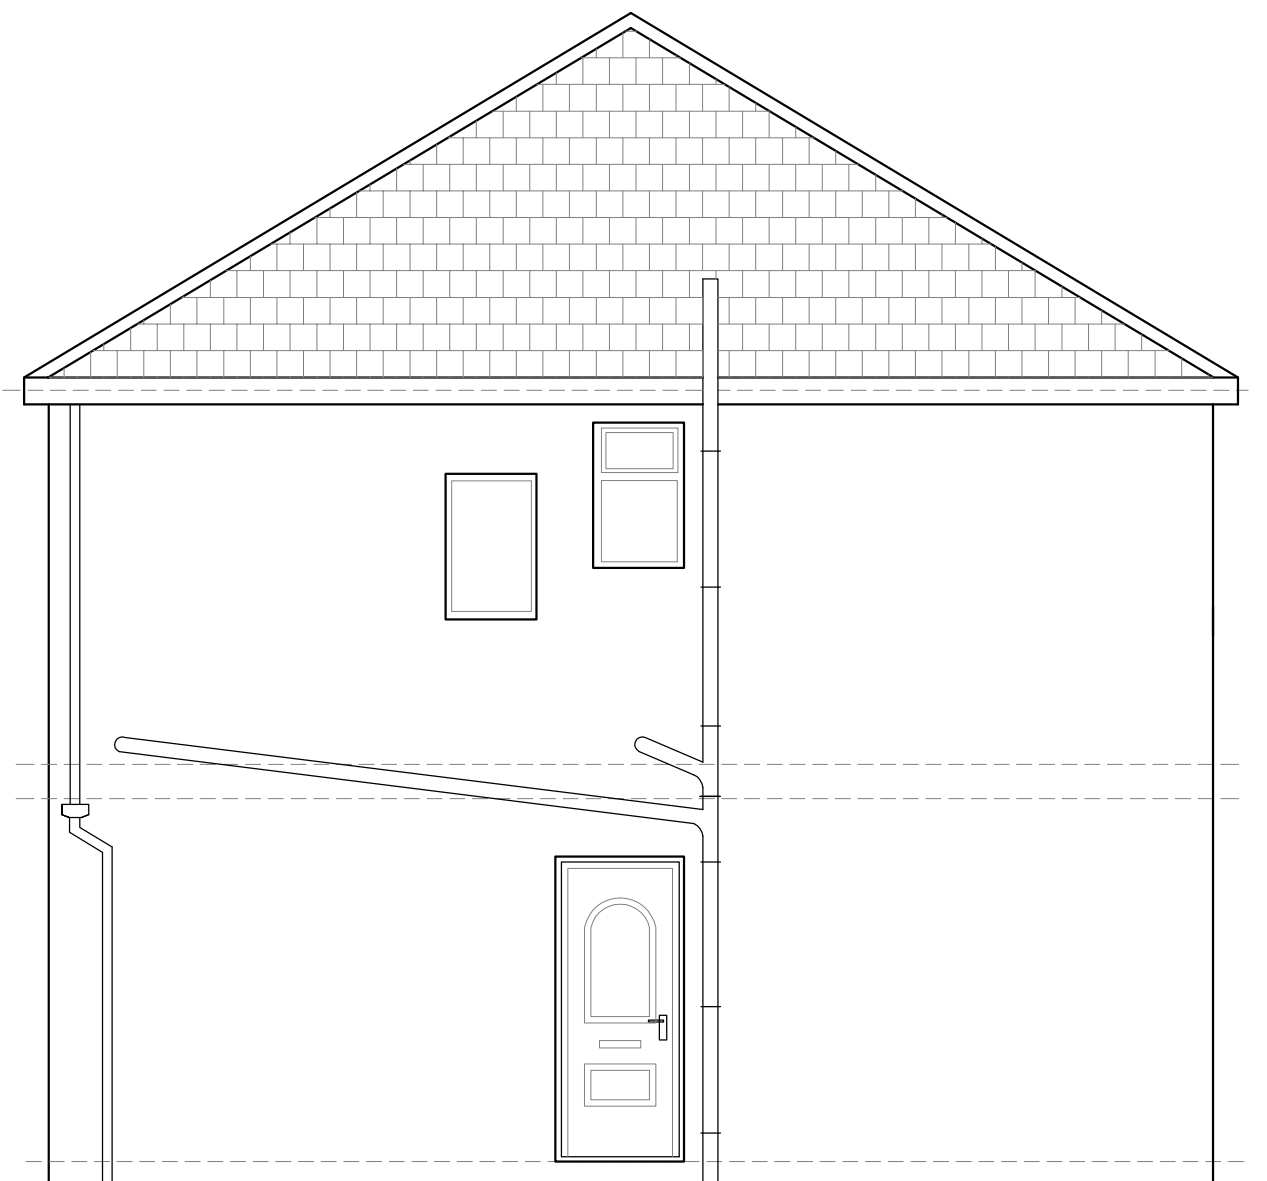

EXISTING GABLE - (EAST FACING)
SCALE 1:50

ISSUED FOR APPROVAL

Revision	Description	Date
-	-	-
Architectural & Structural Services		
PROPOSED SINGLE STOREY SIDE & REAR EXTENSION.		
EXISTING PLANS, ELEVATIONS & DETAILS.		
15 RAINCLIFF AVENUE, LONGSIGHT, MANCHESTER.		
Drawn AD	Checked NH	Approved
Scale AS SHOWN	Drawing No. AMR 0311/24/01	Date NOV 2024
		Revision -