
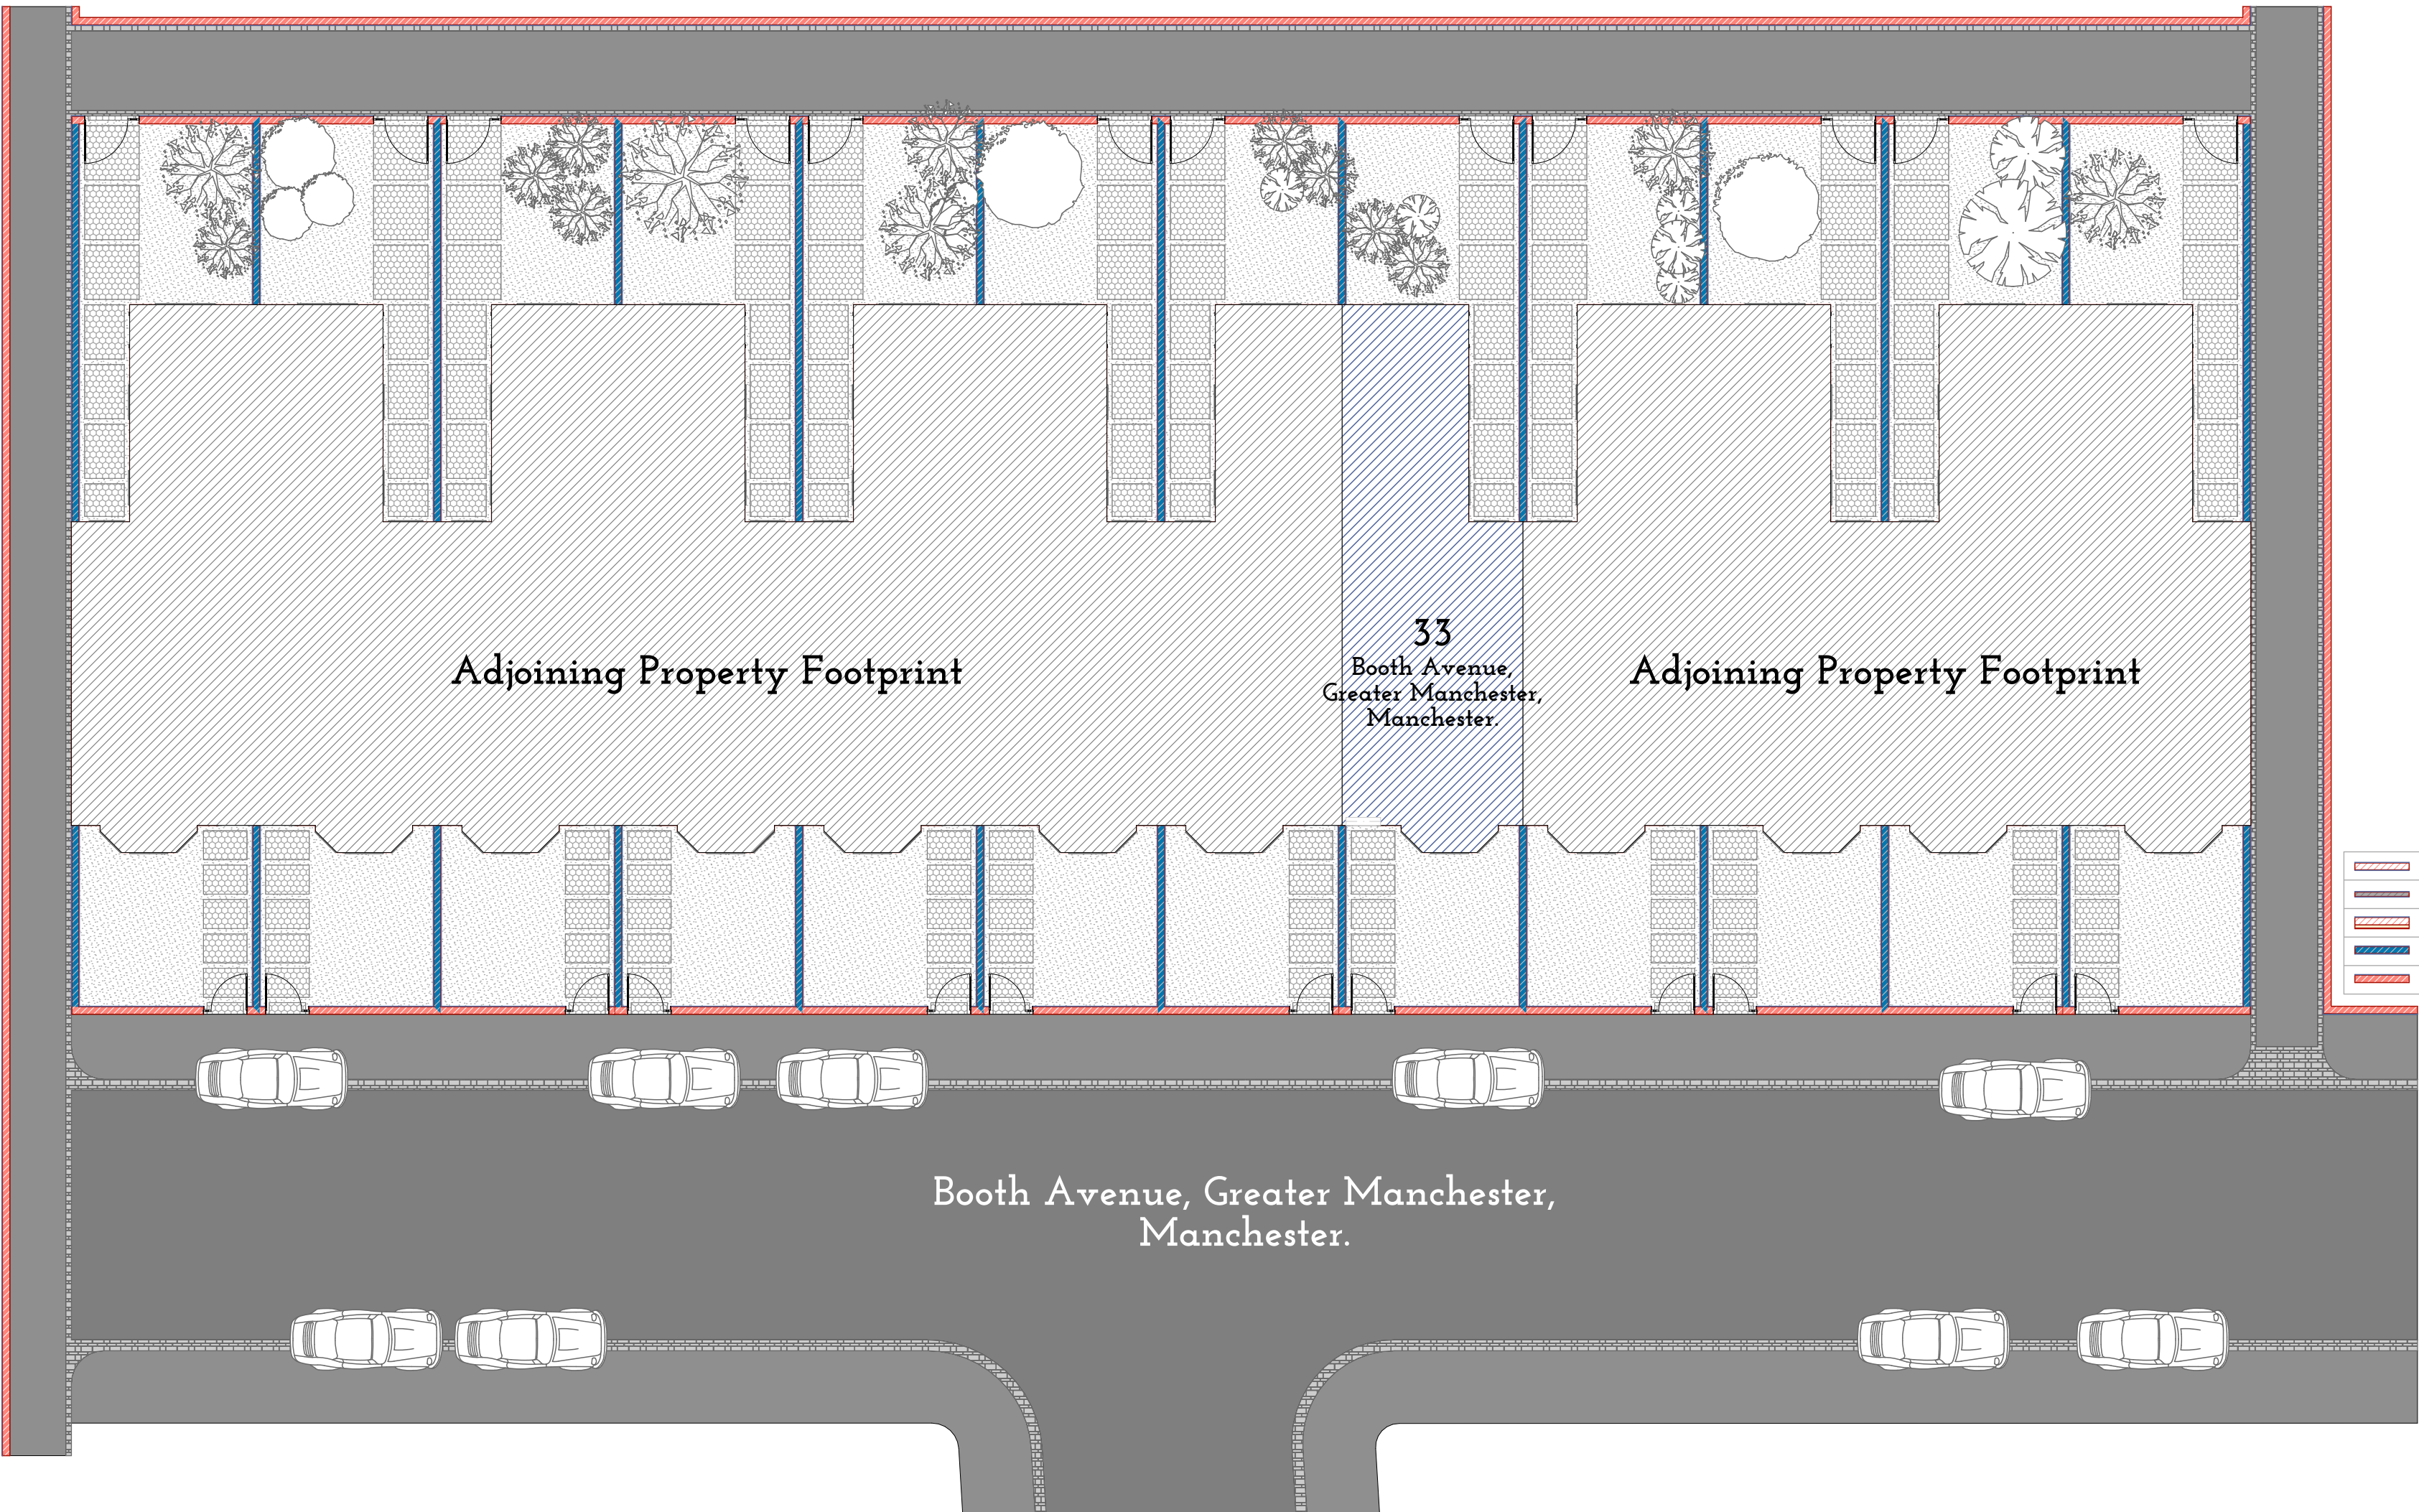


BUILDING DRAWINGS

_____ of _____
33, Booth Avenue, Greater Manchester,
Manchester

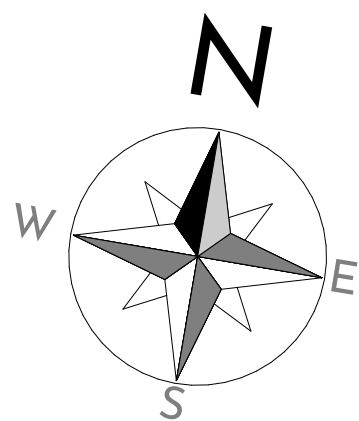

No.	Description	Date

	Project	33 Booth Avenue Greater Manchester, Manchester, UK		Client :  E.ON			
	Postal code	M14 6RB					
	Sheet	Site Plan		Date	Drawing Number	Scale (@ A2)	Revisions
				15/09/2024	A.02	1:150	
			Project Number				




Revisions			Project Information			
No.	Description	Date	Project	33 Booth Avenue Greater Manchester, Manchester, UK	Client :  E.ON	
			Postal code	M14 6RB	Date	15/09/2024
			Sheet	Existing 3d	Drawing Number	A.03
					Scale (@ A2)	1:100
					Project Number	
					Revisions	



No.	Description	Date



	Project	33 Booth Avenue Greater Manchester, Manchester, UK		Client :  E.ON			
	Postal code	M14 6RB					
	Sheet	Existing 3d - Rear		Date 15/09/2024	Drawing Number A.04	Scale (@ A2) 1:100	Revisions
				Project Number			

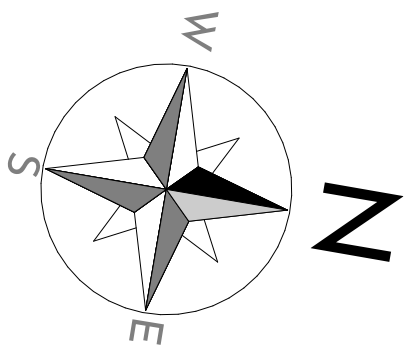

	Solid Brick Wall Construction
	Internal Partition Wall
	External Wall Insulation (E.W.I.)

No.	Description	Date



	Project	33 Booth Avenue Greater Manchester, Manchester, UK		Client :  E.ON	
	Postal code	M14 6RB			
	Sheet	Existing Ground Floor Plan		Date 15/09/2024	Drawing Number A.05
				Scale (@ A2) 1:50	Revisions

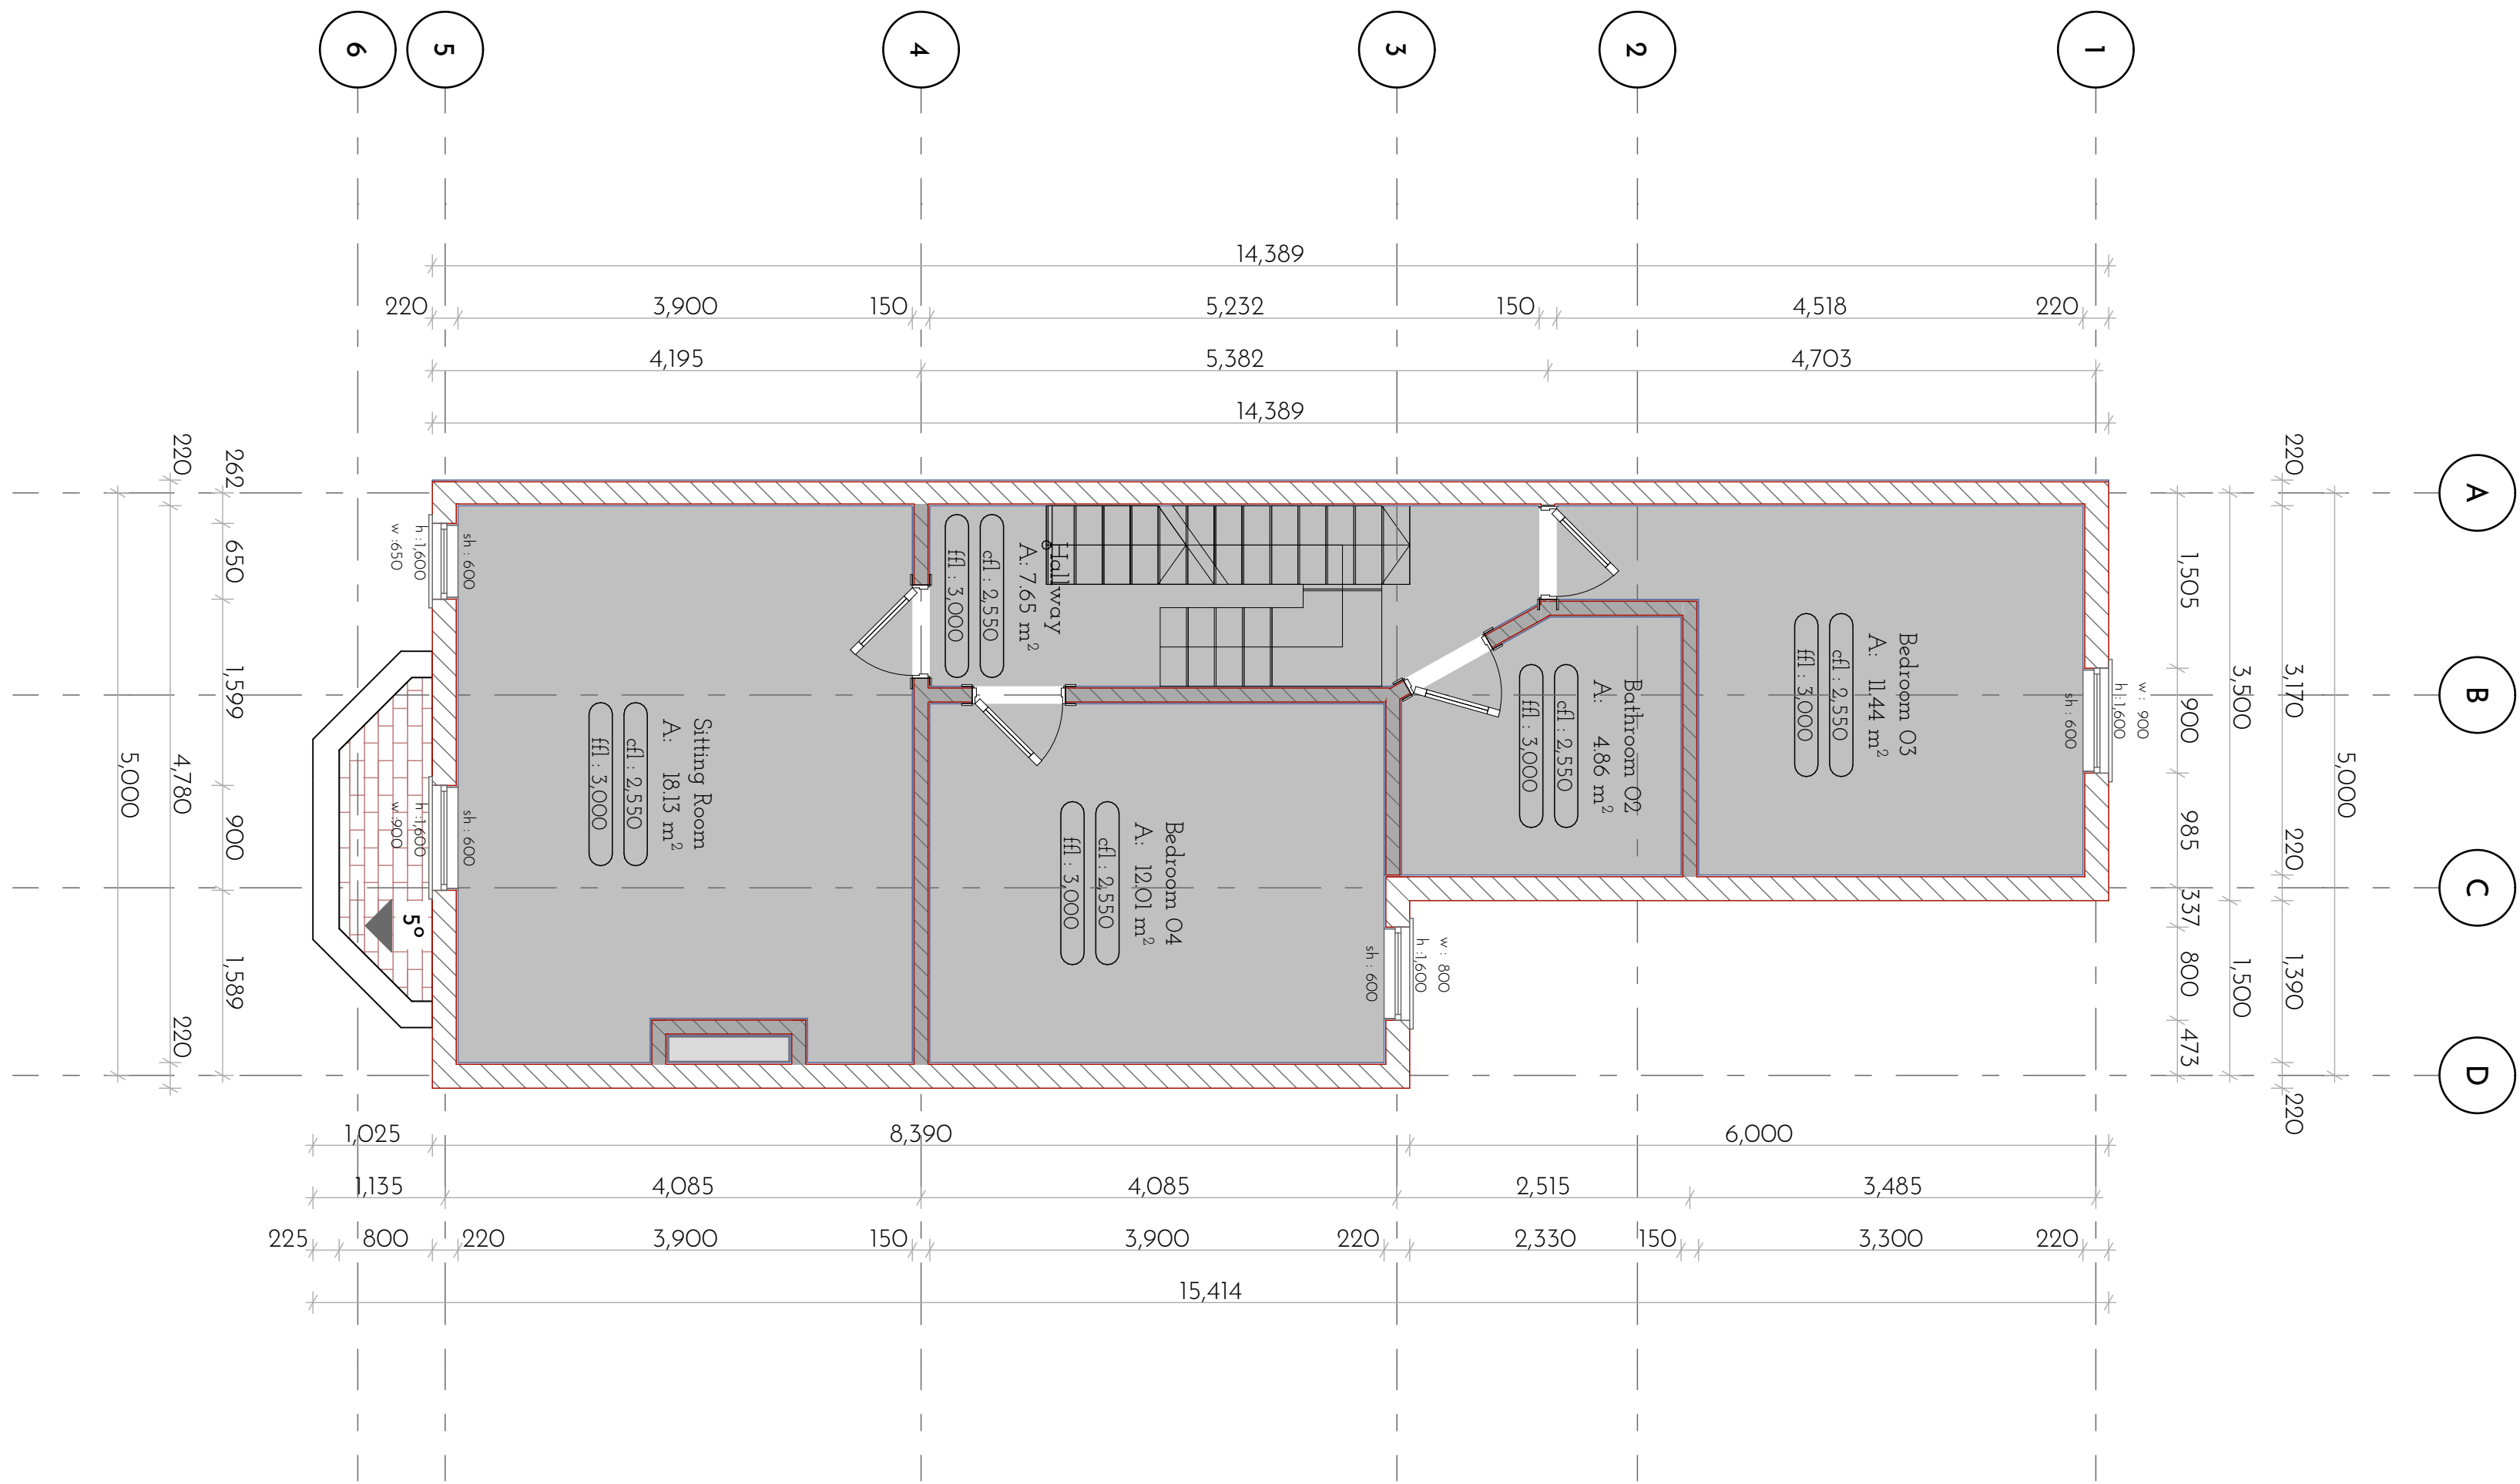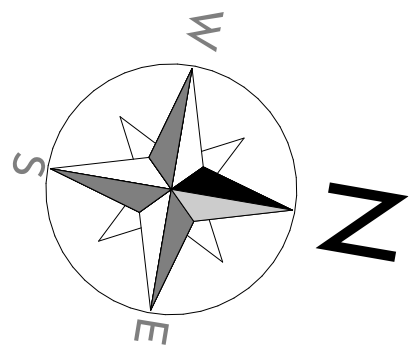

	Solid Brick Wall Construction
	Internal Partition Wall
	External Wall Insulation (E.W.I.)

No.	Description	Date



	Project	33 Booth Avenue Greater Manchester, Manchester, UK		Client :  E.ON	
	Postal code	M14 6RB			
	Sheet	Existing First Floor Plan		Date 15/09/2024	Drawing Number A.06
				Scale (@ A2) 1:50	Revisions

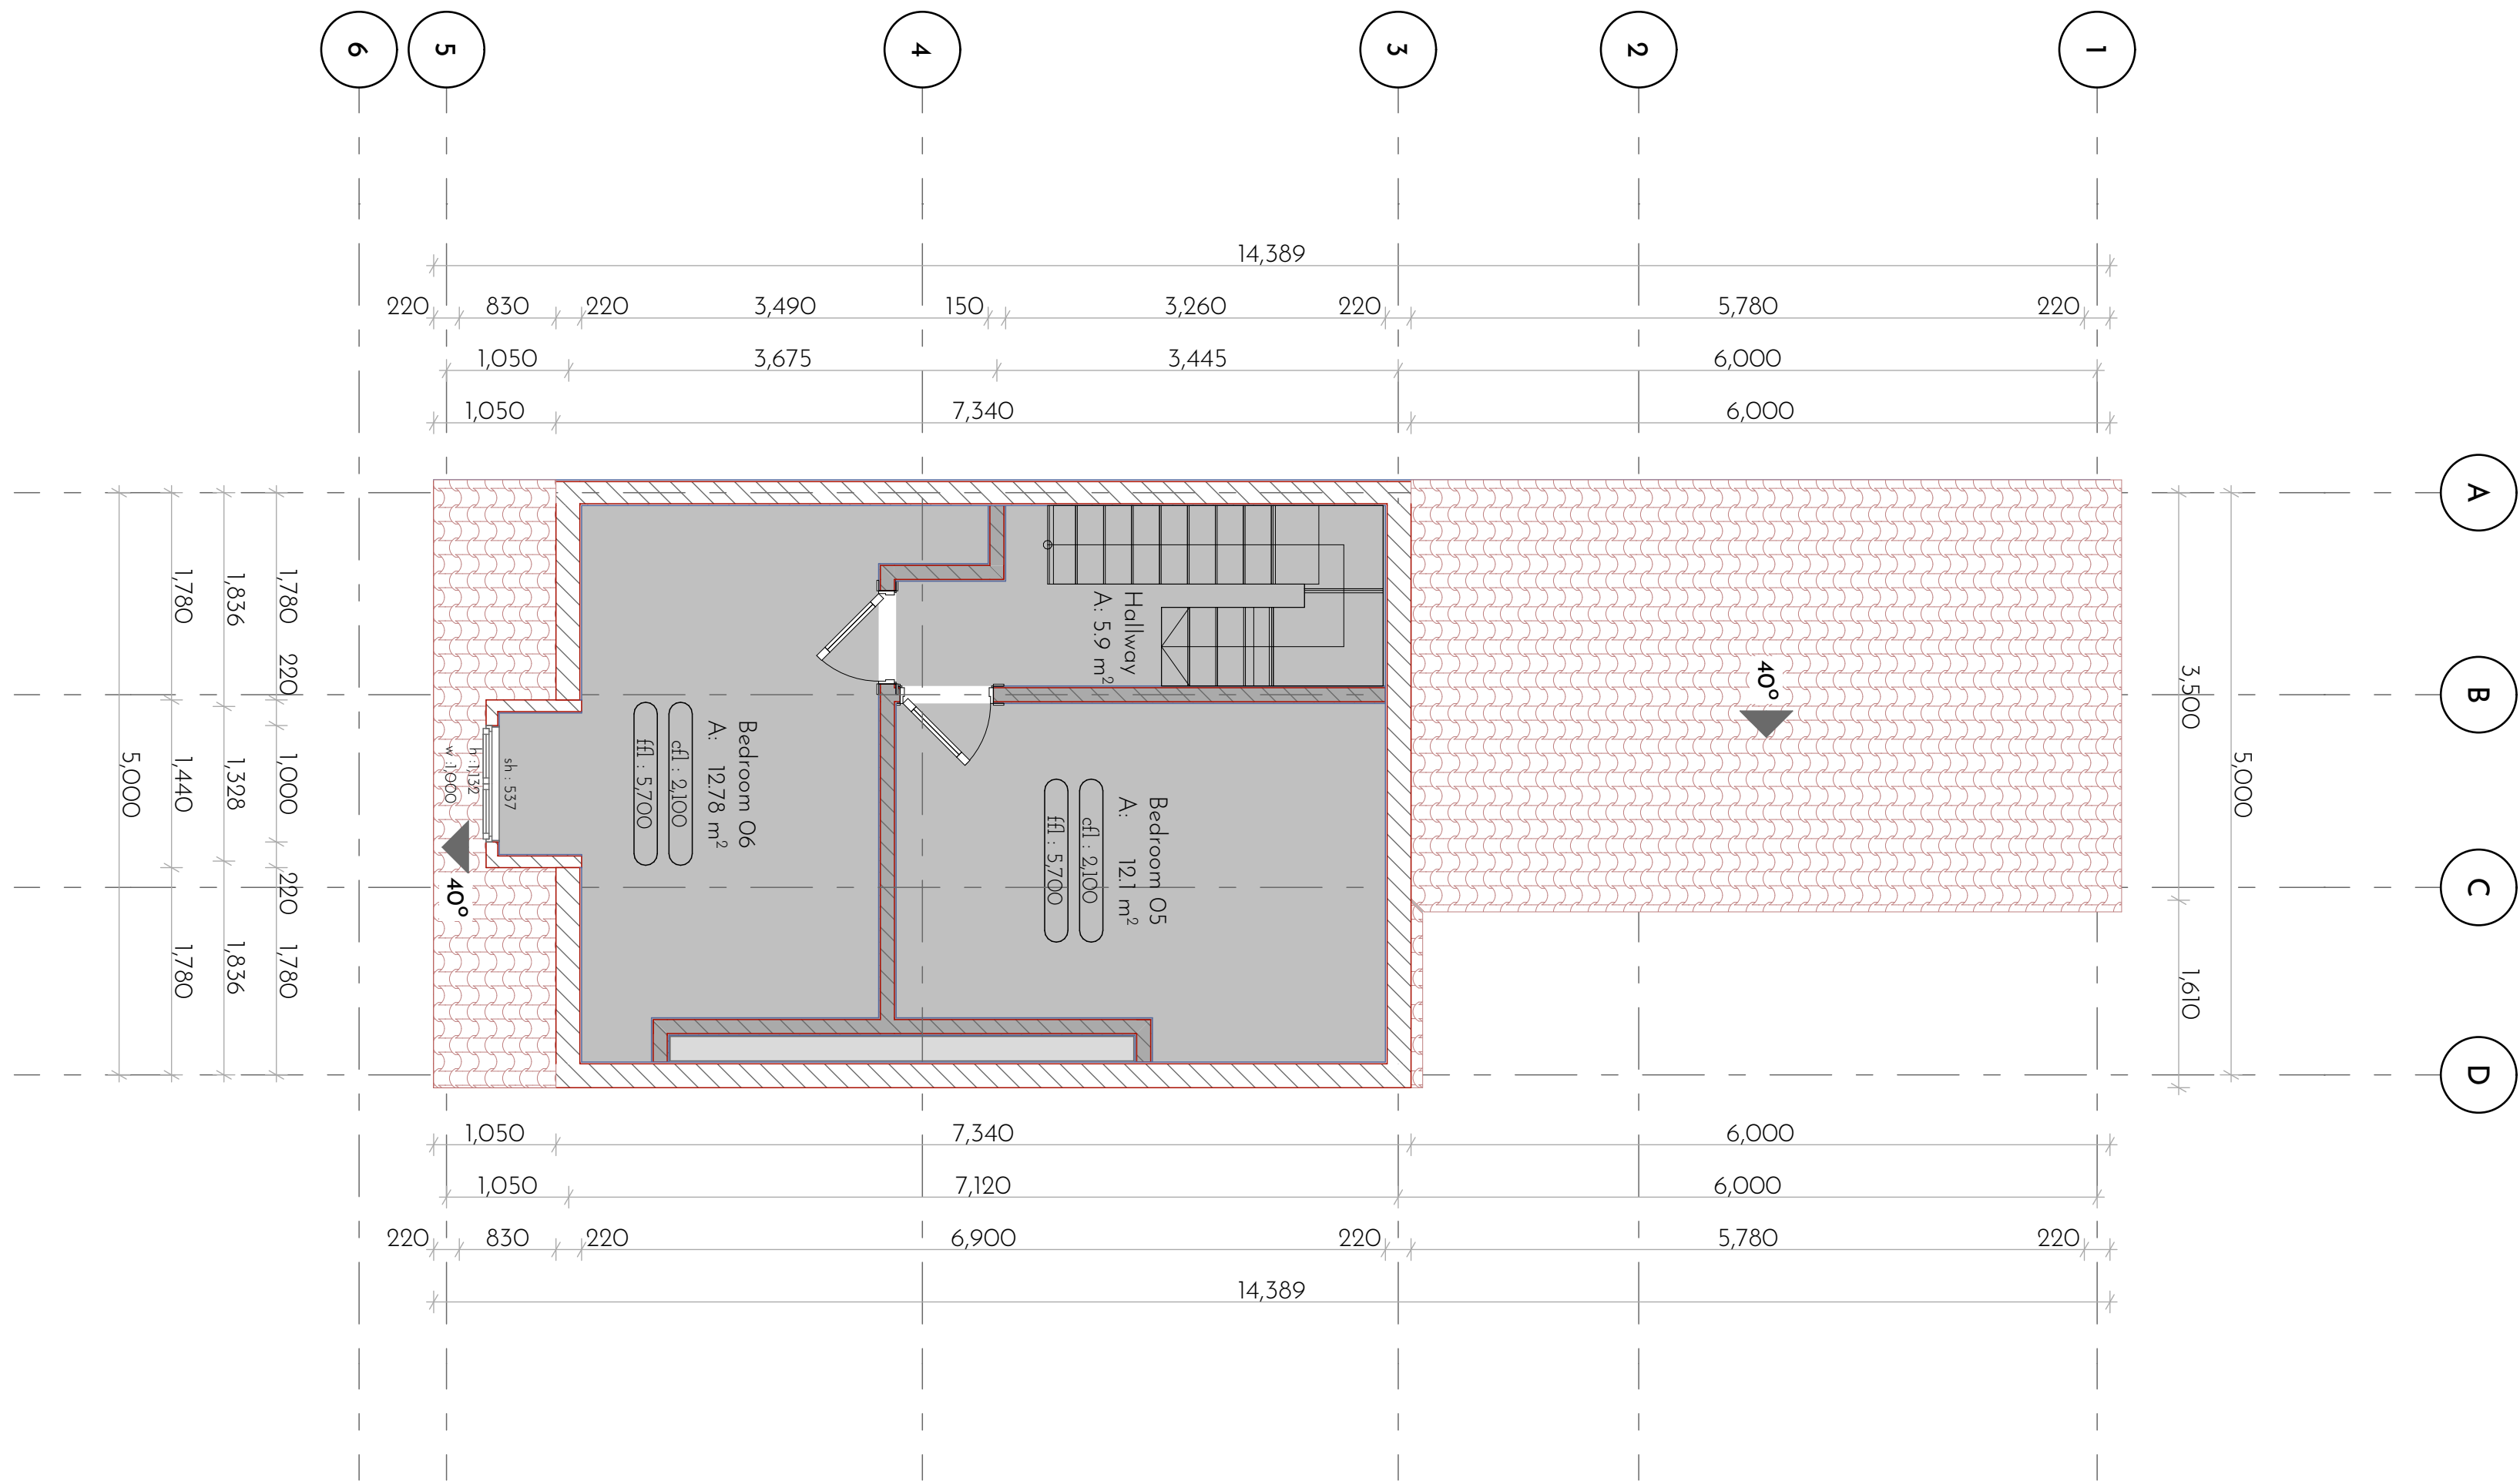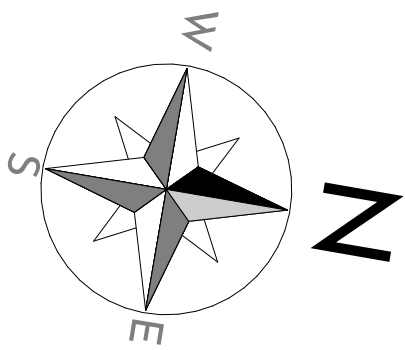

	Solid Brick Wall Construction
	Internal Partition Wall
	External Wall Insulation (E.W.I.)

No.	Description	Date

	Project	33 Booth Avenue Greater Manchester, Manchester, UK		Client : E.ON	
	Postal code	M14 6RB			
	Sheet	Existing Attic Floor Plan		Date 15/09/2024	Drawing Number A.07
				Scale (@ A2) 1:50	Revisions

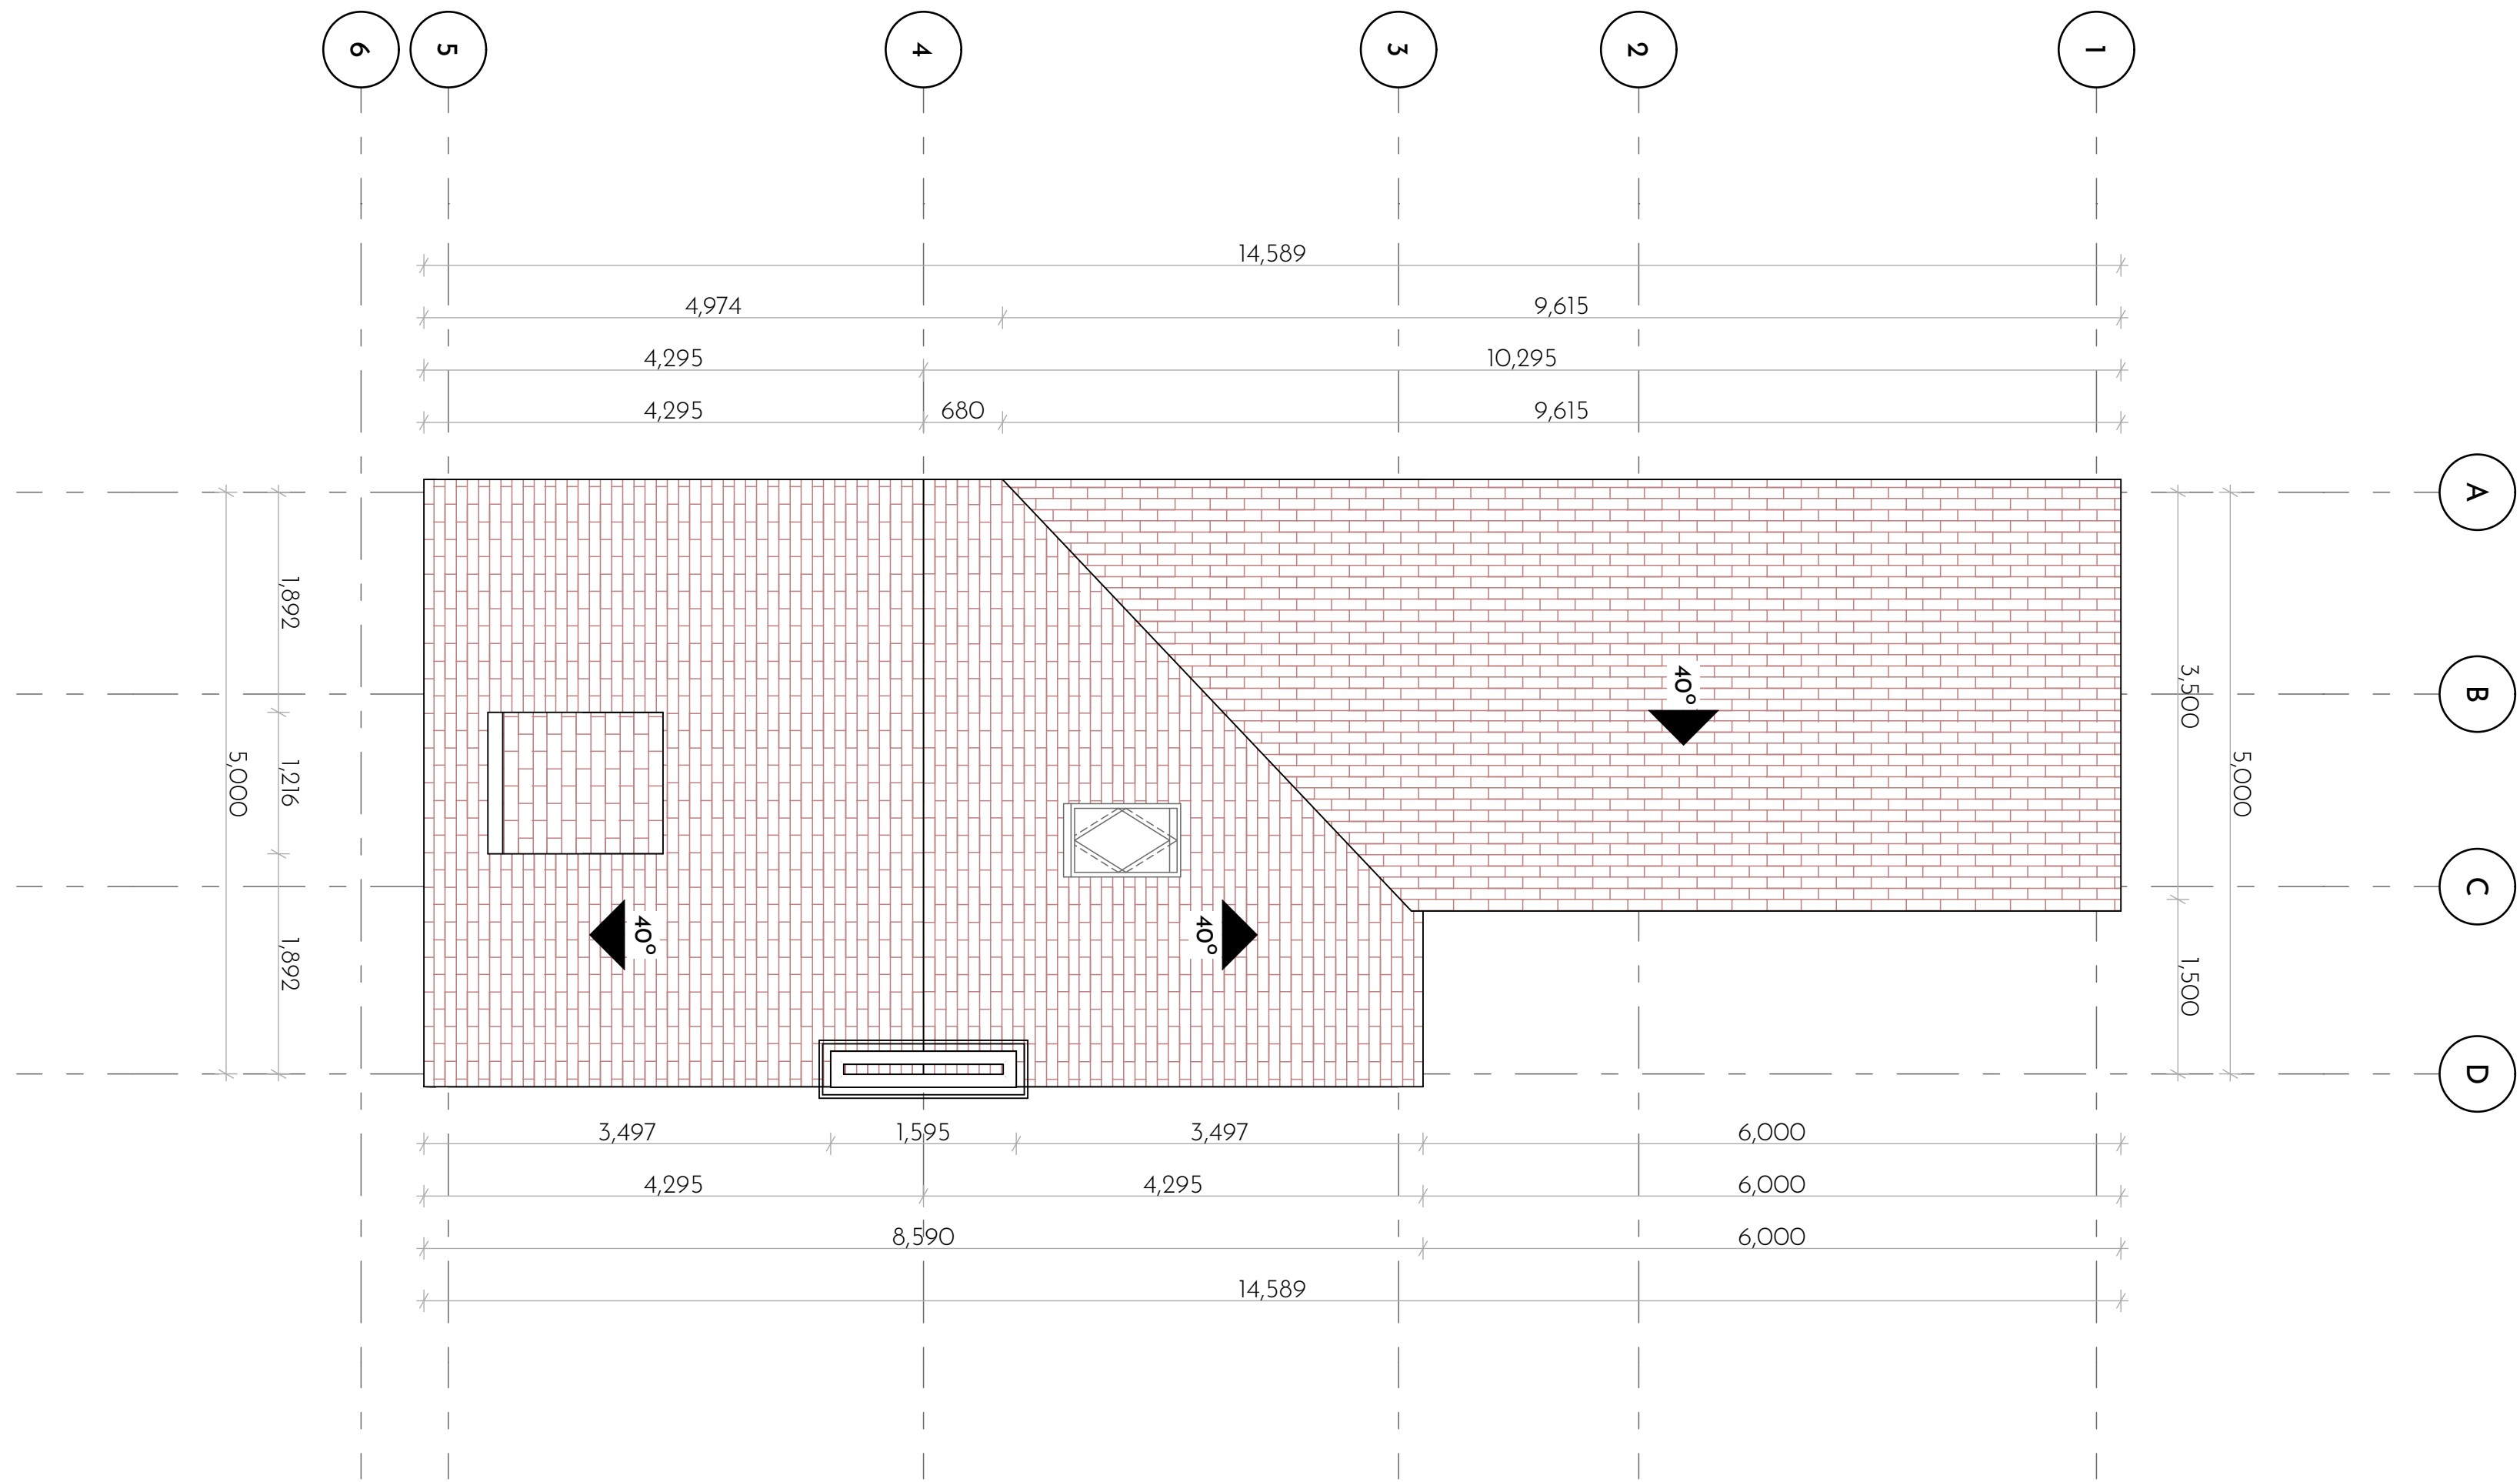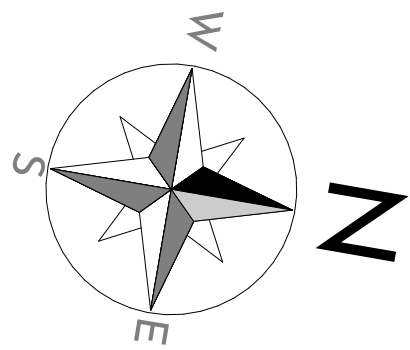

	Solid Brick Wall Construction
	Internal Partition Wall
	External Wall Insulation (E.W.I.)


No.	Description	Date

	Project	33 Booth Avenue Greater Manchester, Manchester, UK		Client :  E.ON	
	Postal code	M14 6RB			
	Sheet	Existing Roof Plan		Date 15/09/2024	Drawing Number A.08
				Scale (@ A2) 1:50	Revisions



No.	Description	Date

	Project	33 Booth Avenue Greater Manchester, Manchester, UK		Client :  E.ON			
	Postal code	M14 6RB					
	Sheet	Existing Front Elevation		Date 15/09/2024	Drawing Number A.09	Scale (@ A2) 1:50	Revisions
				Project Number			

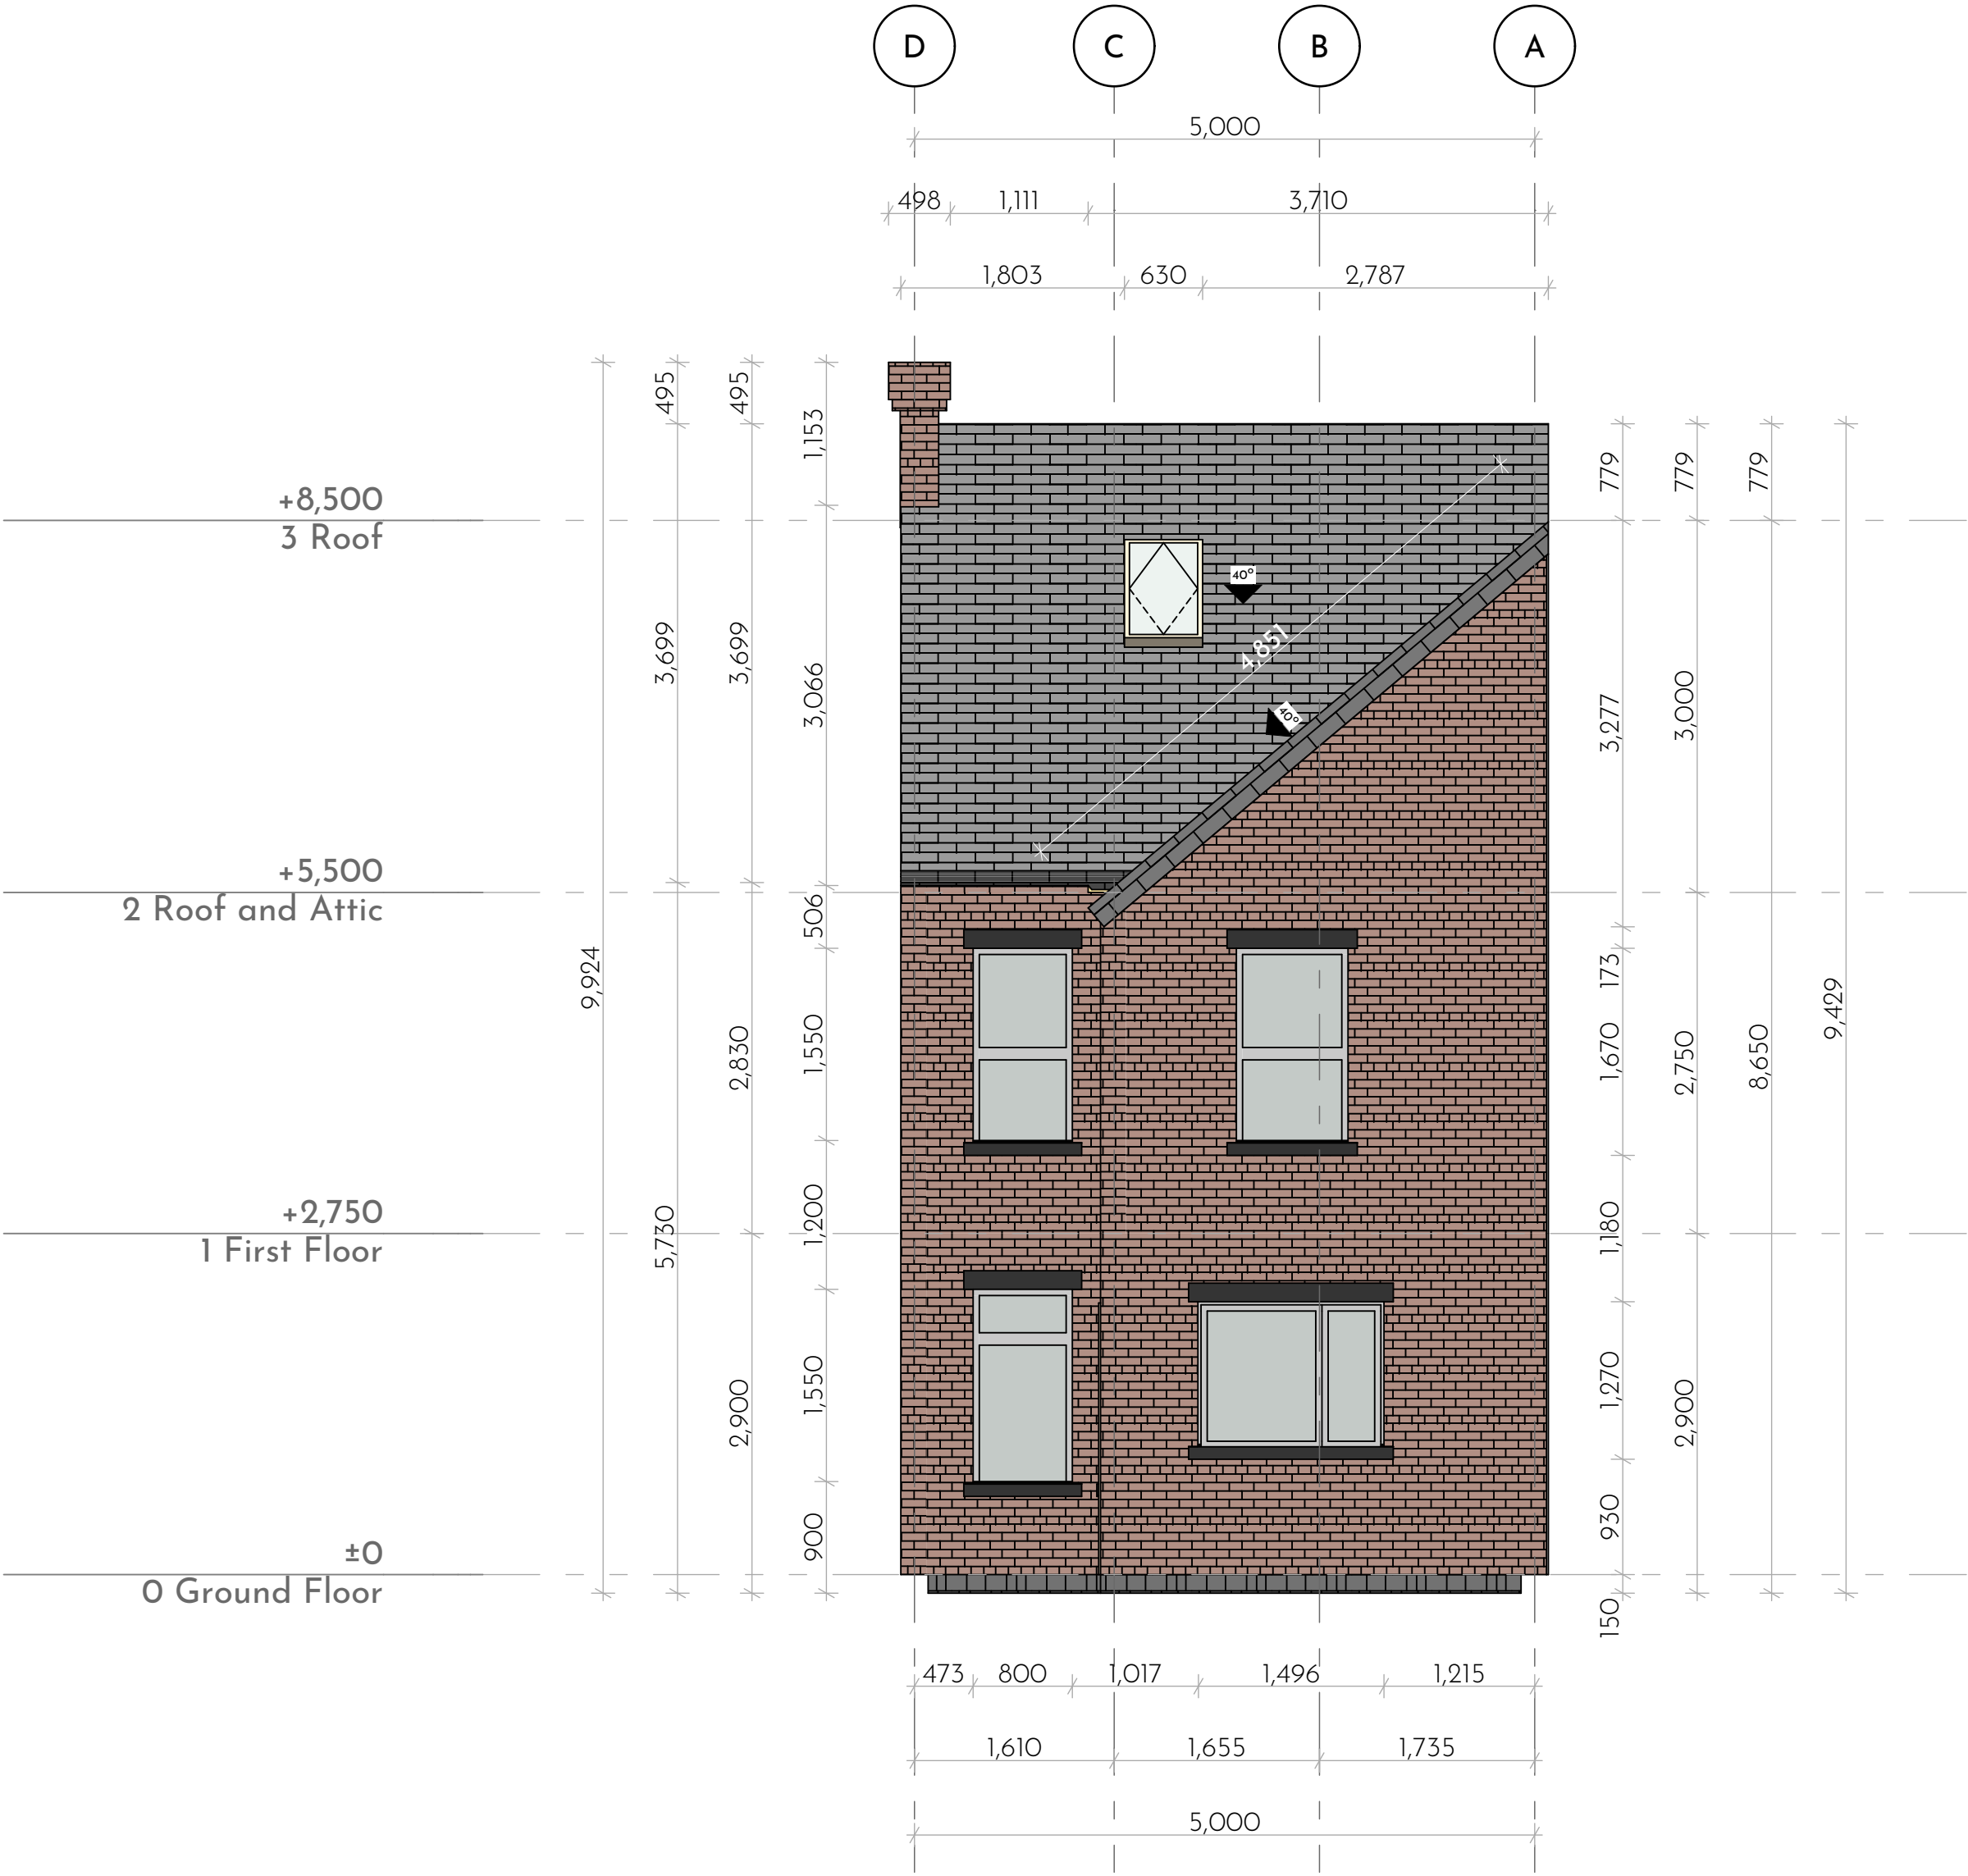

No.	Description	Date		Project	33 Booth Avenue Greater Manchester, Manchester, UK	Client :  E.ON	
				Postal code	M14 6RB		
				Sheet	Existing Rear Elevation	Date	15/09/2024
						Drawing Number	A.10
						Scale (@ A2)	1:50
						Project Number	
						Revisions	




No.			Description		Date	

	Project	33 Booth Avenue Greater Manchester, Manchester, UK		Client :  E.ON	
	Postal code	M14 6RB			
	Sheet	Proposed 3d			
		Date	Drawing Number	Scale (@ A2)	Revisions
		15/09/2024	A.03	1:100	
		Project Number			



No.			Description		Date	



	Project	33 Booth Avenue Greater Manchester, Manchester, UK		Client :  E.ON	
	Postal code	M14 6RB			
	Sheet	Proposed 3d - Rear			
		Date	Drawing Number	Scale (@ A2)	Revisions
		15/09/2024	A.04	1:100	
		Project Number			

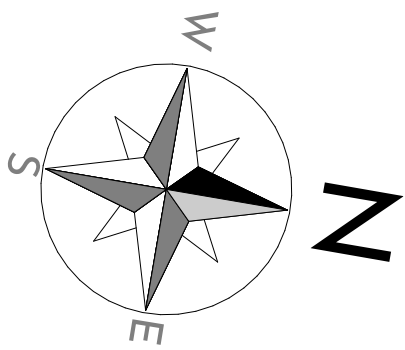

	Solid Brick Wall Construction
	Internal Partition Wall
	External Wall Insulation (E.W.I.)

No.	Description	Date



	Project	33 Booth Avenue Greater Manchester, Manchester, UK		Client :  E.ON		
	Postal code	M14 6RB				
	Sheet	Proposed Ground Floor Plan		Date	Drawing Number	Scale (@ A2)
	15/09/2024			A.05	1:50	
				Project Number		

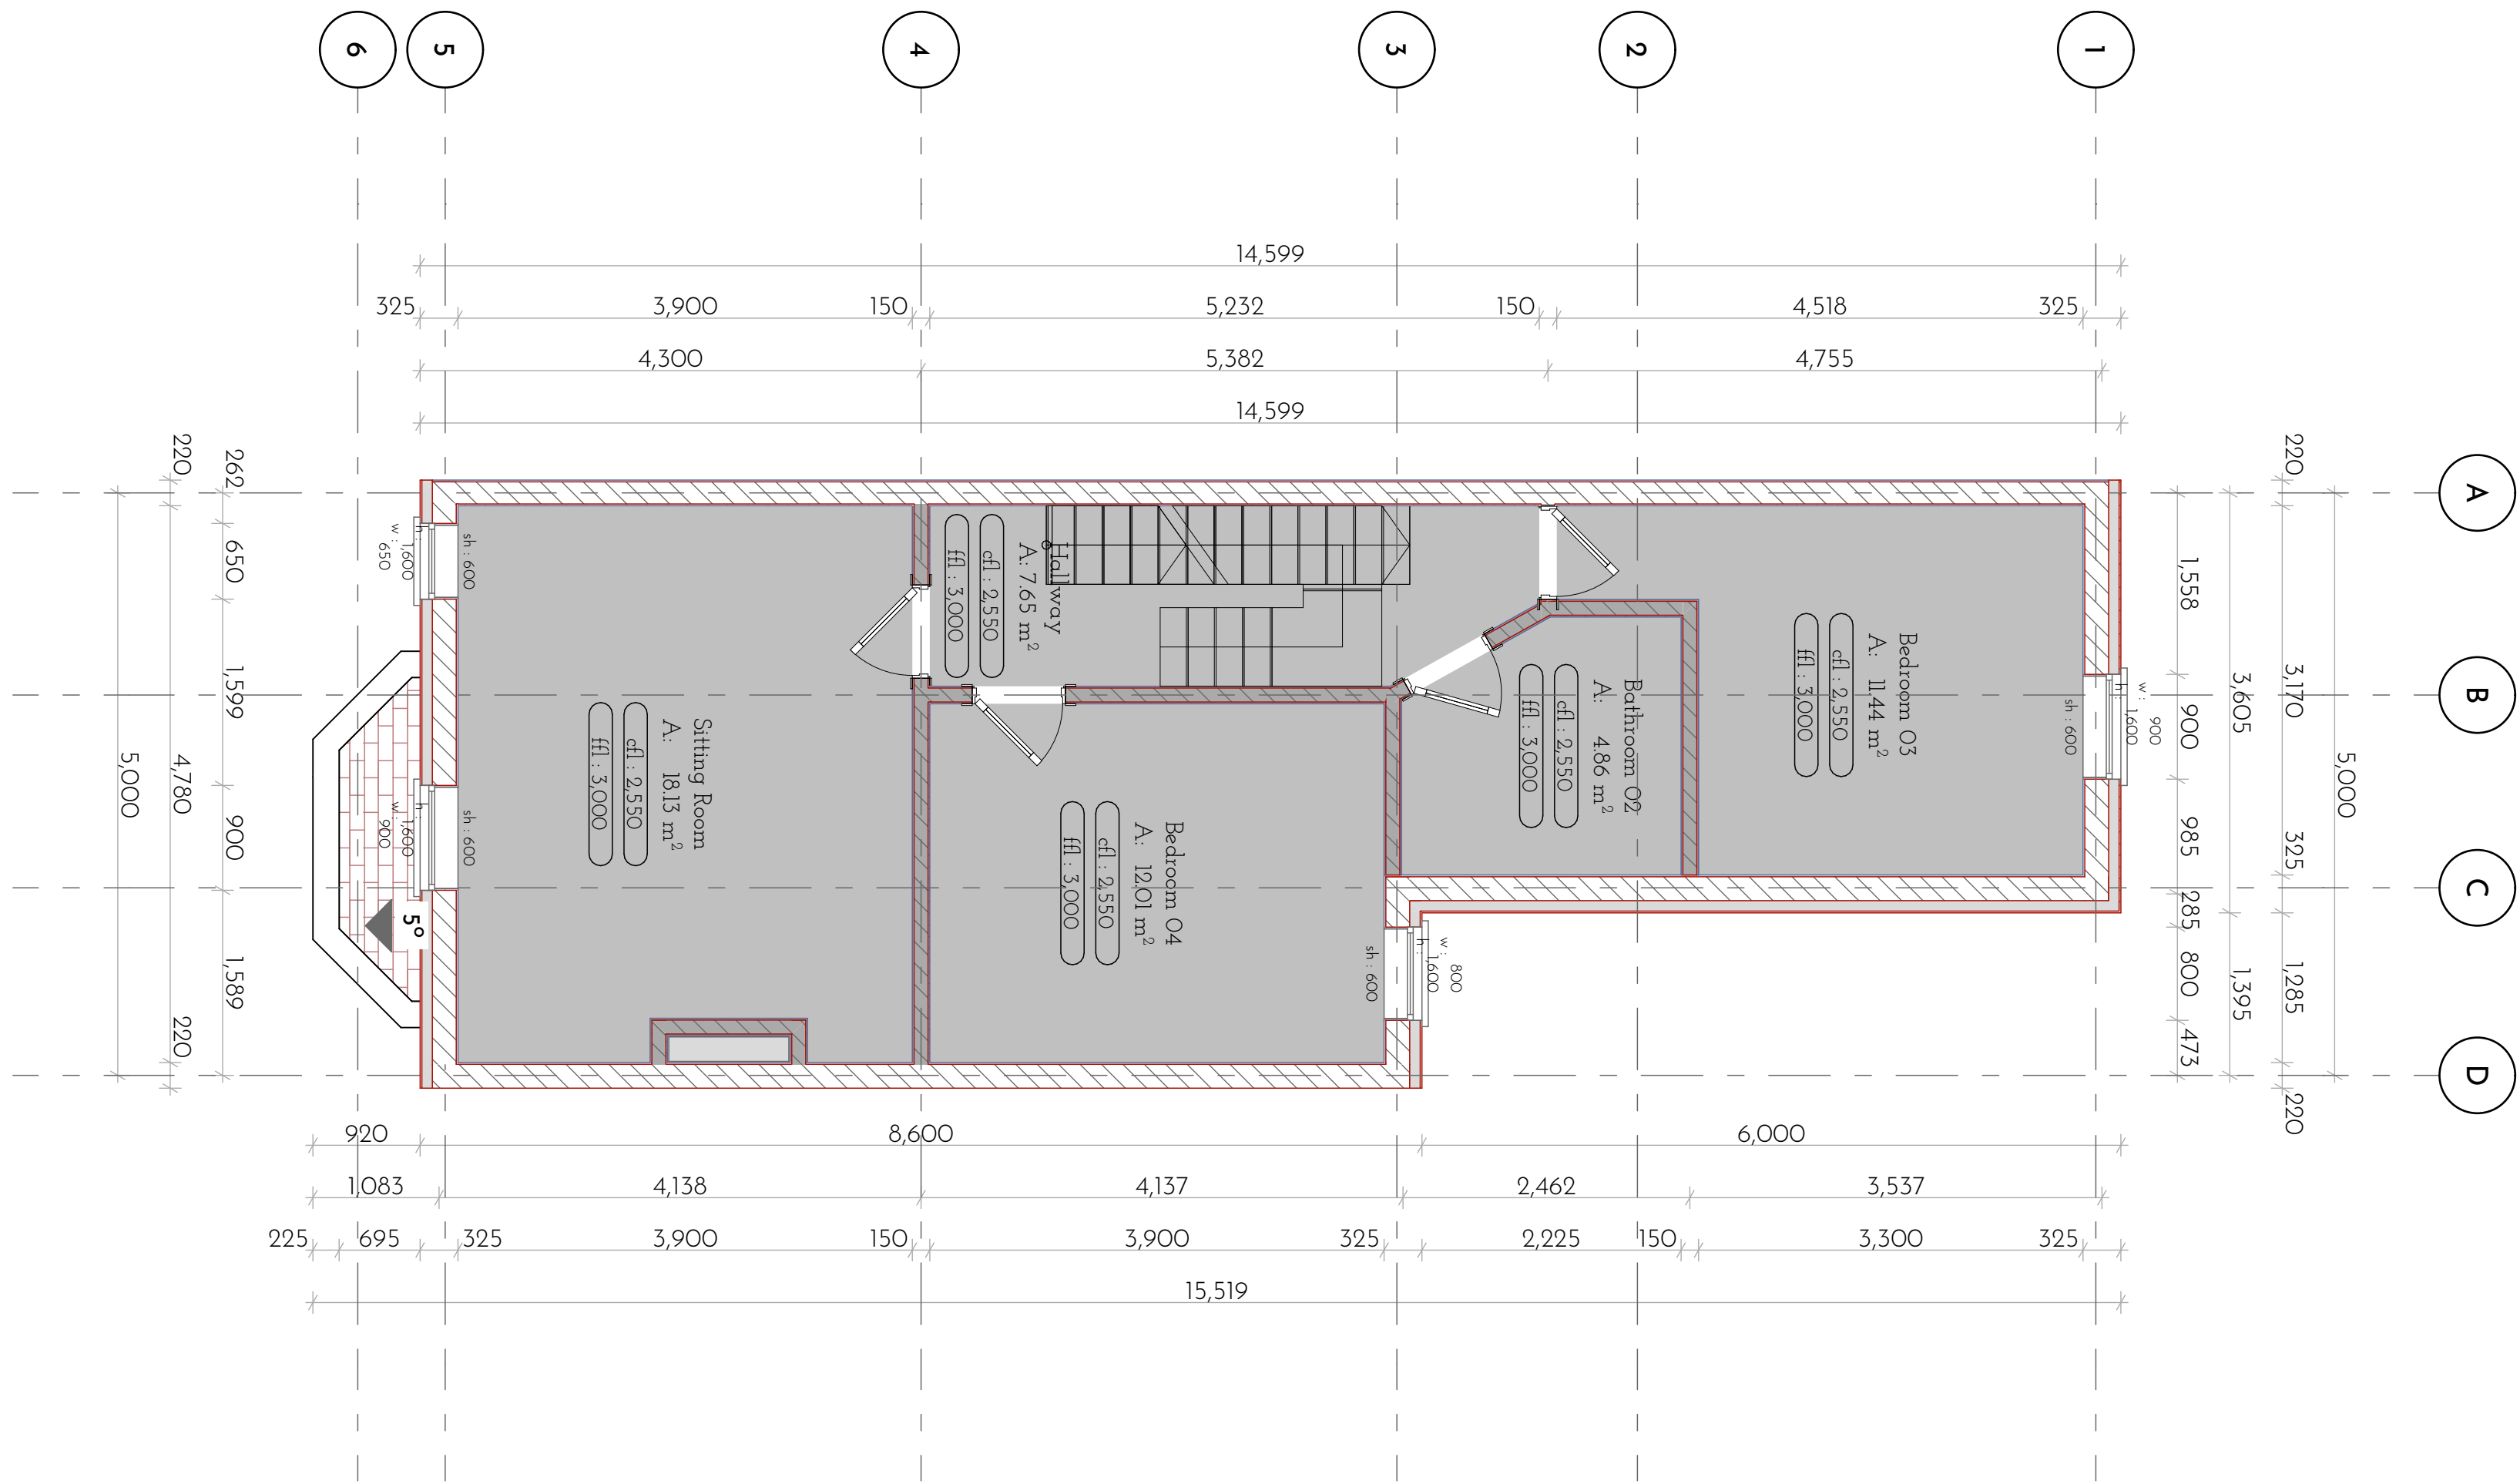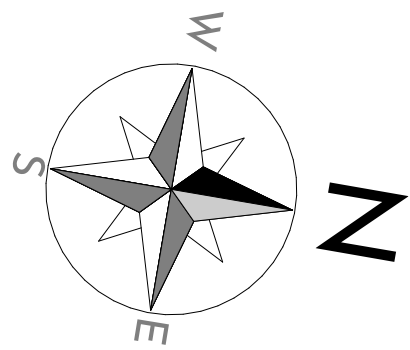

	Solid Brick Wall Construction
	Internal Partition Wall
	External Wall Insulation (E.W.I.)

No.	Description	Date



	Project	33 Booth Avenue Greater Manchester, Manchester, UK		Client :  E.ON			
	Postal code	M14 6RB					
	Sheet	Proposed First Floor Plan		Date	Drawing Number	Scale (@ A2)	Revisions
				15/09/2024	A.06	1:50	
				Project Number			

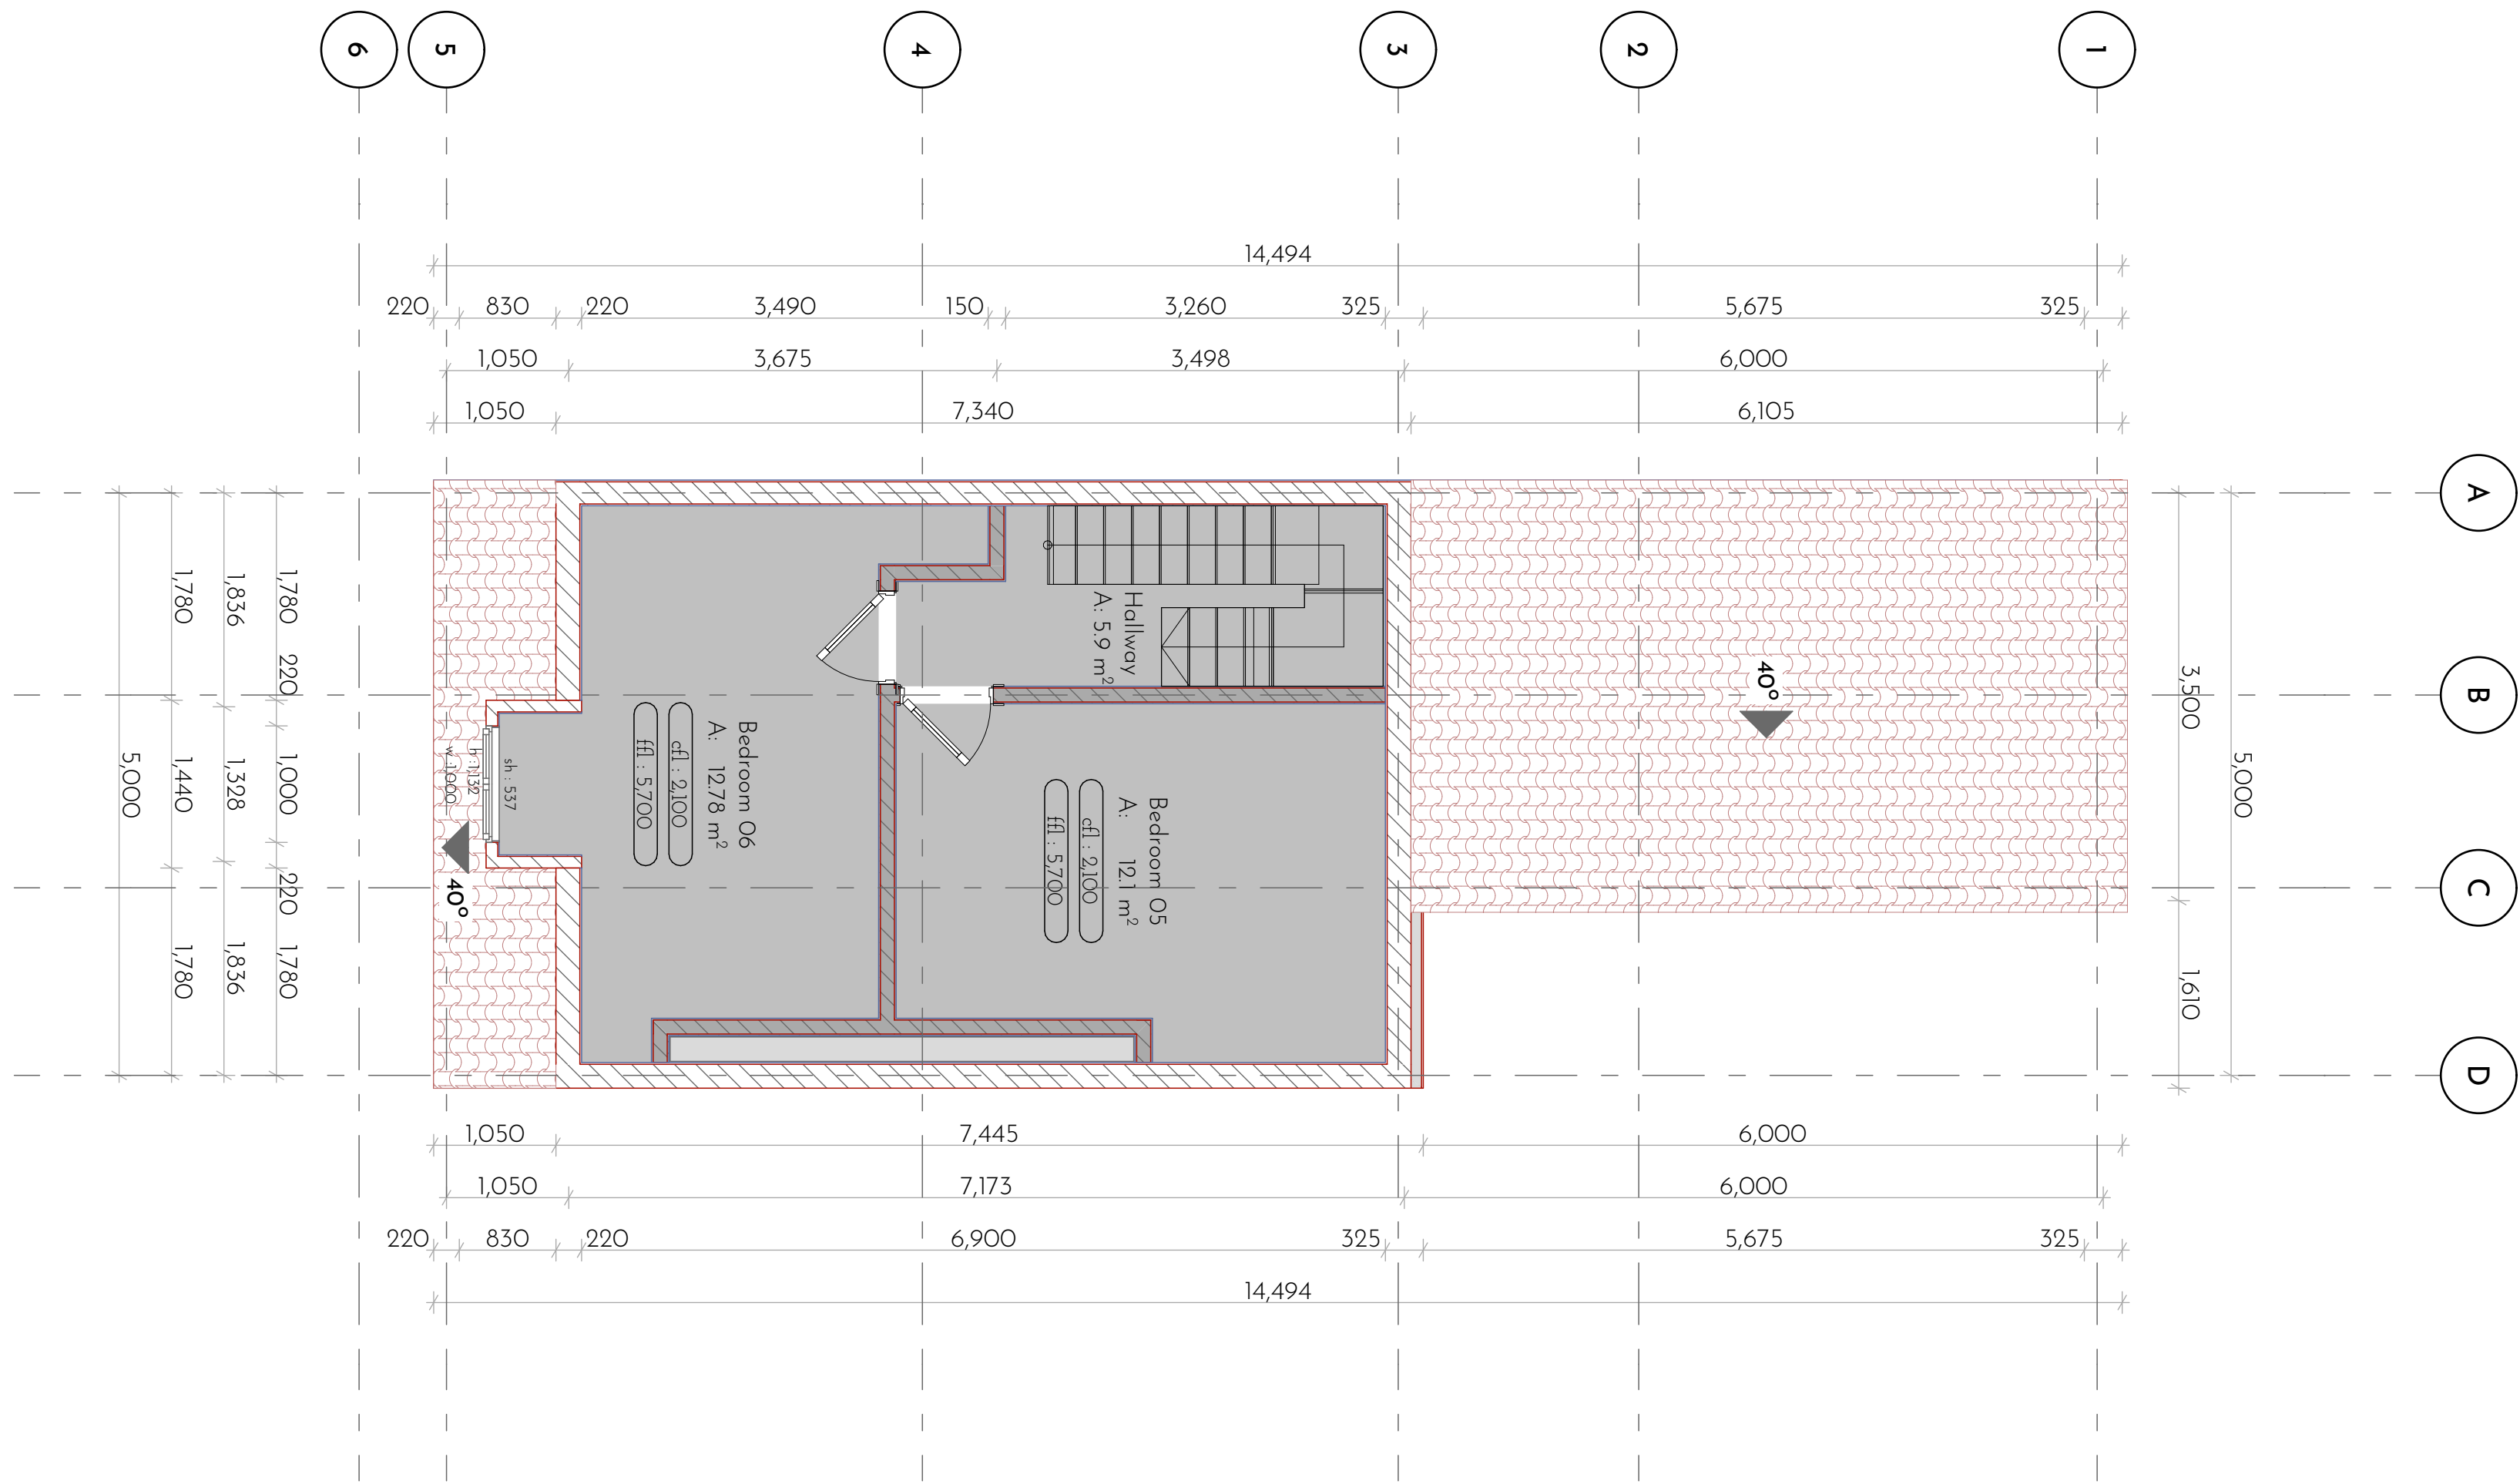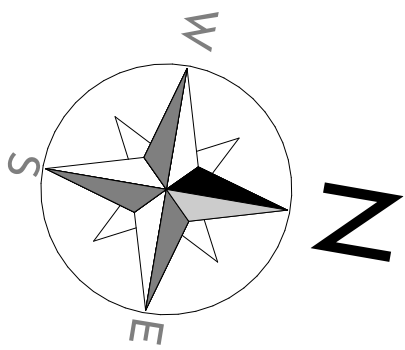

	Solid Brick Wall Construction
	Internal Partition Wall
	External Wall Insulation (E.W.I.)

No.	Description	Date


	Project	33 Booth Avenue Greater Manchester, Manchester, UK	Client :  E.ON			
	Postal code	MI4 6RB				
	Sheet	Proposed Attic Floor Plan	Date 15/09/2024	Drawing Number A.07	Scale (@ A2) 1:50	Revisions
Project Number						

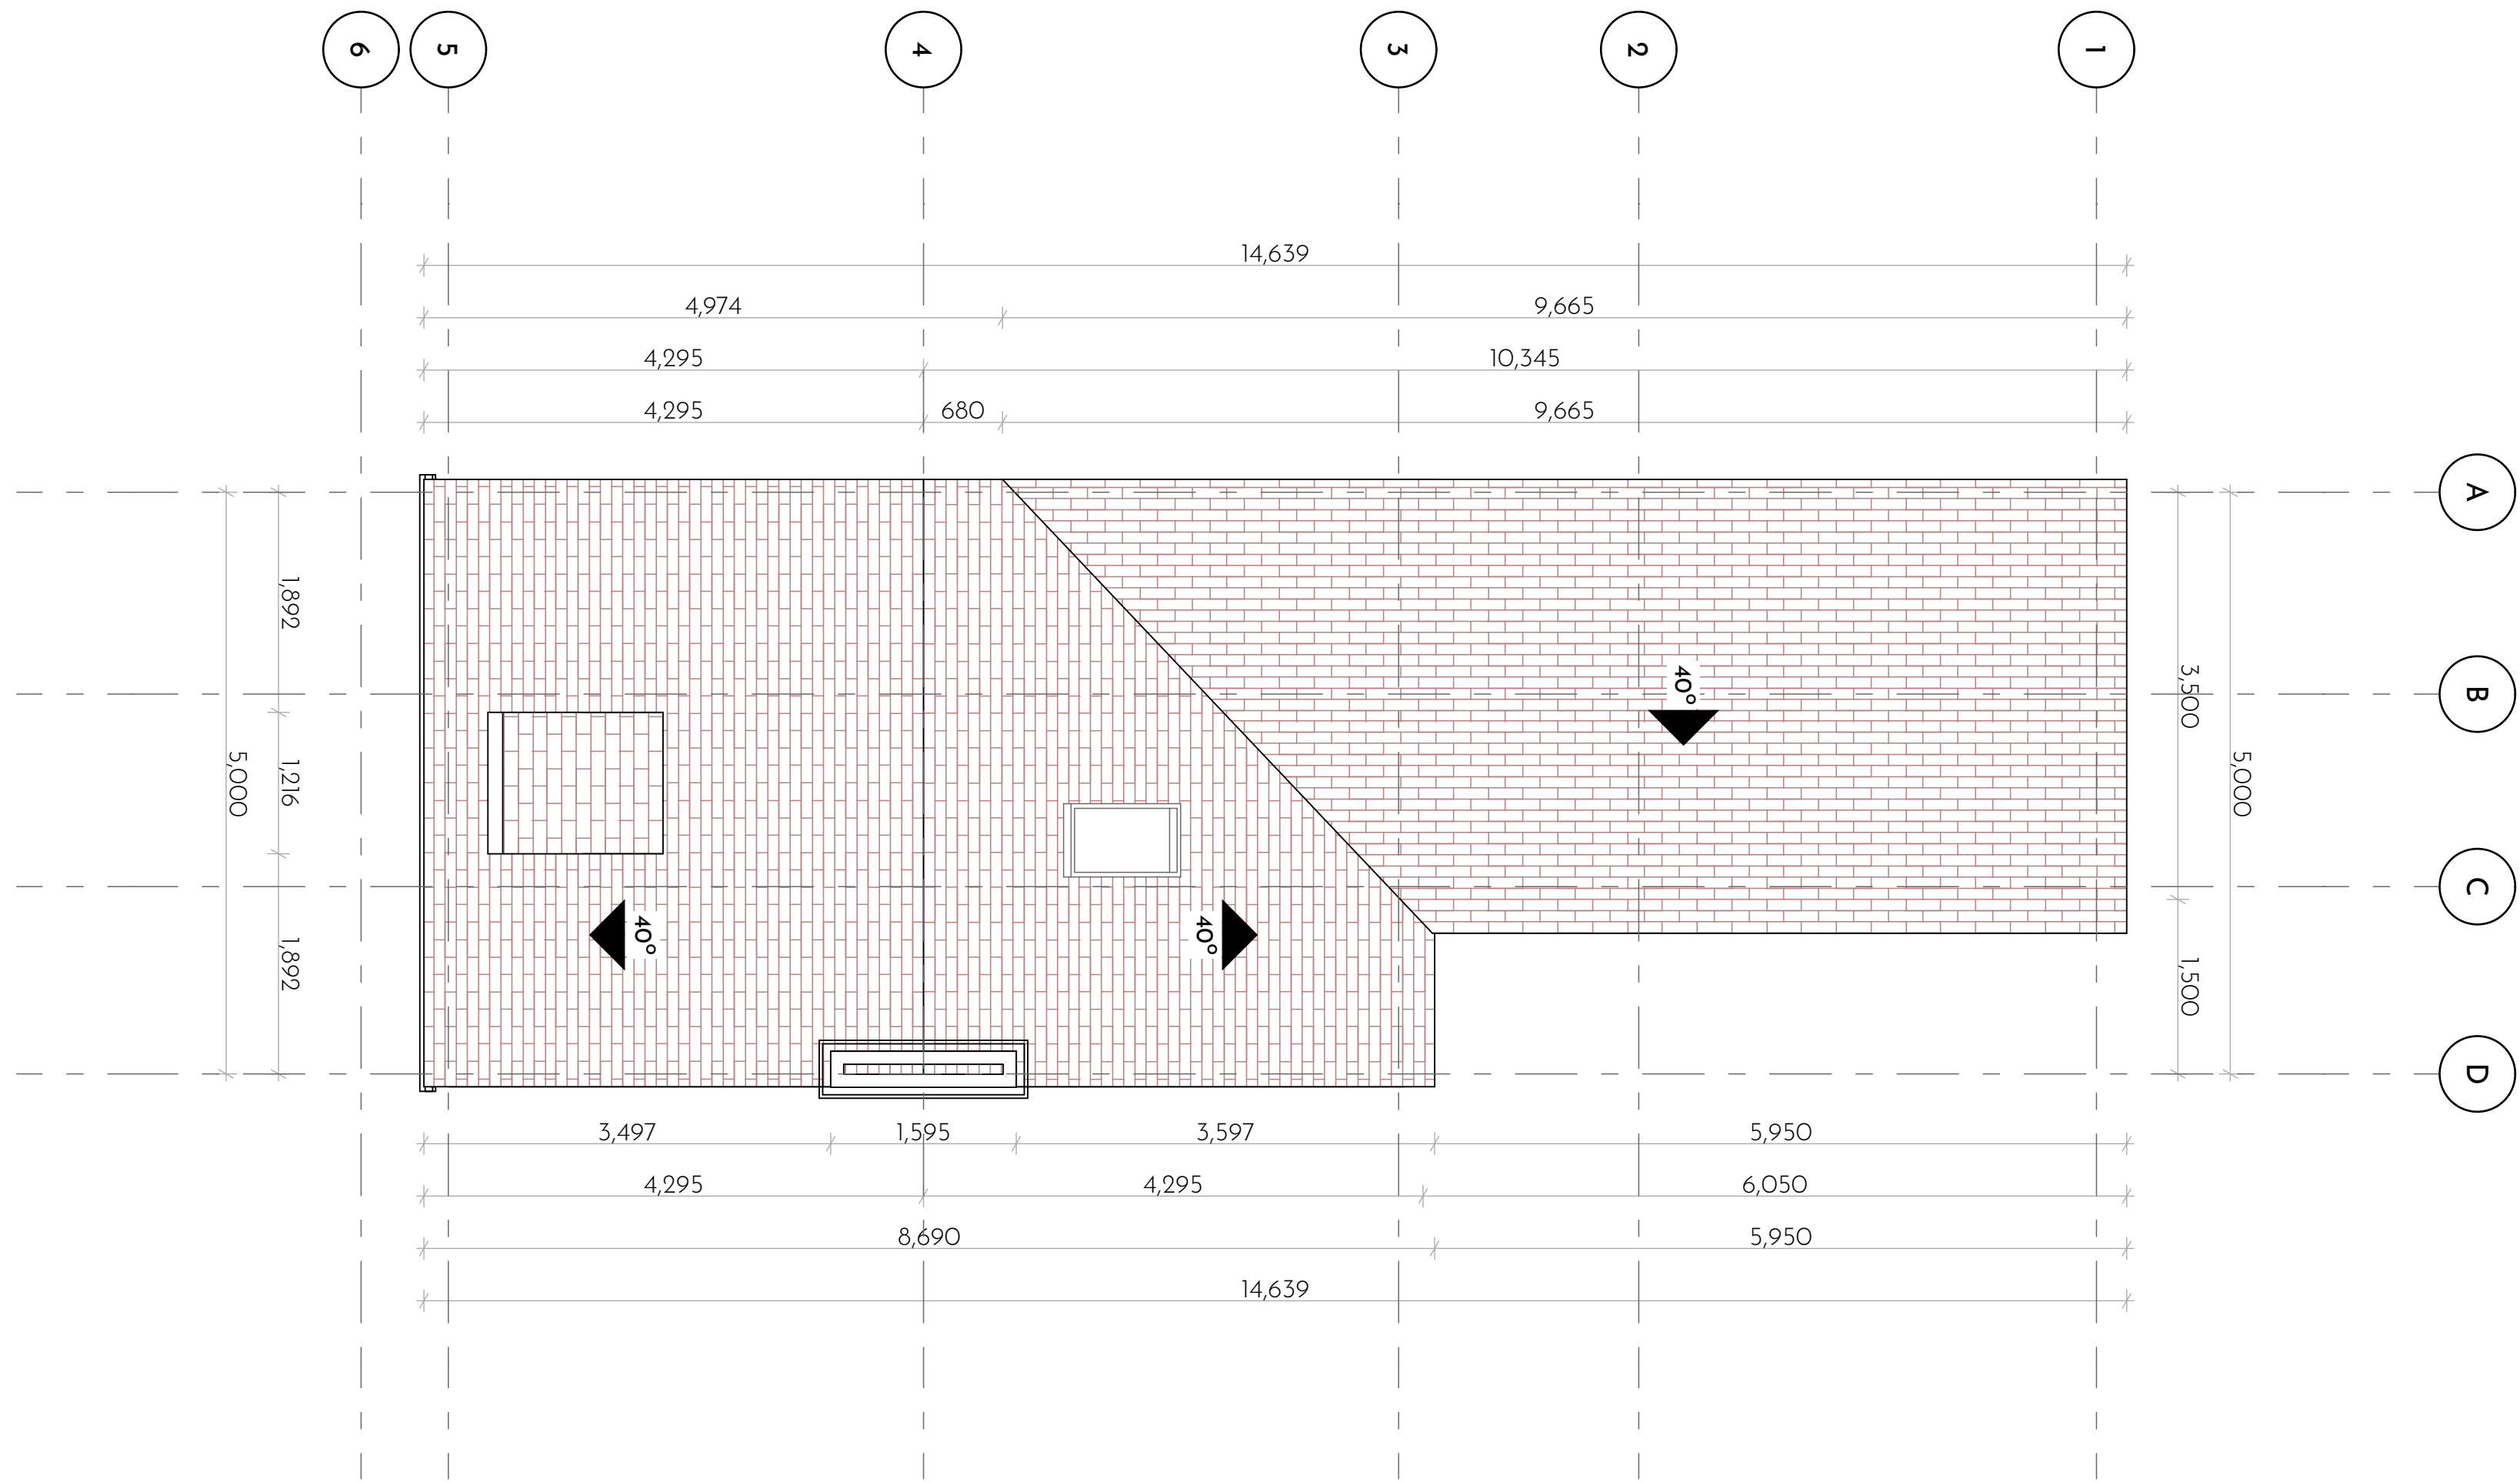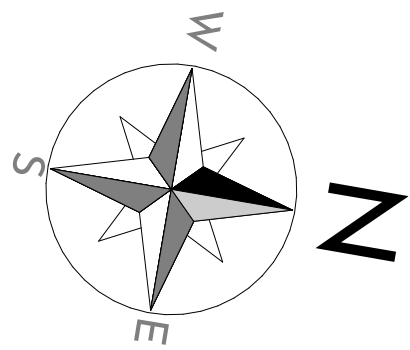

	Solid Brick Wall Construction
	Internal Partition Wall
	External Wall Insulation (E.W.I.)


No.	Description	Date

	Project	33 Booth Avenue Greater Manchester, Manchester, UK		Client :  E.ON	
	Postal code	M14 6RB		Revisions	
	Sheet	Proposed Roof Plan			
				Date 15/09/2024	Drawing Number A.08
		Project Number			

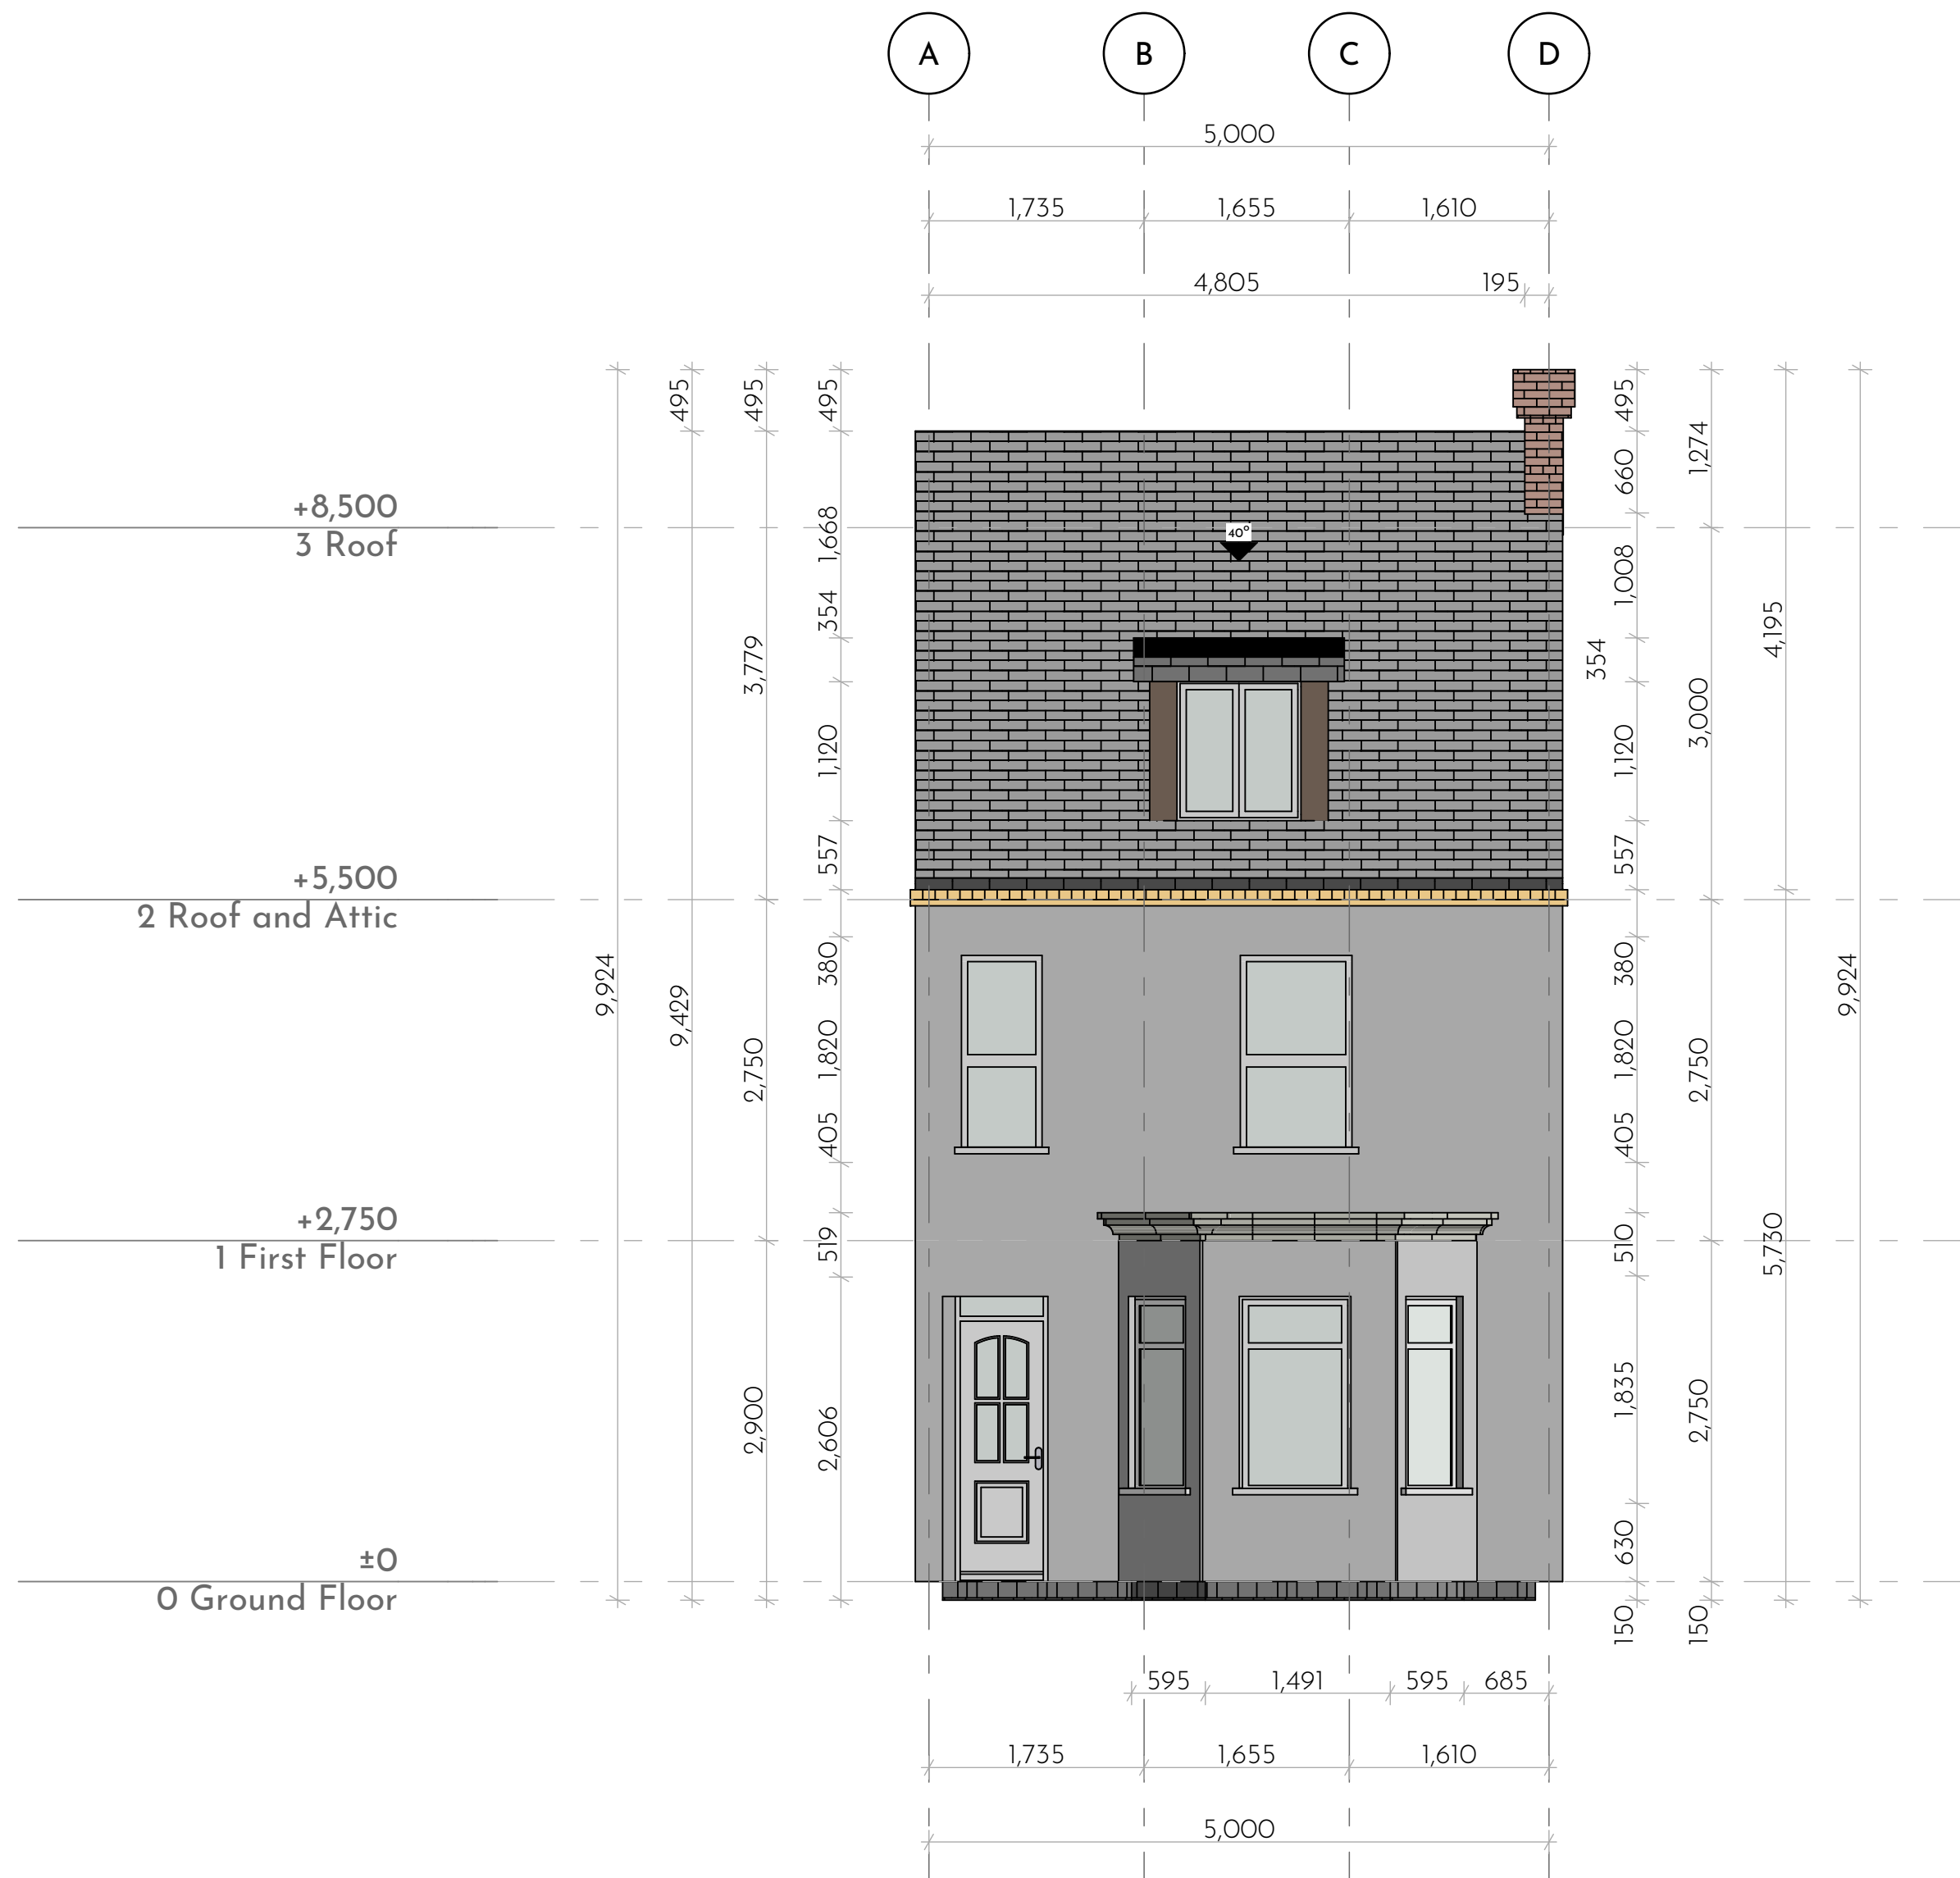

No.	Description	Date

	Project	33 Booth Avenue Greater Manchester, Manchester, UK		Client :  E.ON			
	Postal code	M14 6RB					
	Sheet	Proposed Front Elevation		Date	Drawing Number	Scale (@ A2)	Revisions
				15/09/2024	A.09	1:50	
			Project Number				

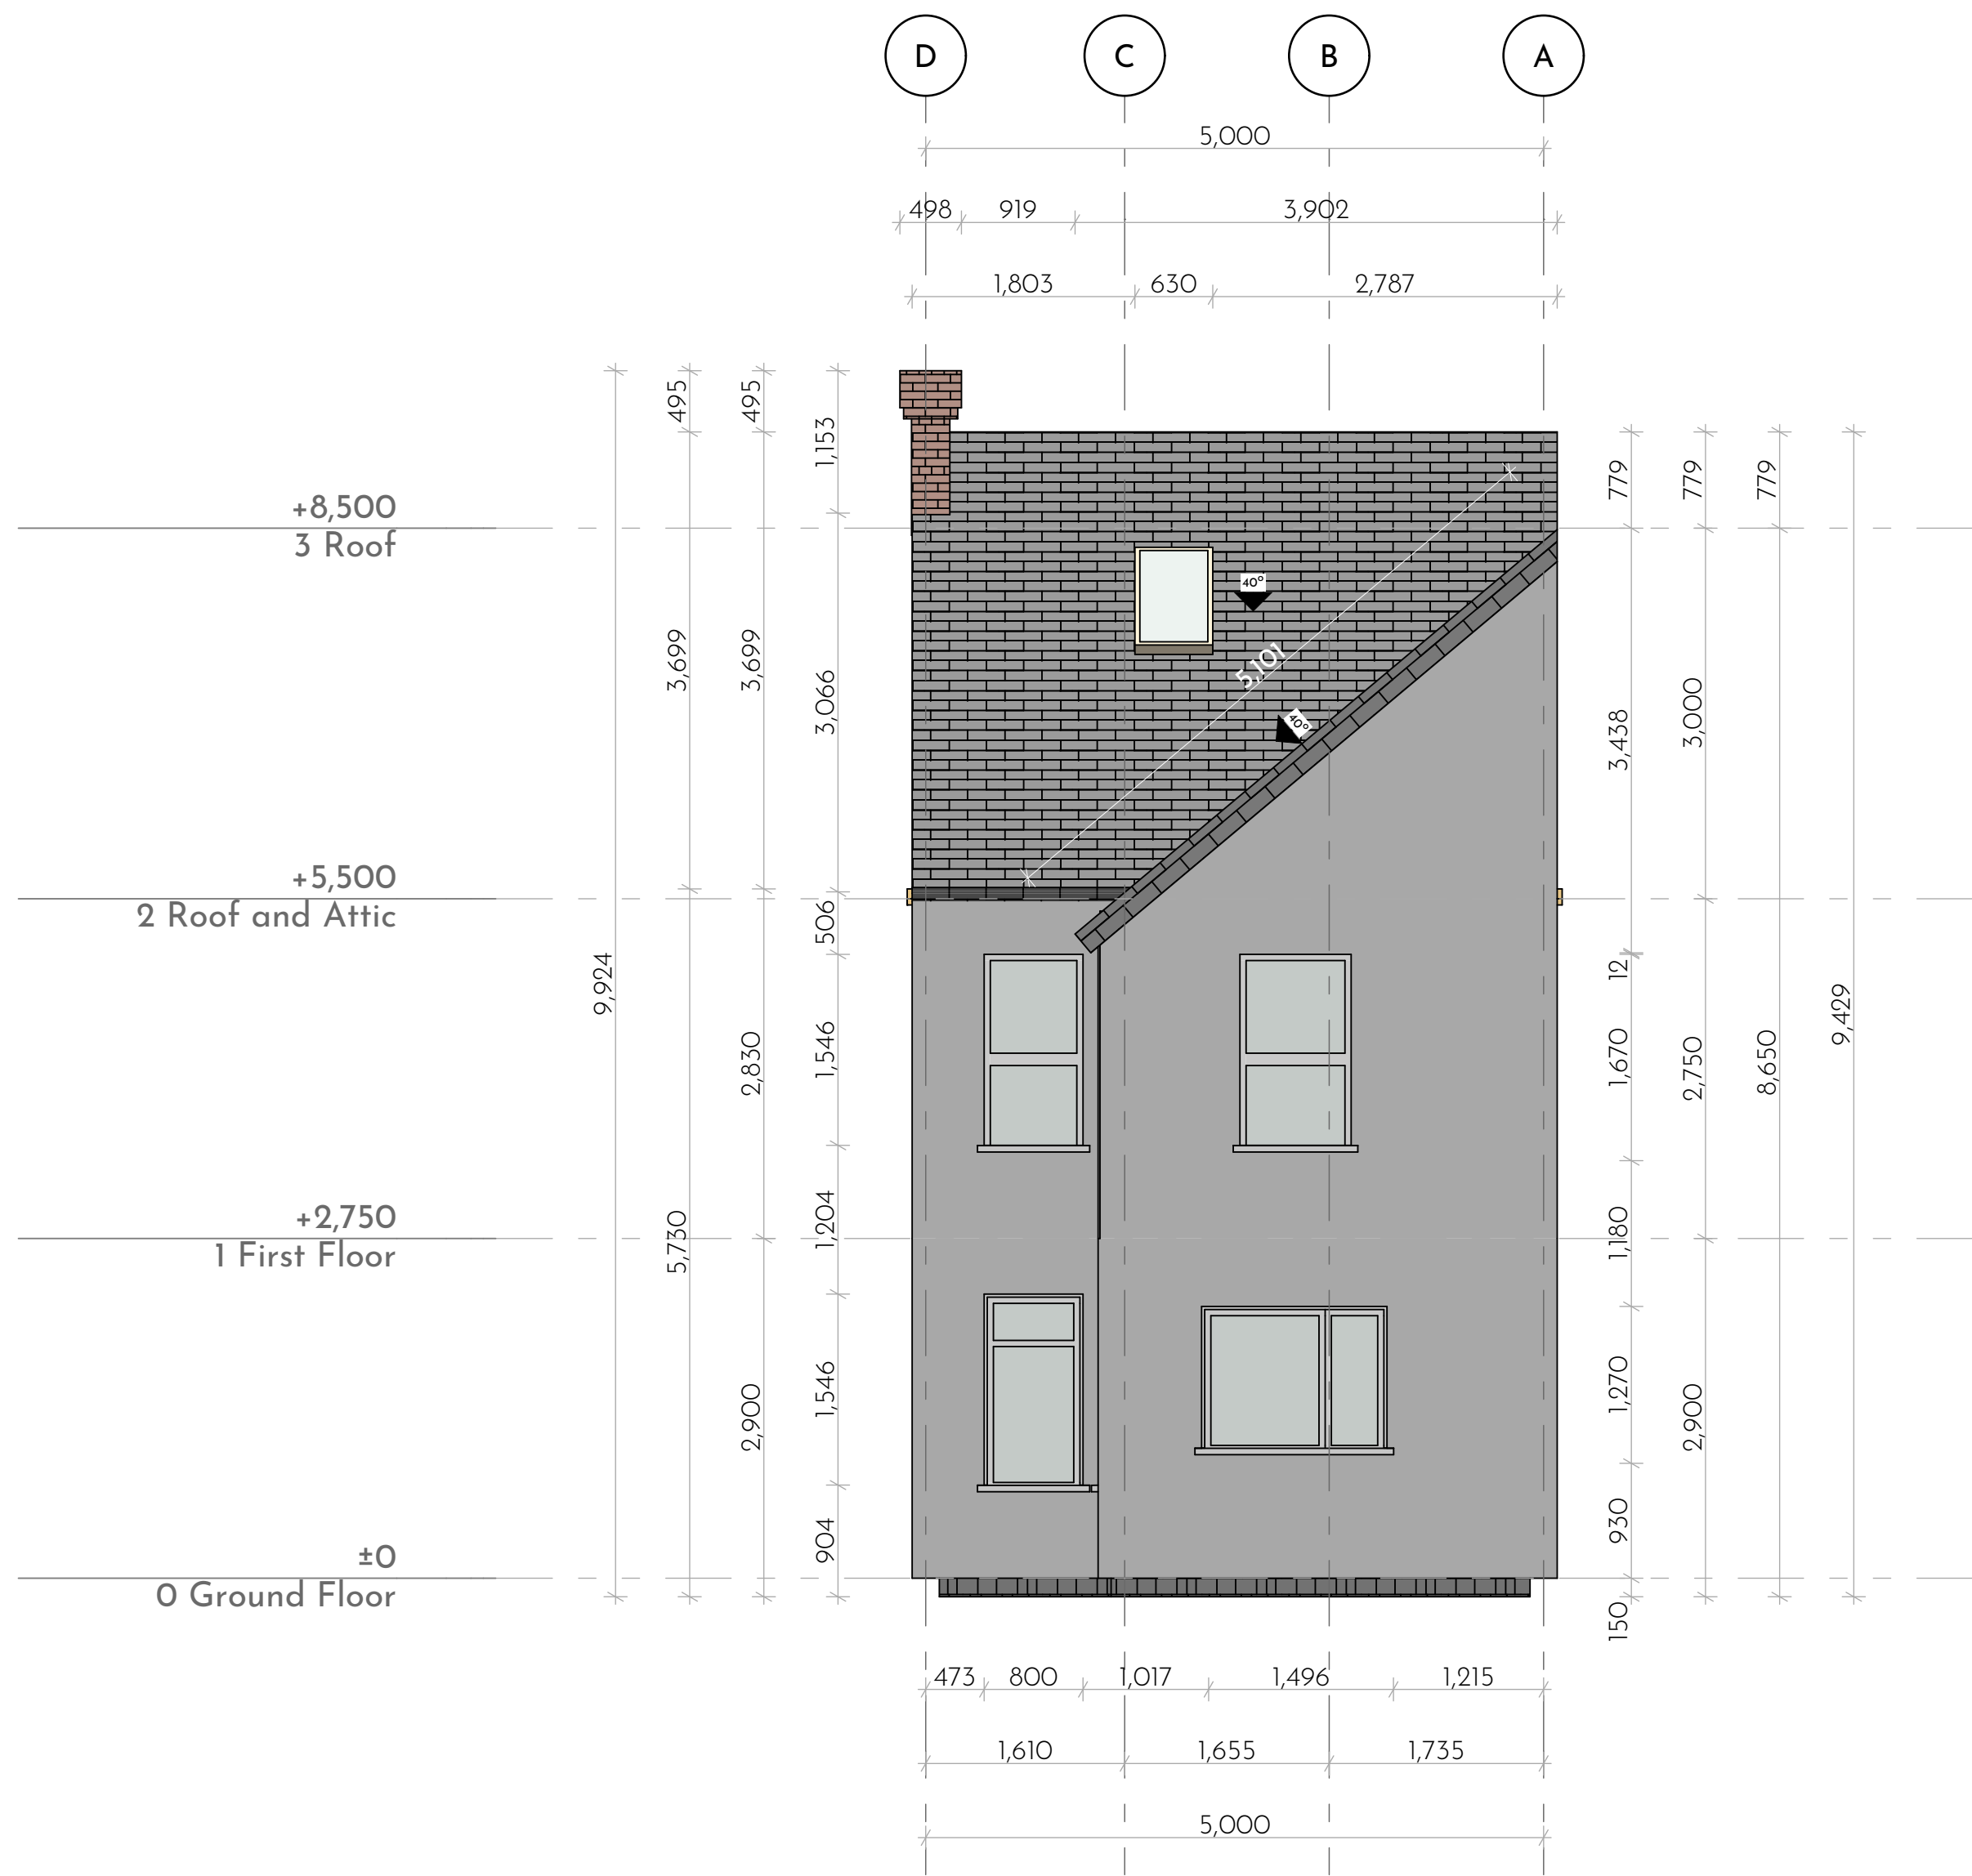

No.	Description	Date		Project	33 Booth Avenue Greater Manchester, Manchester, UK	Client : e.on E.ON	
				Postal code	M14 6RB	Date	Drawing Number
				Sheet	Proposed Rear Elevation	15/09/2024	A.10
						Project Number	
						Scale (@ A2)	
						1:50	
						Revisions	



No.	Description	Date

	Project	33 Booth Avenue Greater Manchester, Manchester, UK		Client :  E.ON	
	Postal code	M14 6RB			
	Sheet	Proposed Right Side Elevation		Date 15/09/2024	Drawing Number A.11
			Project Number	Scale (@ A2) 1:50	Revisions