



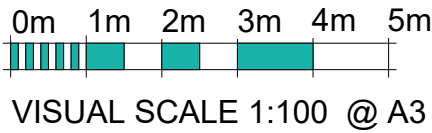

Ex Ground Floor
1 : 100

THIS DRAWING IS THE COPYRIGHT OF MD DESIGN CONSULTANCY. DO NOT SCALE FROM THESE DRAWINGS. ALL LEVELS/DIMENSIONS TO BE CHECKED ON SITE PRIOR TO WORKS COMMENCING. REPORT ALL DISCREPANCIES TO CLIENT/DESIGNER.

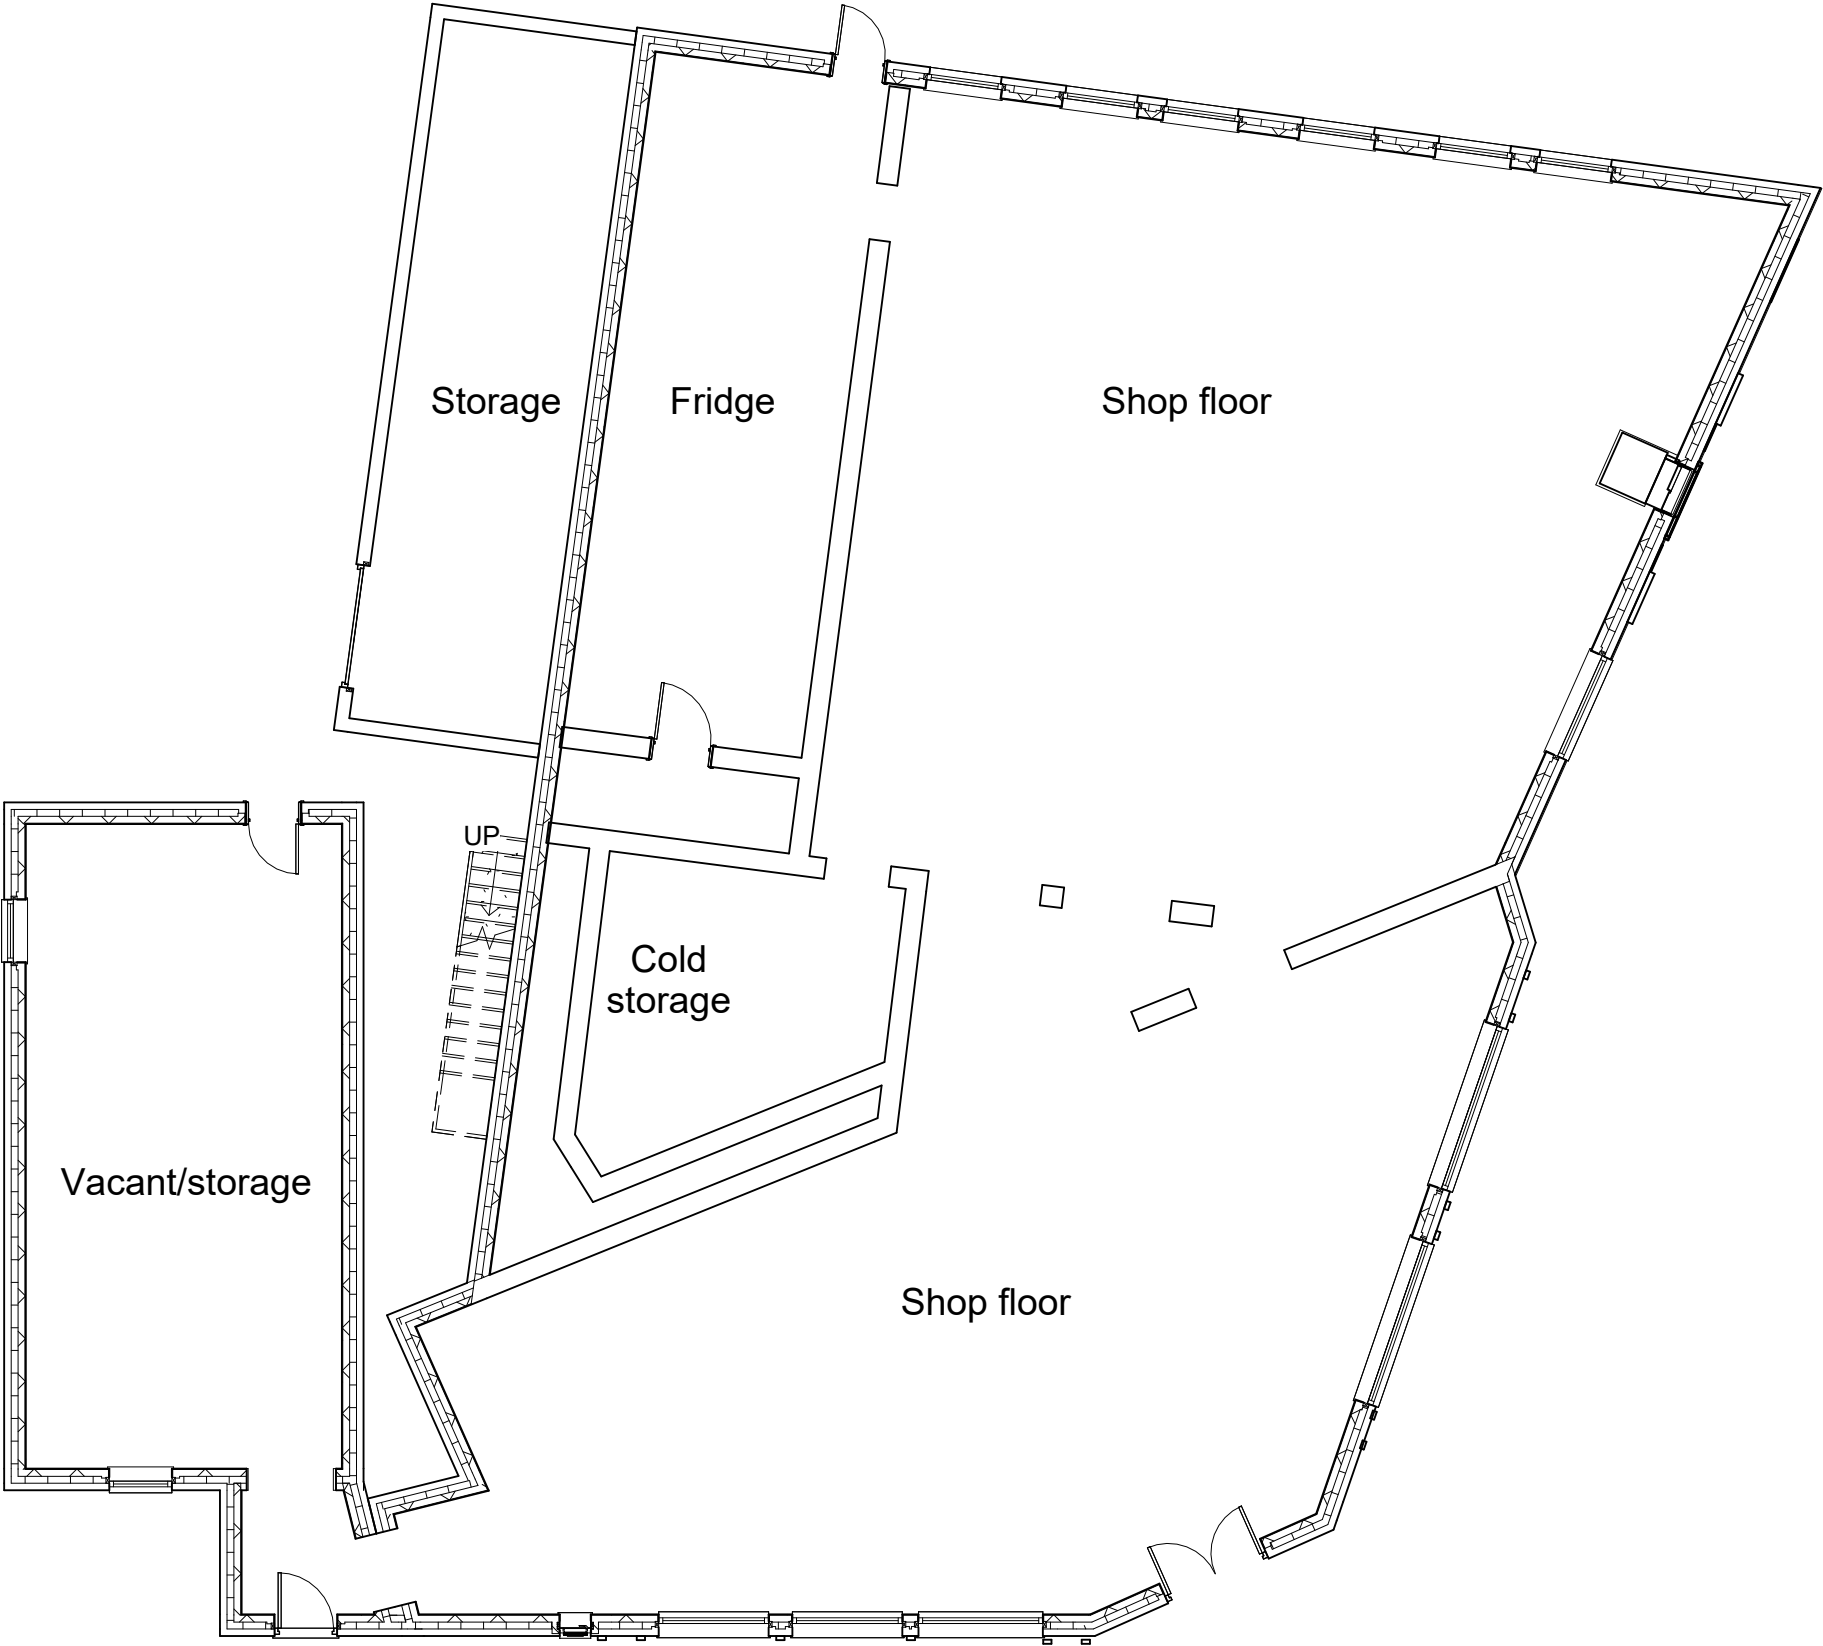


MD DESIGN
CONSULTANCY
07728417797
dabeer@mdesigns.co.uk

**Proposed Erection Of A Fruit & Veg
Display/Store Canopy With Roller
Shutter Fronts**
876 Stockport Rd, Levenshulme, Manchester M19 3BP

Existing Plans
(DR) A100
Project Number
0014

Client Name
Mustafa Khan
Drawn By
DR

Rev	Description	Date
A	Issued For Planning	14.07.24
B	Roller Shutter Details	22.10.24
Revision		B

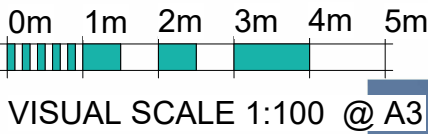

Stockport Road Elevation
1 : 100



Worsley Grove Elevation
1 : 100

THIS DRAWING IS THE COPYRIGHT OF MD DESIGN CONSULTANCY. DO NOT SCALE FROM THESE DRAWINGS. ALL LEVELS/DIMENSIONS TO BE CHECKED ON SITE PRIOR TO WORKS COMMENCING. REPORT ALL DISCREPANCIES TO CLIENT/DESIGNER.

0m 1m 2m 3m 4m 5m
VISUAL SCALE 1:100 @ A3





Rear Elevation
1 : 100



Levenshulme Terrace Elevation
1 : 100


THIS DRAWING IS THE COPYRIGHT OF MD DESIGN CONSULTANCY. DO NOT SCALE FROM THESE DRAWINGS. ALL LEVELS/DIMENSIONS TO BE CHECKED ON SITE PRIOR TO WORKS COMMENCING. REPORT ALL DISCREPANCIES TO CLIENT/DESIGNER.

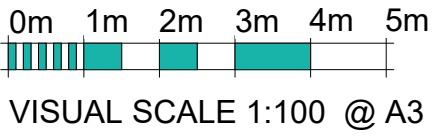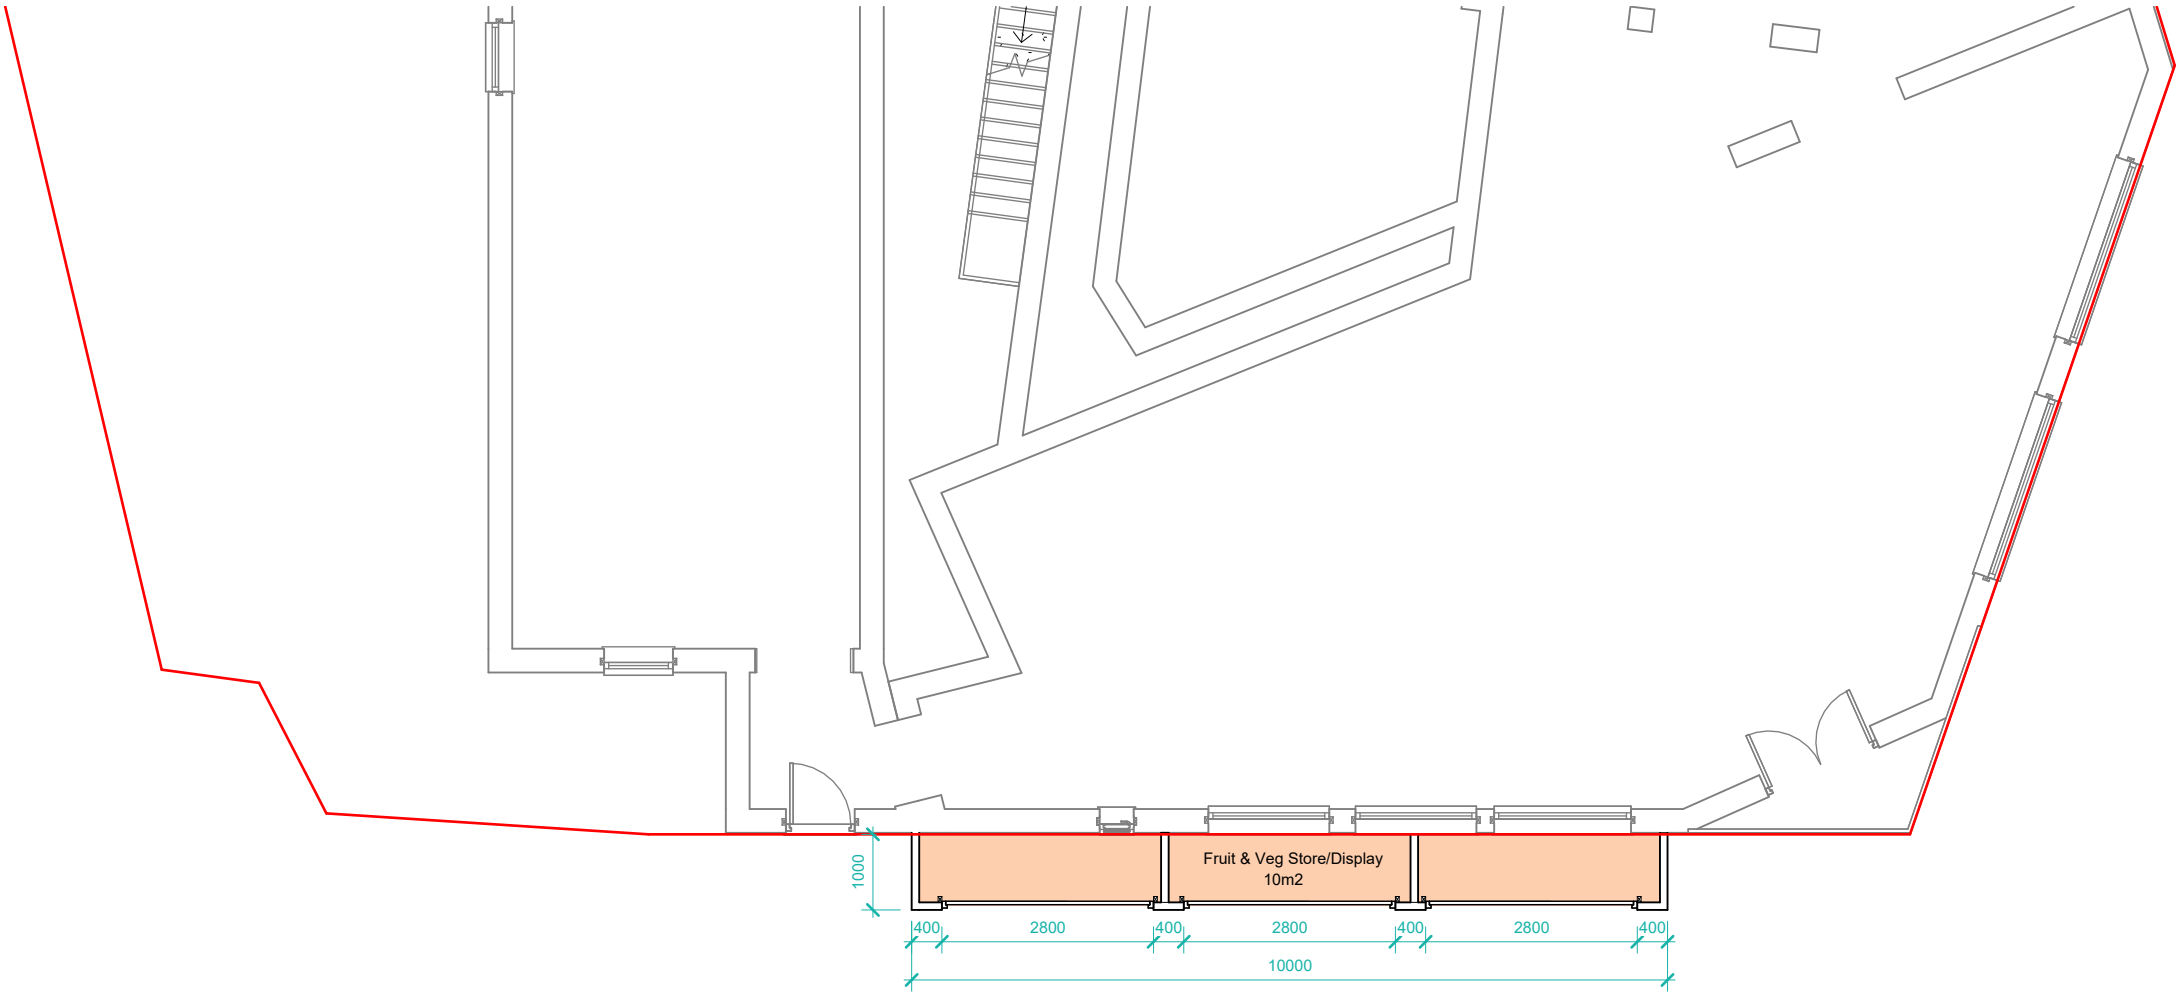

PP First Floor Plan
1 : 100

THIS DRAWING IS THE COPYRIGHT OF MD DESIGN CONSULTANCY. DO NOT SCALE FROM THESE DRAWINGS. ALL LEVELS/DIMENSIONS TO BE CHECKED ON SITE PRIOR TO WORKS COMMENCING. REPORT ALL DISCREPANCIES TO CLIENT/DESIGNER.

<div></div> <div>MD DESIGN</div> <div>CONSULTANCY</div> <div>07728417797</div> <div>dabeer@mddesigns.co.uk</div>	<div>Proposed Erection Of A Fruit & Veg Display/Store Canopy With Roller Shutter Fronts</div> <div>876 Stockport Rd, Levenshulme, Manchester M19 3BP</div>	Proposed Plans (DR) A200		Client Name Mustafa Khan		Rev A B	Description Issued For Planning Roller Shutter Details	Date 14.07.24 22.10.24	
		Project Number 0014		Drawn By DR					
									Revision

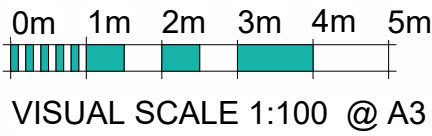



Proposed Stockport Road Elevation
1 : 100



Proposed Worsley Grove Elevation
1 : 100

THIS DRAWING IS THE COPYRIGHT OF MD DESIGN CONSULTANCY. DO NOT SCALE FROM THESE DRAWINGS. ALL LEVELS/DIMENSIONS TO BE CHECKED ON SITE PRIOR TO WORKS COMMENCING. REPORT ALL DISCREPANCIES TO CLIENT/DESIGNER.

<div></div> <div>MD DESIGN</div> <div>CONSULTANCY</div> <div>07728417797</div> <div>dabeer@mddesigns.co.uk</div>	<div>Proposed Erection Of A Fruit & Veg Display/Store Canopy With Roller Shutter Fronts</div> <div>876 Stockport Rd, Levenshulme, Manchester M19 3BP</div>	Proposed Elevations (DR) A201	Client Name Mustafa Khan	Rev A B	Description Issued For Planning Roller Shutter Details	Date 14.07.24 22.10.24
		Project Number 0014	Drawn By DR			
						Revision B

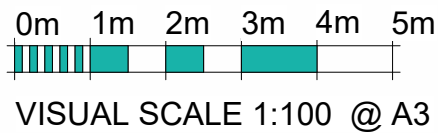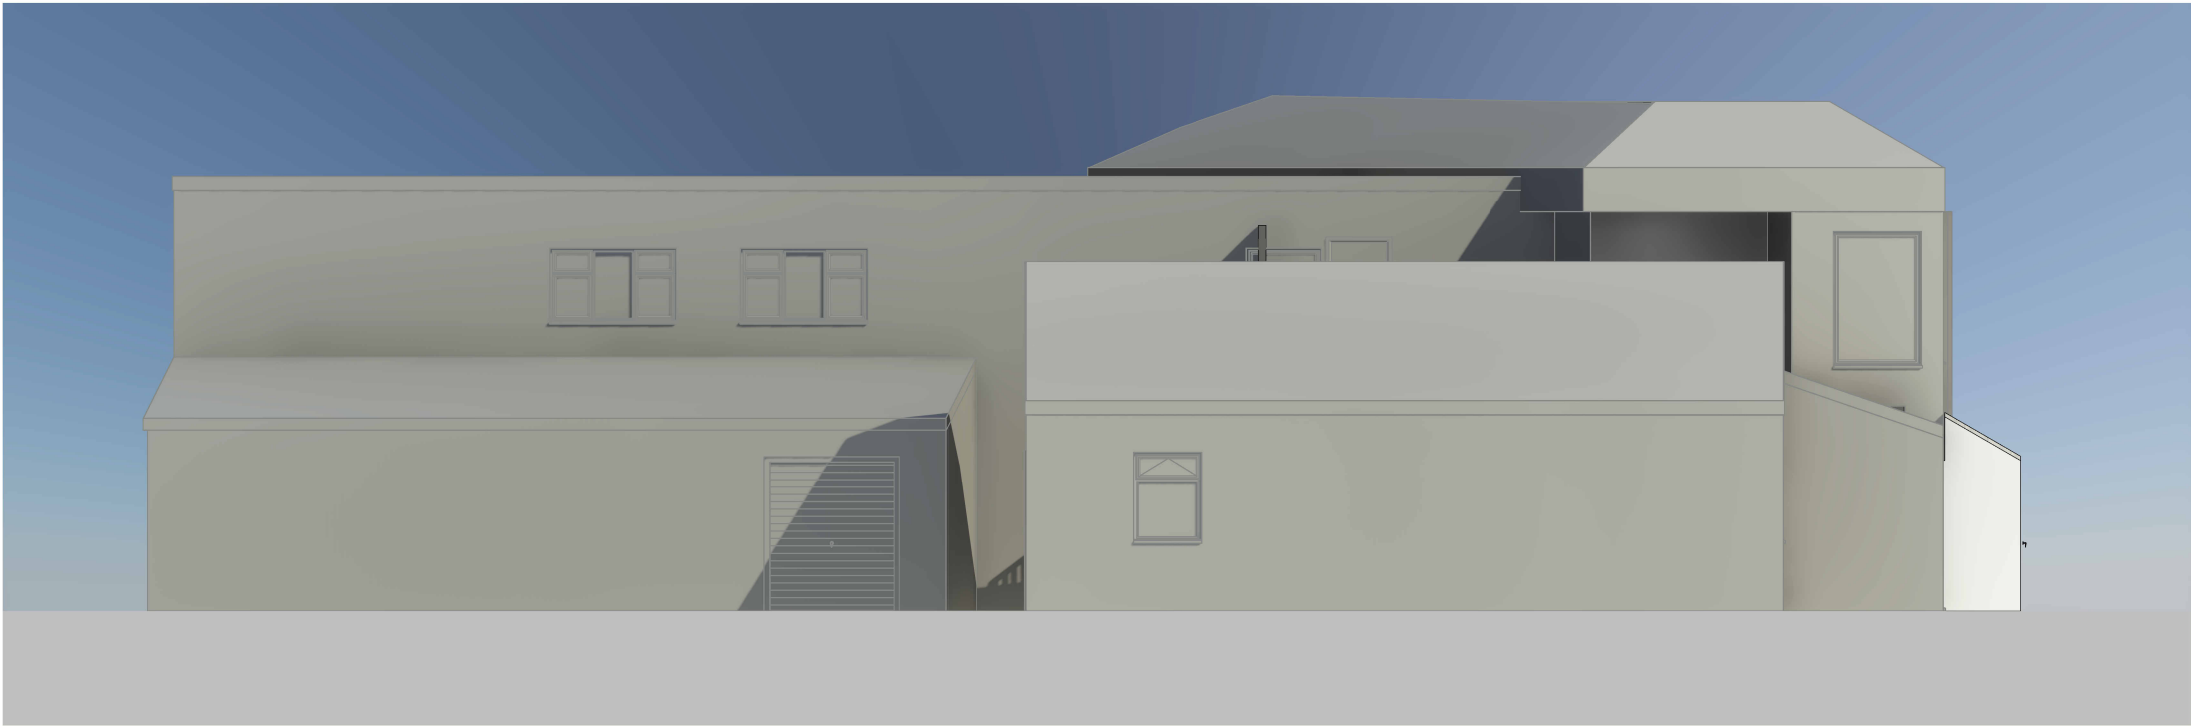


Proposed Rear Elevation
1 : 100



Proposed Levenshulme Terrace Elevation
1 : 100

THIS DRAWING IS THE COPYRIGHT OF MD DESIGN CONSULTANCY. DO NOT SCALE FROM THESE DRAWINGS. ALL LEVELS/DIMENSIONS TO BE CHECKED ON SITE PRIOR TO WORKS COMMENCING. REPORT ALL DISCREPANCIES TO CLIENT/DESIGNER.

<div> MD DESIGN CONSULTANCY 07728417797 dabeer@mddesigns.co.uk</div>	<div>Proposed Erection Of A Fruit & Veg Display/Store Canopy With Roller Shutter Fronts 876 Stockport Rd, Levenshulme, Manchester M19 3BP</div>	Proposed Elevations (DR) A202	Client Name Mustafa Khan	Rev A B	Description Issued For Planning Roller Shutter Details	Date 14.07.24 22.10.24
		Project Number 0014	Drawn By DR			

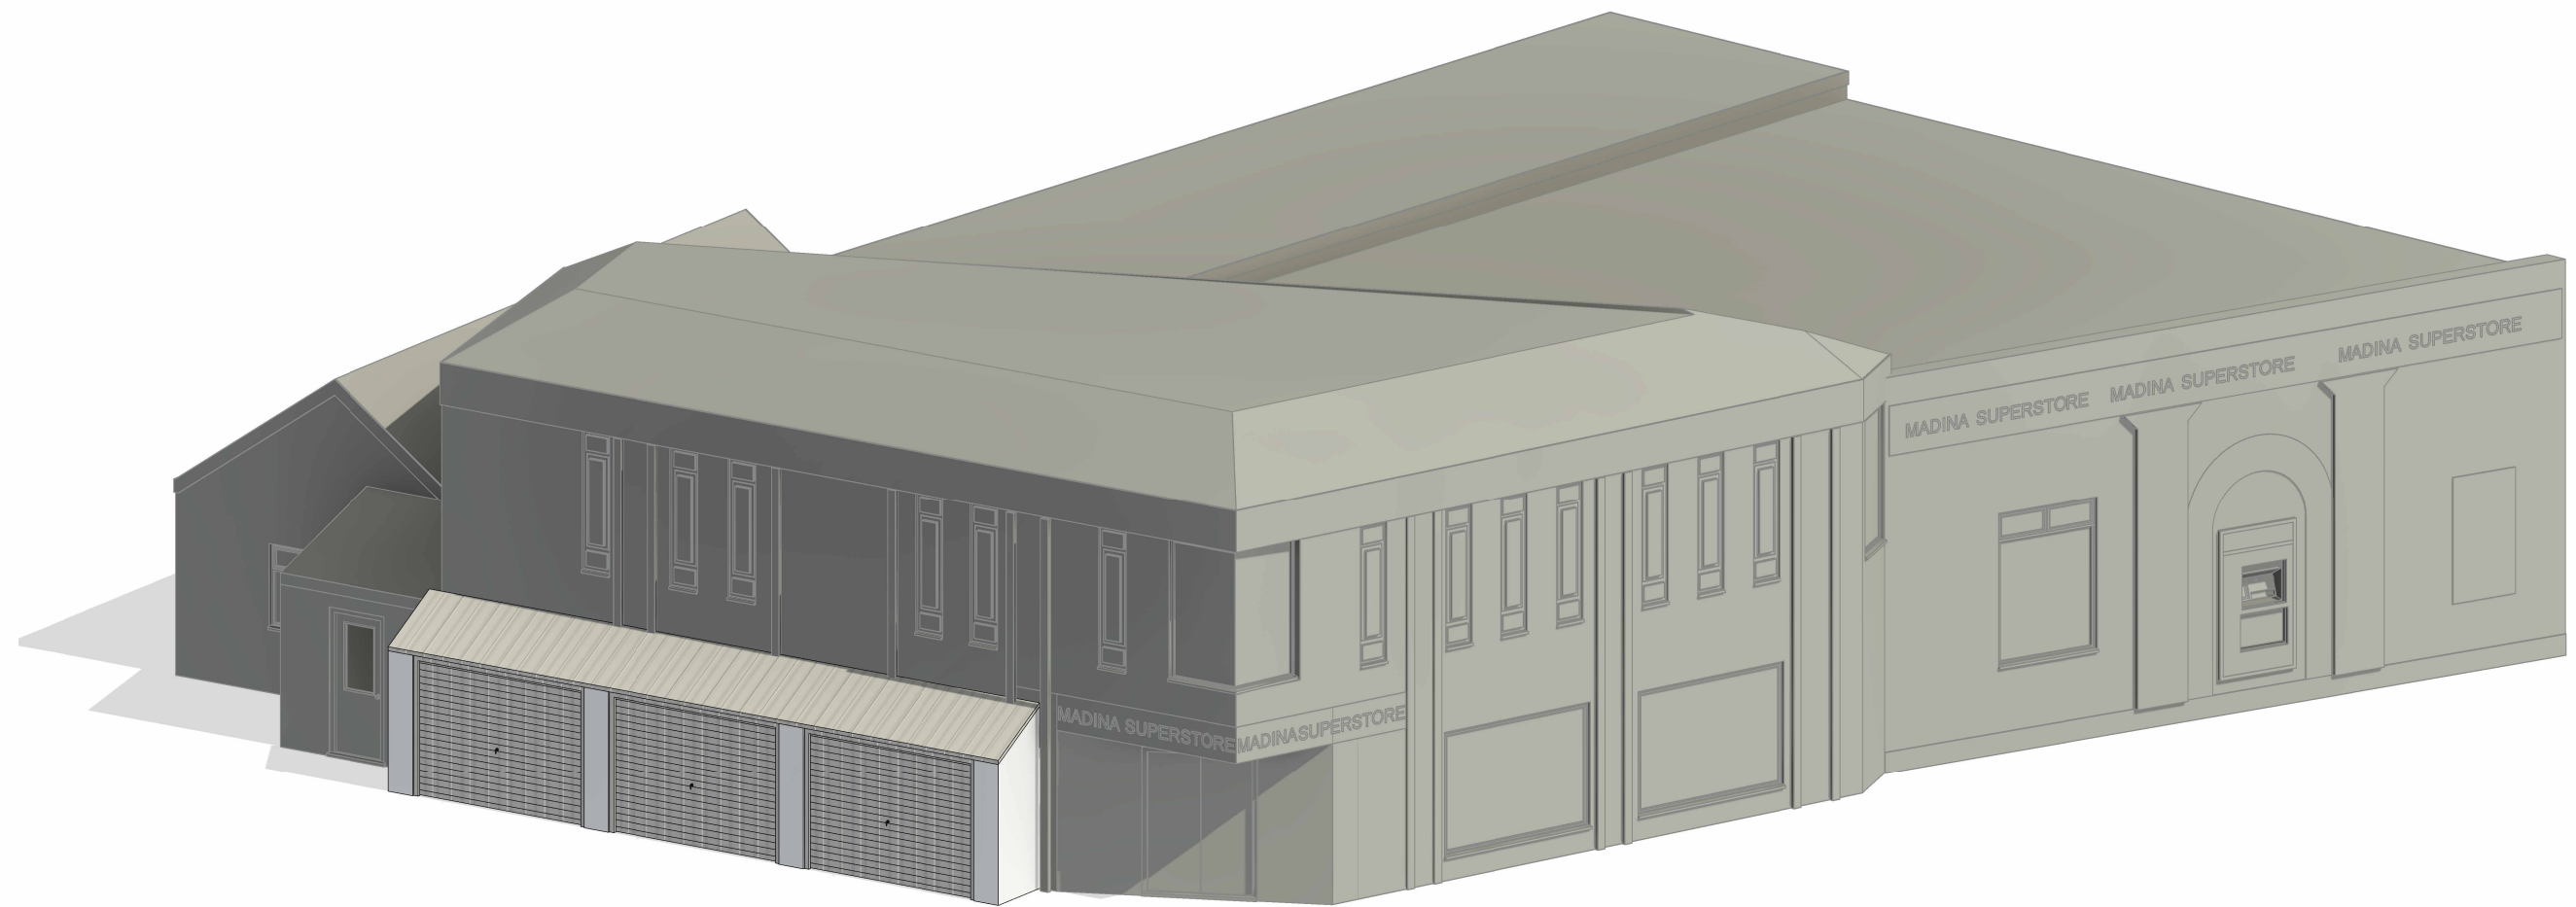

THIS DRAWING IS THE COPYRIGHT OF MD DESIGN CONSULTANCY. DO NOT SCALE FROM THESE DRAWINGS. ALL LEVELS/DIMENSIONS TO BE CHECKED ON SITE PRIOR TO WORKS COMMENCING. REPORT ALL DISCREPANCIES TO CLIENT/DESIGNER.

Proposed Erection Of A Fruit & Veg Display/Store Canopy With Roller Shutter Fronts

876 Stockport Rd, Levenshulme, Manchester M19 3BP

Proposed 3D View
(DR) A203

Project Number
0014



Client Name
Mustafa Khan

Drawn By
DR

Rev	Description
A	Issued For Planning
B	Roller Shutter Details

Date
14.07.24
22.10.24

Revision **B**

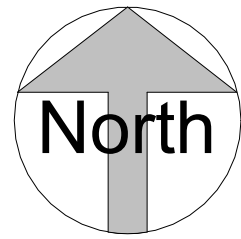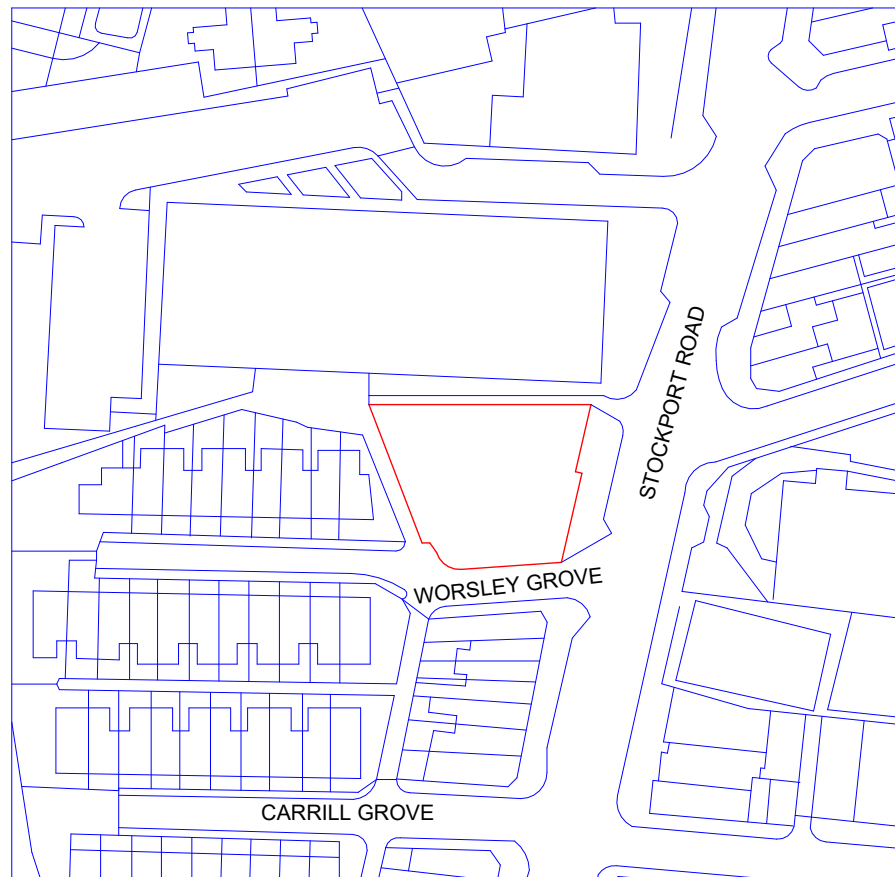


Location Plan

1 : 1250



VISUAL SCALE 1:1250 @ A3

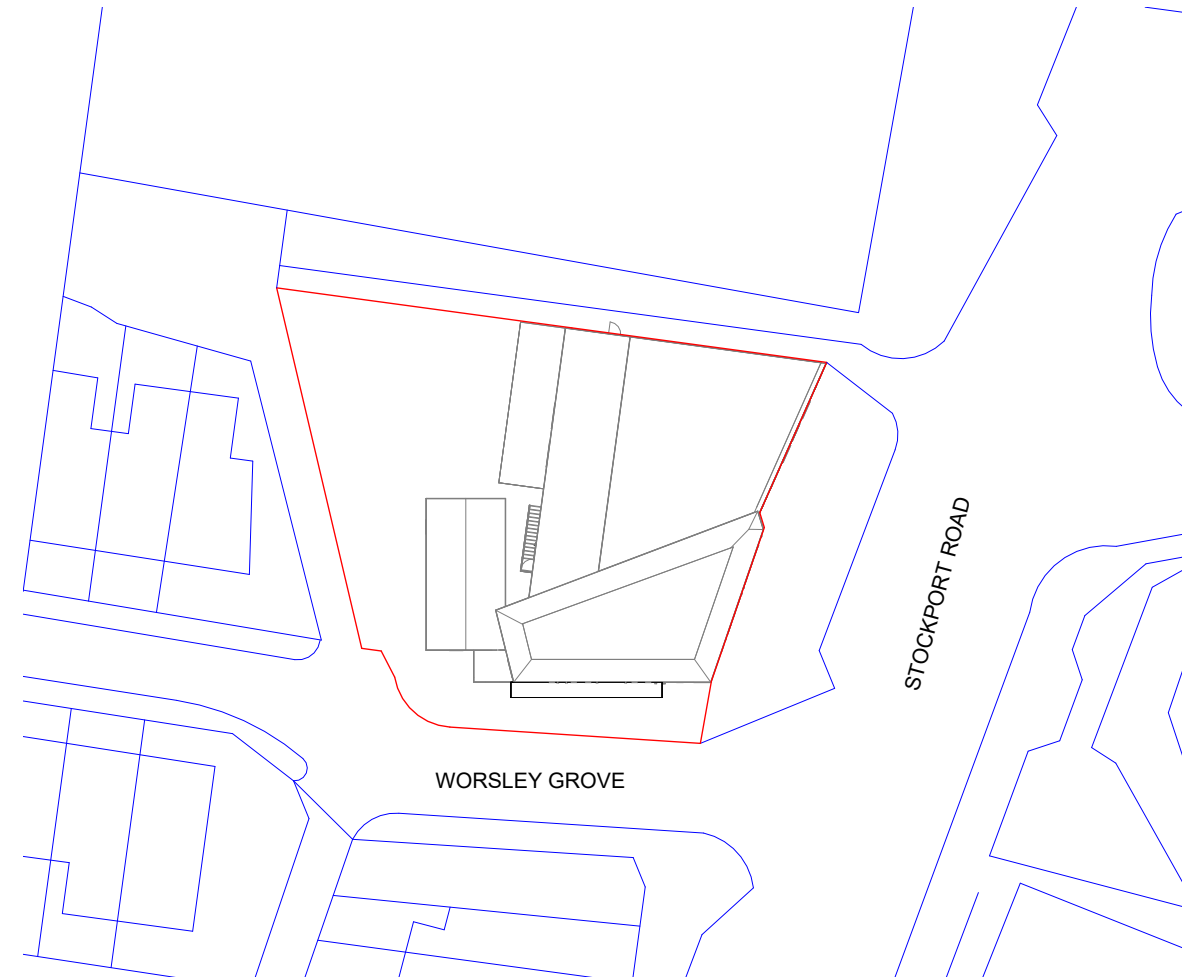



Site Plan

1 : 500



VISUAL SCALE 1:500 @ A3

THIS DRAWING IS THE COPYRIGHT OF MD DESIGN CONSULTANCY. DO NOT SCALE FROM THESE DRAWINGS. ALL LEVELS/DIMENSIONS TO BE CHECKED ON SITE PRIOR TO WORKS COMMENCING. REPORT ALL DISCREPANCIES TO CLIENT/DESIGNER.

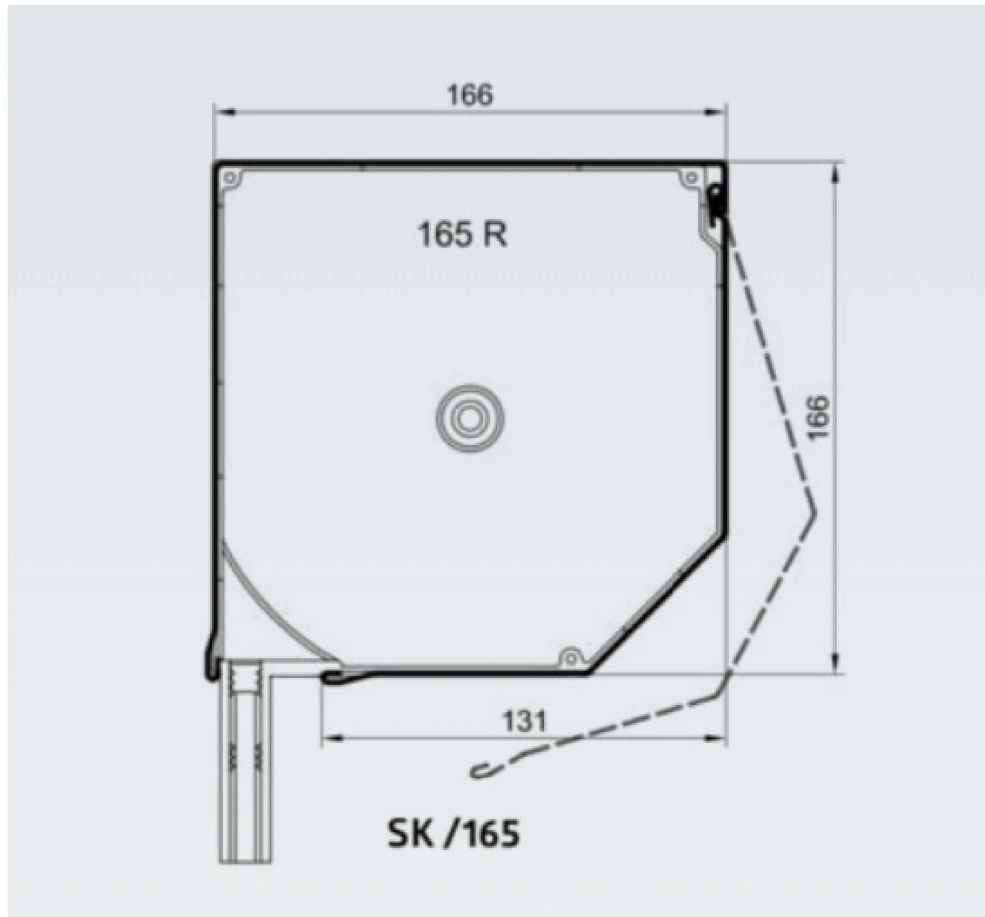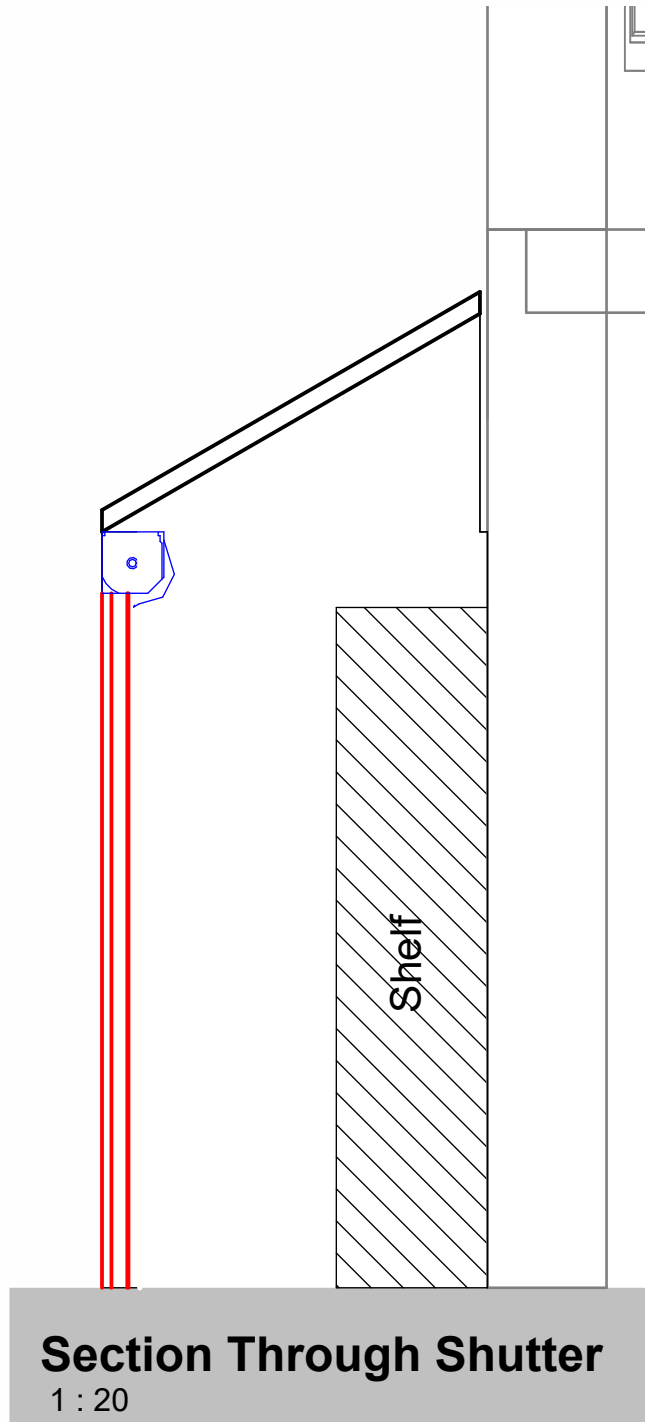

Proposed flush mounted roller shutter section.
Dimensions of shutters to be 2800mm x 2000mm
with a SK/165 mechanisim box. See details in
atched image



Proposed Elevation
1 : 100

THIS DRAWING IS THE COPYRIGHT OF MD DESIGN CONSULTANCY. DO NOT SCALE FROM THESE DRAWINGS. ALL LEVELS/DIMENSIONS TO BE CHECKED ON SITE PRIOR TO WORKS COMMENCING. REPORT ALL DISCREPANCIES TO CLIENT/DESIGNER.