


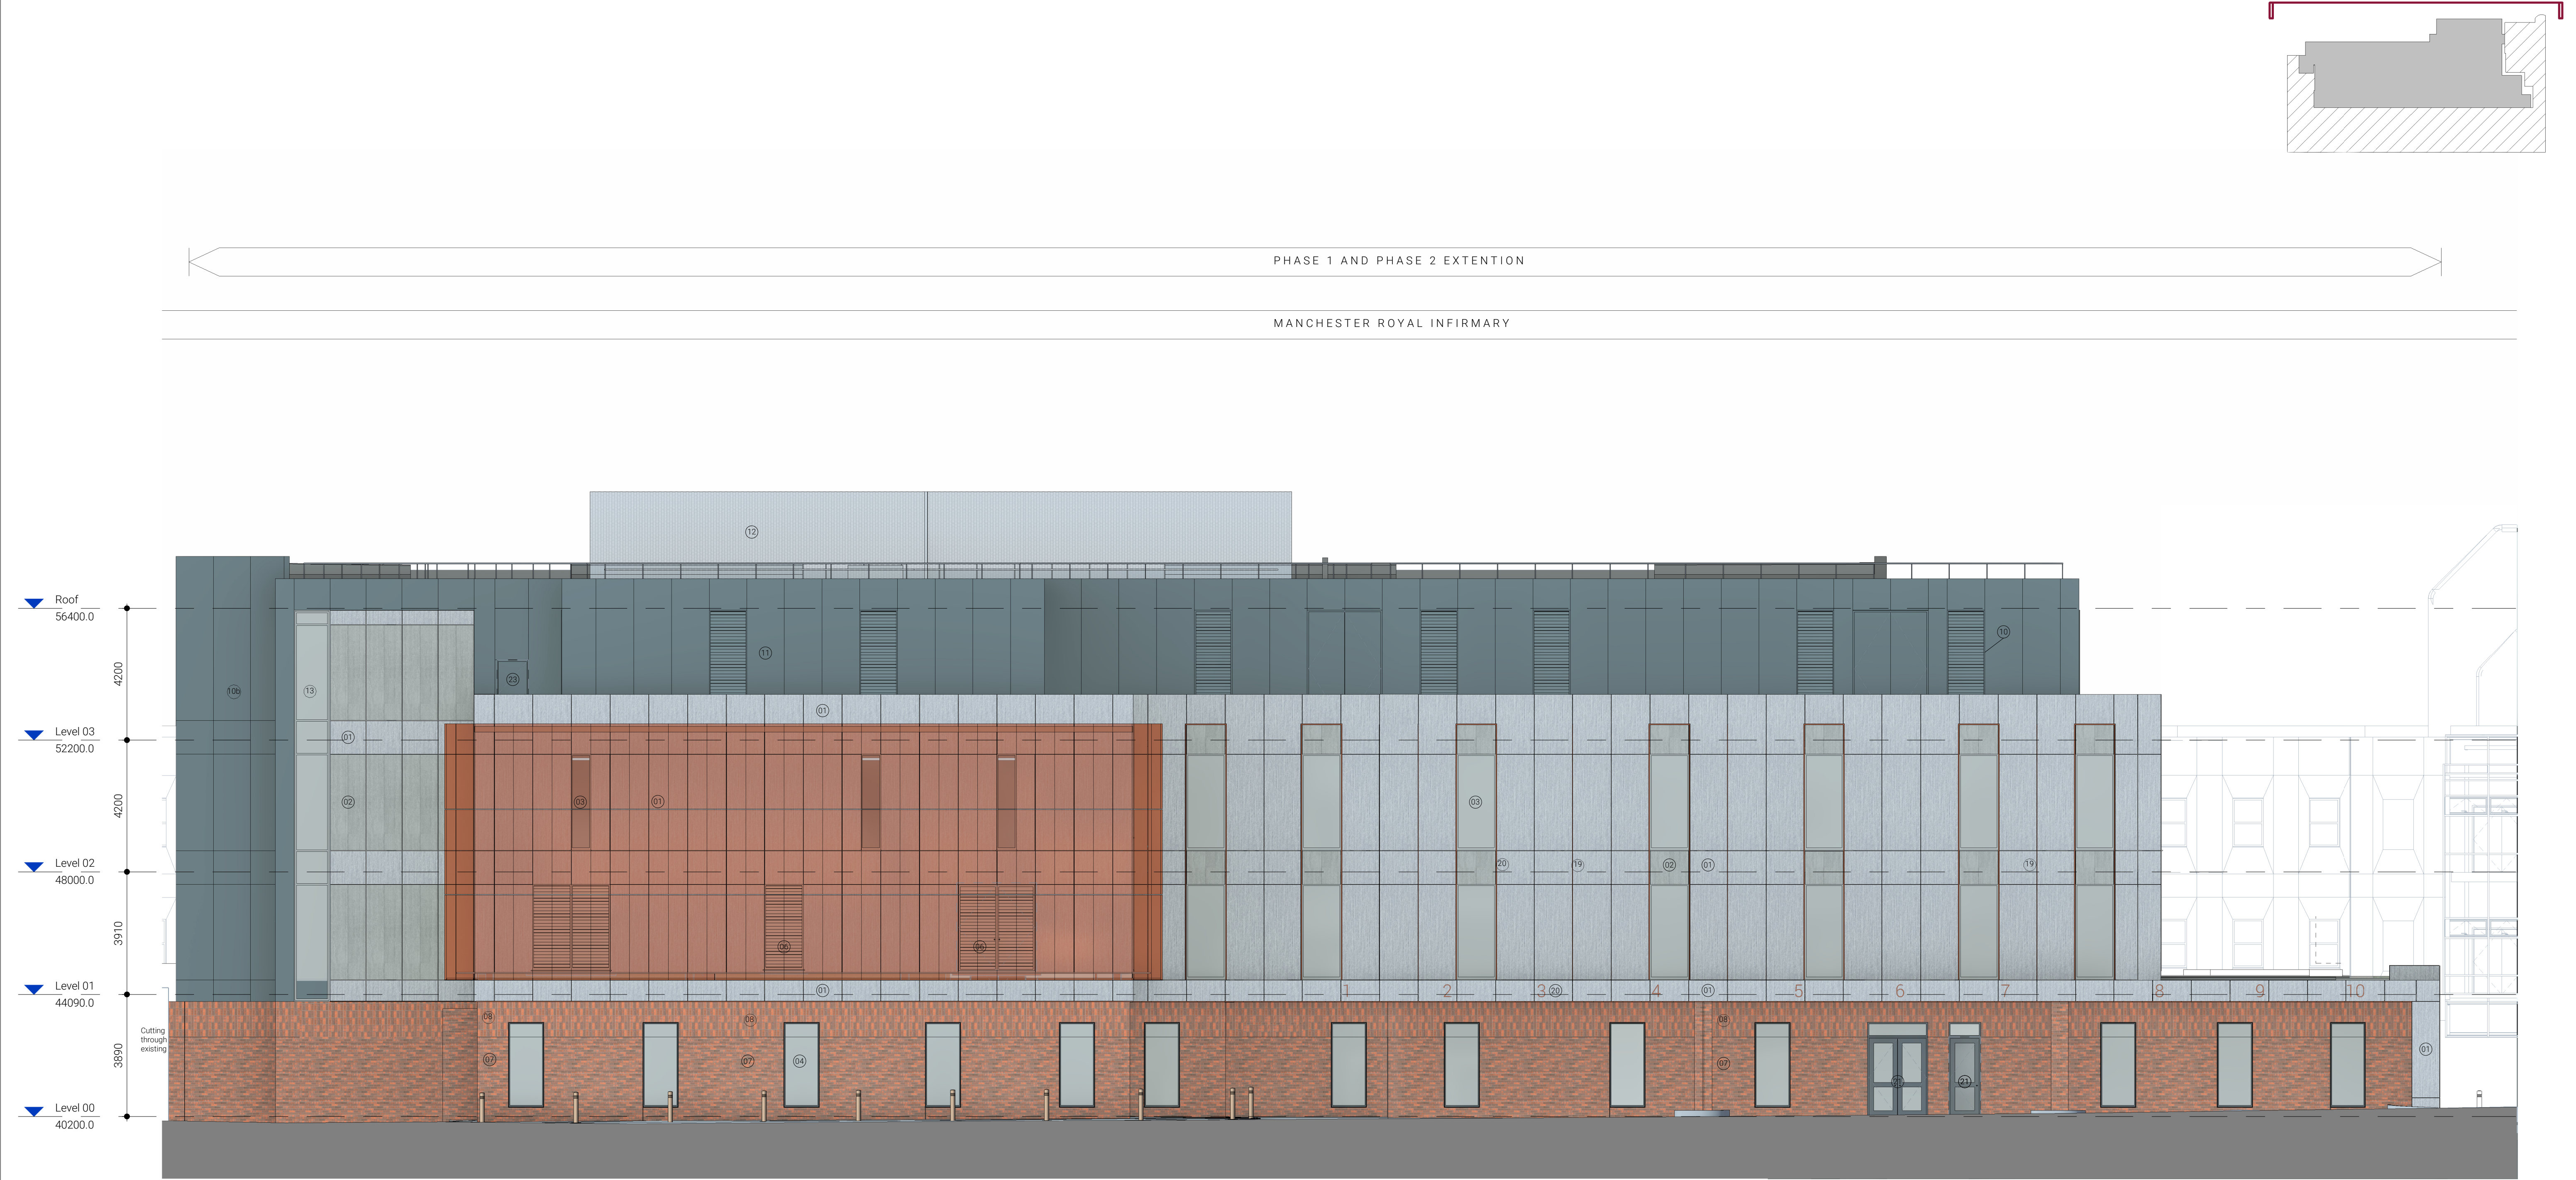

② Planning Elevation - East - Phase 2  
1 : 100

Material Legend

- 01- Equitone Tectiva cladding panel  
Colour: Pebble
- 02- Equitone Linea cladding panel  
Colour: Pebble
- 03- Aluminium framed clear glazed window to Levels 01-02  
Finish: Polyester powder coated  
Frame Colour: Dusty Grey (RAL 7037)
- 04- Aluminium framed translucent glazing panel with high level clear glazing to level 00  
Finish: Polyester powder coated  
Frame Colour: Anthracite Grey (RAL 7016)
- 06- Aluminium framed louvre panel to Levels 01-02  
Finish: Polyester powder coated  
Colour: Dusty Grey (RAL 7037)
- 07- Stretcher bond brickwork  
Bibstock Relgate Medium Multi wirecut facing brick. Dark grey mortar
- 08- Soldier course stack bonded brickwork  
Bibstock Relgate Medium Multi wirecut facing brick. Dark grey mortar
- 10- Eurobond Europanel composite cladding panel 100mm  
Finish: Polyester powder coated  
Colour: Anthracite Grey (RAL 7016)
- 10b- Eurobond Europanel composite cladding panel 240mm  
Finish: Polyester powder coated  
Colour: Anthracite Grey (RAL 7016)
- 11- Aluminium framed louvre panel  
Finish: Polyester powder coated  
Colour: Anthracite Grey (RAL 7016)

- 12- Expanded steel mesh plant screen  
Finish: Polyester powder coated  
Colour: Dusty Grey (RAL 7037)
- 13- Aluminium framed curtain walling system with clear glazed panel and back painted spandrel panels  
Finish: Polyester powder coated  
Frame Colour: Dusty Grey (RAL 7037)  
Spandrel panel: Anthracite Grey (RAL 7016)
- 14- Temporary Siniat weather board system (Phase 1 only)
- 15- Aluminium canopy soffit panel  
Finish: Polyester powder coated  
Colour: Anodised copper effect  
(Interpon D2525 - Tasslaq Sablé (Copper) - Metallic Fine Texture Y2304)
- Facade Elements
- 17- Aluminium cladding panel with perforations  
Finish: Polyester powder coated  
Colour: Anodised copper effect  
(Interpon D2525 - Tasslaq Sablé (Copper) - Metallic Fine Texture Y2304)
- 18- Aluminium cladding panel with perforations to window reveal  
Finish: Polyester powder coated  
Colour: Anodised copper effect  
(Interpon D2525 - Tasslaq Sablé (Copper) - Metallic Fine Texture Y2304)
- 19- Aluminium projected fin  
Finish: Polyester powder coated  
Colour: Anodised copper effect  
(Interpon D2525 - Tasslaq Sablé (Copper) - Metallic Fine Texture Y2304)
- 20- Signage to ambulance canopy  
Finish: Polyester powder coated  
Colour: Anodised copper effect  
(Interpon D2525 - Tasslaq Sablé (Copper) - Metallic Fine Texture Y2304)

External Doors:

- 21- Aluminium framed double / single doorset with glazed infill panel and overhead clear glazed panel  
Finish: Polyester powder coated  
Frame Colour: Anthracite Grey (RAL 7016)
- 23- Aluminium framed single doorset  
Finish: Polyester powder coated  
Colour: Anthracite Grey (RAL 7016)
- 24- Access box for dry riser  
Colour: To be confirmed

GENERAL NOTES:

DAY Architectural Ltd accepts no responsibility for any costs, losses or claims whatsoever arising from these drawings, specifications and related documents unless there is full compliance with the Client or any unauthorised user of the following:

1. All boundaries, dimensions and levels are to be checked on site before construction and any discrepancies reported to the Architect / Designer.

2. Partial Service: Any discrepancies with site or other information is to be advised to the Architect / Designer and direction and / or approval is to be sought before the implementation of the detail.

3. Block and site plans are reproduced under license from the Ordnance Survey.

4. Do not scale this drawing.

5. For the purpose of coordination, all relevant parties must check this information prior to implementation and report any discrepancies to the Architect / Designer.

|     |                                                       |            |        |
|-----|-------------------------------------------------------|------------|--------|
| P06 | Reissued for S73 Minor material amendment application | 25/10/2024 | RG     |
| P05 | Roof level plant screen added                         | 23/10/2024 | RG     |
| P04 | Updated in line with IHP comments                     | 06/09/2024 | RG     |
| P03 | Updated in line with IHP comments                     | 06/09/2024 | RG     |
| P02 | Issued for S73 Minor material amendment application   | 12/01/2024 | RG     |
| P01 | Issued for Planning                                   | 13/11/2020 | AL     |
| REV | DESCRIPTION                                           | DATE       | REV BY |

|         |   |
|---------|---|
| CLIENT  | <div><div><div>NHS</div><div>Manchester University</div><div>NHS Foundation Trust</div></div><div><div>IHP</div><div>Integrated Health Projects by</div><div>VINEI</div><div>INTEGRATED HEALTH PROJECTS</div></div></div> |
| PROJECT | Project RED   |

DRAWING

Proposed Elevation - East - Phase 2

|                   |        |            |      |          |        |              |  |
|-------------------|--------|------------|------|----------|--------|--------------|--|
| SCALE             |        |            |      |          |        | FIRST ISSUED |  |
| As indicated @ A1 |        |            |      |          |        | 13/11/20     |  |
| PROJECT           |        | CLIENT REF |      | DRAWN BY |        | CHECKED BY   |  |
| 1031-20           |        | RED        |      | AL       |        | JC           |  |
| ORIGIN            | VOLUME | LEVEL      | TYPE | ROLE     | NUMBER | REVISION     |  |
| DAY               | 00     | XX         | DR   | A        | 070141 | P06          |  |
| DRAWING STATUS    |        |            |      |          |        |              |  |
| PLANNING          |        |            |      |          |        |              |  |

Structural List, and is not to be reproduced without their permission.

**DAY**

DAY Architectural Ltd.  
Studio 1, Lancaster Buildings  
77 Deansgate, Manchester, M3 2BW

T: 0161 834 9703  
W: www.day-architectural.com