


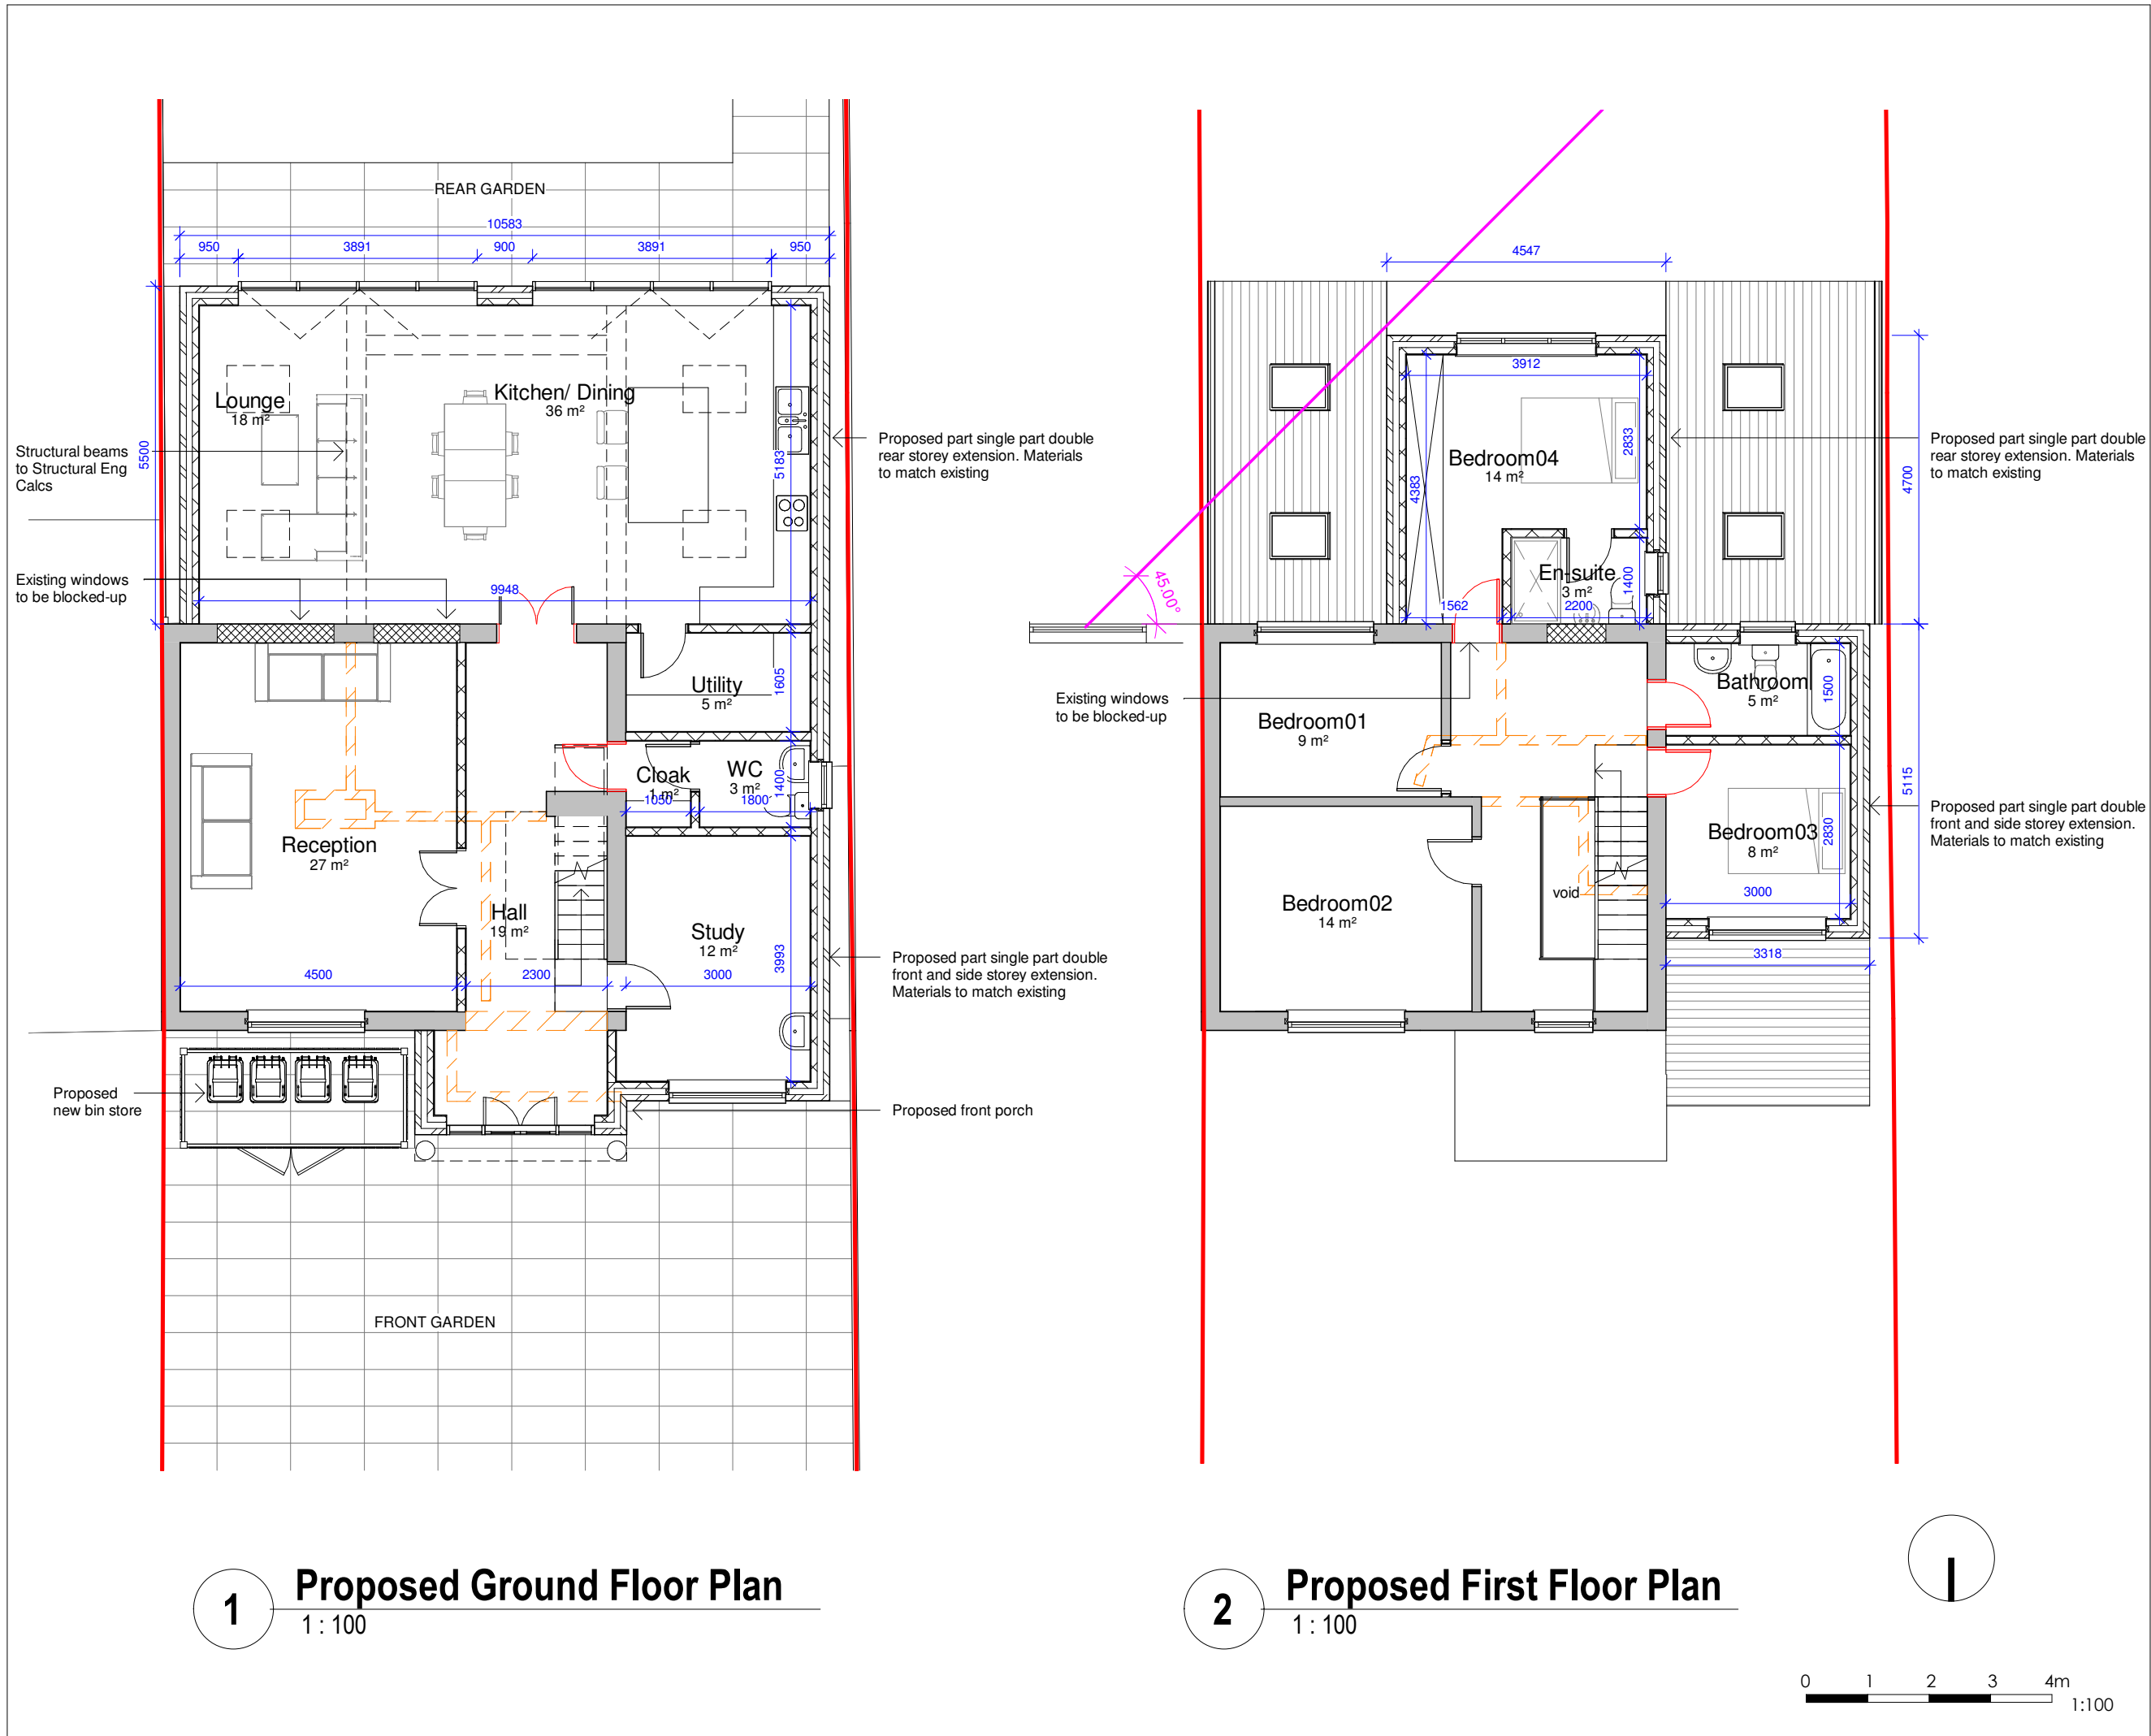

General Notes

The Architect shall have no responsibility for any use made of this document other than for that which it was prepared and issued.

All dimensions should be checked on site. Do not scale from this drawing

To be read in conjunction with all other Consultant's drawings.

The Architect to be immediately notified of any discrepancies.

Copyright on this drawing retained by the Architect.

LEGEND

Site Boundary

12/11/24	SA	SH	Added Bin Store & Permeable Paving Details	
28/10/24	SA	SH	Amended Porch	
18/09/24	AK	SH	Amended Drawings	
10/09/24	AK	SH	Amended Drawings	
20/06/24	AK	SH	Amended Drawings	
14/06/24	SA	SH	Initial Issue	
Date	Dwn	Chk	App	Revision or reason for issue

Client
Dilawar Hayat

createitstudios
... leave an impression

Create it Studios (NW) Ltd
Universal Square
Devonshire Street North
Manchester
M12 6JH
info@createitstudios.co.uk

Project Title
341A Wilbraham Rd, Whalley Range,
Manchester M16 8GL

Scale / North Point
1 : 100

Drawing Title
Proposed Floor Plans

Drawing Number A1557(02)AP002	Revision P6
Drawing Status Preliminary	