




Copyright of this drawing is vested in BM Architectural and it must not be copied or reproduced without written consent. Figured dimensions only are to be taken from this drawing. DO NOT SCALE OFF THIS DRAWING IF IN DOUBT, ASK.
All professions must visit the site and be responsible for taking and checking all dimensions relative to their work. BM Architectural are not be involved in any variation between drawings and the conditions.
Electronic data drawings issued as 'read only' and should not be interpreted for measurement.
All dimensions and levels should be read only from these values stated in text on the drawings.

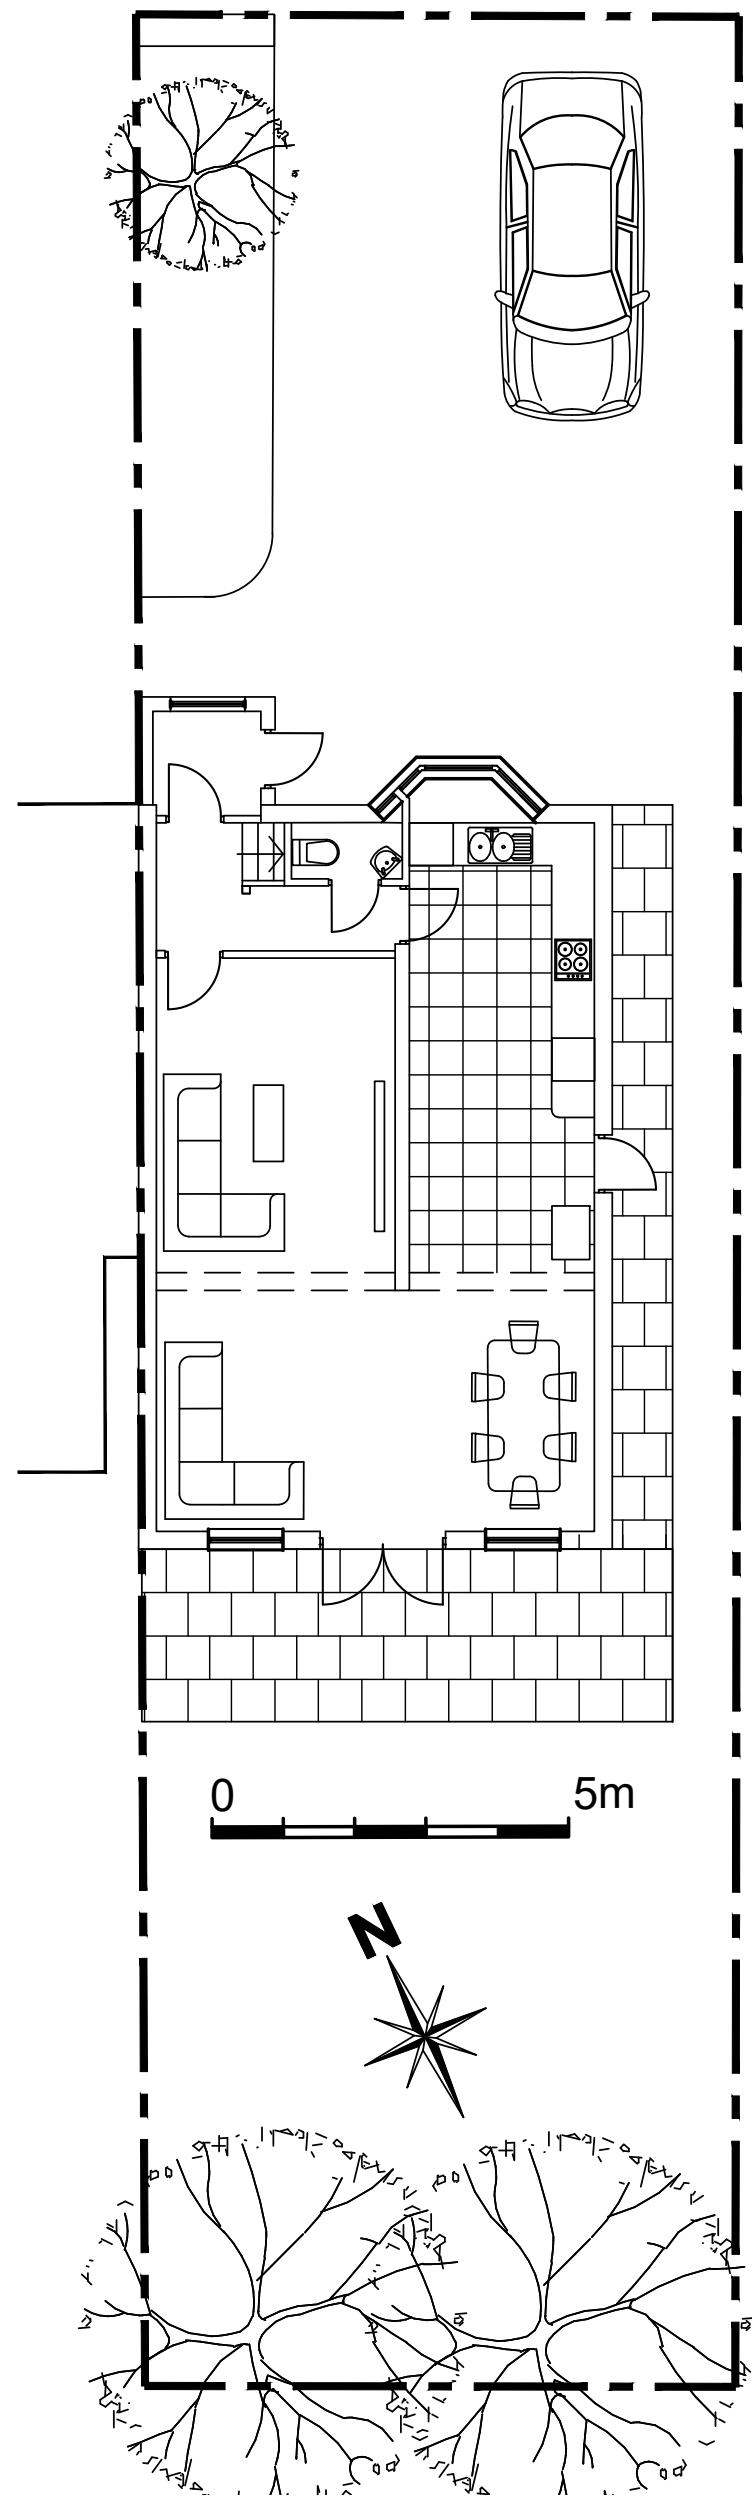


SITE PLAN
SCALE 1:100 @A1

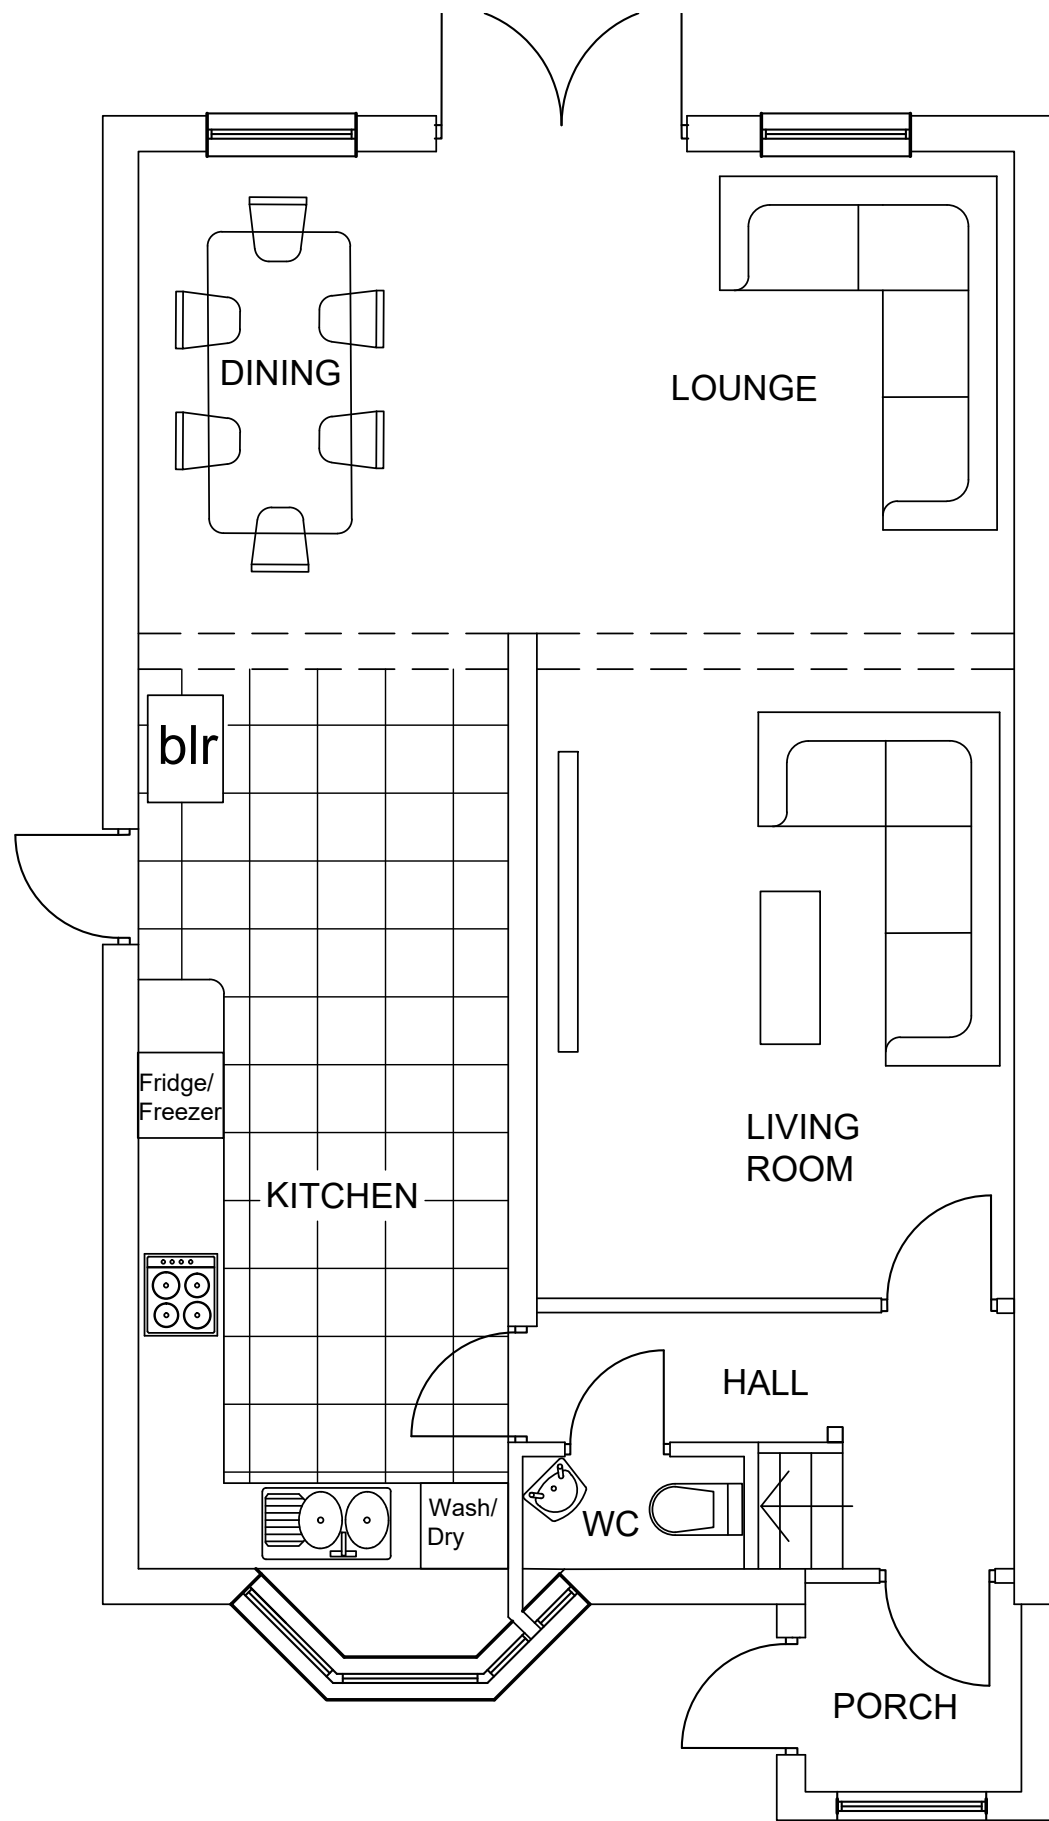


GROUND FLOOR PLAN

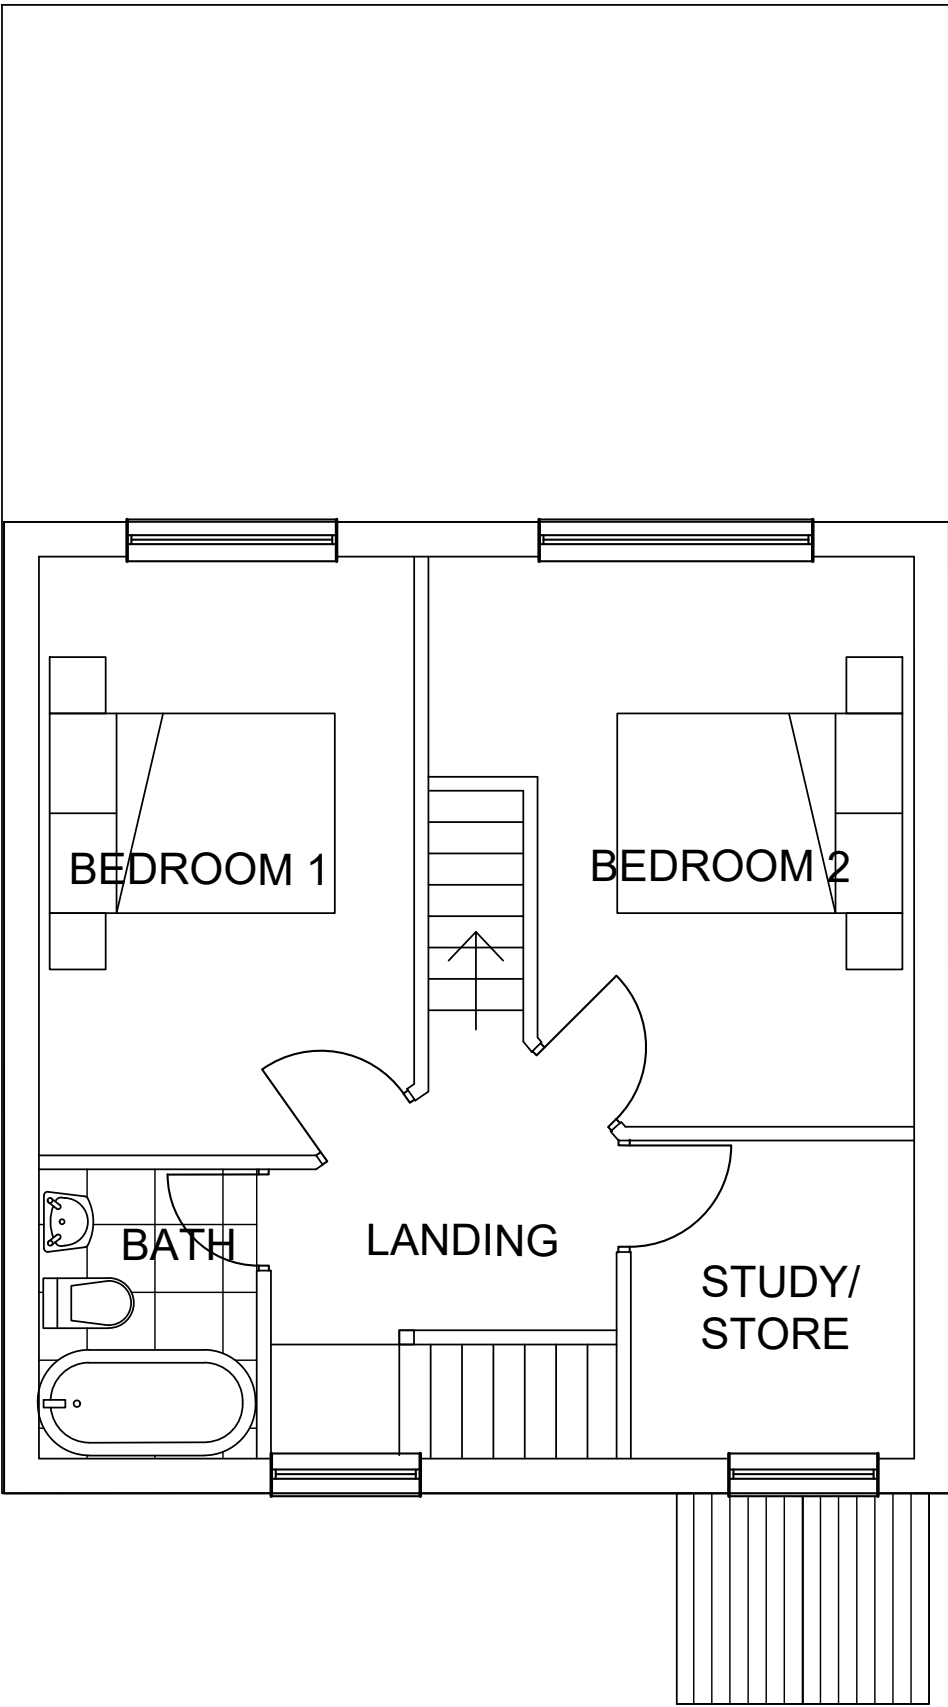

FIRST FLOOR PLAN

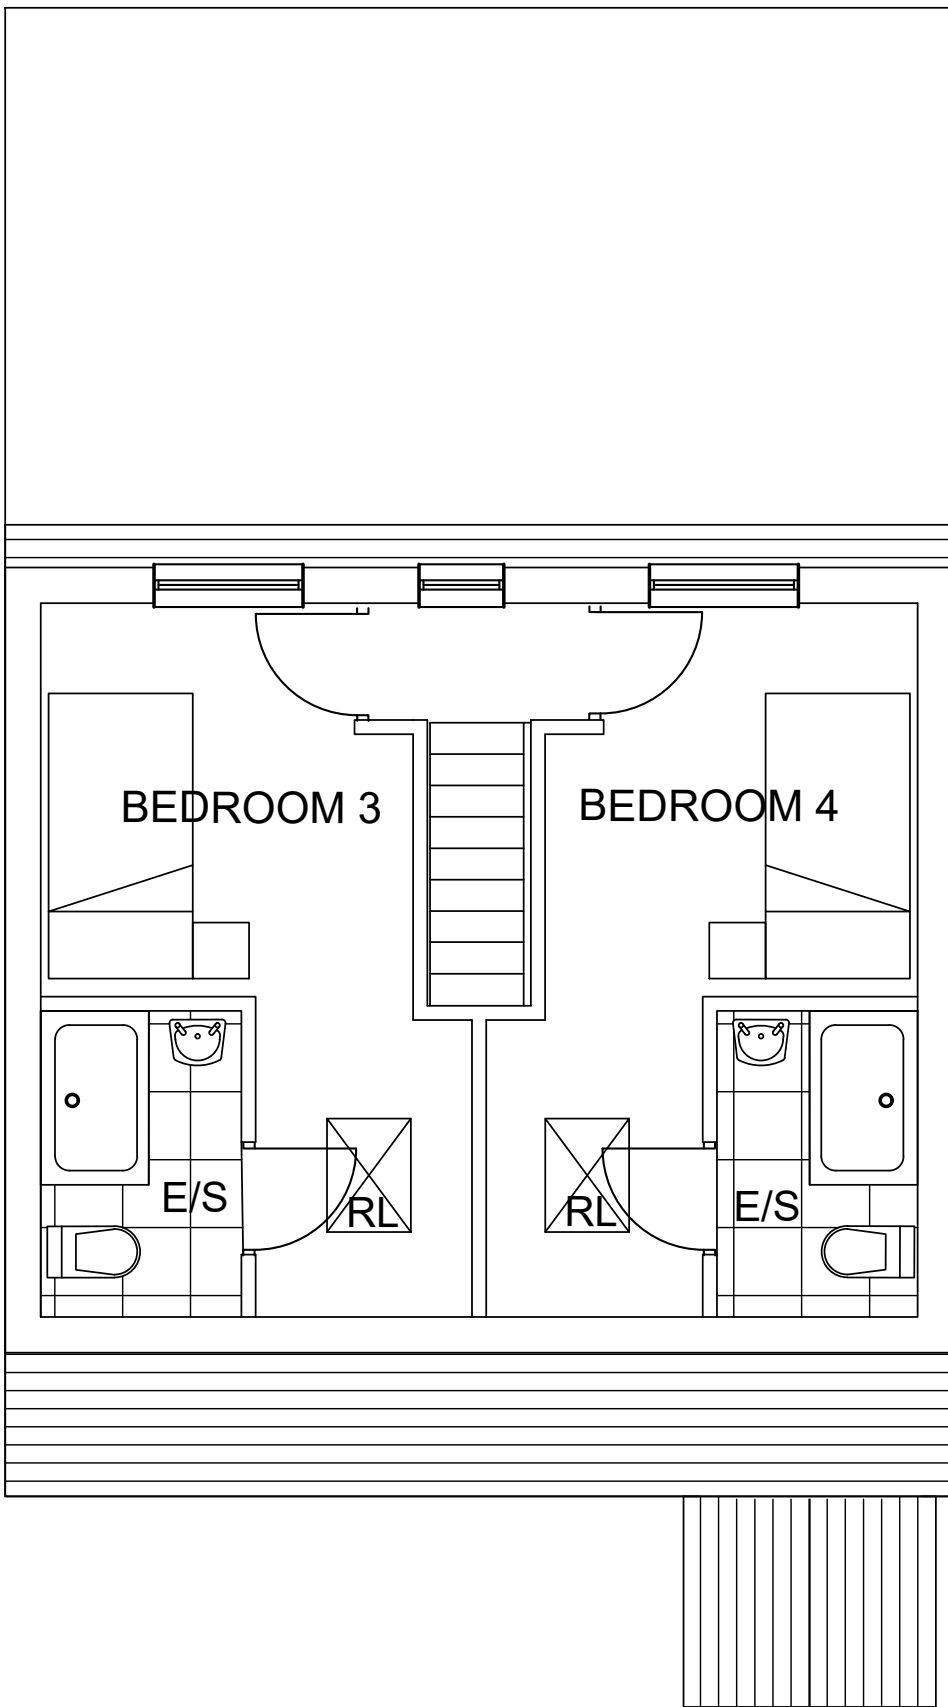

SECOND FLOOR PLAN

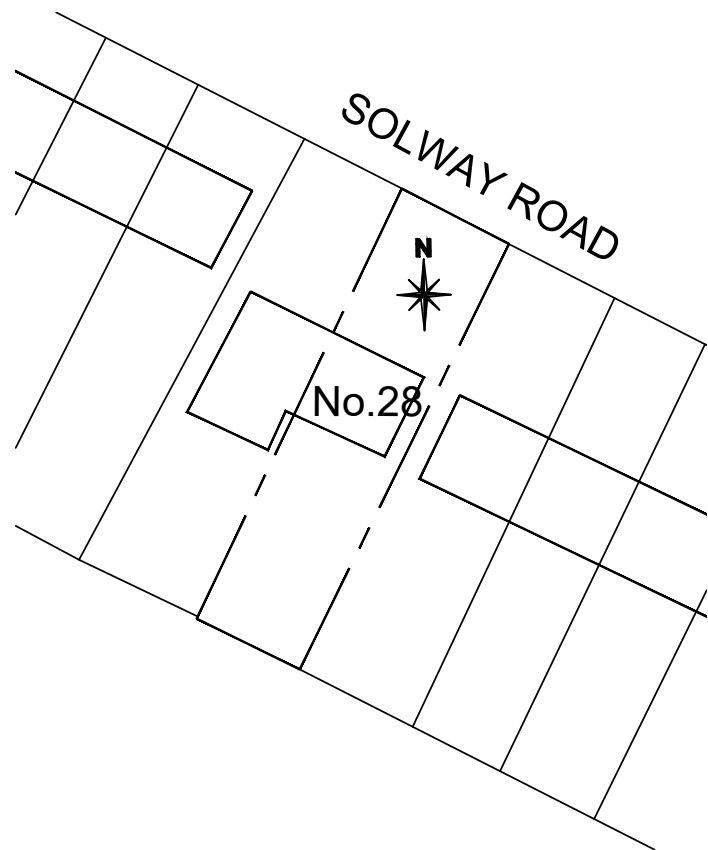

BLOCK PLAN
1:500@A1

REV:	DATE:	DETAILS:
BM ARCHITECTURAL DESIGNS, APARTMENT 8, 224 GREAT CLOWES STREET, SALFORD M7 2ZS		
email- benjamin.maguire10@gmail.com		
Project: PROPOSED CHANGE OF USE AT 28 SOLWAY ROAD, MANCHESTER M22 9XU		
Title: EXISTING SITE PLAN, PLANS AND BLOCK PLAN		
Client: MS. ASFA SONI		
Scale: 1:50 @A1 Date: 10/ 2024 Drawn: BM		
Status: PLANNING		
Drawing no: BM/1024/SOL/PL1 Rev:		
Architectural Design/ Planning/ Construction/ Building Regs		