



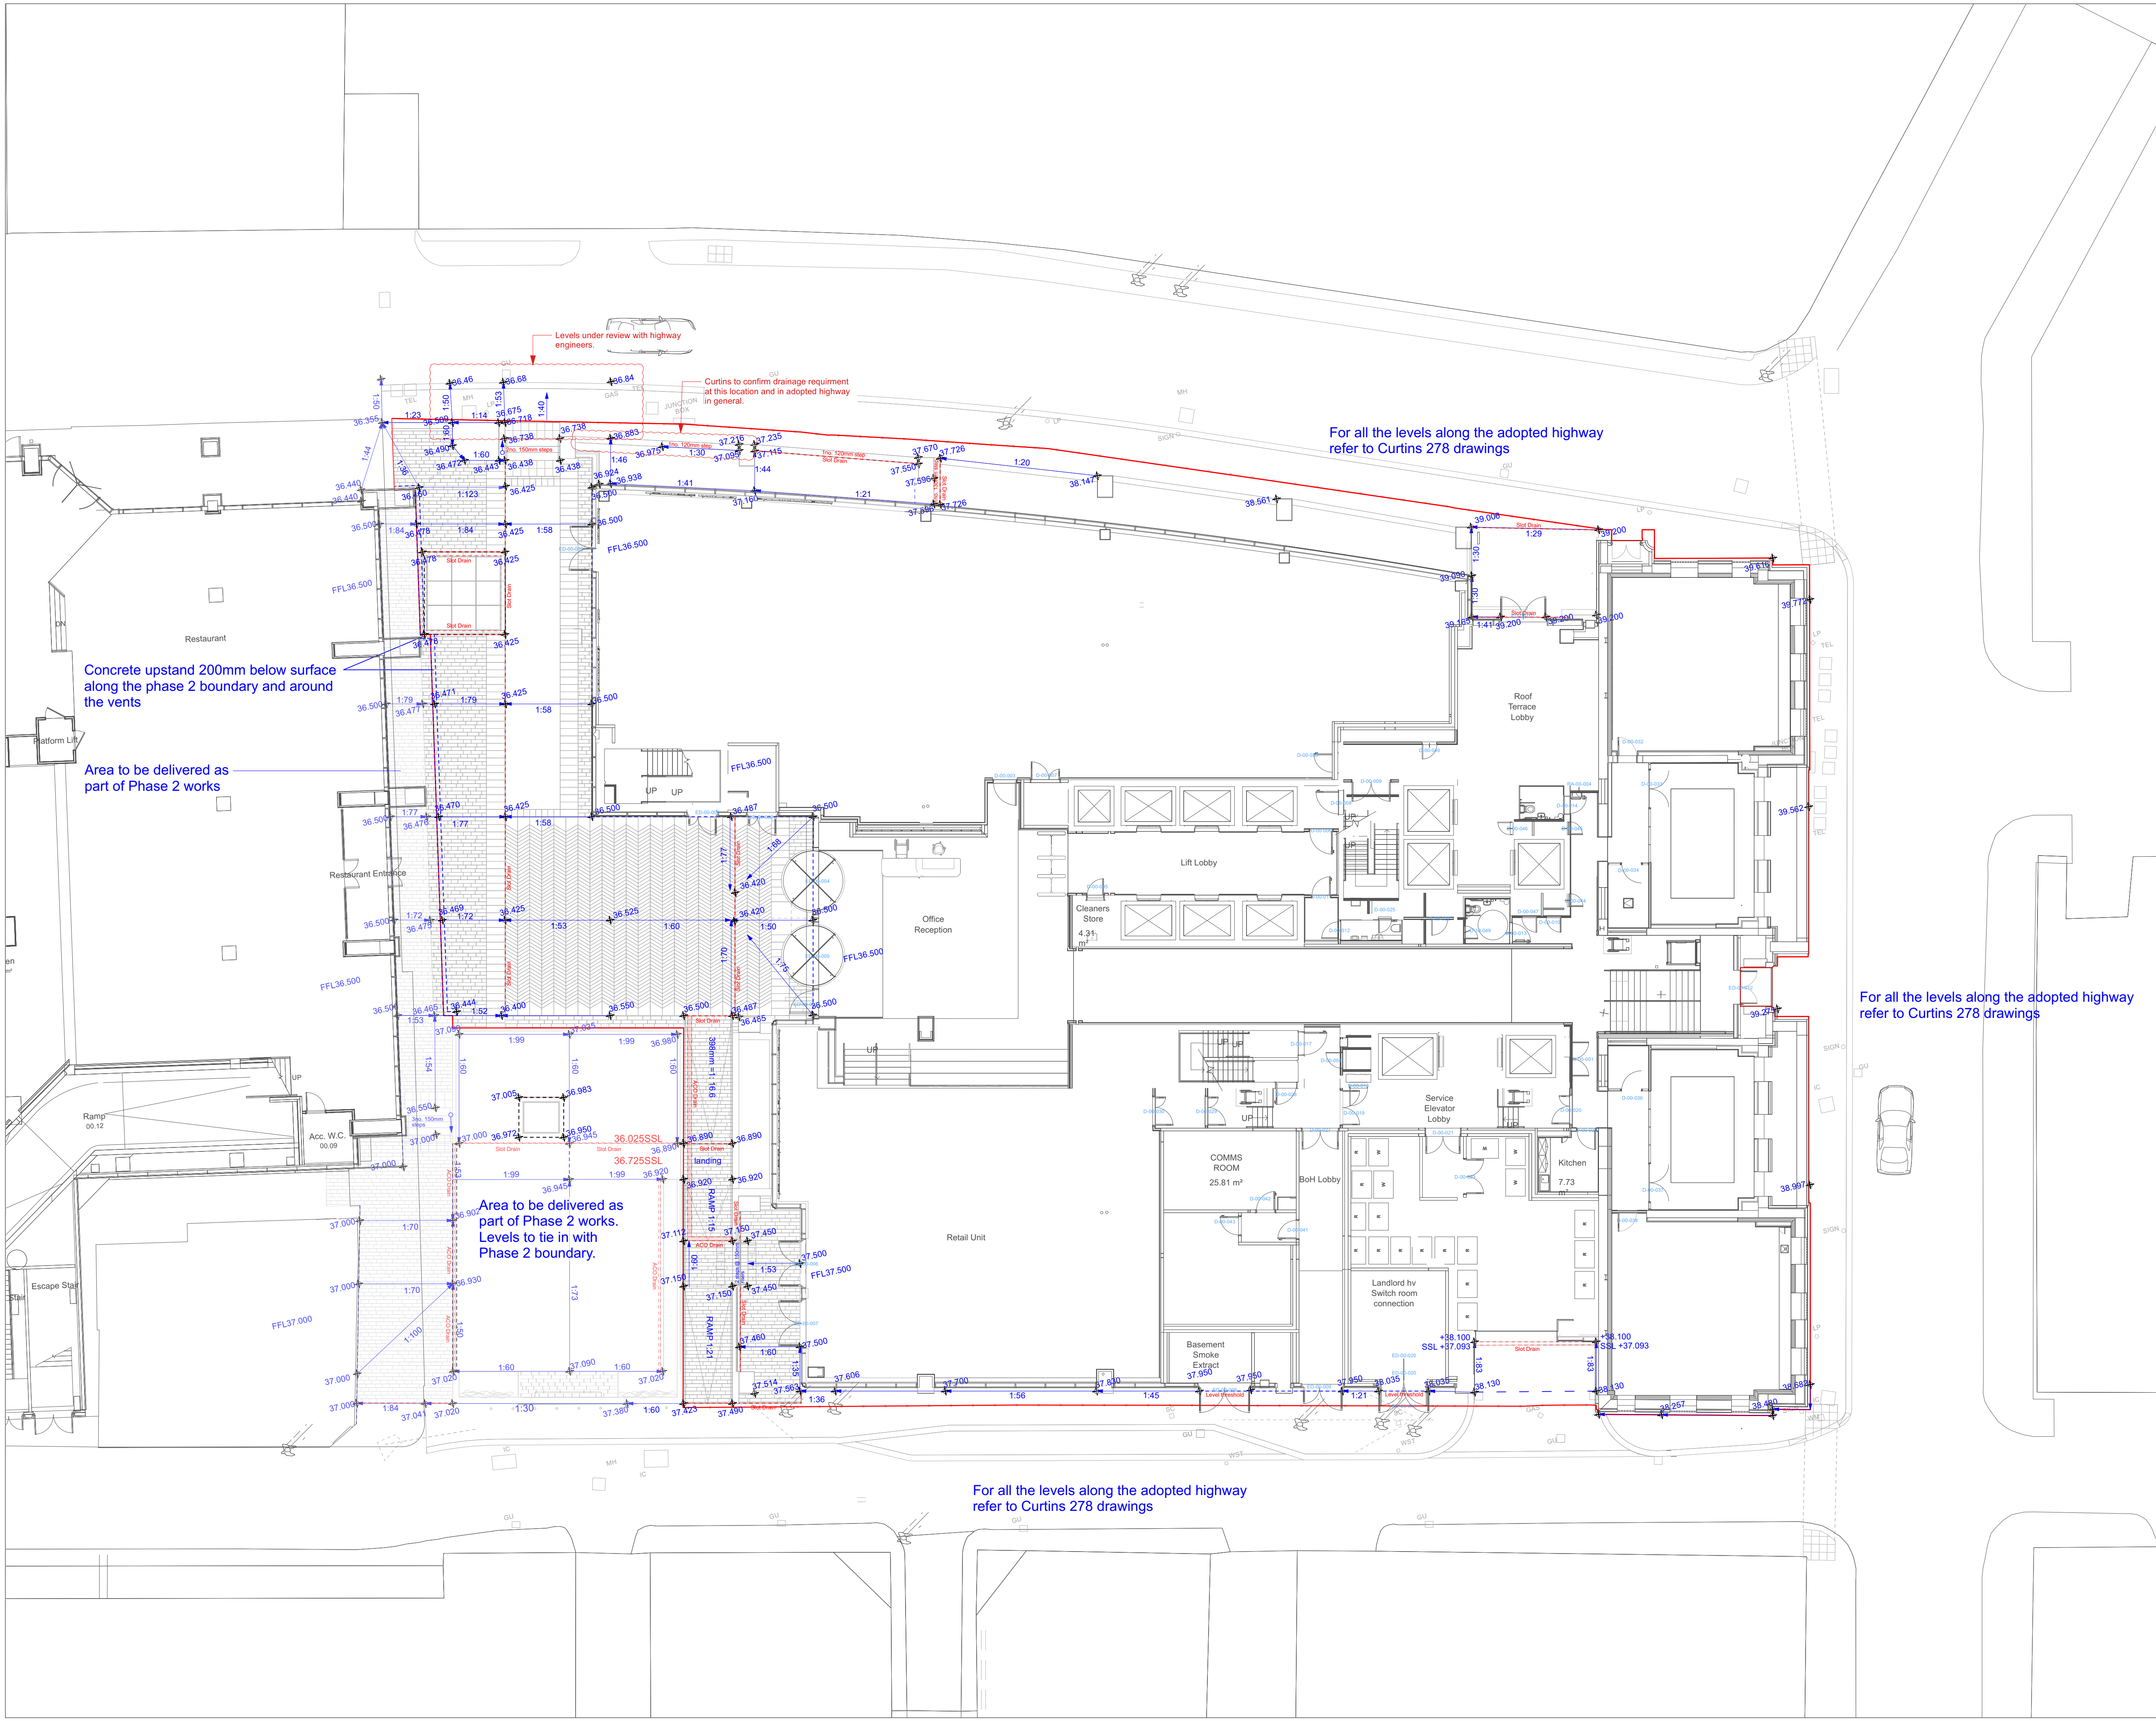

THIS DRAWING IS COPYRIGHT PROTECTED AND MAY NOT BE REPRODUCED IN WHOLE OR PART WITHOUT WRITTEN AUTHORITY FROM THE OWNER.

- NOTES:
1. Do not scale from this drawing.
 2. Always work to noted dimensions.
 3. All dimensions are in millimetres unless otherwise stated.
 4. All setting out, levels and dimensions to be agreed on site.
 5. The dimensions of all materials must be checked on site before being laid out.
 6. This drawing must be read with the relevant specification clauses and detail drawings.
 7. Order of construction and setting out to be agreed on site.

 

BOUNDARY KEY

Phase 1 Boundary

LEVELS KEY

Existing Levels

Proposed Levels

Existing Slope gradient

Proposed Slope gradient

ACO Brickslot Drain

ACO Channel Drain

Refer to Curtins drawing 63068-CUR-XX-GF-DR-C-5201-C11 for drainage layout and details.

S4-C01	30.08.2024	Construction Issue	YH	MS
S3-P07	23.08.2024	ACO drain location updated	YH	MS
S3-P06	20.08.2024	Updated to align with Curtins layout	YH	MS
S3-P05	02.08.2024	Minor amendments	YH	MS
S3-P04	17.07.2024	Phase 1 boundary amended	YH	MS
S3-P03	02.07.2024	Stage 4 Issue	YH	MS
S3-P02	07.06.2024	Stage 4 Issue	SY	MS
S3-P01	10.05.2024	Coordination Issue	SY	KR

Revision	Date	Description	Drawn	Apprvd.
----------	------	-------------	-------	---------

Plantit I.E. Limited

E: info@plantit-ie.com W: plantit-ie.com

MANCHESTER

2 Back Grafton St., Altrincham, WA14 1DY
T: 0161 928 9281

LONDON

Unit 6 Waterside, 44-48 Wharf Road, London, N1 7UX
T: 0207 253 5678

LIVERPOOL

Tempest 5.3, 12 Tithebarn Street, Liverpool, L2 2DT
T: 0151 363 1230

Client Relentless

Project St. Michael's, Manchester.

Drg Title Levels - Ground Floor Plan

Created on	Created by	Approved by
10.05.24	SY	MS

Scale	Size	Workstage
1:150	A1	STAGE 5

Drg No.	Suitability	Revision
63068-PLA-EX-ZZ-DR-L-3101	S4	C01