



SCALE
1: 50
0
1
1
2
2.5
m.

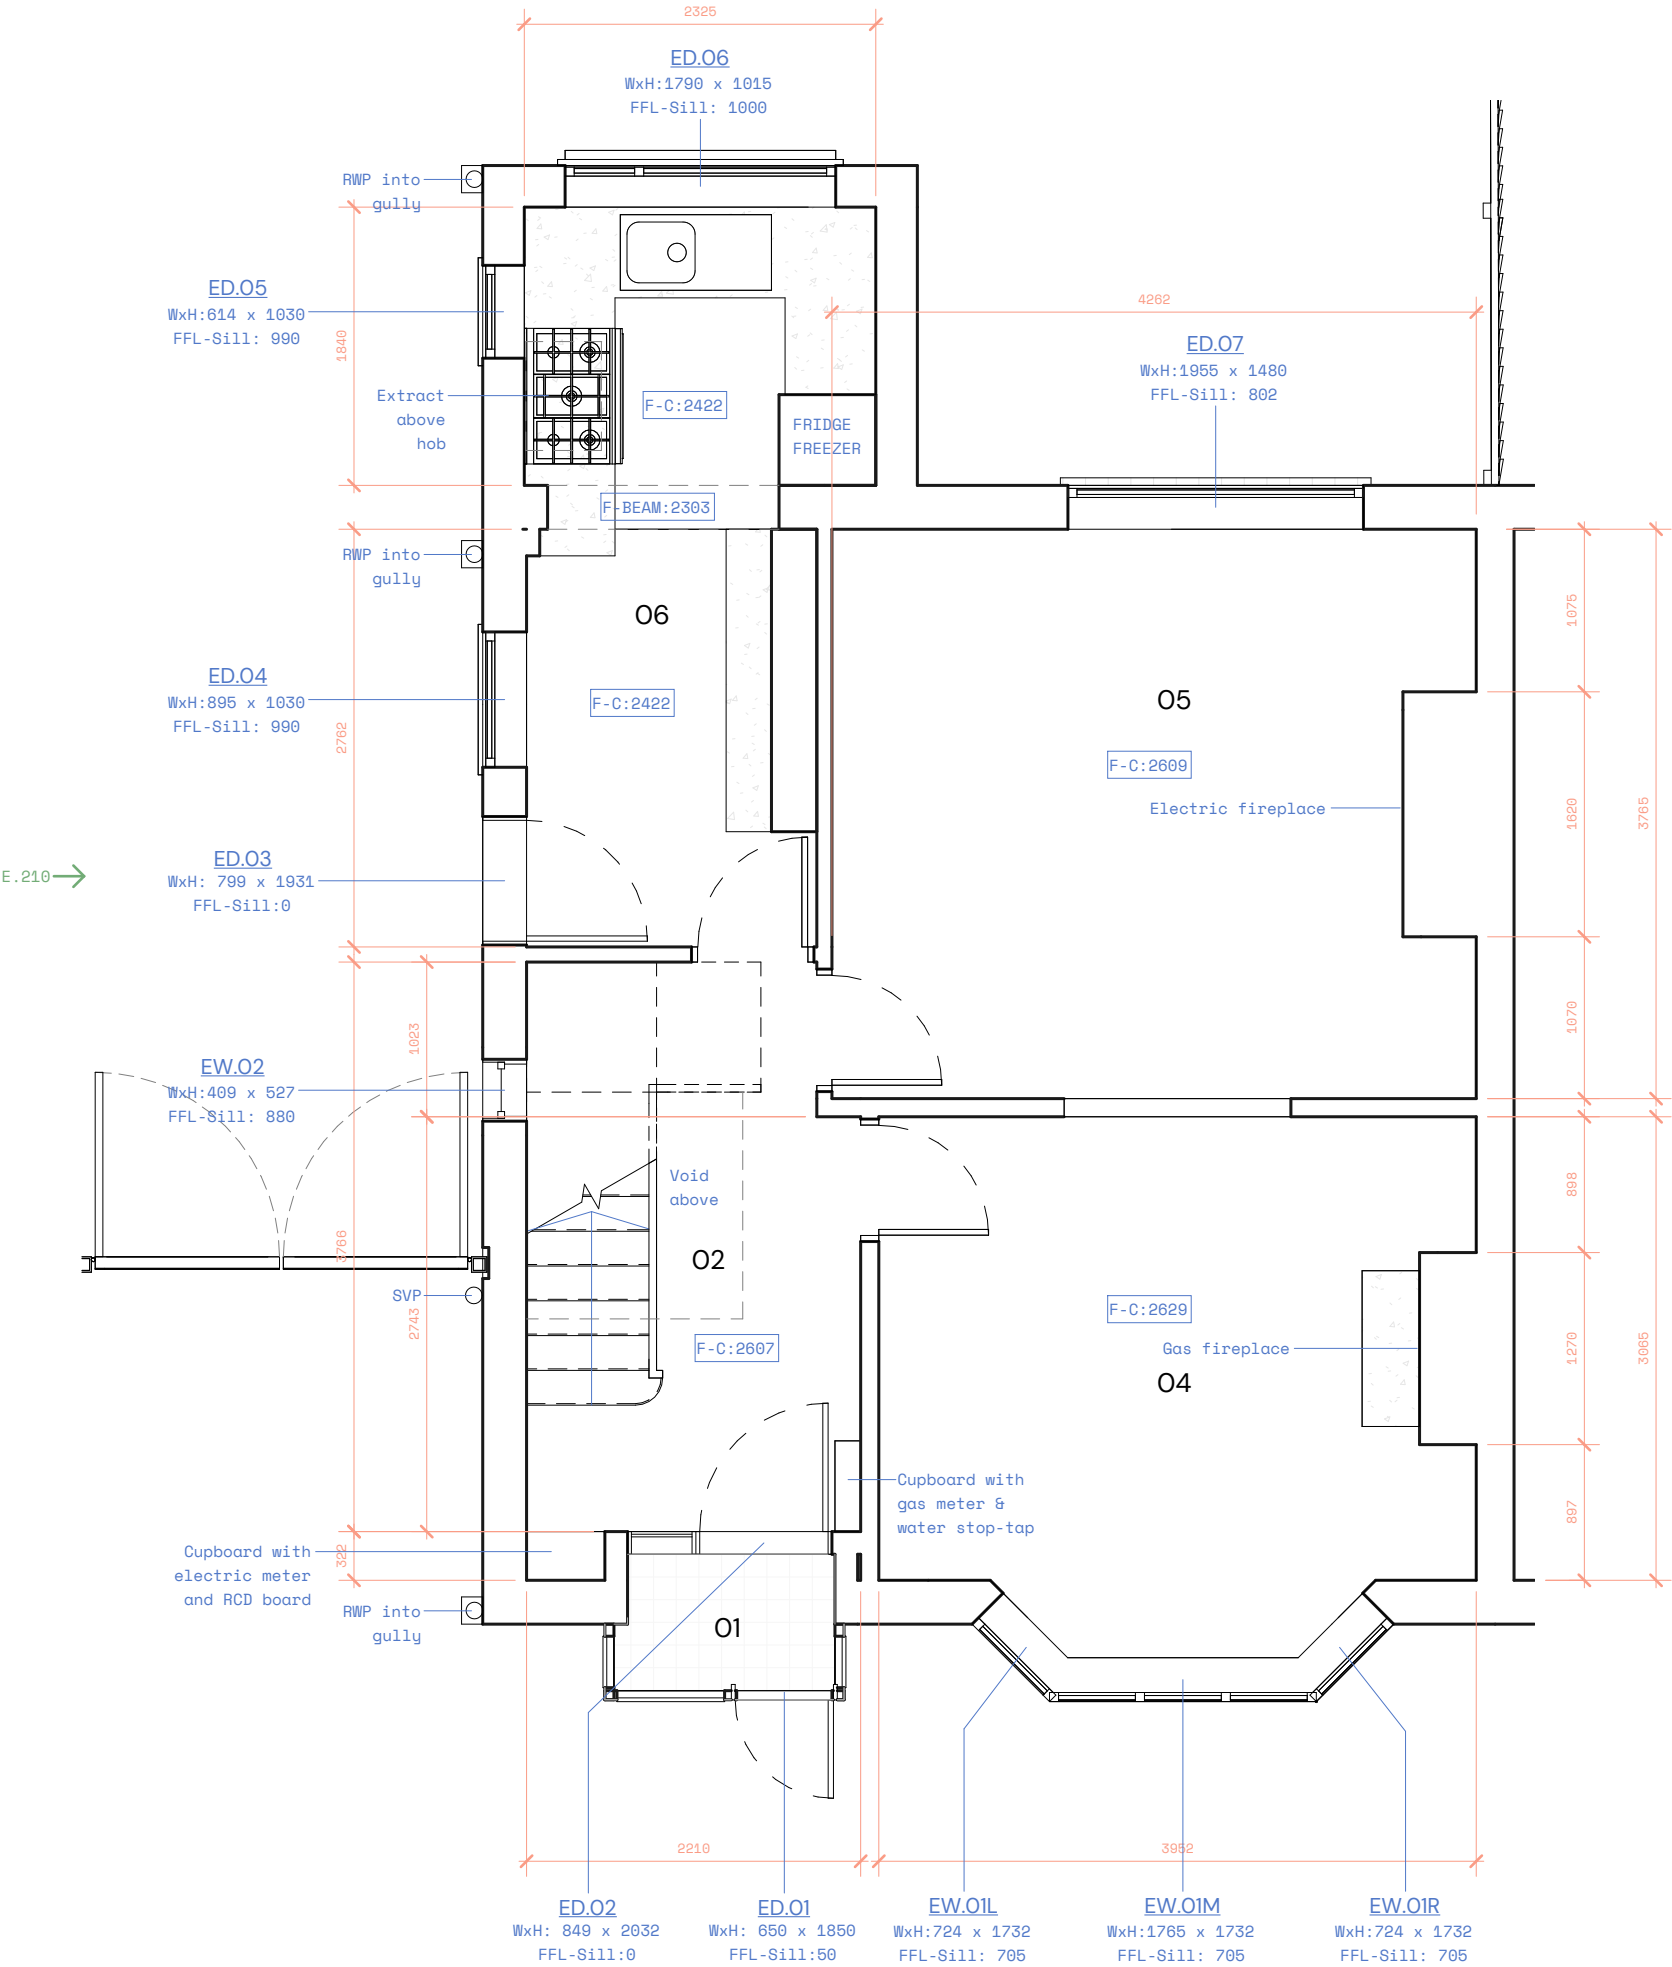

Existing Ground Floor Plan
1 : 50

- 01 Porch
- 02 Entrance Hall
- 04 Dining Room
- 05 Living Room
- 06 Kitchen

GAS BOILER
Located at first floor in rear small bedroom. To be relocated as part of the works.

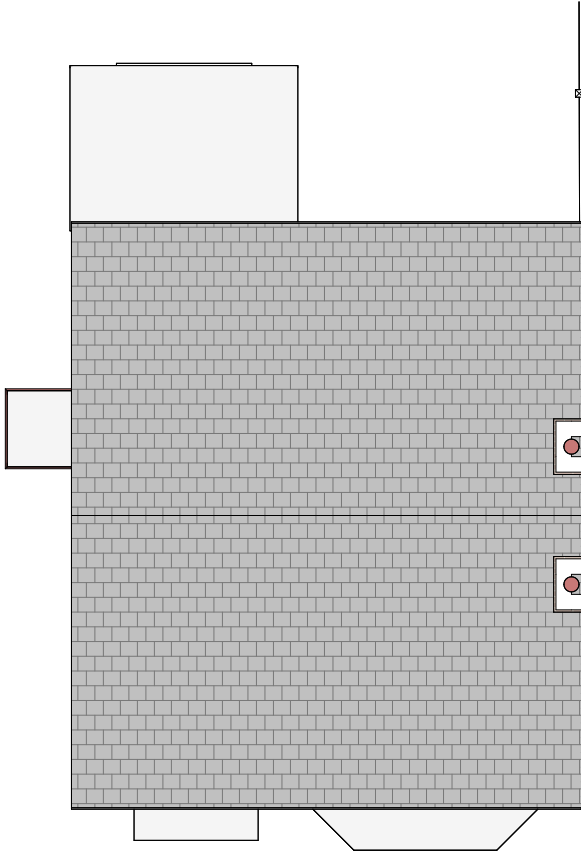

Existing Roof Plan
1 : 100

common practice

86 Princess Street, Manchester M1 6NG
hello@commonpractice.studio
0161 531 1471

NOTE
All dimensions to be checked on site prior to construction, or prior to manufacture of any fitted elements. Any discrepancies to be brought to the attention of the Architect.

ranford road

GENERAL NOTES
Given dimensions to be taken in preference to measured. Any discrepancies to be brought to the attention of the Architect/Designer. Survey drawings are intended for schematic purposes only, all measurements to be checked on site prior to construction. ©Common Practice Studio Ltd. t/a Common Practice, 2024.

NORTH

LOCATION

21 Ranford Road
Levenshulme
Manchester M19 2QN

PROJECT REFERENCE

418

SHEET REFERENCE

E.110 /B

SHEET NAME
Existing Ground Floor Plan

SURVEY		
REVISIONS		
A	First issue	22 05 24
B	For planning	01 10 24