

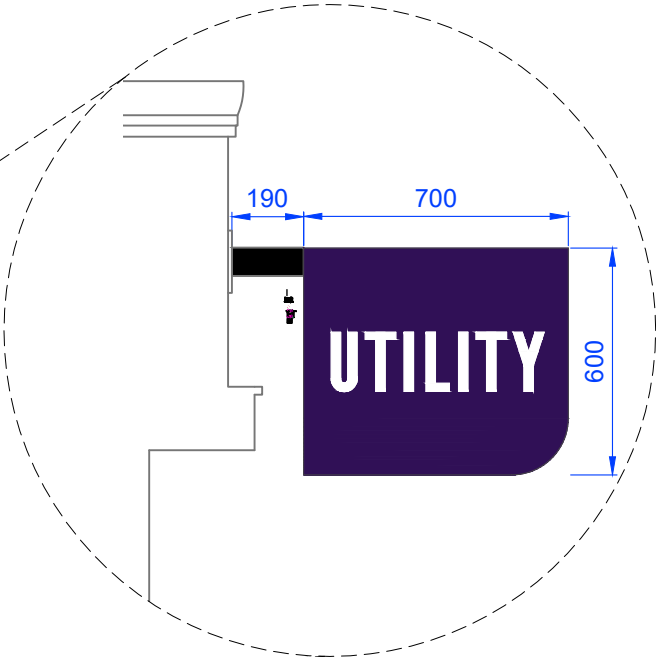


Photo reference: Large Sign



Photo reference: Existing blade sign
fixing position to be retained


New shop front UTILITY purple lozenge projecting signage securely fixed to stonework with bracket painted black, RAL colour 9005 or similar. UTILITY signage to have a minimum depth of 10mm on both sides. Details and exact fixing location TBC by signage contractor



BLADE SIGNAGE DETAIL
1:20

UTILITY purple lozenge signage above entrance door. Sign to sit behind the glazing. Sign requires power. Internally illuminated individual letters within a solid panel (depth 148mm) finished in purple ref: Pantone 2695c with individual letters in white. Back panel 2.5mm aluminum front tray and 2.5mm aluminum, letters flush with front face of panel, letters in opal white finish front face. Signage details TBC by signage contractor

Existing shop front glazing to be retained and made good to ensure drafts are to a minimum. Existing door handle to be re-fitted

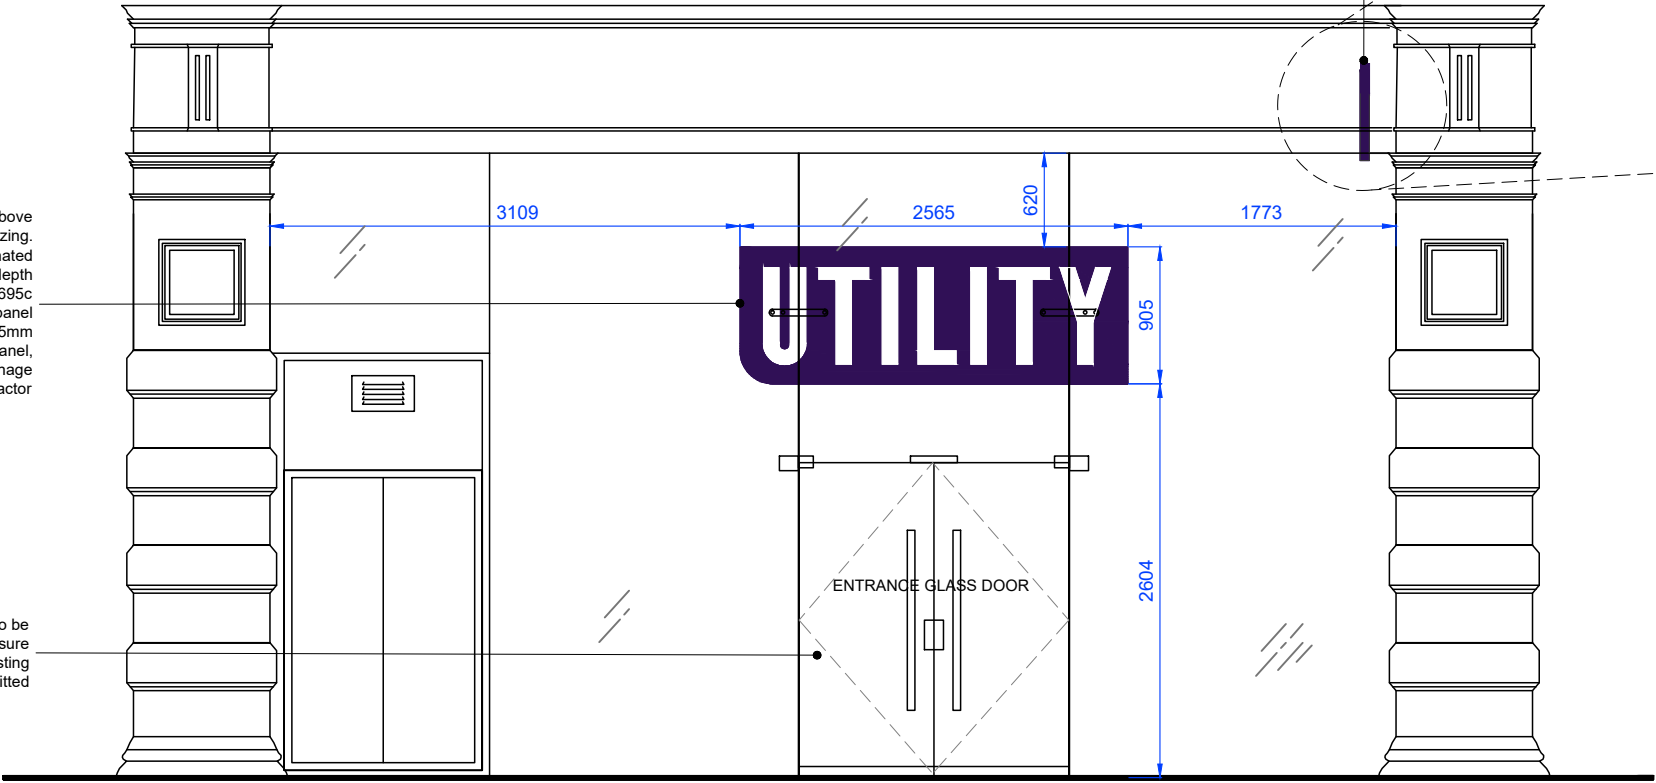

SHOP FRONT ELEVATION 1:50

NOTES:

* ALL DIMENSIONS SHOWN ARE INDICATIVE ONLY *
* CONTRACTOR TO CHECK ALL MEASUREMENTS ON SITE PRIOR TO MANUFACTURE OR BUILD *

* DO NOT SCALE FROM THIS DRAWING *
* ALL DIMENSIONS ARE IN MM AND ANGLES IN DEGREES UNLESS OTHERWISE NOTED *
* DO NOT MANUFACTURE DIRECTLY FROM THESE DIMENSIONS UNTIL SITE CHECKED *
* THIS DRAWING IS FOR DESIGN INTENT AND TENDERING PURPOSES ONLY *
* ANY DISCREPANCY TO BE HIGHLIGHTED TO THE DESIGNER AND CLIENT FOR DISCUSSION *
* ANY PROPOSED DESIGN DEVIATION FROM THIS DRAWING TO BE AGREED WITH CLIENT *
* NOTES APPEARING ON DRAWINGS ARE TO BE REVIEWED AND TO BE APPLIED TO ALL RELATED DETAILS *
* THIS DRAWING REMAINS COPYRIGHT OF WDC CREATIVE *

REV: DESCRIPTION:

DATE:

BY:

REV: DESCRIPTION:

DATE:

BY:

CLIENT:

DRAWING TITLE:

PROPOSED SHOP FRONT ELEVATION

DRAWING STATUS:

DESIGN INTENT

JOB:

46 CROSS STREET,
MANCHESTER

DRAWING NUMBER:

900525_201

REV:

-

SCALE @ A3:

AS INDICATED

INITIAL ISSUE DATE:

12.06.2024

AUTHOR:

EL

CHECKED BY:

EJ

WDC CREATIVE

1st Floor, Studio 14, 14 Little Lever St,
M1 1HR
Manchester, UK

Studio. +44 (0)161 832 6111

Registered No' 4257891
Vat No' 782 0886 02