


FOR PLANNING

NOTES


This drawing to be read in accordance with the specification/Bills of Quantities and related drawings.
No Dimensions to be scaled from this drawing. All stated dimensions to be verified on site and SMASHBOX to be notified of any discrepancies.

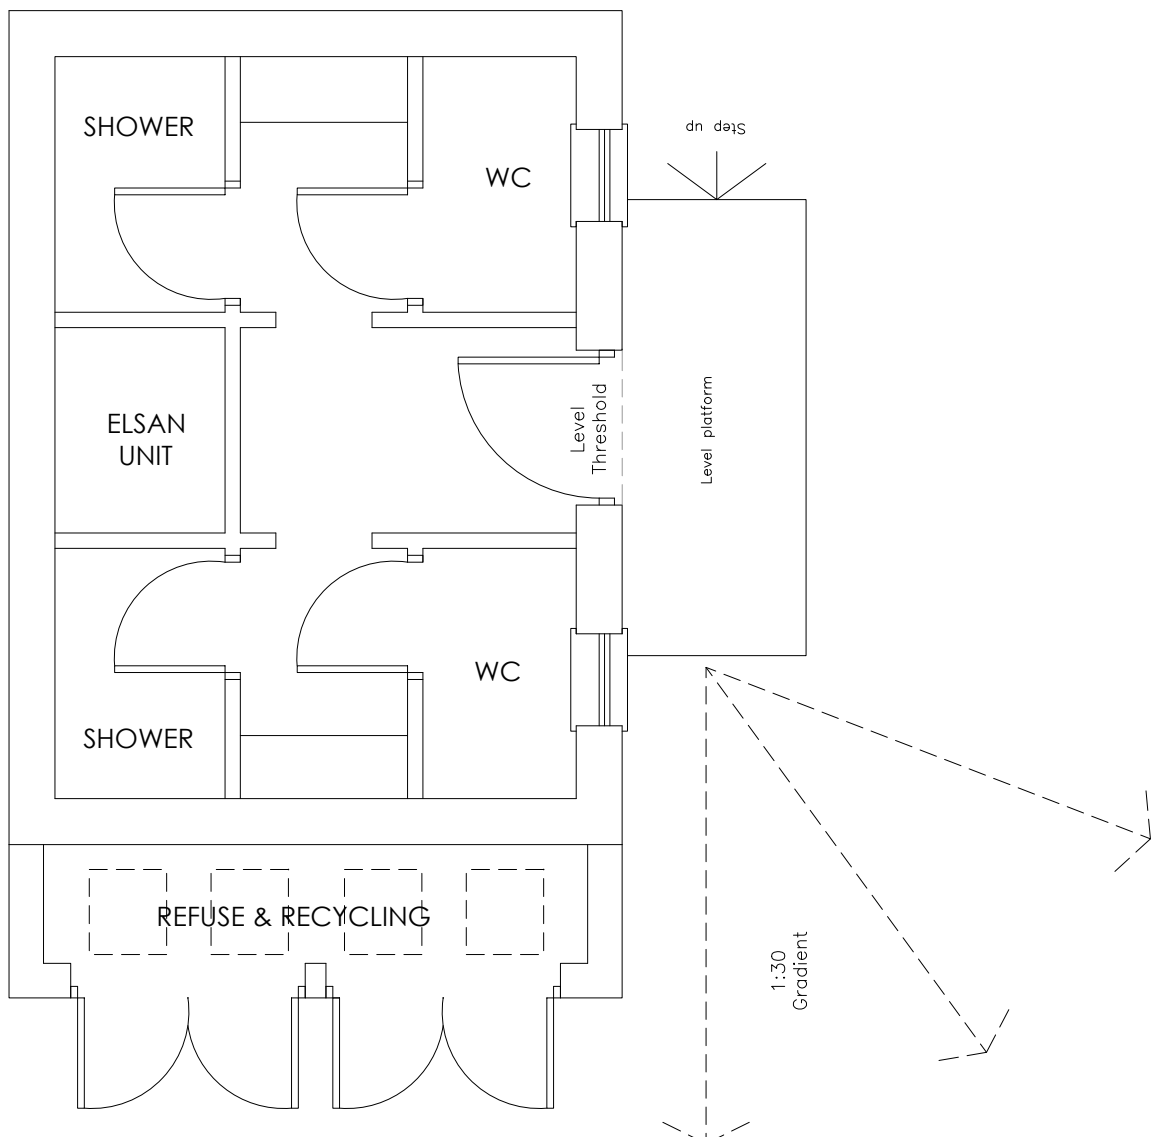

INDICATIVE FLOOR PLAN
(ELSAN, SHOWER & WC BLOCK)
1:50



BRICKWORK TO MATCH ADJACENT
STRUCTURES
(LOCAL BRICKWORK)

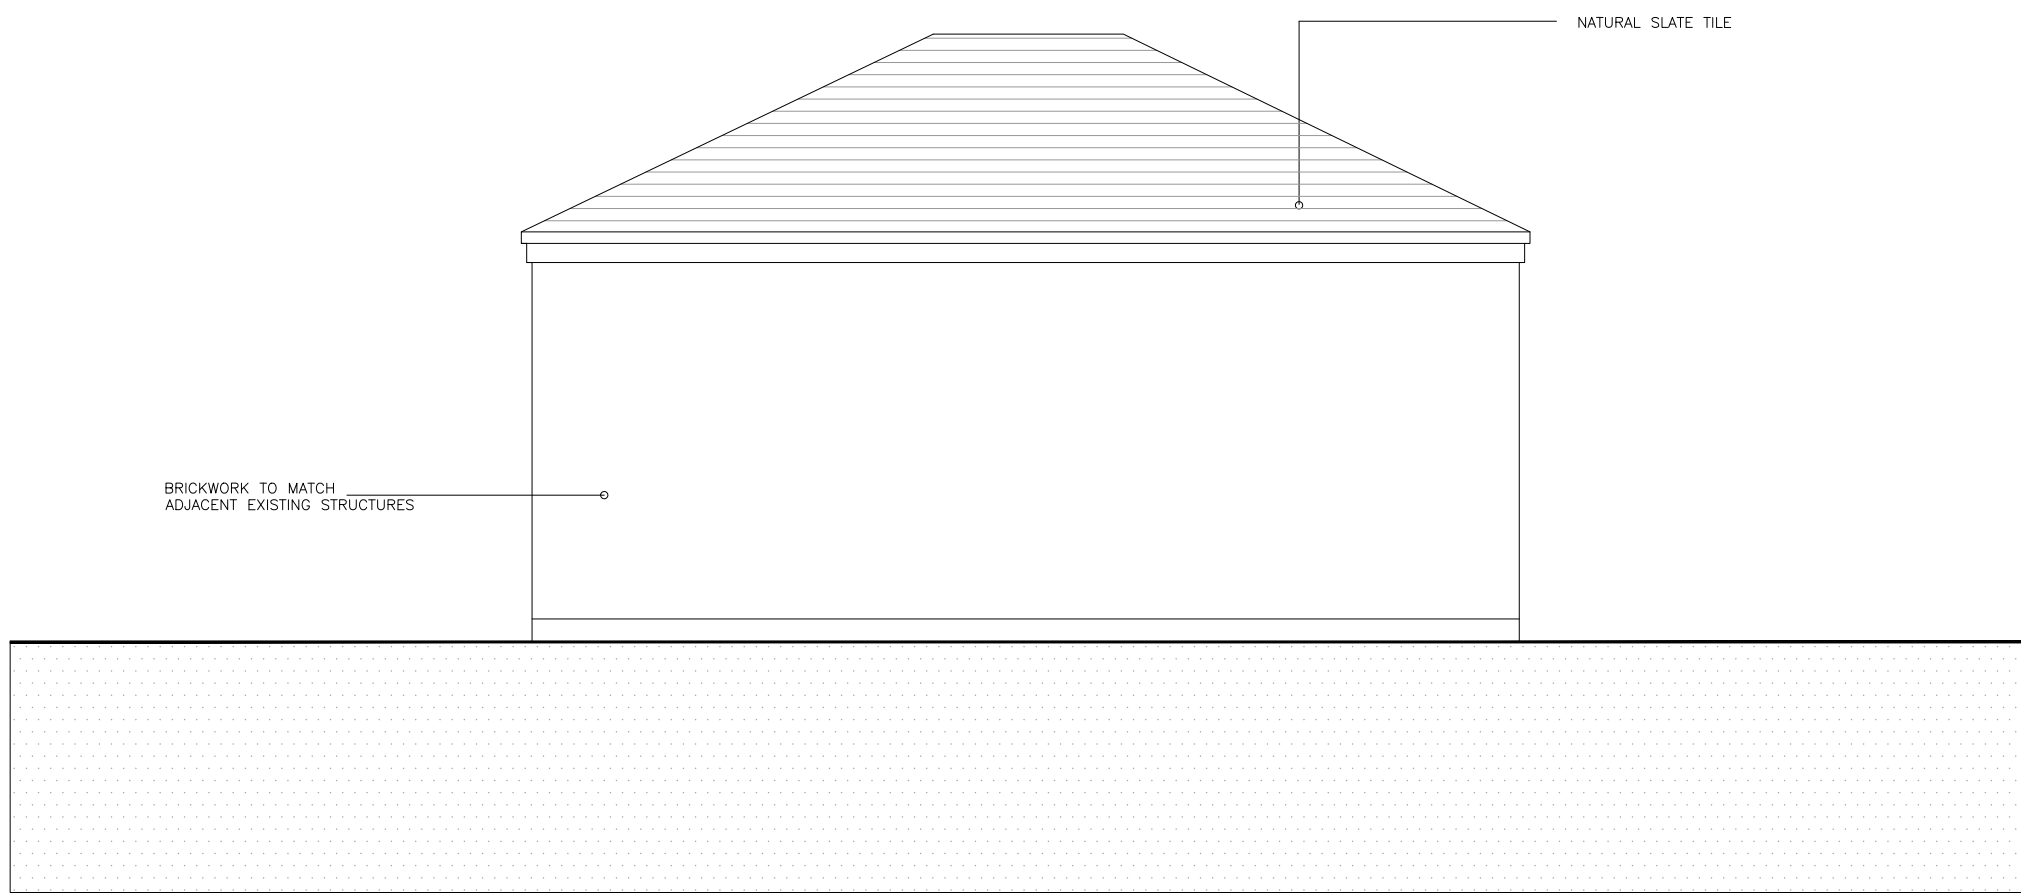


INDICATIVE REAR ELEVATION - FACING CAR PARK
(ELSAN, SHOWER & WC BLOCK)
1:50



INDICATIVE SIDE ELEVATION (EAST)
(ELSAN, SHOWER & WC BLOCK)
1:50



INDICATIVE FRONT ELEVATION - SOUTH FACING CANAL
(ELSAN, SHOWER & WC BLOCK)
1:50

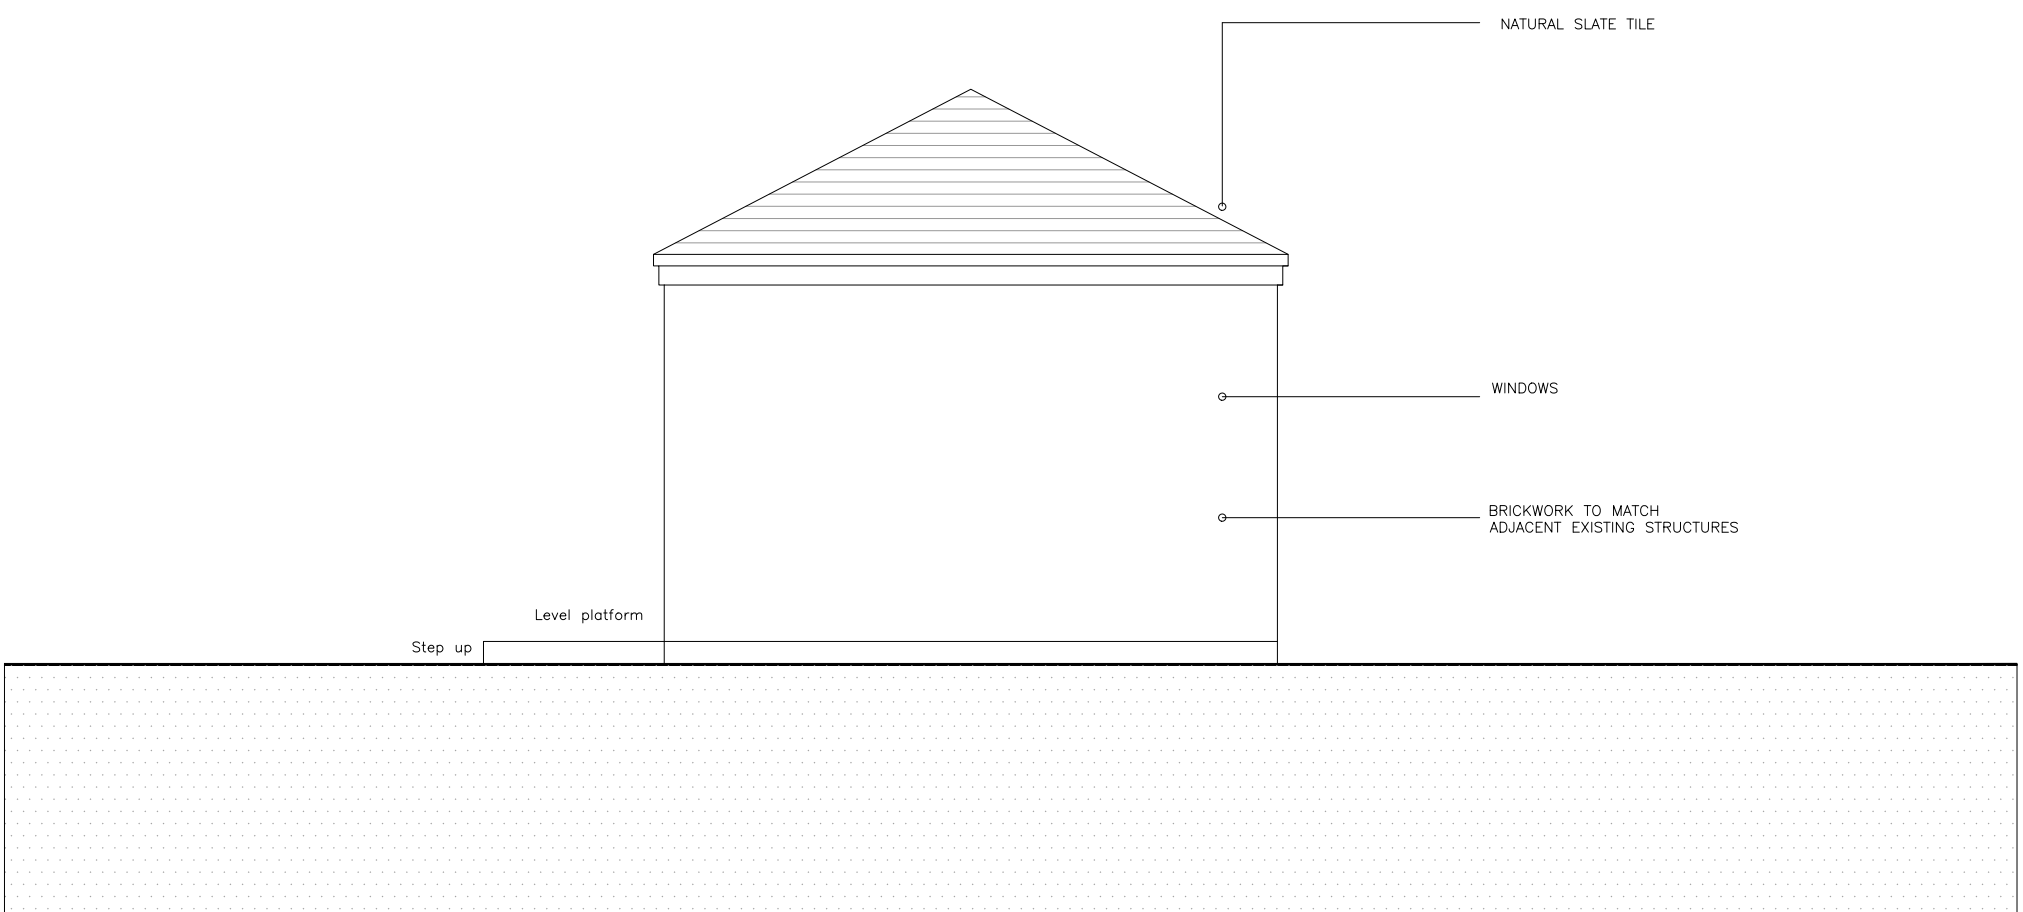

INDICATIVE SIDE ELEVATION (WEST)
(ELSAN, SHOWER & WC BLOCK)
1:50

FOR PLANNING

Project
POTATO WHARF
BRIDGEWATER CANAL

Title
PROPOSED SITE SECTION
AA & ELEVATIONS

Scale	Date
RTD @ A1	AUGUST 2020
Drawn	Checked
SB	-
Drawing Number	Revision
6612_PL03	M

SMASHBOX

97 Alderley Road | Wilmslow | Cheshire | SK9 1PT
T. 01625 466 557 E. hello@smashboxarchitecture.com
www.smashboxarchitecture.com