






SITE LOCATION
(Scale 1:50000)

Ordnance Survey map extract
based upon Landranger map series
with the permission of the controller of
His Majesty's Stationery Office
Licence No. 100022432
Crown copyright.

0 500 1000 1500 2000 2500m
1:50000

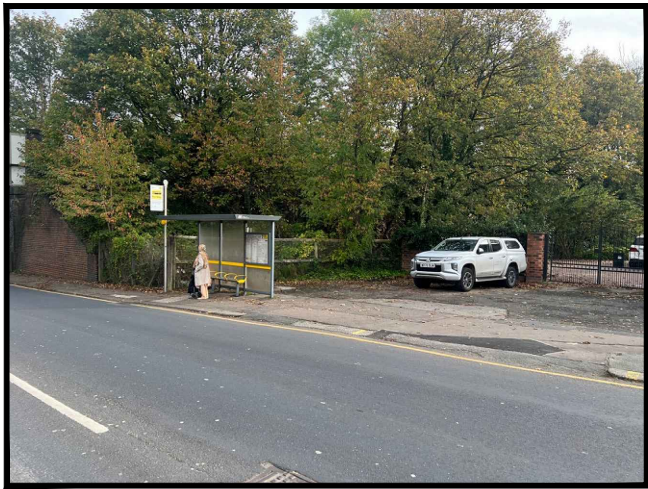

SITE PHOTOGRAPH

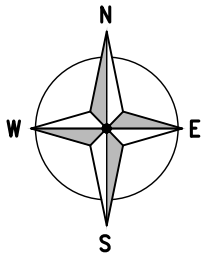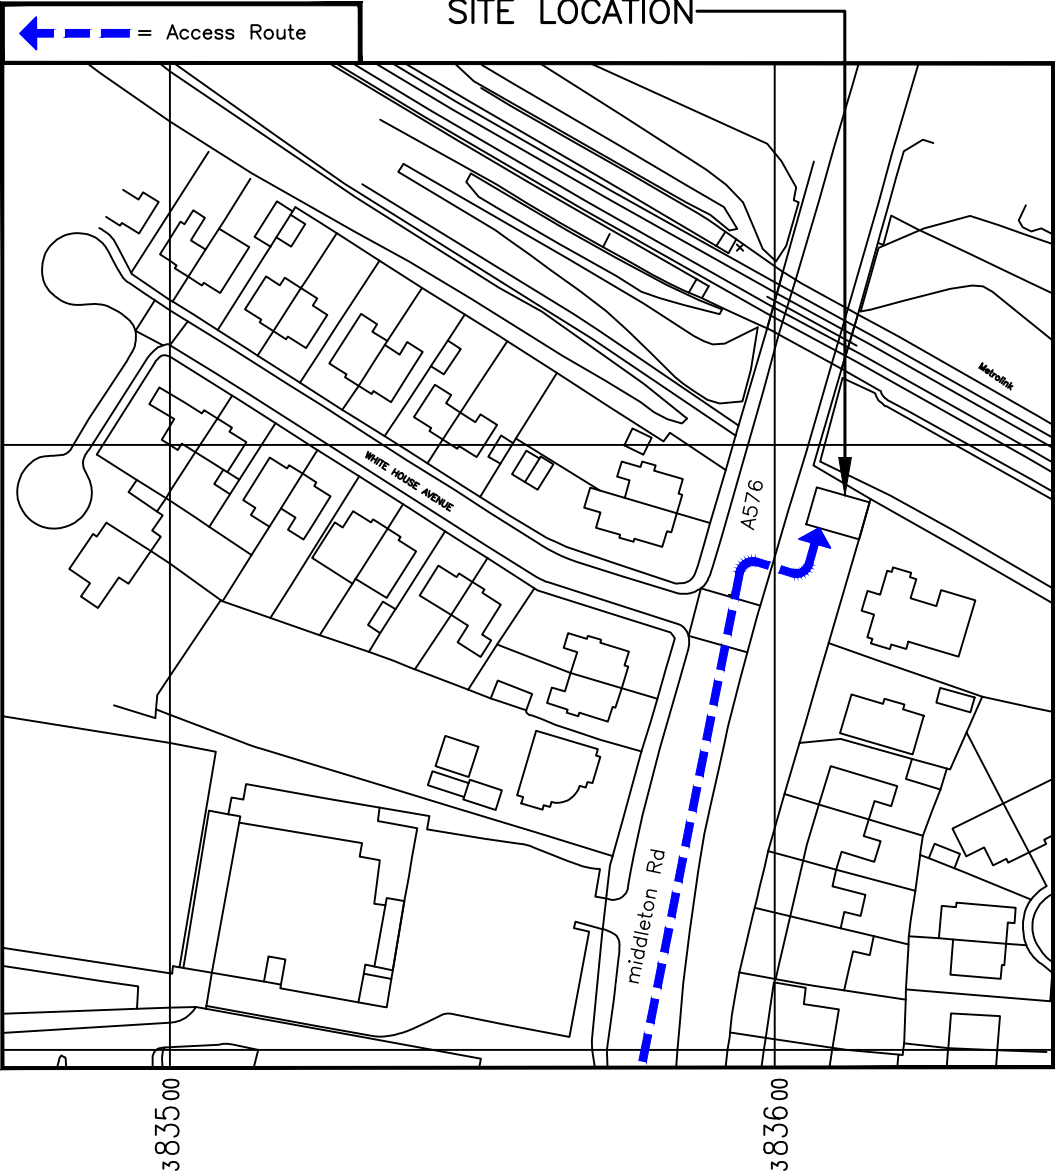

DETAILED SITE LOCATION
(Scale 1:1250)

Based upon Ordnance Survey map extract
with the permission of the Controller of
His Majesty's Stationery Office.
Crown copyright.
Licence No. 100022432

0 12.5 25 37.5 50 62.5m
1:1250

SITE LOCATION

← - - - = Access Route

DIRECTIONS TO SITE:
DRIVE TOWARDS HEAD NORTH ON PARK RD
TOWARD CARLTON DR TOWARD CL TURN
RIGHT ONTO CARLTON DR, TURN RIGHT
ONTO BROOKLANDS RD, TURN LEFT ONTO
MIDDLETON RD/A576 DESTINATION WILL BE
ON THE RIGHT.

NOTES:

A	Issued for Approval	DIA	HR	06.06.24
REV	MODIFICATION	BY	CH	DATE



WHP Telecoms Ltd
Faraday Court
401 Faraday Street
Birchwood Park
Warrington WA3 6GA
Tel: 01925 424100 Fax: 01925 424101
e-mail: info@whptelecoms.com




Cell Name		Opt.
MIDDLETON ROAD SW		—
Cell ID No		
CORNERSTONE	VMO2	VF
30834400	N/A	24115_0


Site Address / Contact Details

MIDDLETON ROAD SW
MIDDLETON ROAD
CRUMPSALL
PRESTWICH GREATER MANCHESTER
M8 4LR

Drawing Title: SITE LOCATION MAPS				
Purpose of issue: PLANNING				Dwg Rev:
Drawing Number: 100				A
Surveyed By: WHP		Original Sheet Size: A3		Pack Issue:
Drawn: DIA	Date: 06.06.24	Checked: HR	Date: 06.06.24	B

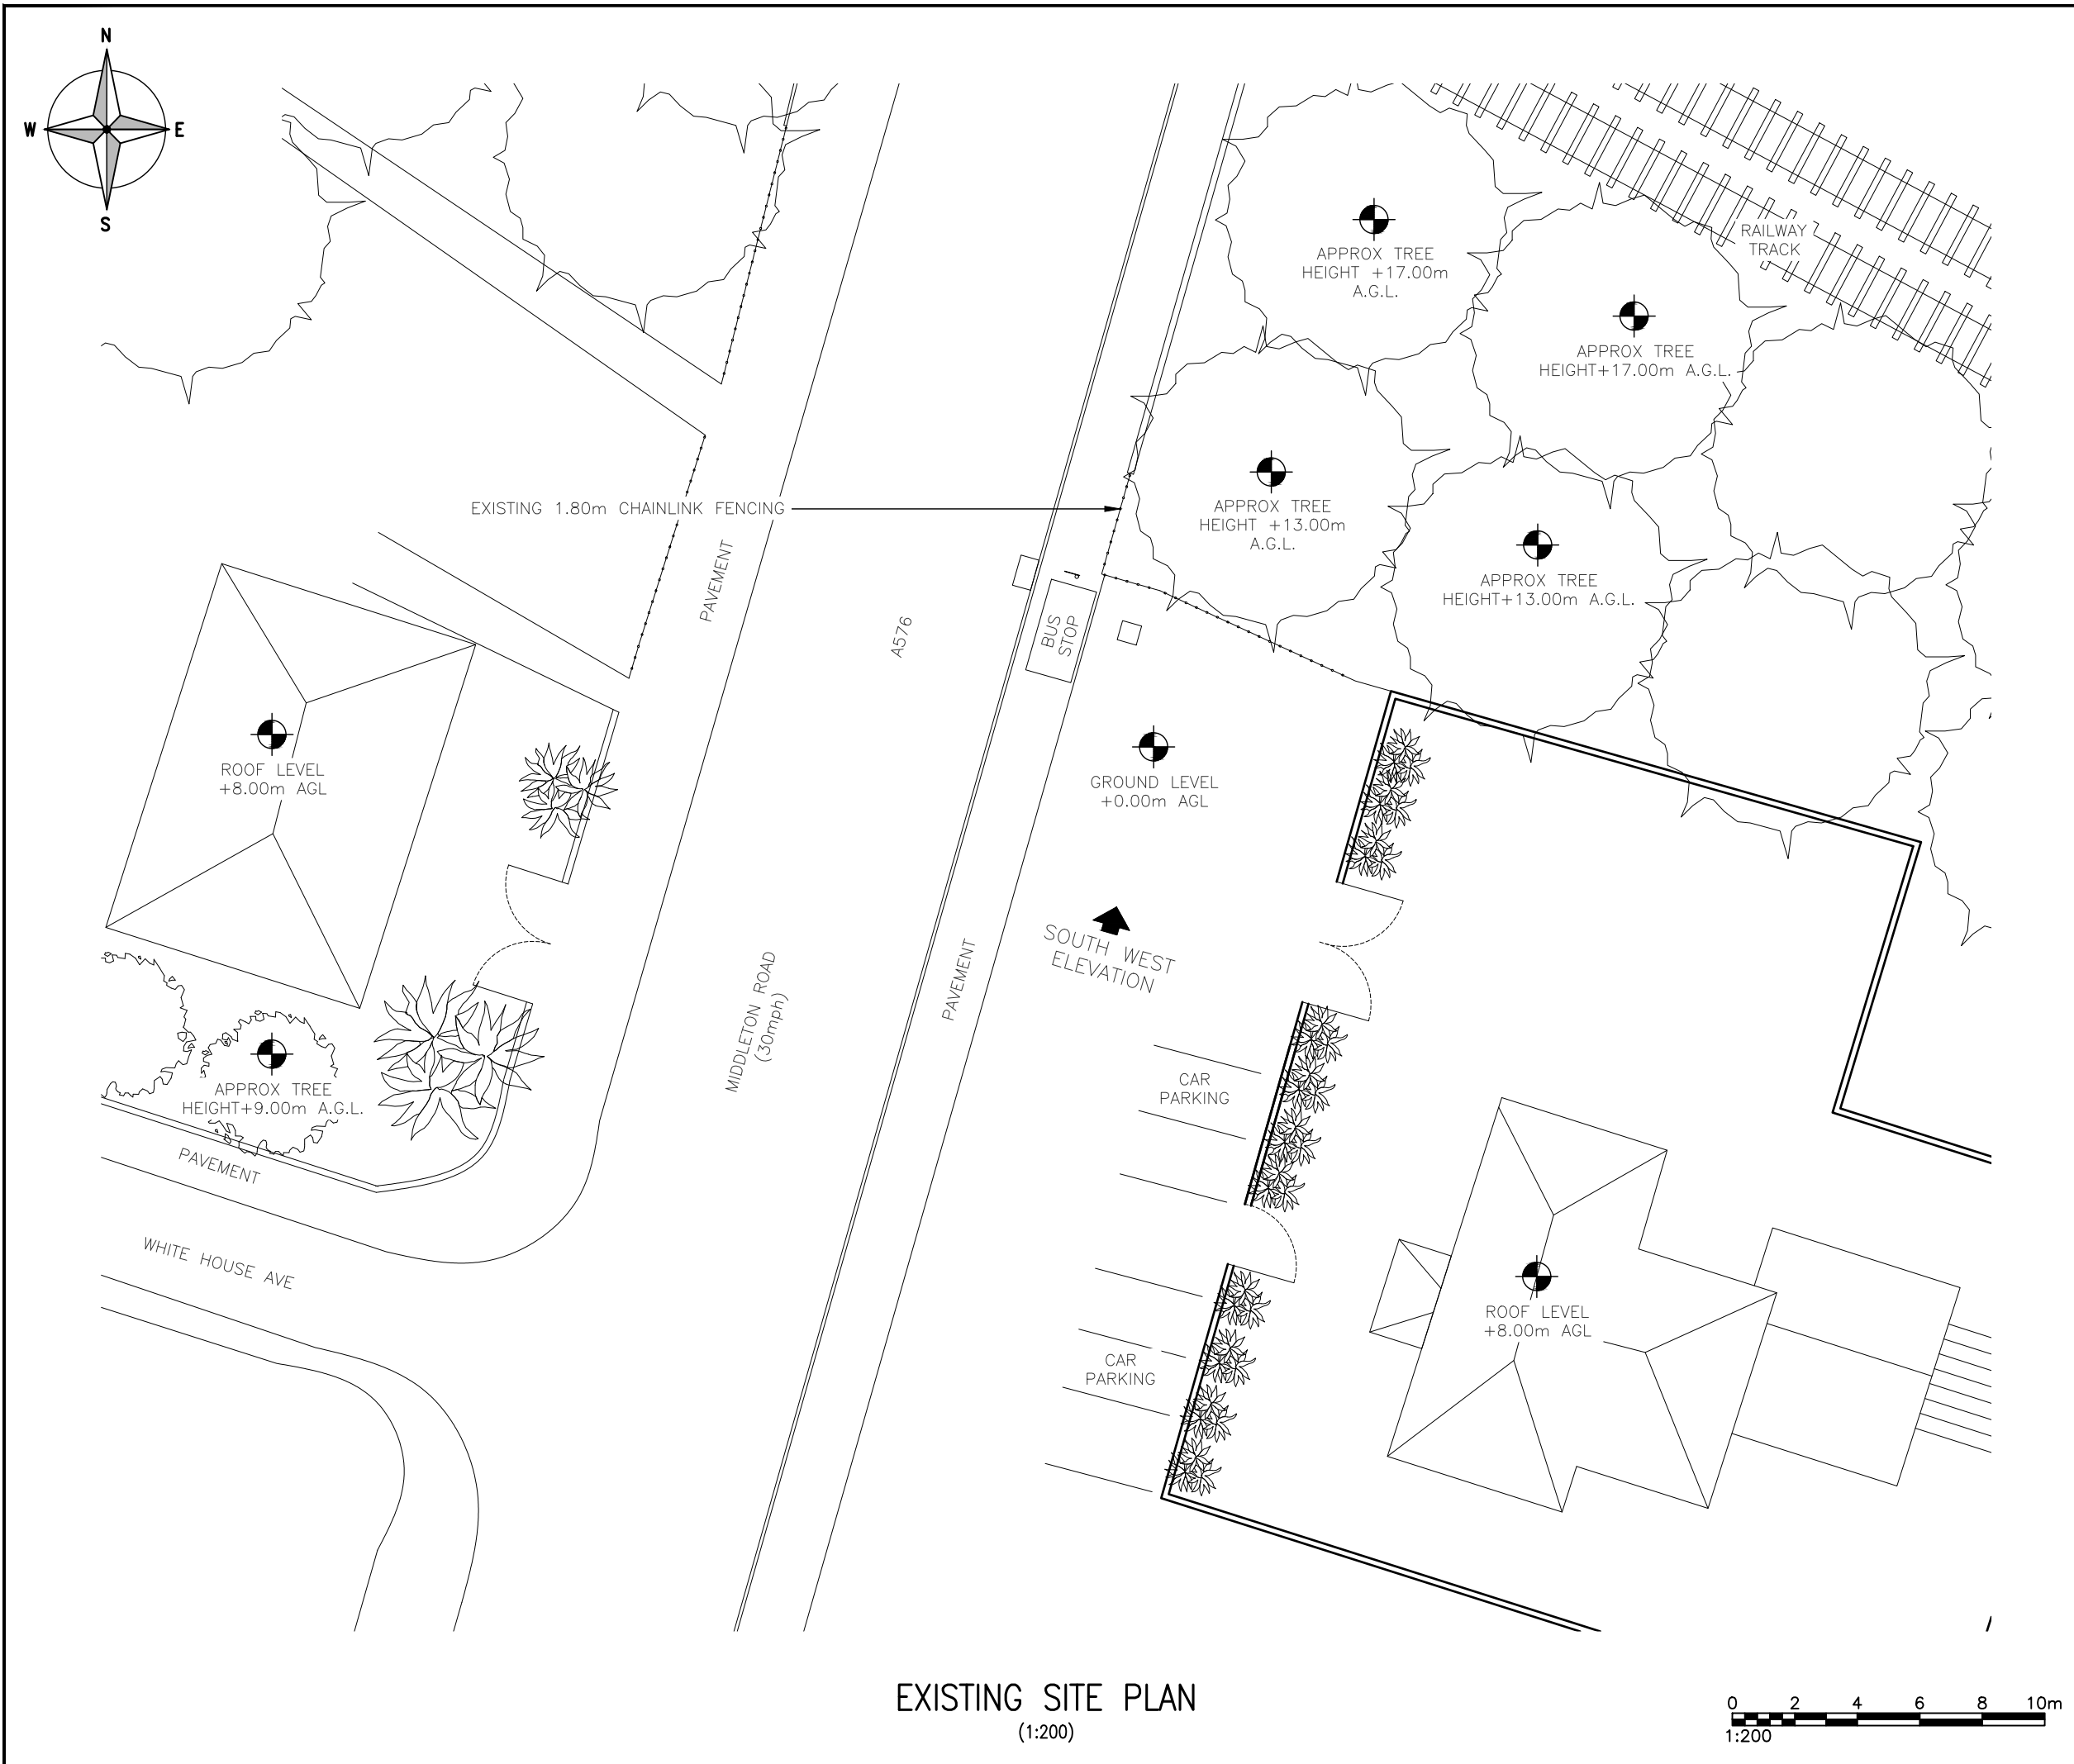

EXISTING SITE PLAN
(1:200)

 

ALL DIMENSIONS ARE IN mm UNLESS NOTED OTHERWISE

N.G.R E: 383612 N: 403093

NOTES:


A	Issued for Approval	DIA	HR	06.06.24
REV	MODIFICATION	BY	CH	DATE



WHP Telecoms Ltd
 Faraday Court
 401 Faraday Street
 Birchwood Park
 Warrington WA3 6GA
 Tel: 01925 424100 Fax: 01925 424101
 e-mail: info@whptelecoms.com




Cell Name		Opt.
MIDDLETON ROAD SW		-
Cell ID No		
CORNERSTONE	VMO2	VF
30834400	N/A	24115_0
Site Address / Contact Details		
MIDDLETON ROAD SW MIDDLETON ROAD CRUMPSALL PRESTWICH GREATER MANCHESTER M8 4LR		
Drawing Title: EXISTING SITE PLAN		
Purpose of issue: PLANNING		Dwg Rev: A
Drawing Number: 200		Pack Issue: B
Surveyed By: WHP	Original Sheet Size: A3	Date: 06.06.24
Drawn: DIA	Checked: HR	Date: 06.06.24

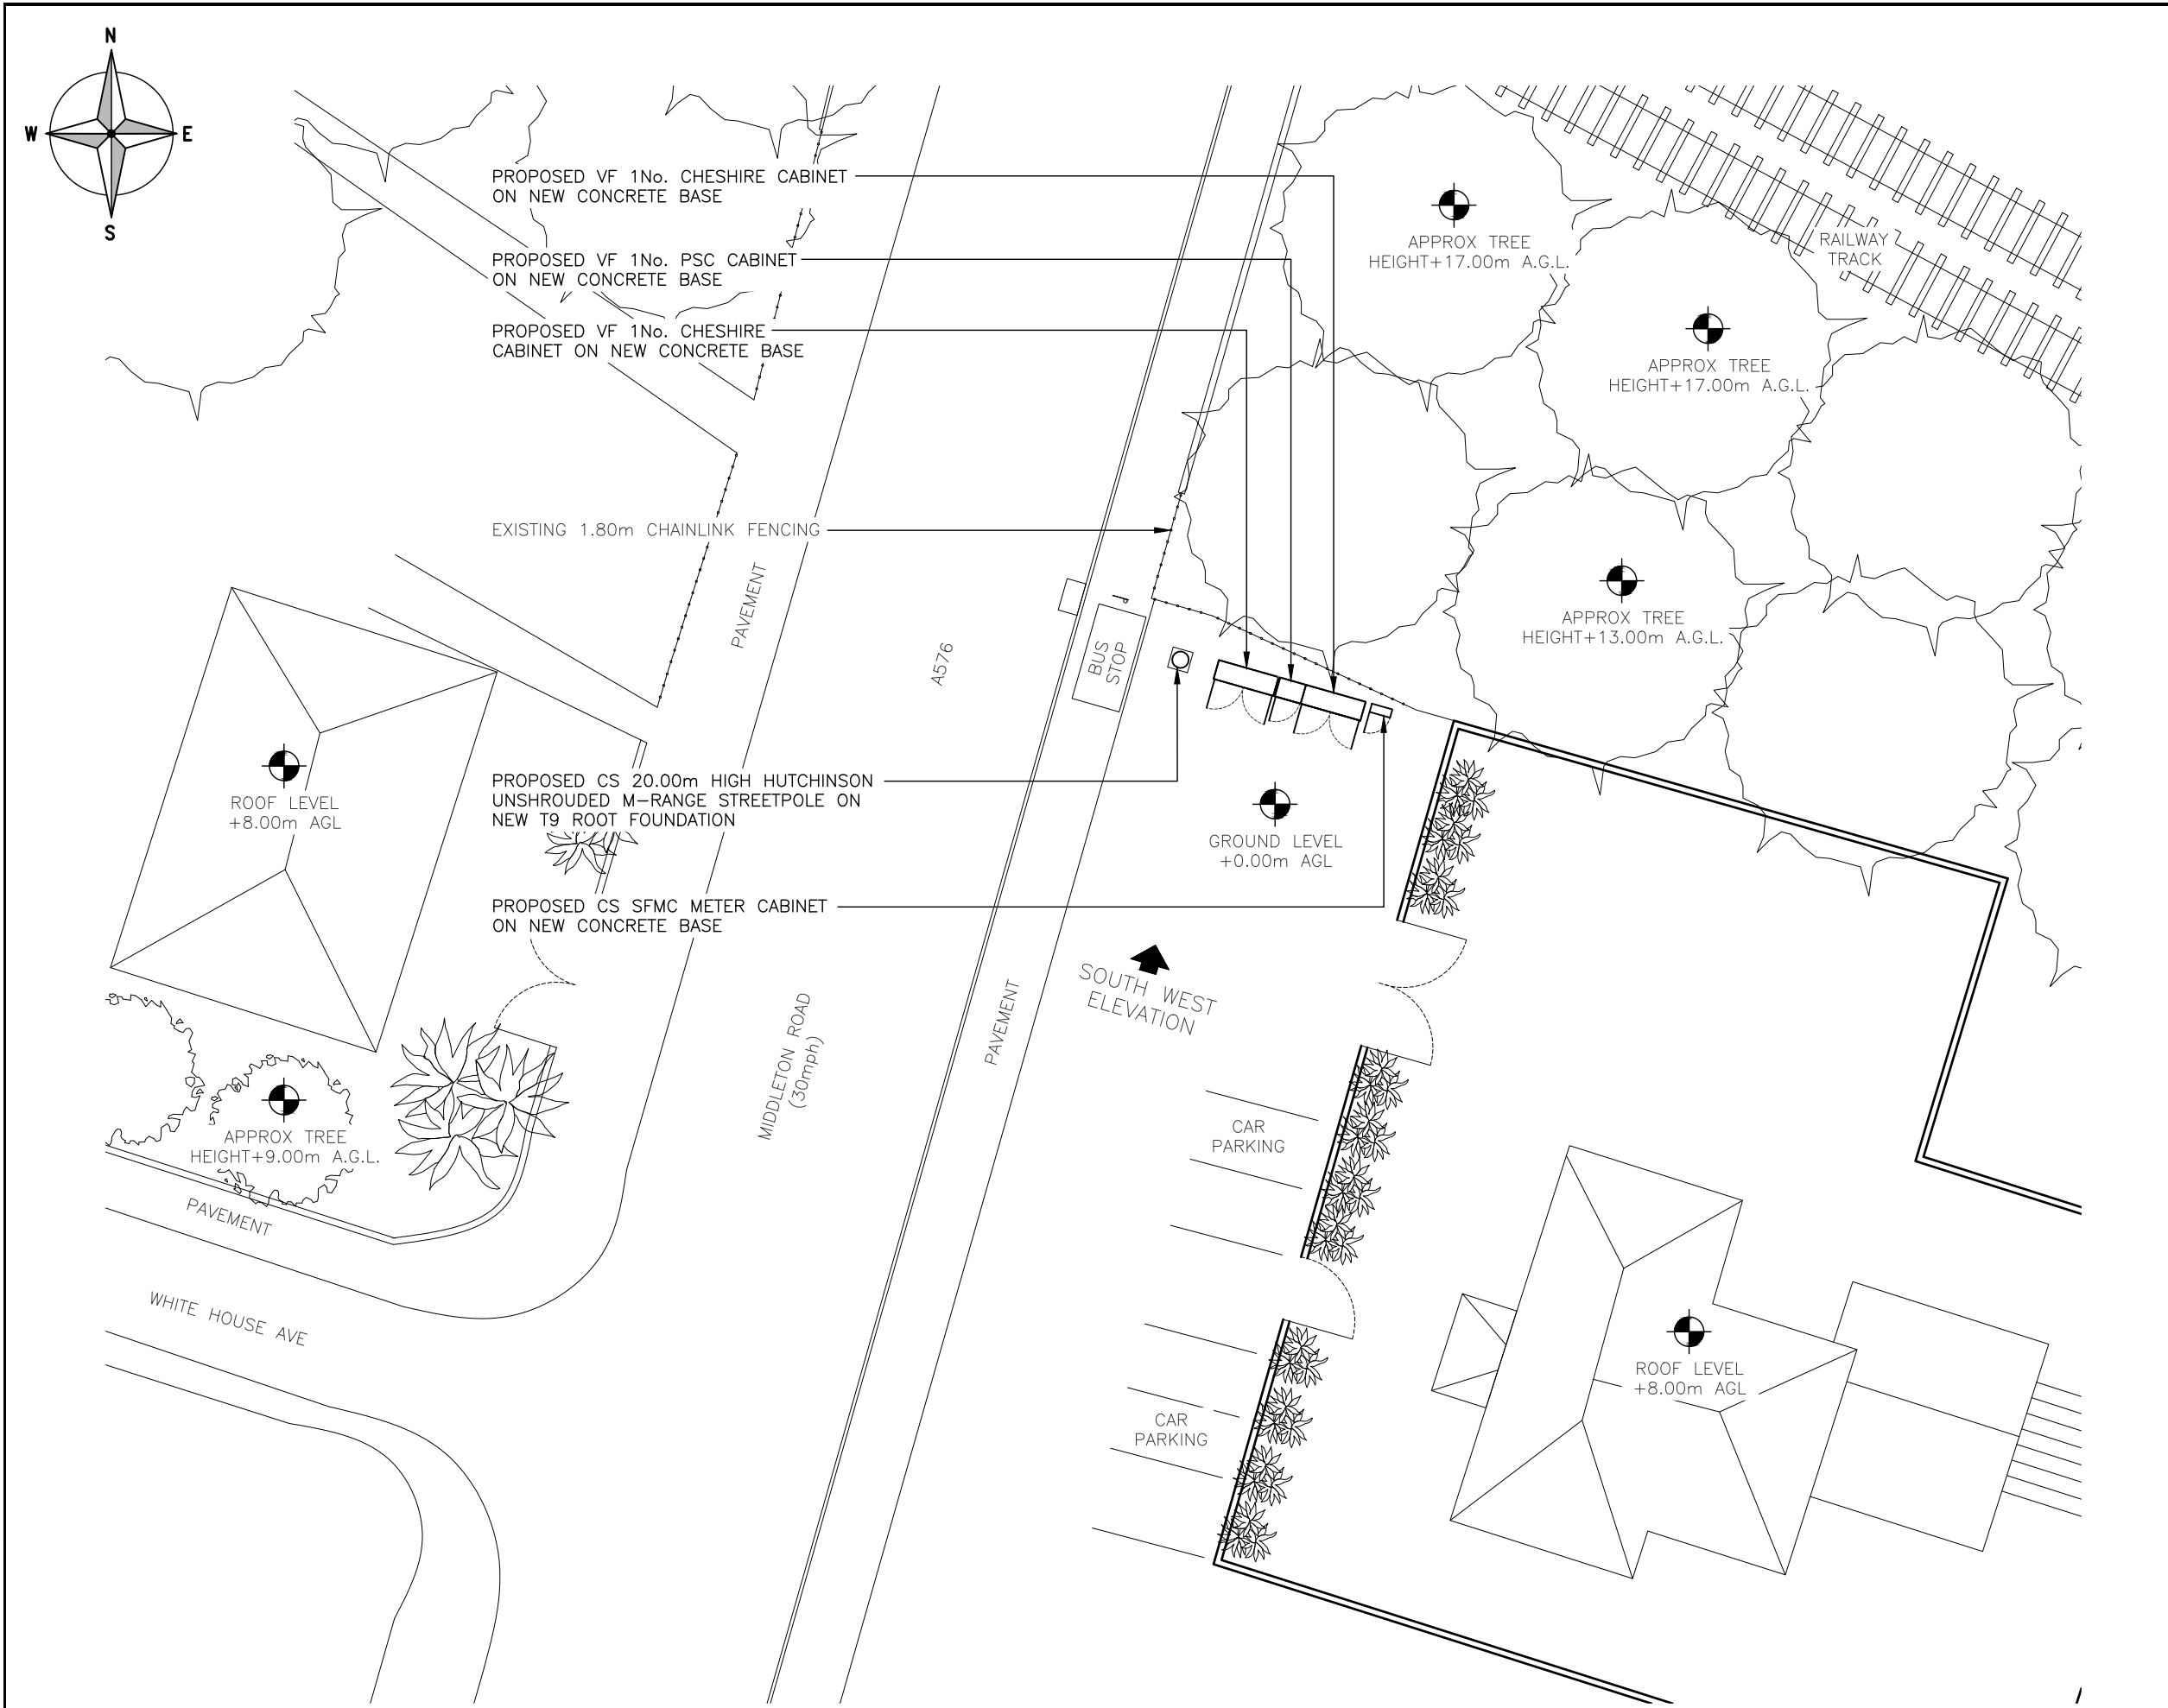

The drawings comply with VF Standard ICNIRP guidelines, Under configuration VU7F
Designed in accordance with Cornerstone documents: SDN0007 & SDN0009v6.0

PROPOSED SITE PLAN
(1:200)

 

ALL DIMENSIONS ARE IN mm UNLESS NOTED OTHERWISE

N.G.R

E: 383612 N: 403093

NOTES:

B	Structure Amend	WHT	WHT	05.09.24
A	Issued for Approval	DIA	HR	06.06.24
REV	MODIFICATION	BY	CH	DATE

WHP

WHP Telecoms Ltd

Faraday Court
401 Faraday Street
Birchwood Park
Warrington WA3 6GA
Tel: 01925 424100 Fax: 01925 424101
e-mail: info@whptelecoms.com

cornerstone

Cell Name		Opt.
MIDDLETON ROAD SW		—
Cell ID No		
CORNERSTONE	VMO2	VF
30834400	N/A	24115_0

Site Address / Contact Details

MIDDLETON ROAD SW
MIDDLETON ROAD
CRUMPSALL
PRESTWICH GREATER MANCHESTER
M8 4LR

Drawing Title:
PROPOSED SITE PLAN


Purpose of issue:	PLANNING	Dwg Rev:
Drawing Number:	201	B

Surveyed By:	Original Sheet Size:	Pack Issue:		
WHP	A3			
Drawn:	Date:	Checked:	Date:	
DIA	06.06.24	HR	06.06.24	B

SDNT0005 Version 1.3



EXISTING SOUTH WEST ELEVATION
(1:200)

 

ALL DIMENSIONS ARE IN mm UNLESS NOTED OTHERWISE

N.G.R E: 383612 N: 403093

NOTES:

A	Issued for Approval	DIA	HR	06.06.24
REV	MODIFICATION	BY	CH	DATE



WHP Telecoms Ltd
Faraday Court
401 Faraday Street
Birchwood Park
Warrington WA3 6GA
Tel: 01925 424100 Fax: 01925 424101
e-mail: info@whptelecoms.com



Cell Name	Opt.
MIDDLETON ROAD SW	—

Cell ID No		
CORNERSTONE	VMO2	VF
30834400	N/A	24115_0

Site Address / Contact Details


MIDDLETON ROAD SW
MIDDLETON ROAD
CRUMPSALL
PRESTWICH GREATER MANCHESTER
M8 4LR

Drawing Title: EXISTING SITE ELEVATION

Purpose of issue:	PLANNING	Dwg Rev:
Drawing Number:	300	A

Surveyed By:	Original Sheet Size:	Pack Issue:
WHP	A3	

Drawn:	Date:	Checked:	Date:	
DIA	06.06.24	HR	06.06.24	B

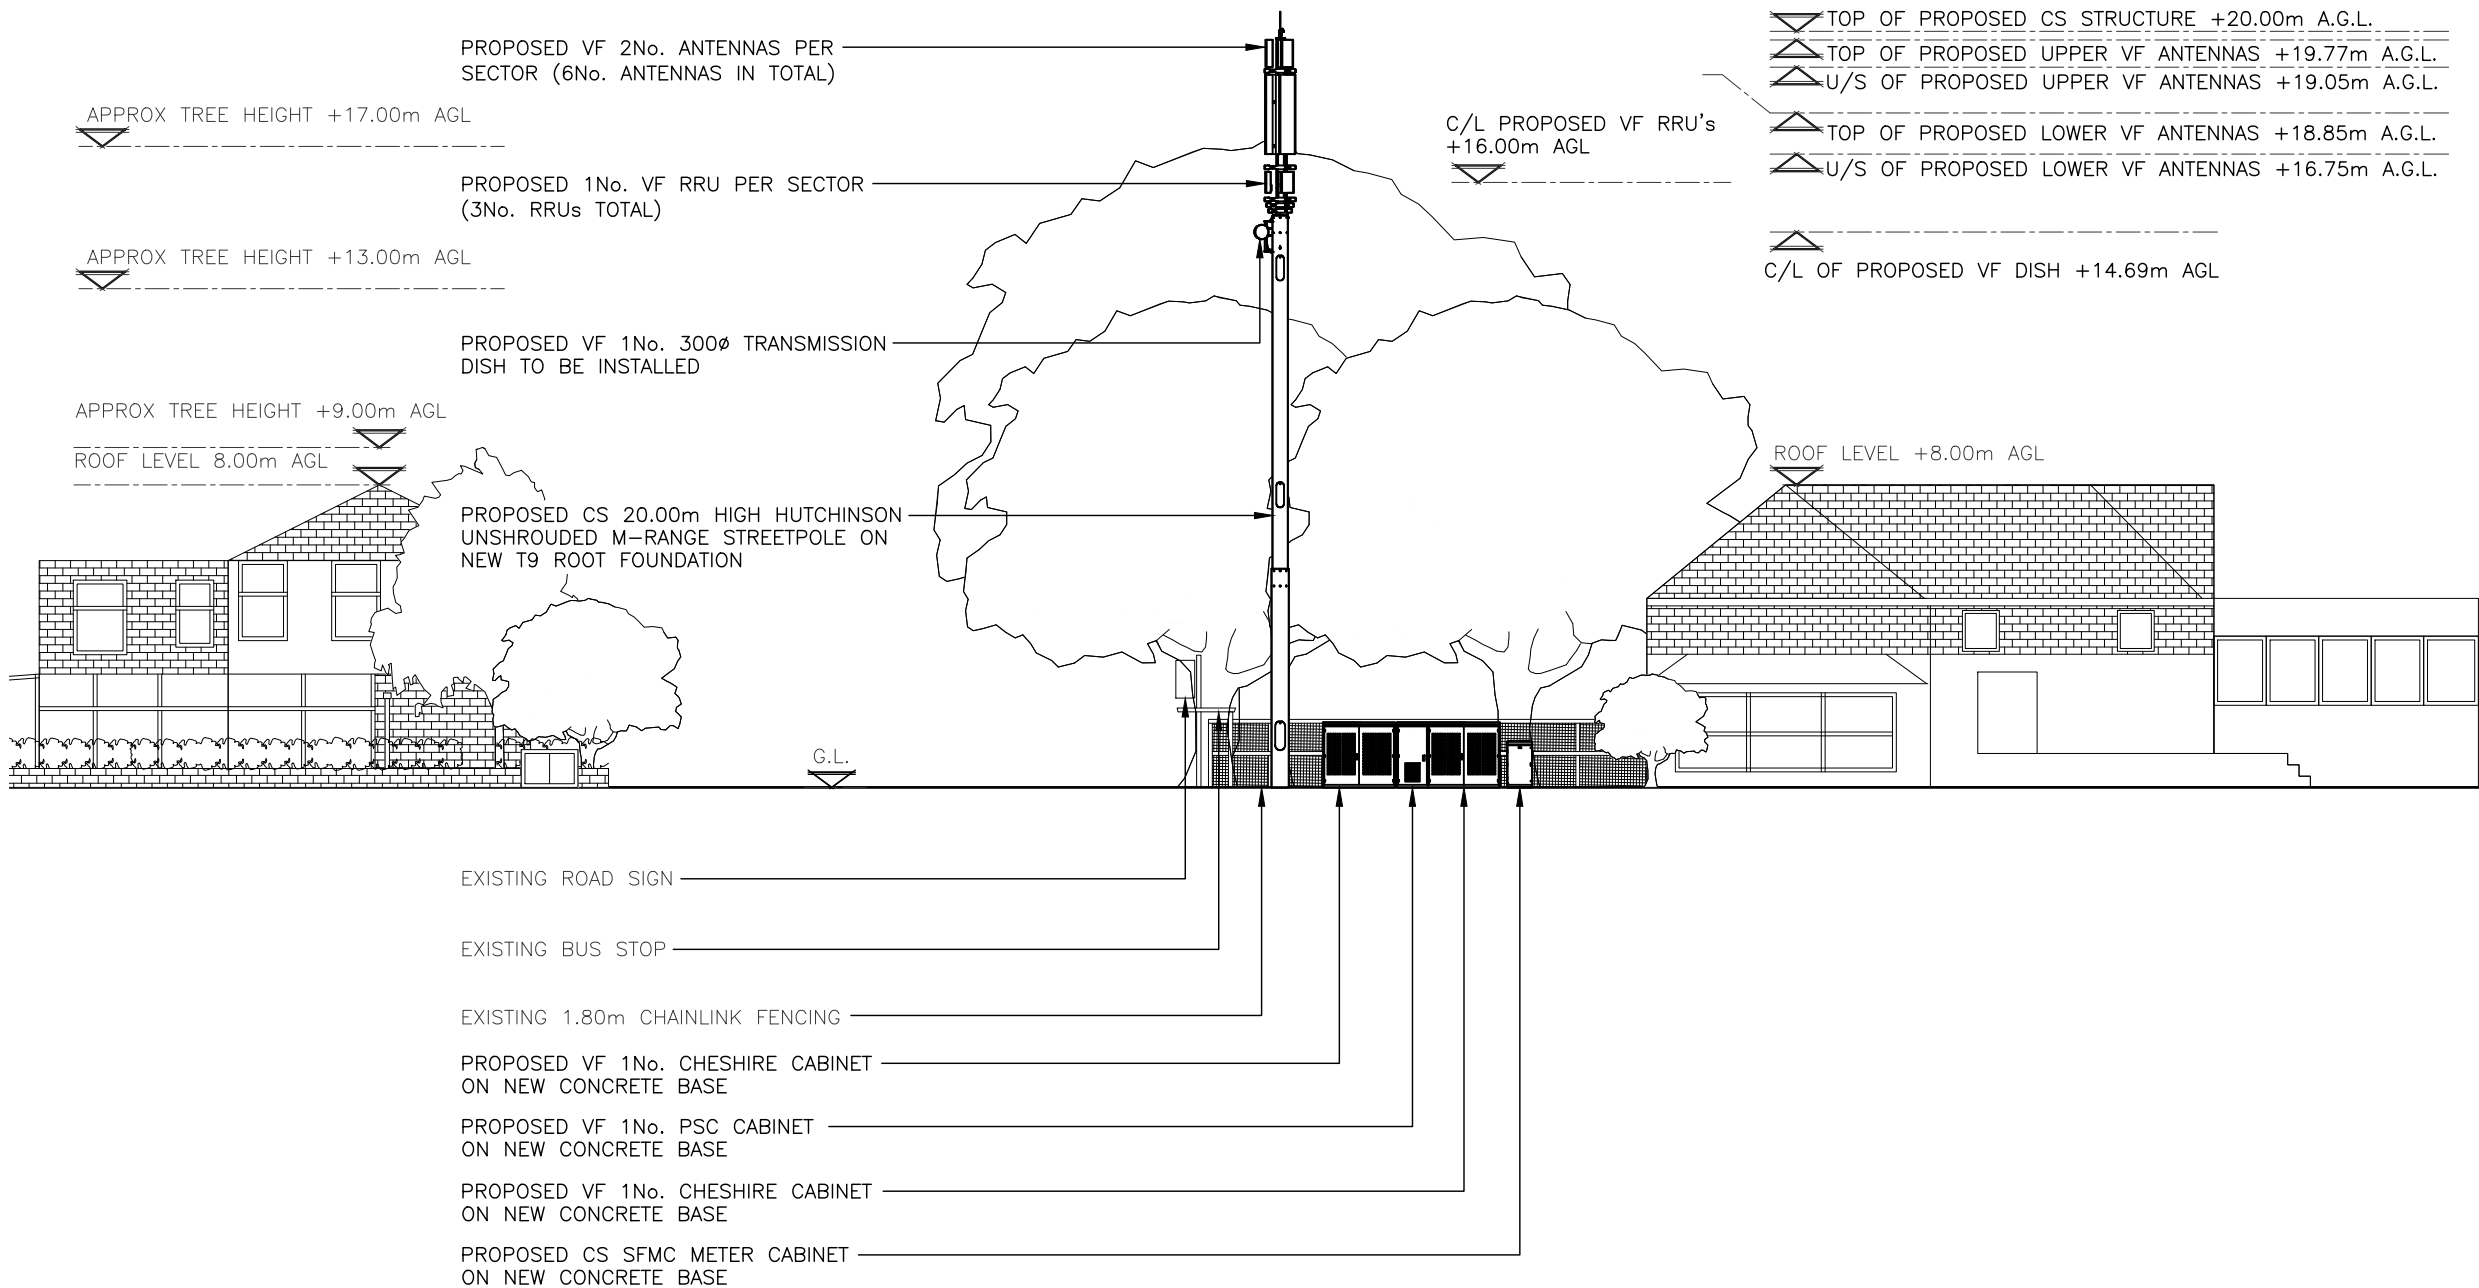

PROPOSED SOUTH WEST ELEVATION
(1:200)

The drawings comply with VF Standard ICNIRP guidelines, Under configuration VU7F
Designed in accordance with Cornerstone documents: SDN0007 & SDN0009v6.0



ALL DIMENSIONS ARE IN mm UNLESS NOTED OTHERWISE

N.G.R E: 383612 N: 403093

B	Structure Amend	WHT	WHT	05.09.24
A	Issued for Approval	DIA	HR	06.06.24
REV	MODIFICATION	BY	CH	DATE



WHP Telecoms Ltd
Faraday Court
401 Faraday Street
Birchwood Park
Warrington WA3 6GA
Tel: 01925 424100 Fax: 01925 424101
e-mail: info@whptelecoms.com



Cell Name	Opt.
MIDDLETON ROAD SW	—

Cell ID No		
CORNERSTONE	VMO2	VF
30834400	N/A	24115_0

Site Address / Contact Details
MIDDLETON ROAD SW
MIDDLETON ROAD
CRUMPSALL
PRESTWICH GREATER MANCHESTER
M8 4LR

Drawing Title:
PROPOSED SITE ELEVATION

Purpose of issue:	PLANNING	Dwg Rev:
Drawing Number:	301	B

Surveyed By:	Original Sheet Size:	Pack Issue:
WHP	A3	

Drawn:	Date:	Checked:	Date:	
DIA	06.06.24	HR	06.06.24	B