


PROPOSED EAST ELEVATION

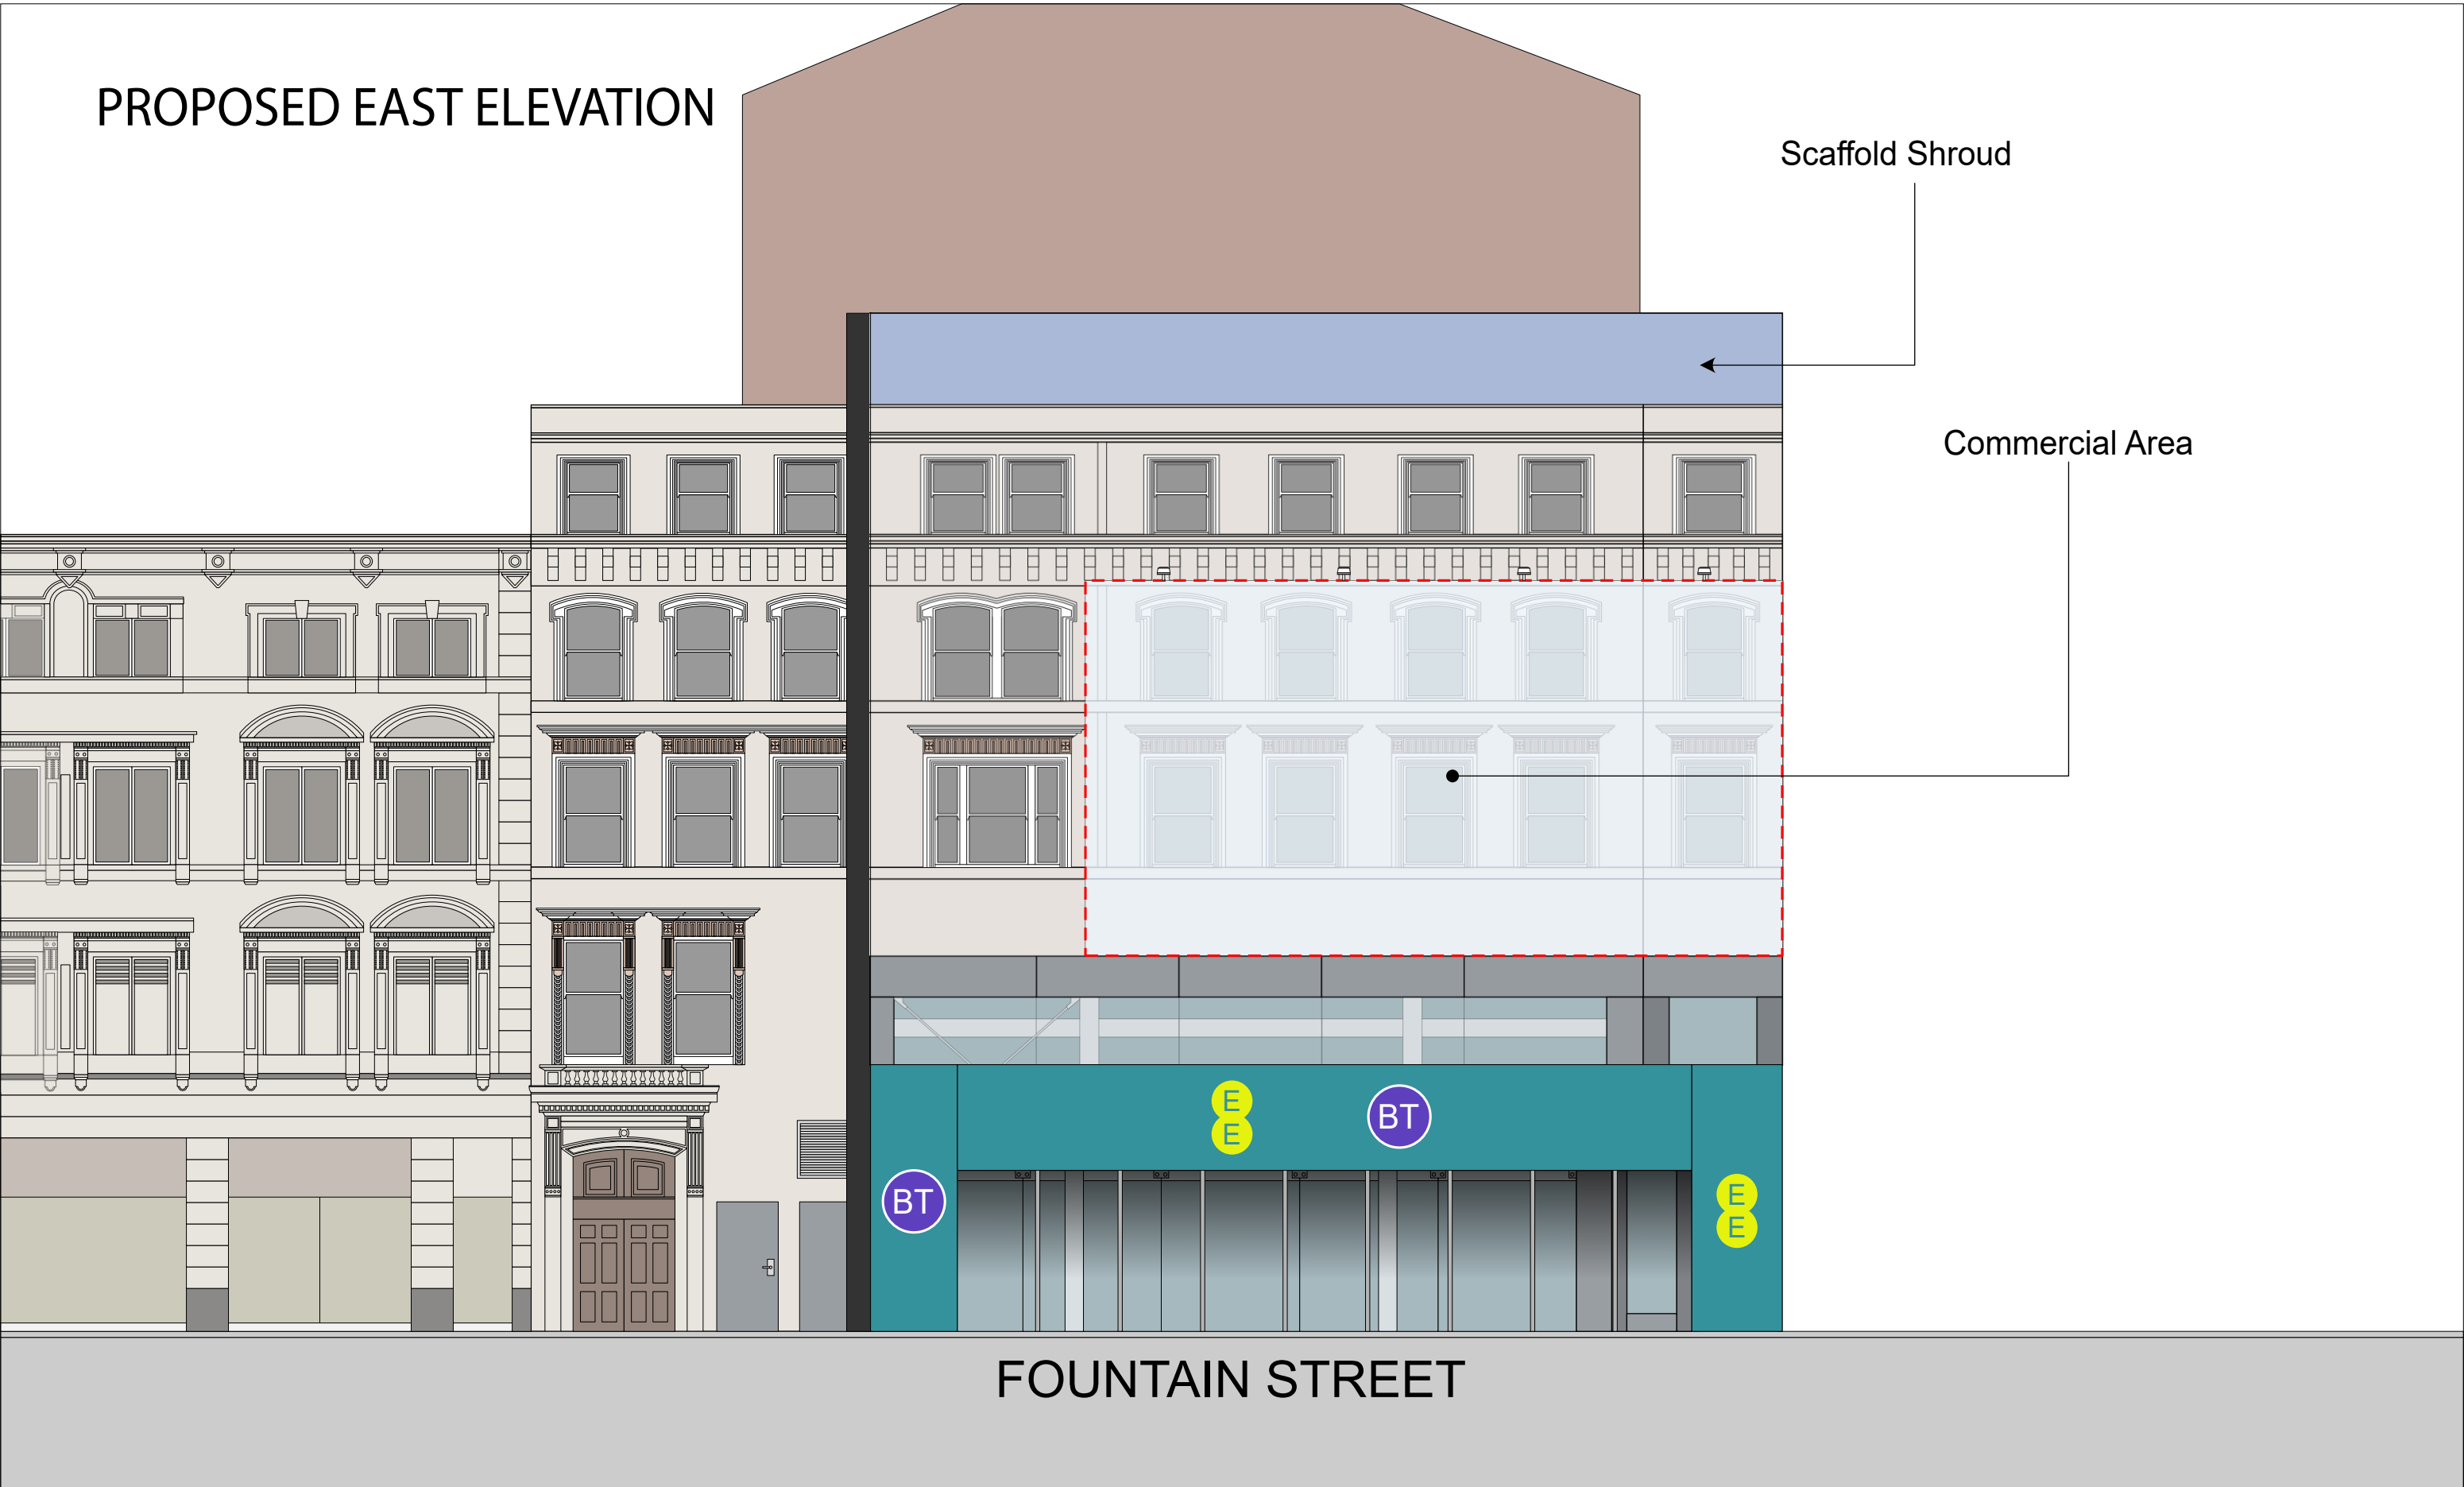

Site:	Title:	Date:	Dwg. No:	Rev:	Scale: 1:100@A3
102-104 Market Street & 2-4 Fountain Street, Manchester M1 1PB	Proposed East Elevation	08/04/2024	PY4668/005		
					<div>0m2m4m6m8m</div>