


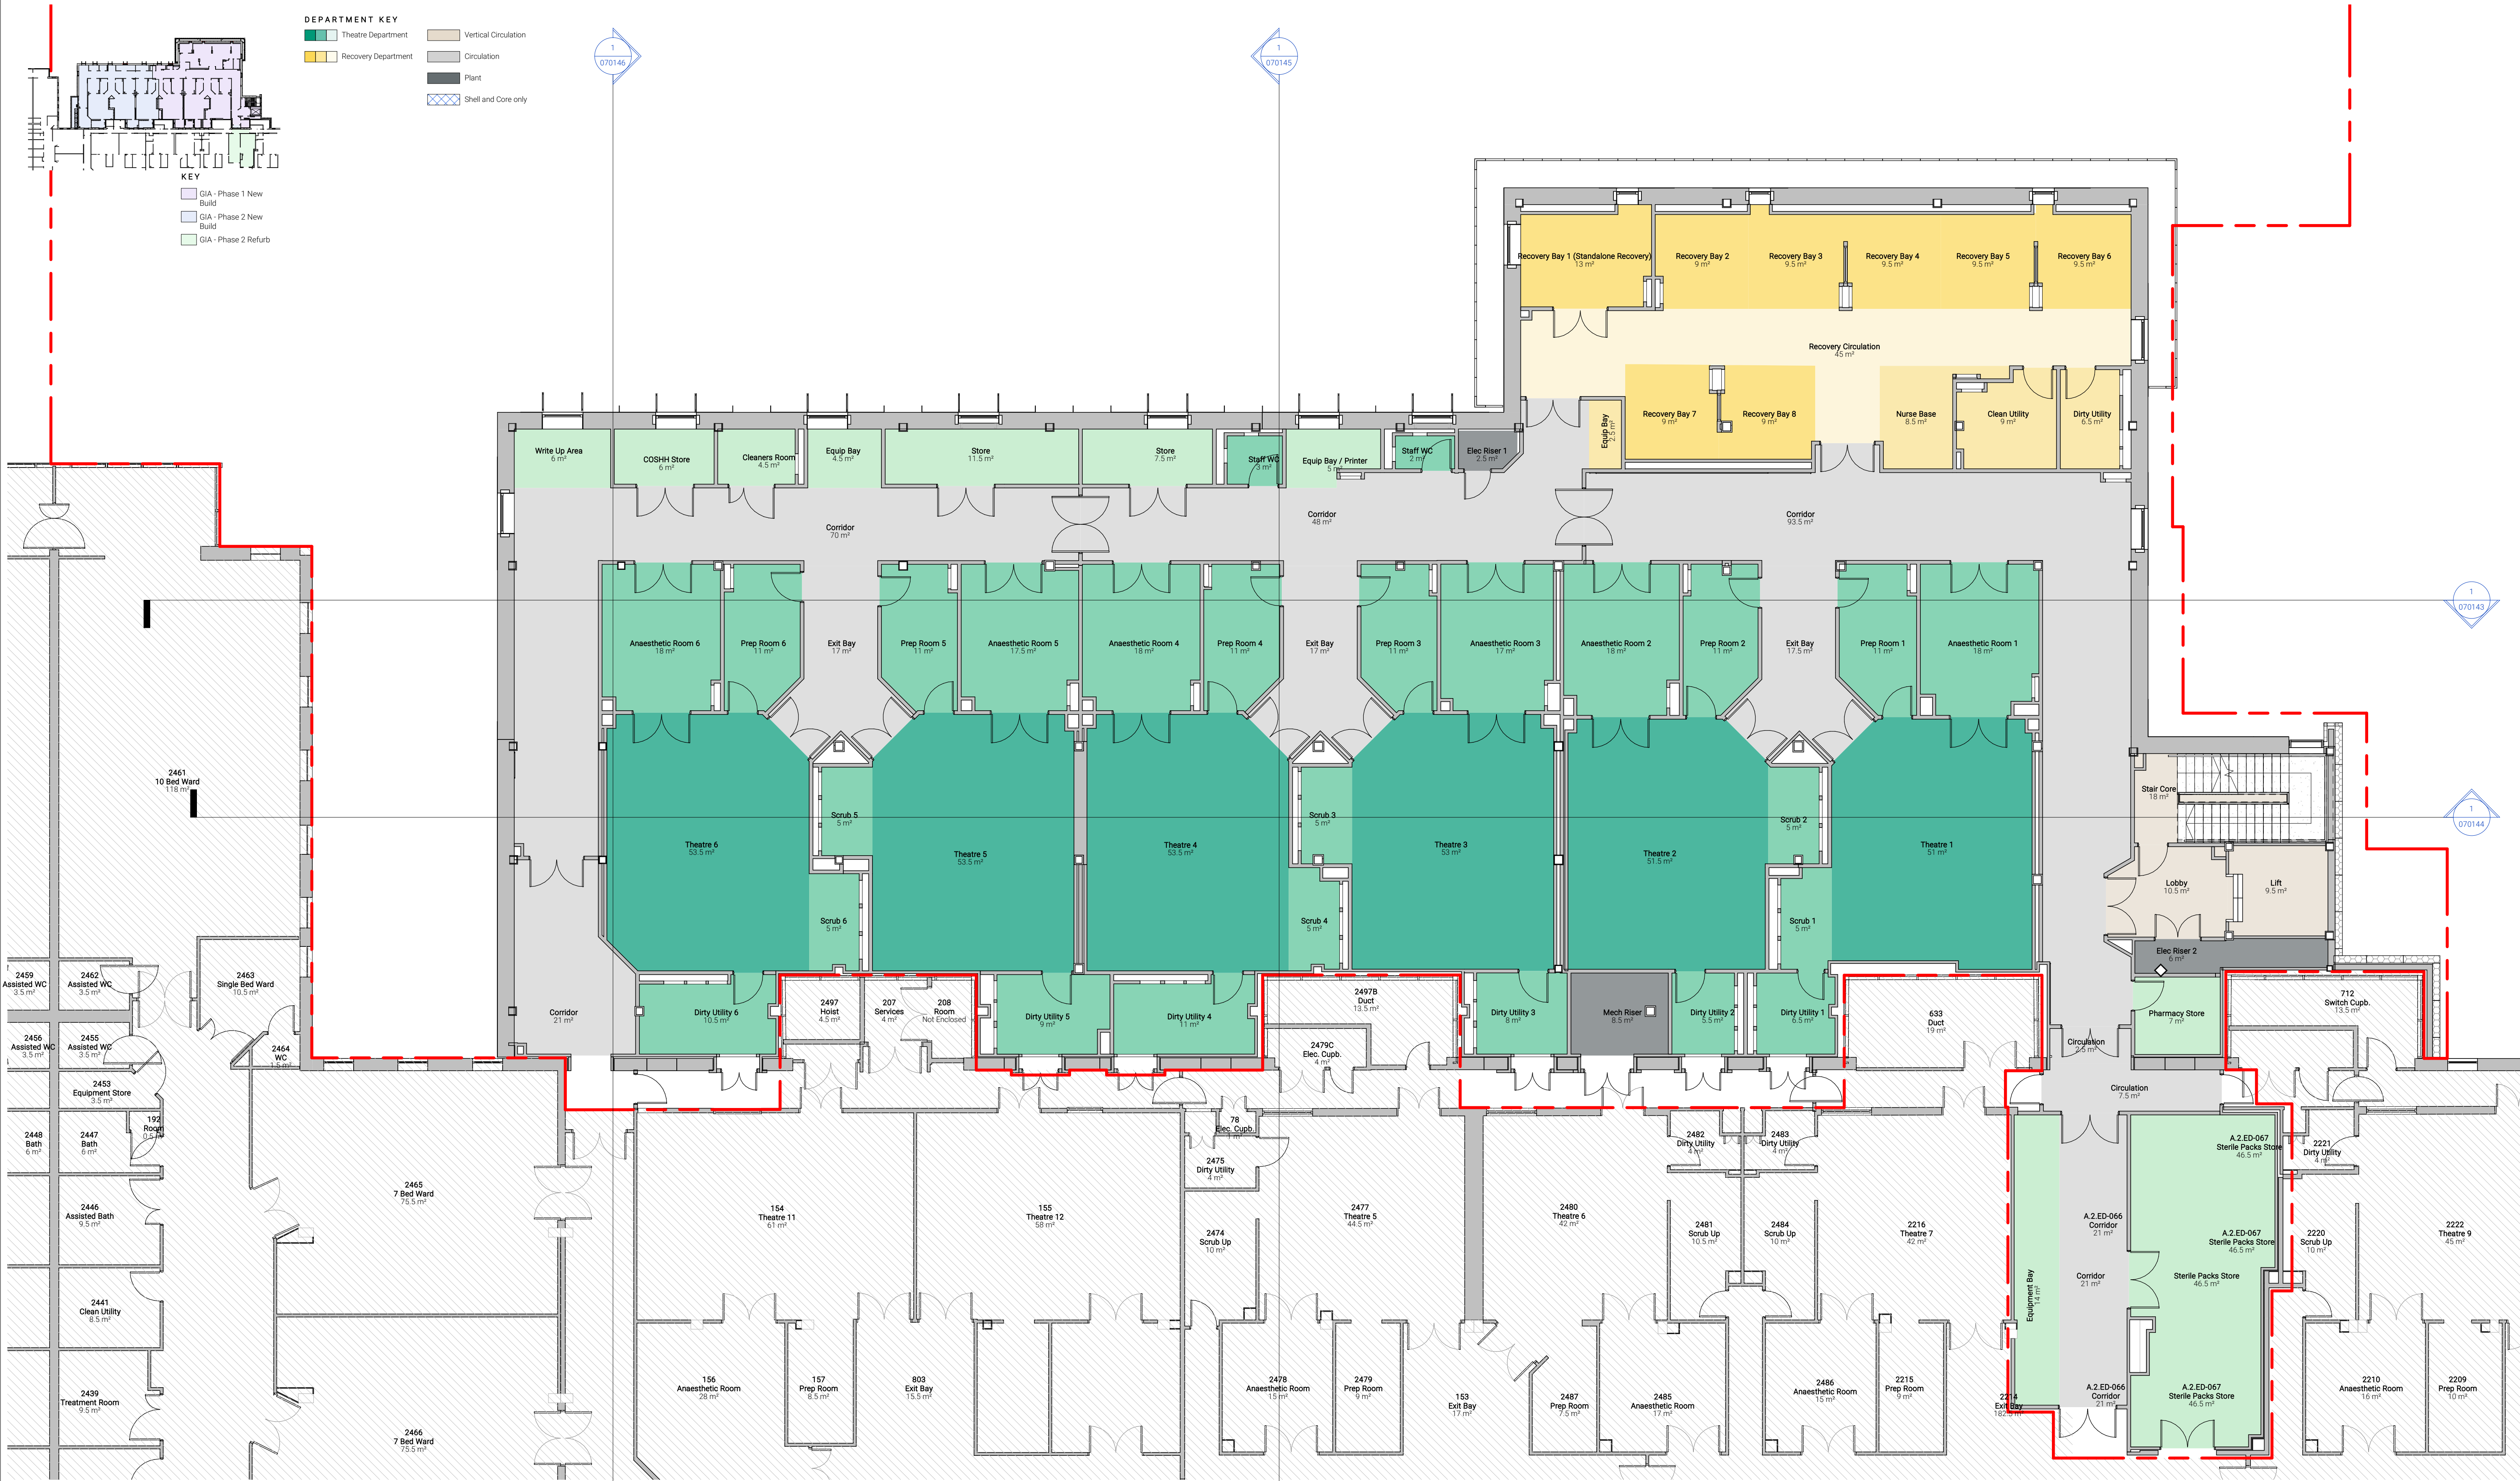


Proposed Plan - Level 02 - Phase 2
1:100

GENERAL NOTES:

DAY Architectural Ltd accepts no responsibility for any costs, losses or claims whatsoever arising from these drawings, specifications and related documents unless there is full compliance with the Client or any unauthorised user of the following:

1. All boundaries, dimensions and levels are to be checked on site before construction and any discrepancies reported to the Architect / Designer.
2. Partial Service: Any discrepancies with site or other information is to be advised to the Architect / Designer and direction and / or approval is to be sought before the implementation of the detail.
3. Block and site plans are reproduced under license from the Ordnance Survey.
4. Do not scale this drawing.
5. For the purpose of coordination, all relevant parties must check this information prior to implementation and report any discrepancies to the Architect / Designer.

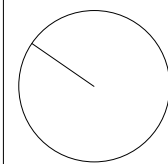

P03	Reissued for S73 Minor material amendment application	25/09/2024	RG
P02	Issued for S73 Minor material amendment application	12/01/2024	RG
P01	Issued for Planning	13/11/2020	AL
REV	DESCRIPTION	DATE	REV BY

CLIENT			
Manchester University NHS Foundation Trust			
IHP Integrated Health Projects by VINE			
PROJECT			
Project RED			

DRAWING			
Proposed Plan - Level 02 - Phase 2			
SCALE			FIRST ISSUED
As indicated @ A1			13/11/20
PROJECT	CLIENT REF	DRAWN BY	CHECKED BY
1031-20	RED	AL	JC
ORIGIN	VOLUME	LEVEL	TYPE
DAY	00	02	DR
ROLE		NUMBER	REVISION
A		070137	P03
DRAWING STATUS			
PLANNING			

DAY

DAY Architectural Ltd.
Studio 1, Lancaster Buildings
77 Deansgate, Manchester, M3 2BW
T: 0161 834 9703
W: www.day-architectural.com