




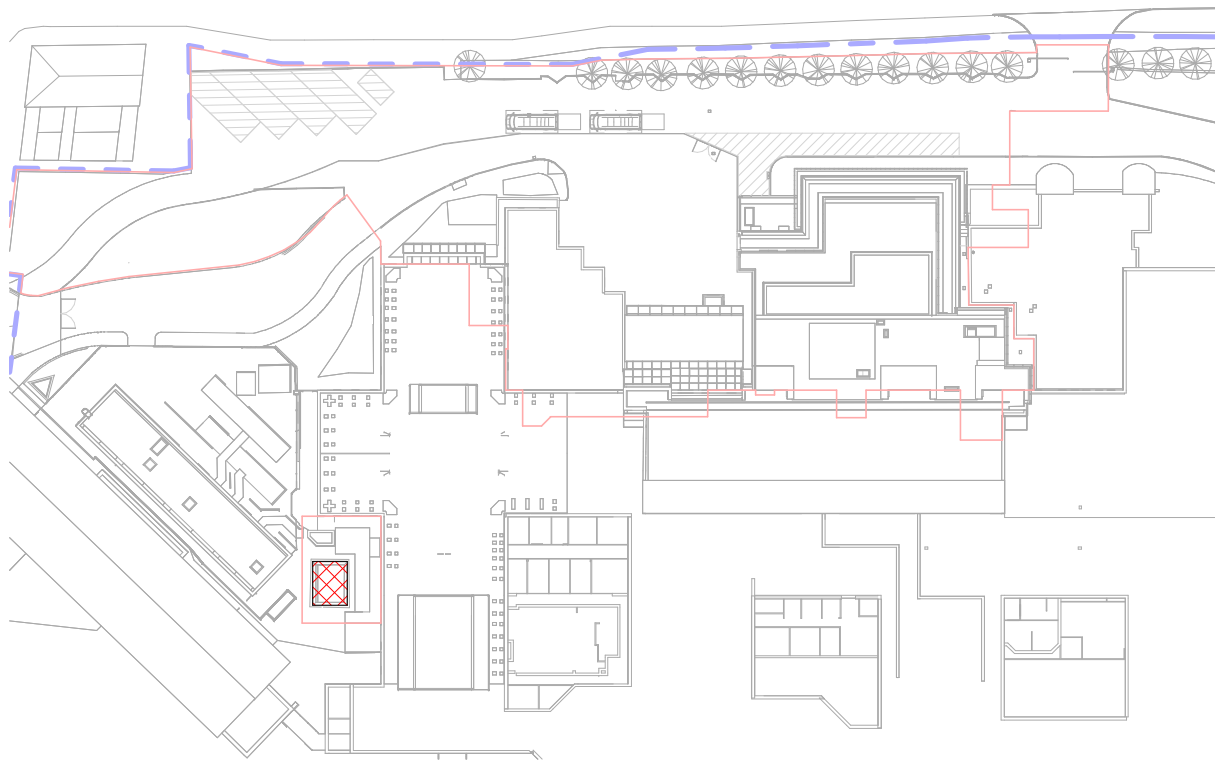


5 Location Plan
1:1000

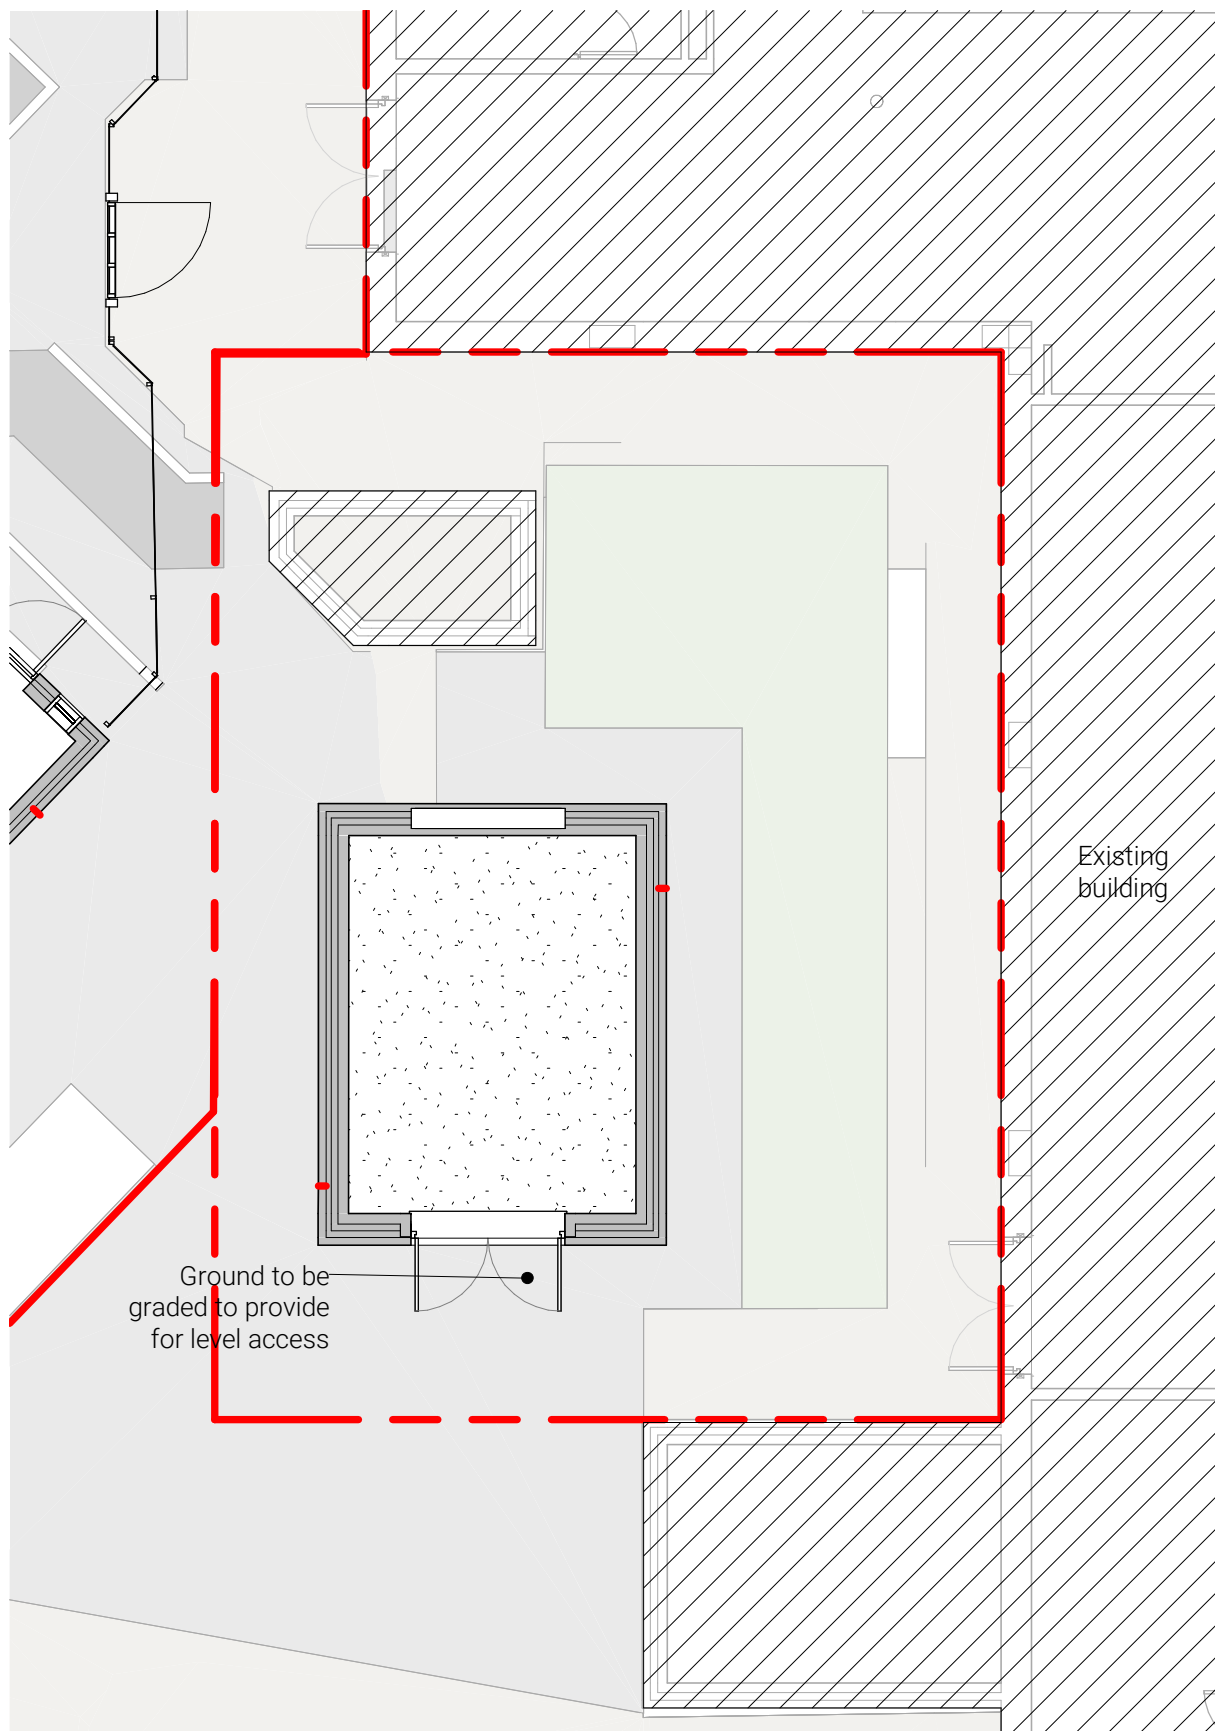

8 Site Plan
1:100

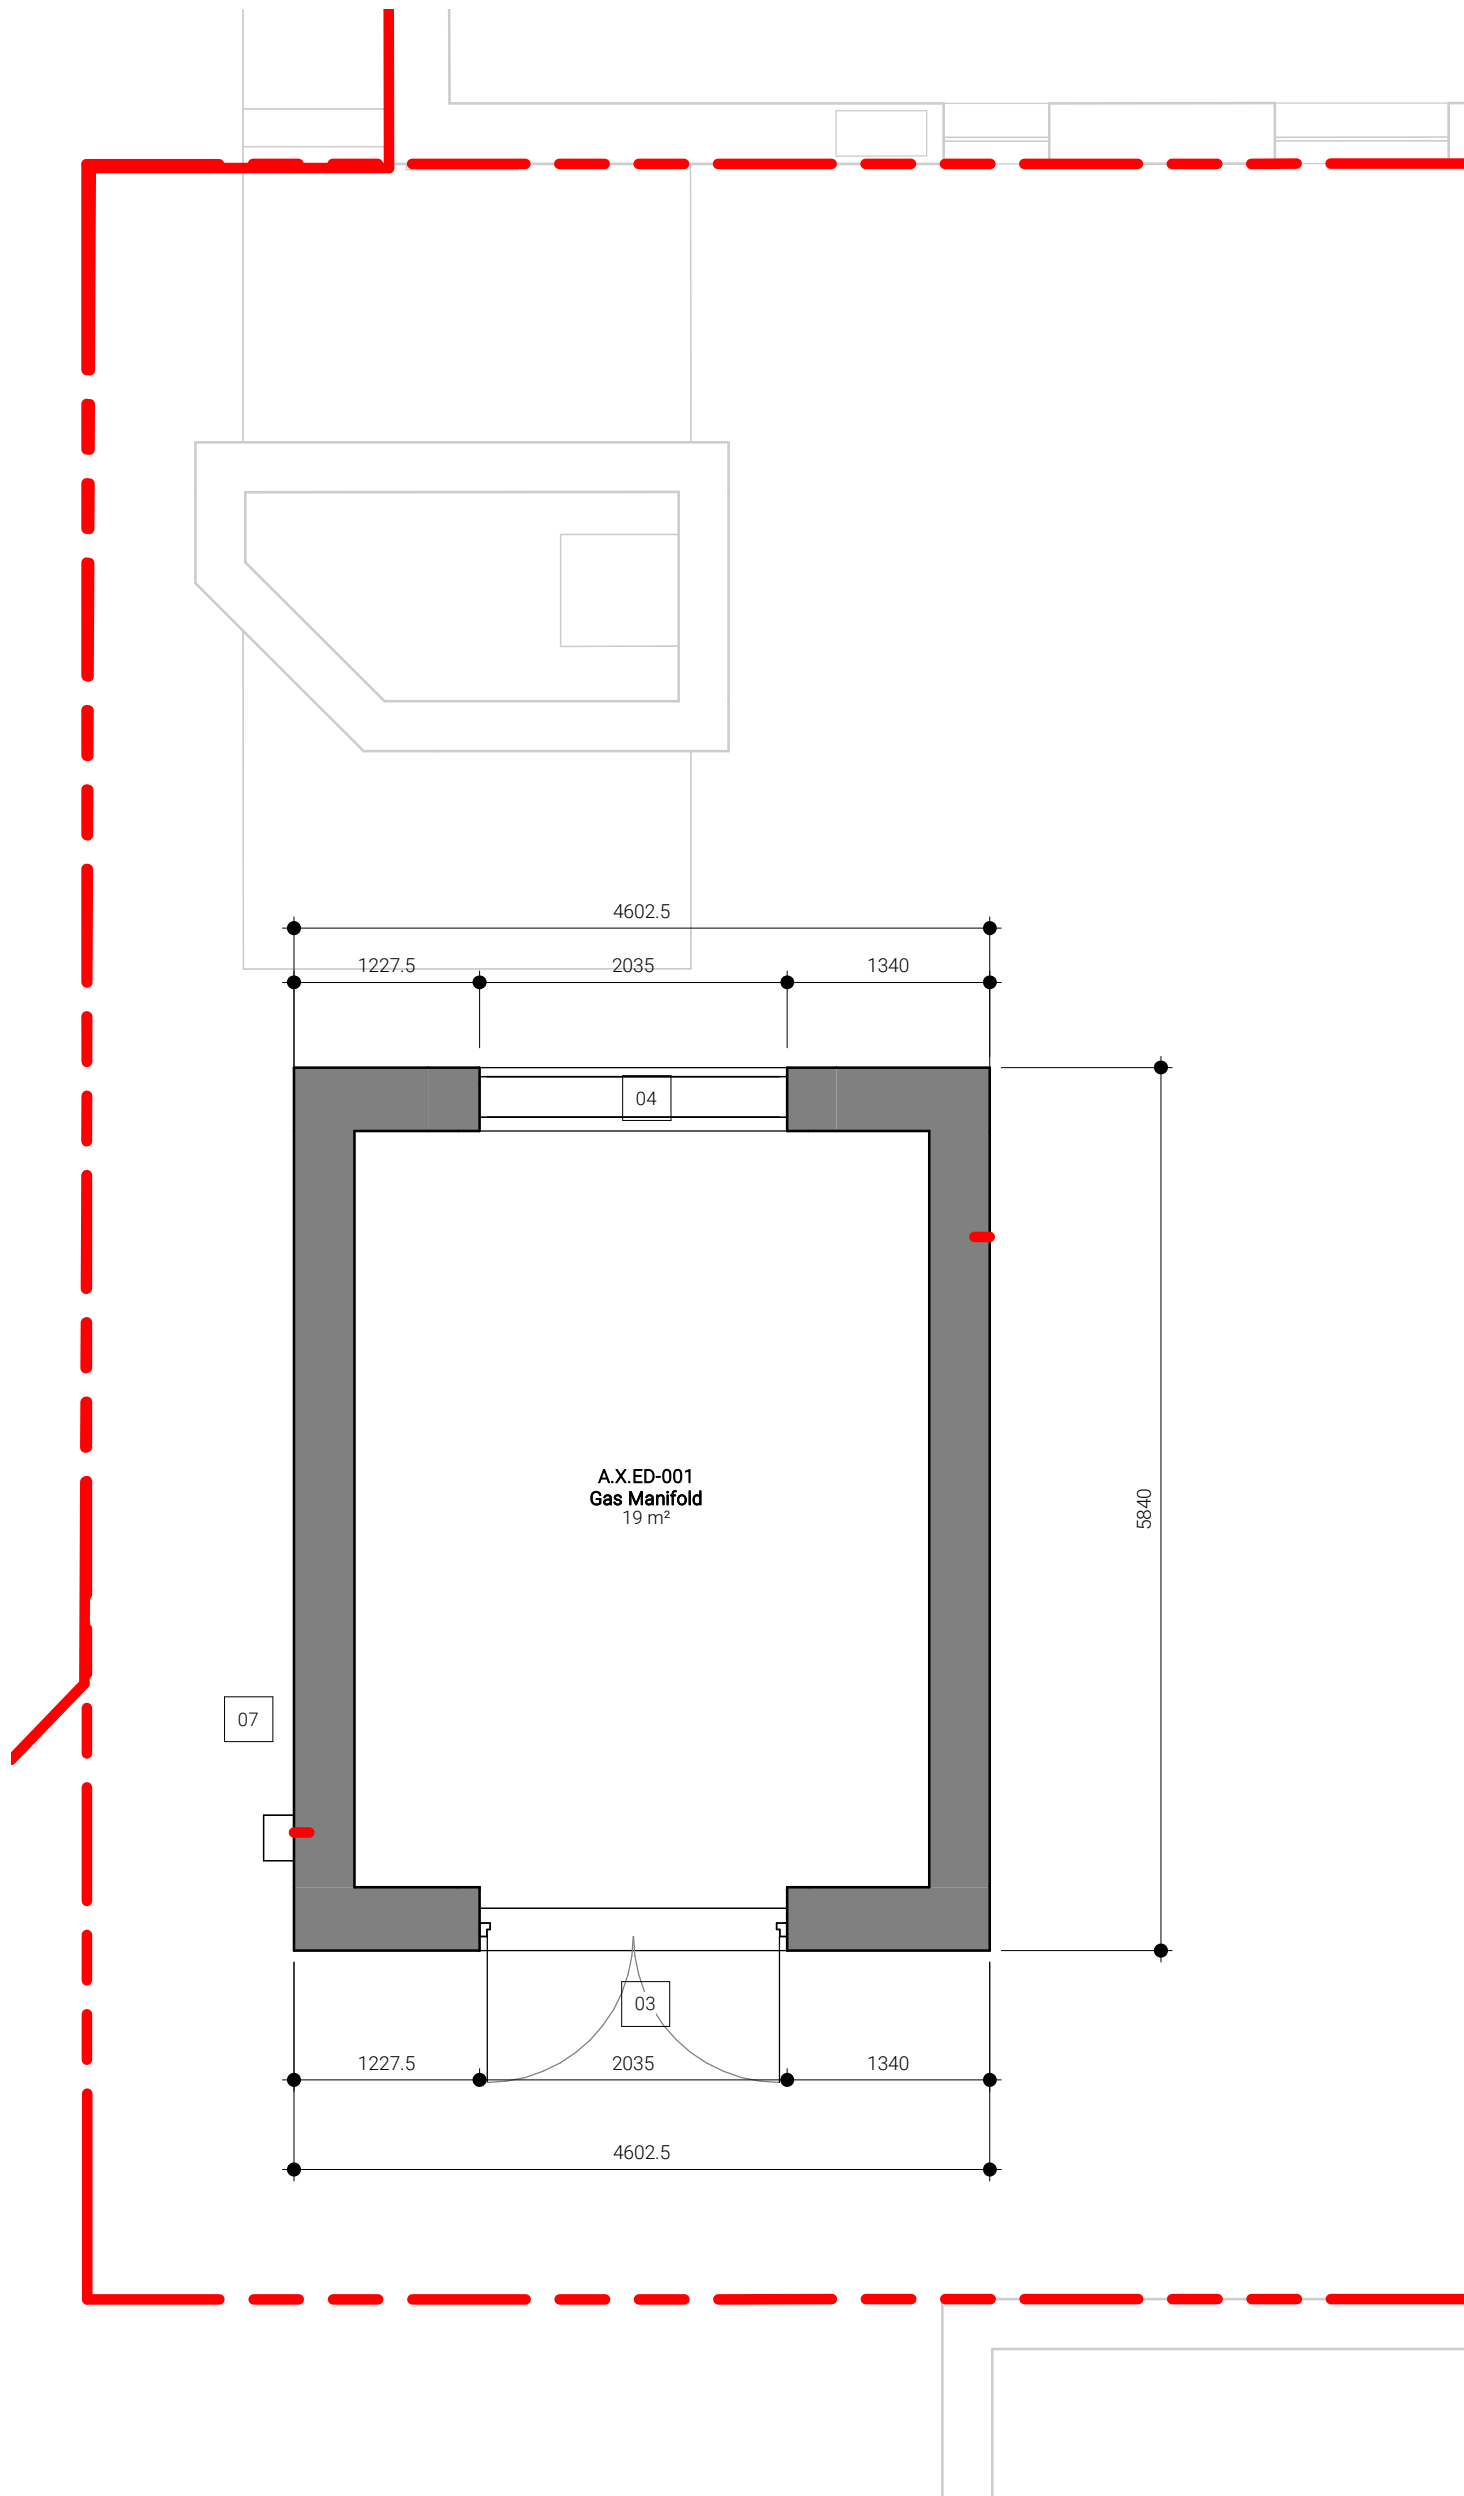


6 Plan
1:50

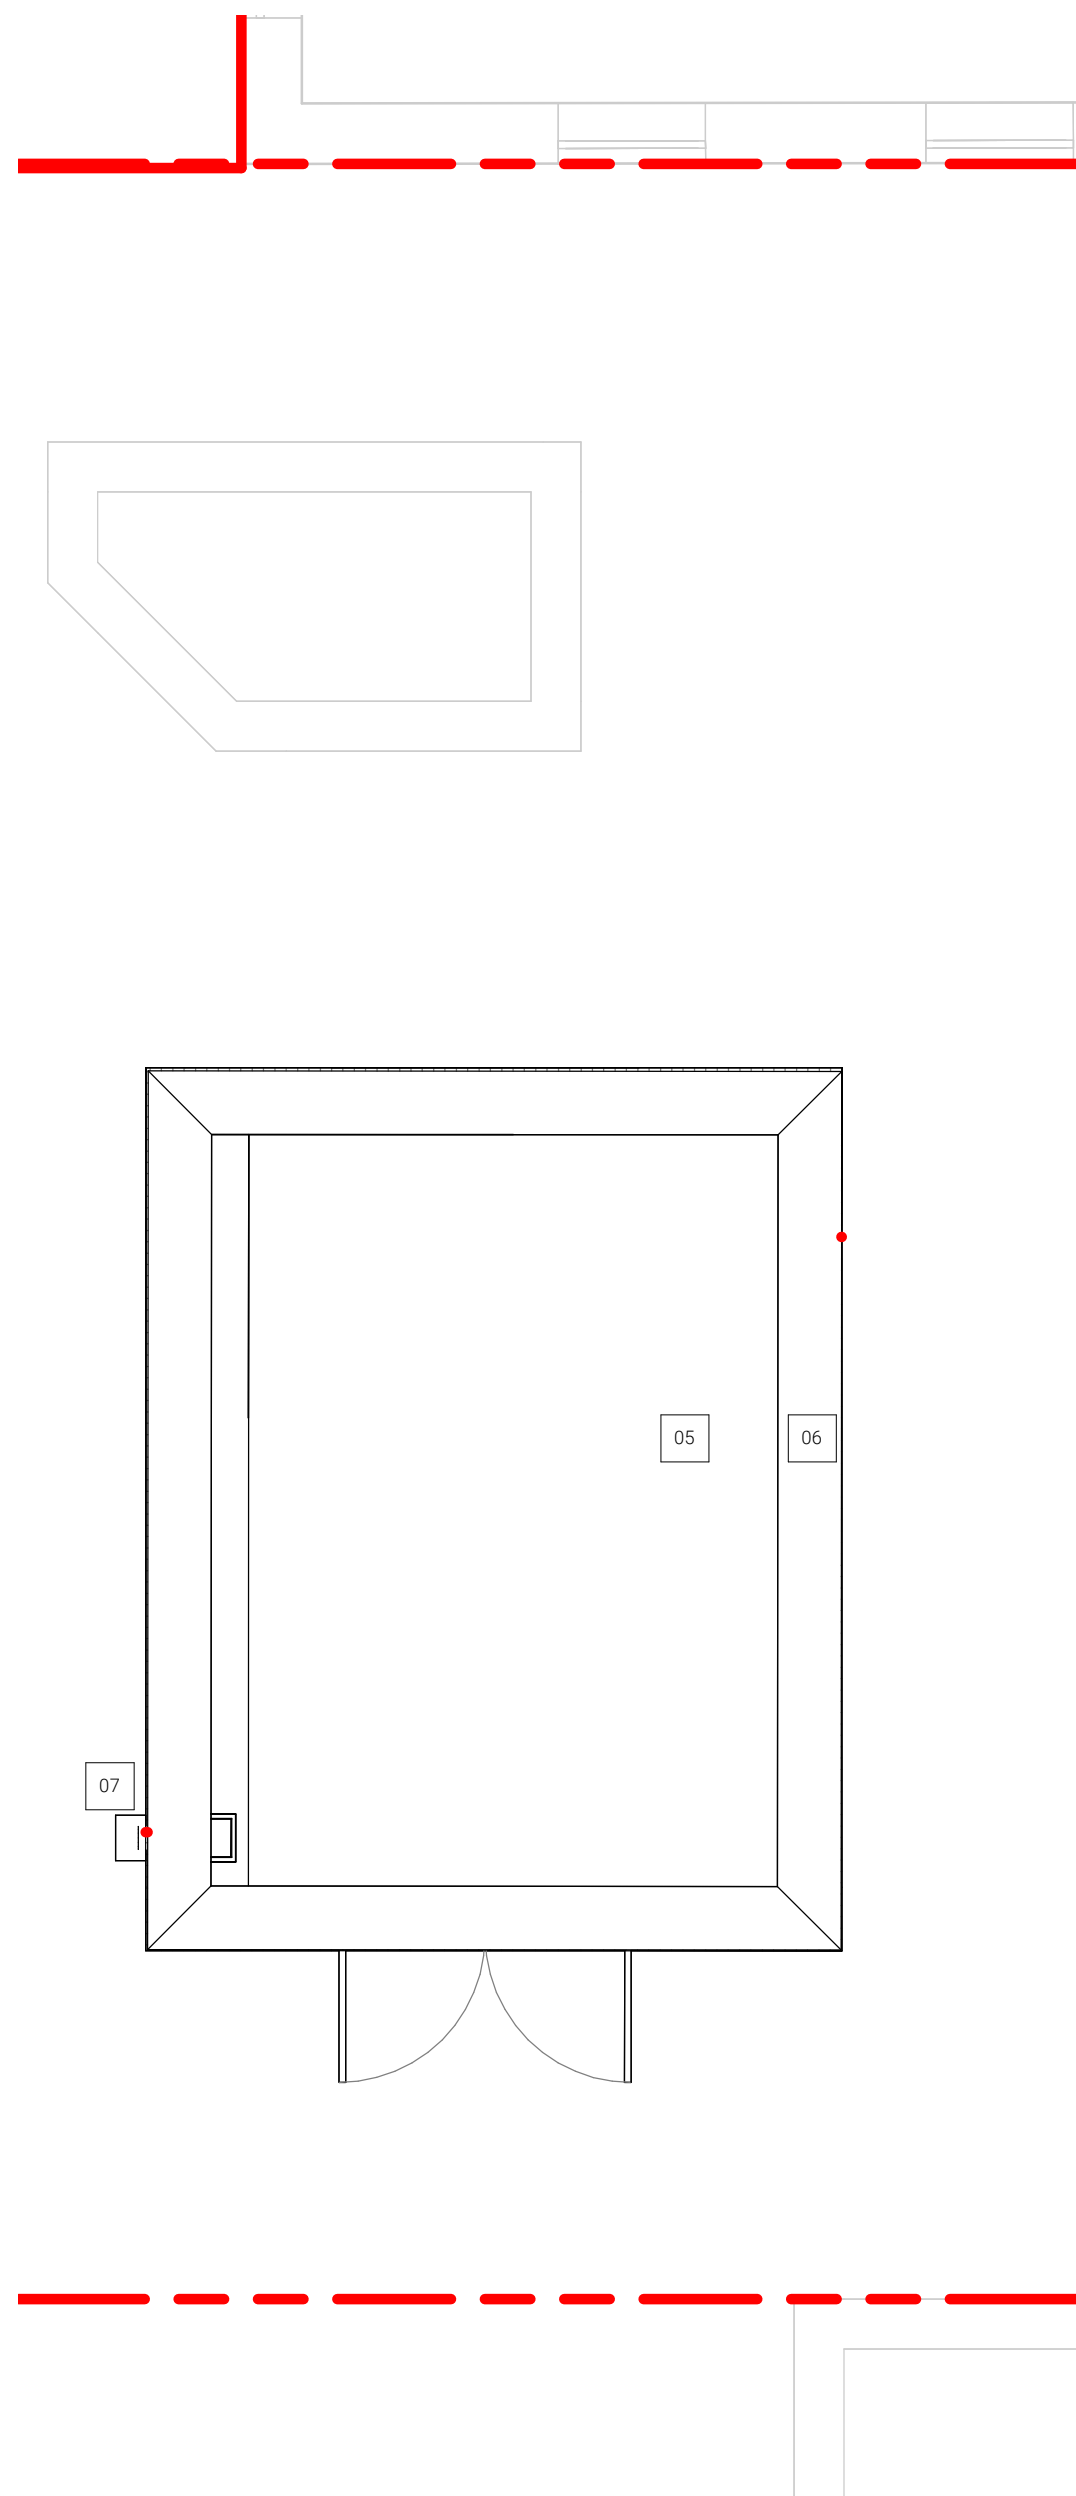


7 Roof Plan
1:50


- Material Legend**
- 01 **Stretcher bond brickwork**
Itstock Reigate Medium Multi wirecut facing brick. Brick and mortar colour/type to match main building. Project RED
- 02 **Soldier course stack bonded brickwork**
Itstock Reigate Medium Multi wirecut facing brick. Brick and mortar colour/type to match main building. Project RED
- 03 **Aluminium framed double doorset with louvre infill panels**
Frame Colour: Grey (RAL 7016 Anthracite Grey)
- 04 **Aluminium framed louvre panel (High level)**
H: 250mm W:2000mm (subject to M+E Requirements)
Colour: Grey (RAL 7016 Anthracite Grey)
- 05 **Single Ply Roof Finish**
Colour: Grey (RAL 7016 Anthracite Grey)
- 06 **Polyester powder coated parapet capping**
Colour: Grey (RAL 7016 Anthracite Grey)
- 07 **Aluminium Hopper/ Drainpipe**
Colour: Grey (RAL 7016 Anthracite Grey)
- 08 **Precast concrete door threshold**
- Contact architect for further clarification. Materials used for the gas store have been replicated for main building in Project RED as well as the Electrical Infrastructure Compound.
Subject to planning approval.

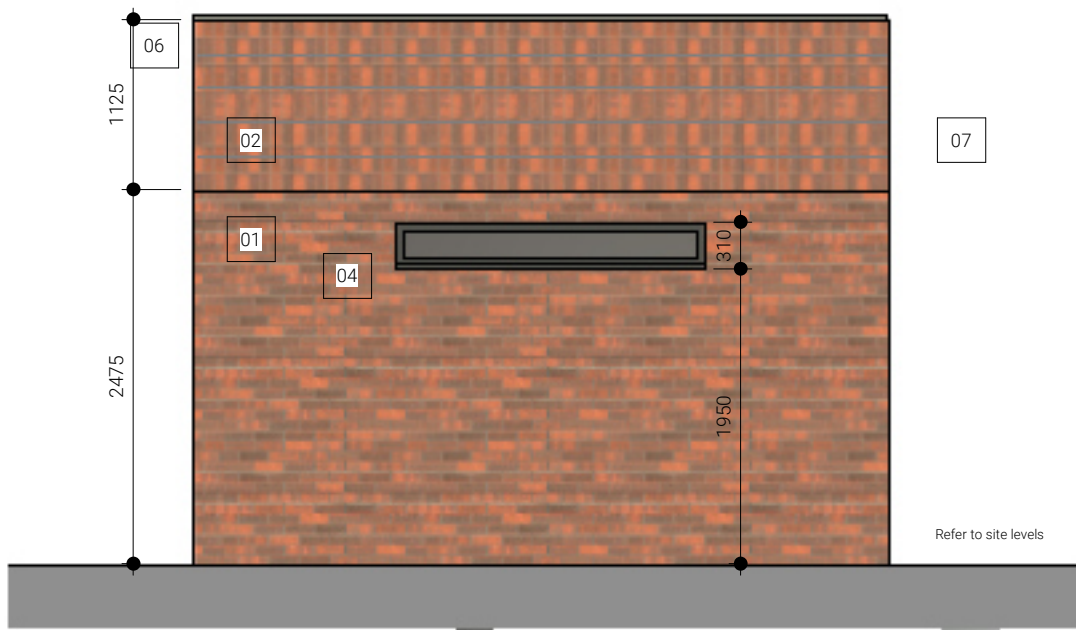

1 East Elevation
1:50

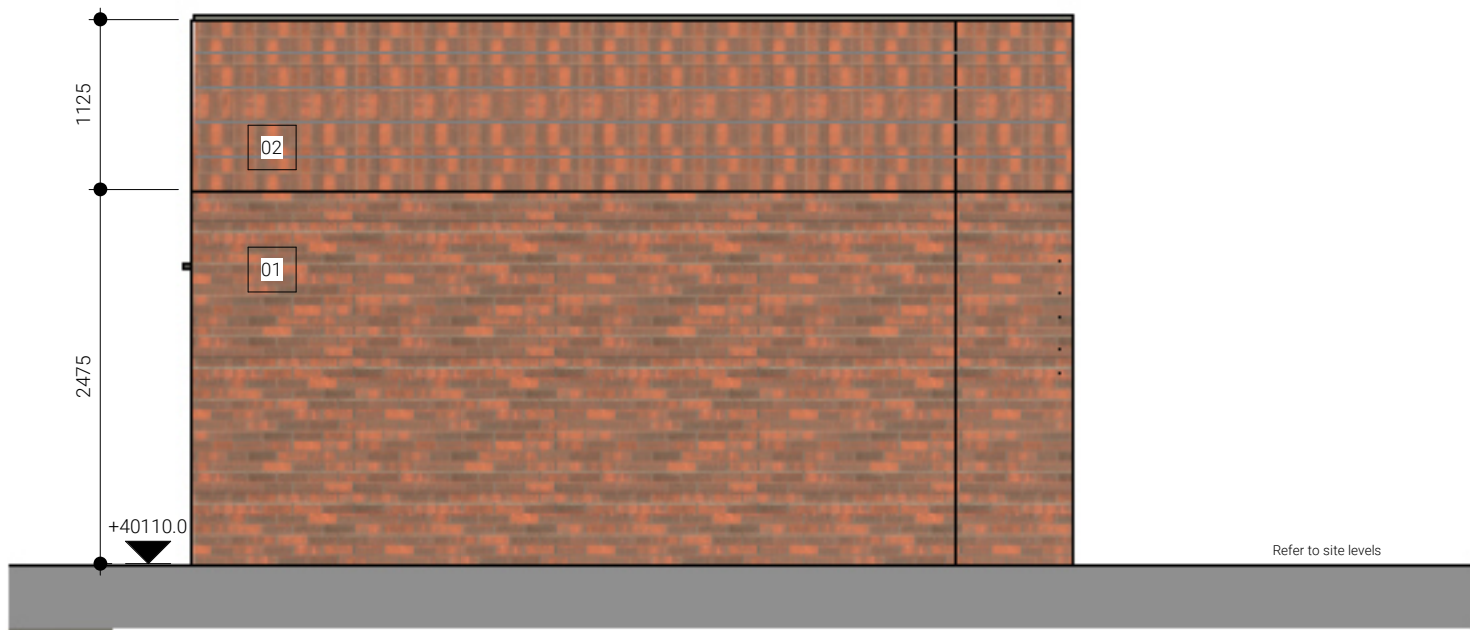

2 North Elevation
1:50

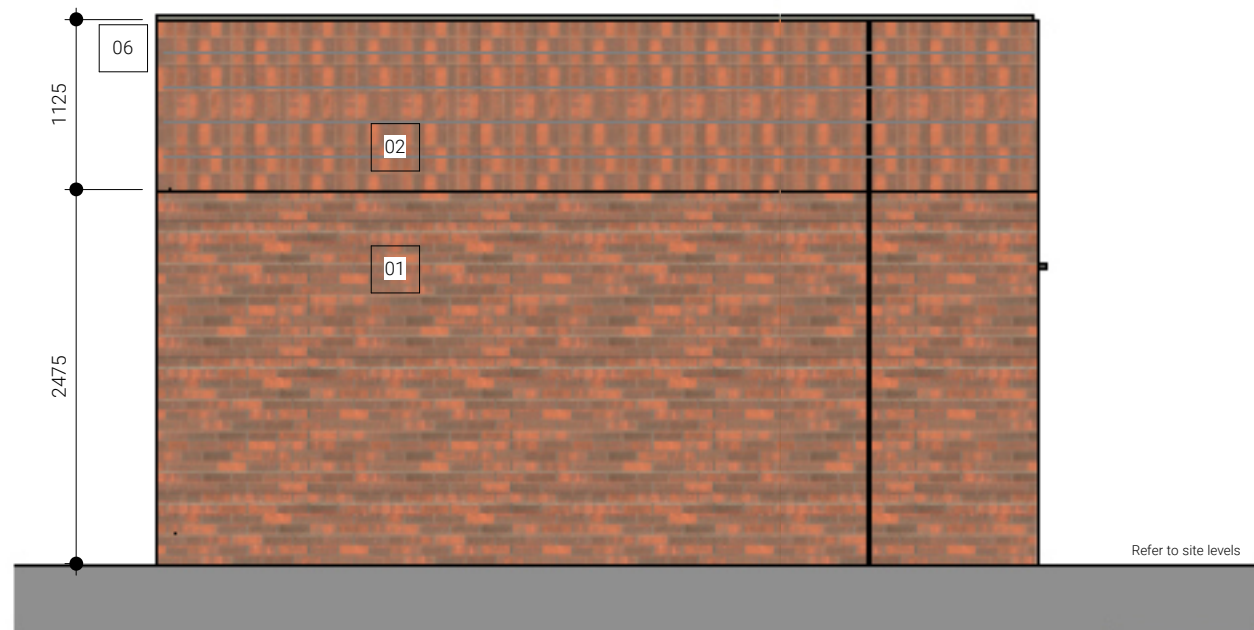

3 South Elevation
1:50




4 West Elevation
1:50

GENERAL NOTES:

DAY Architectural Ltd accepts no responsibility for any costs, losses or claims whatsoever arising from these drawings, specifications and related documents unless there is full compliance with the Client or any unauthorised user of the following:

1. All boundaries, dimensions and levels are to be checked on site before construction and any discrepancies reported to the Architect / Designer.
2. Partial Service: Any discrepancies with site or other information is to be advised to the Architect / Designer and direction and / or approval is to be sought before the implementation of the detail.
3. Block and site plans are reproduced under license from the Ordnance Survey.
4. Do not scale this drawing.
5. For the purpose of coordination, all relevant parties must check this information prior to implementation and report any discrepancies to the Architect / Designer.

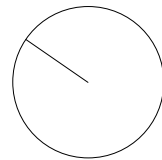

P03	Issued for S73 Minor material amendment application	07/11/2024	RG
P02	Gas Manifold Store Location Amended	19/11/2020	JC
P01	Issued for Planning	13/11/2020	AL
REV	DESCRIPTION	DATE	REV BY

CLIENT

NHS **IHP** Integrated Health Projects by **VINE** **MANCHESTER**

Manchester University
NHS Foundation Trust

PROJECT

Project RED

DRAWING			
Gas Manifold			
SCALE			FIRST ISSUED
As indicated @ A1			23/12/20
PROJECT	CLIENT REF	DRAWN BY	CHECKED BY
1031-20	RED	AL	JC
ORIGIN	VOLUME	LEVEL	TYPE
DAY	00	00	DR
DRAWING STATUS		ROLE	NUMBER REVISION
PLANNING		A	070149 P03

DAY

DAY Architectural Ltd.
Studio 1, Lancaster Buildings
77 Deansgate, Manchester, M3
2BW

T: 0161 834 9703
W: www.day-architectural.com

Information contained on this drawing is the sole copyright of DAY Architectural Ltd. and is not to be reproduced without their permission.