




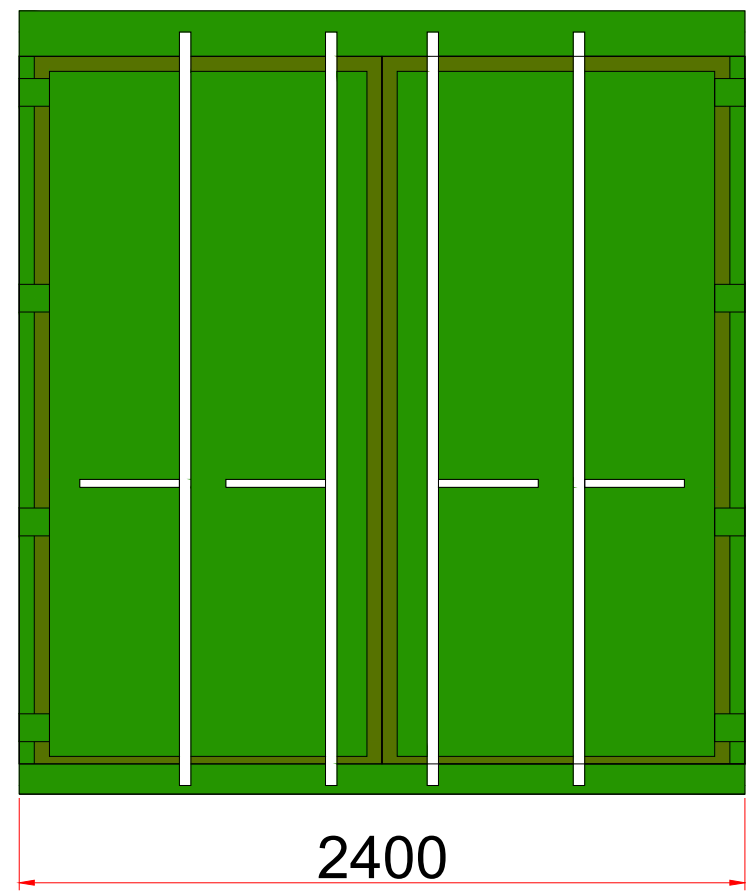

FRONT ELEVATION

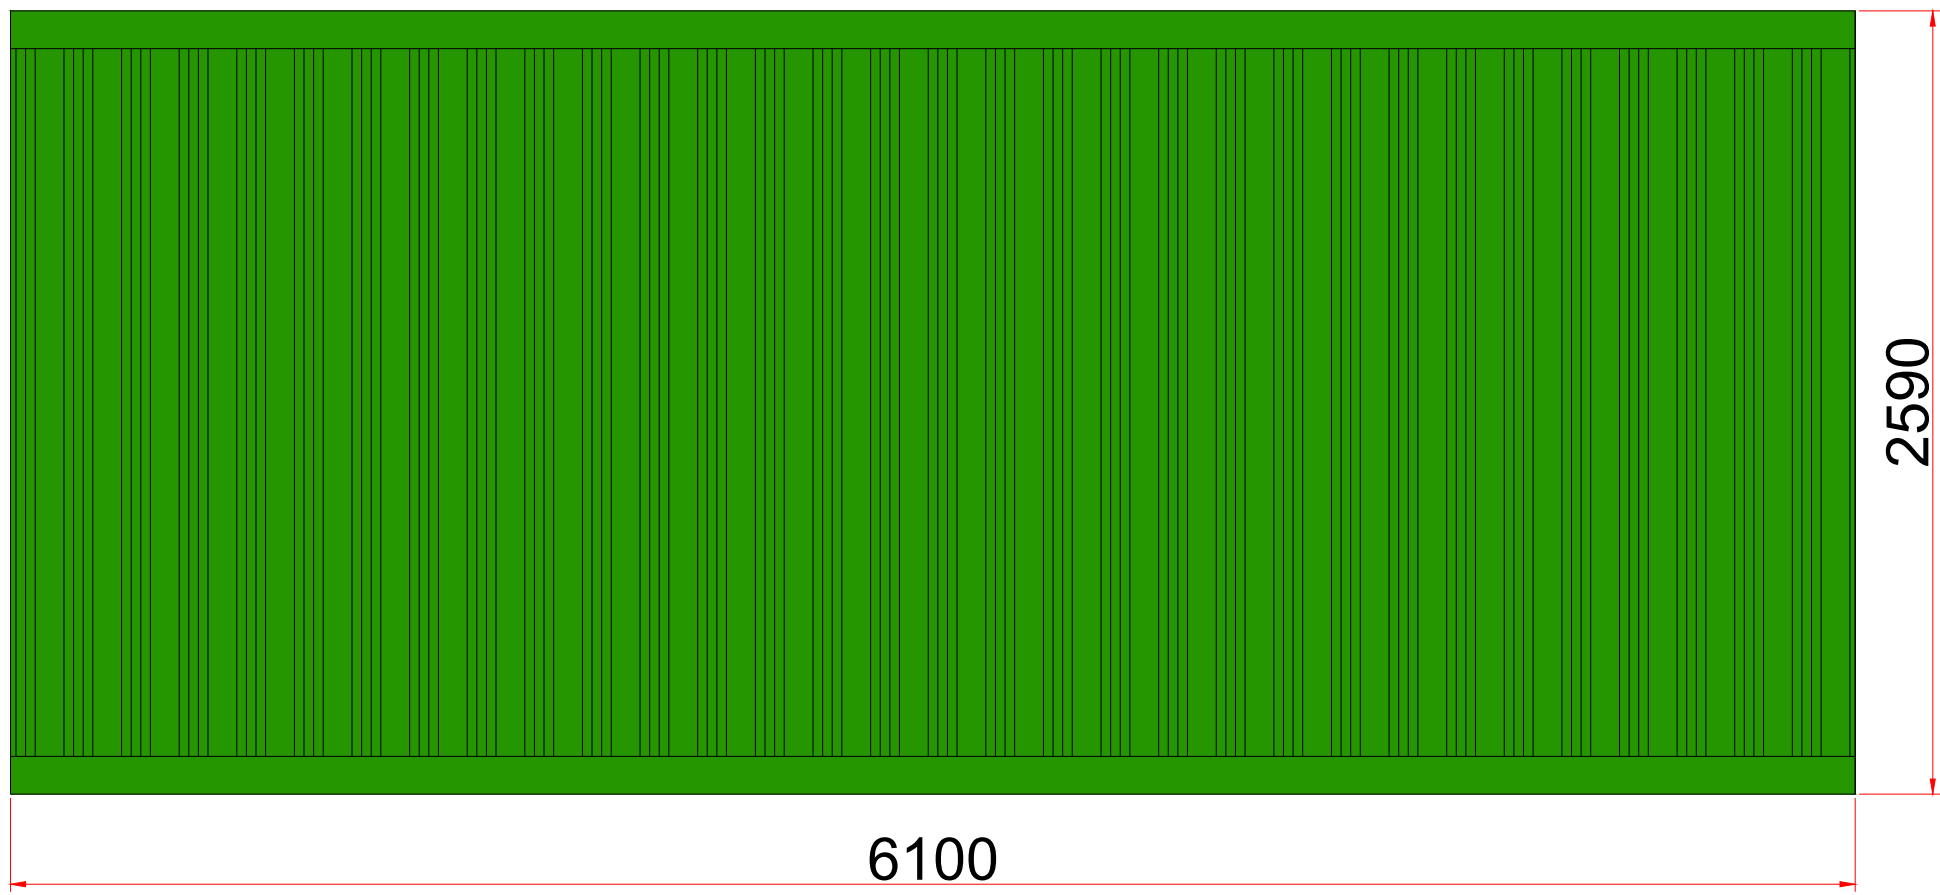


SIDE ELEVATIONS

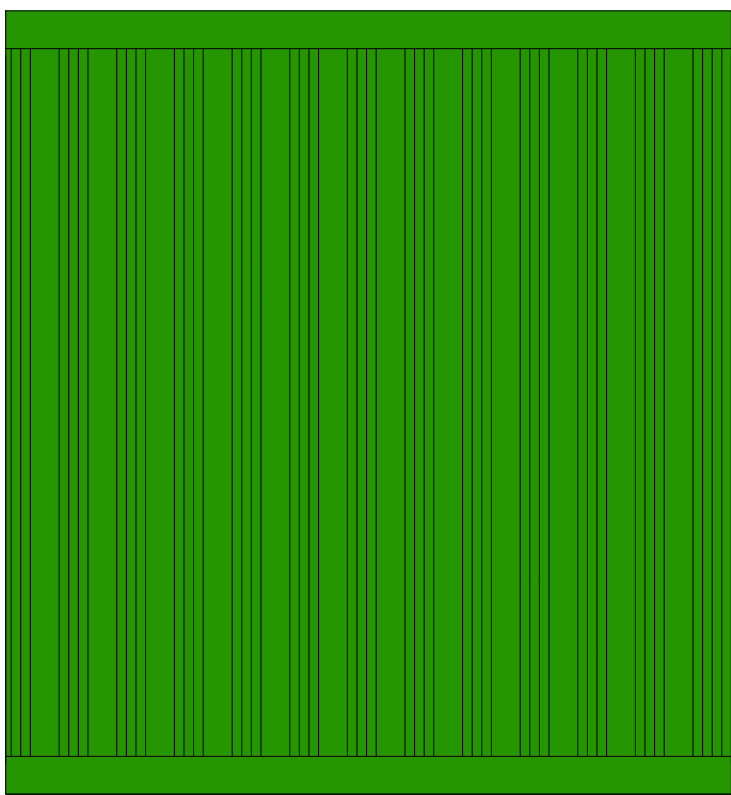

BACK ELEVATION


CONTAINER ELEVATIONS 1:25

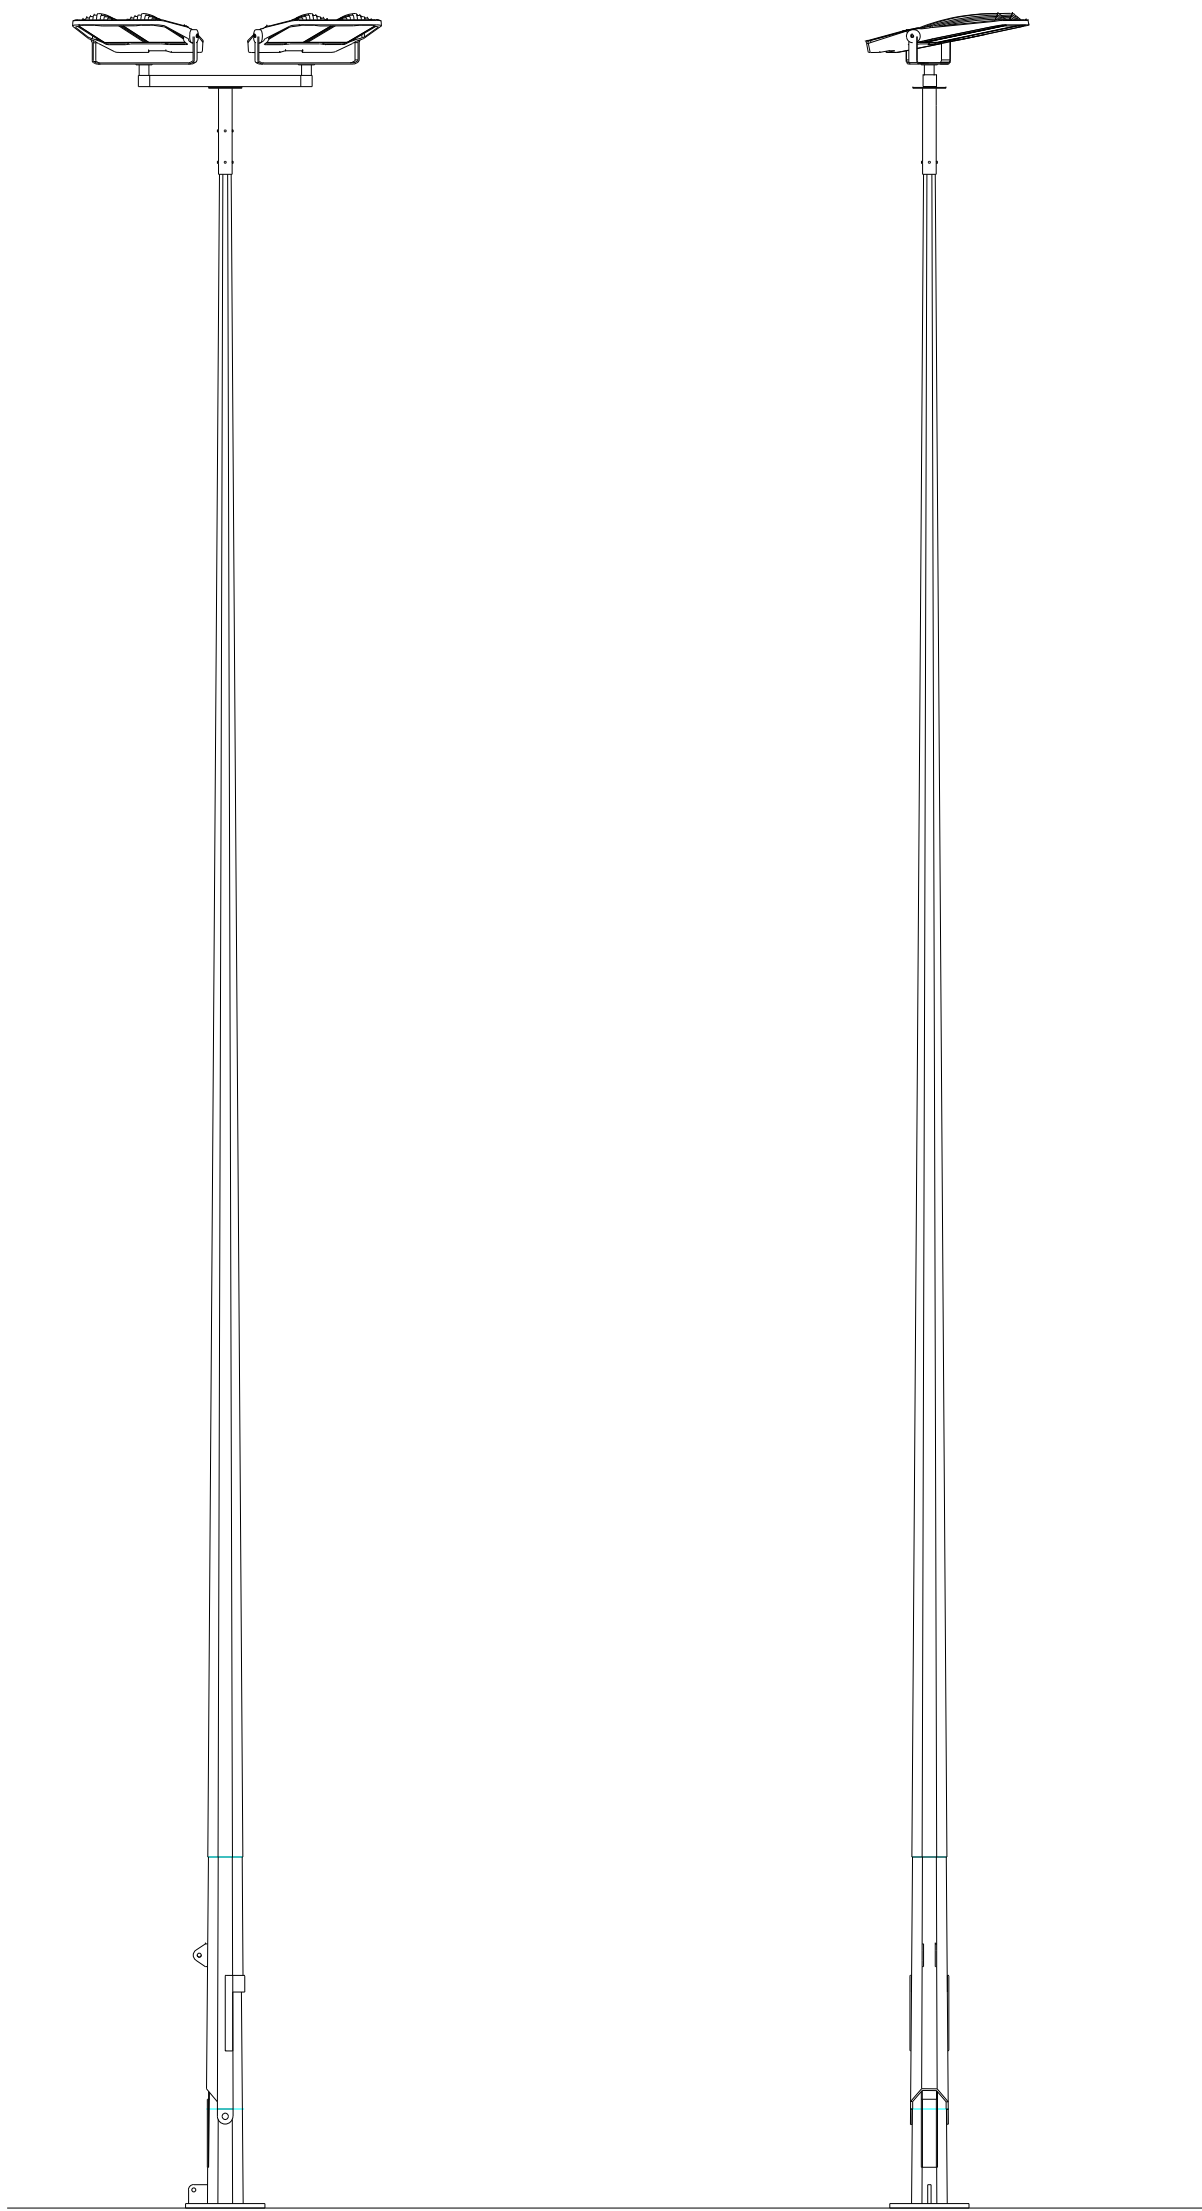


Front view
15m high floodlight
mast with luminaries

Side view
15m high floodlight
mast with luminaries

FLOODLIGHT AND FENCE ELEVATIONS 1:50

 


Scale bar 1 : 20

 


Scale bar 1 : 25




Scale bar 1 : 50

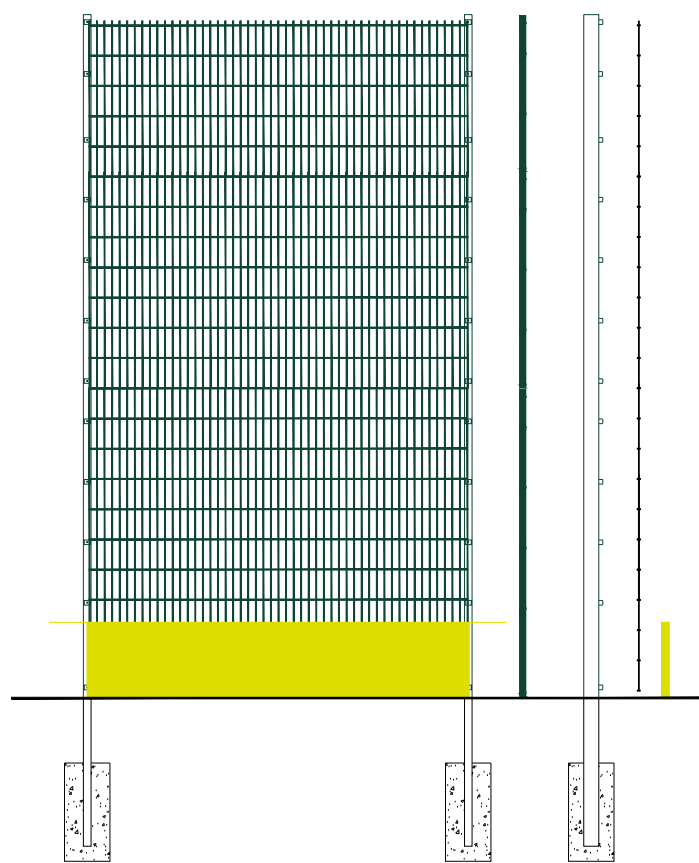


Front view
4.5m high ball stop fence around pitch
with 500mm high infill retaining boards

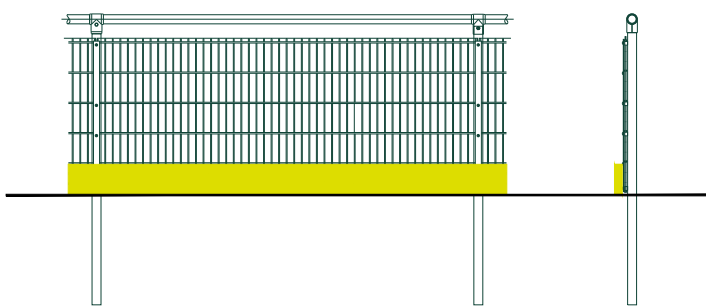

Front view
1.2m high spectator fence with
250mm high infill retaining boards

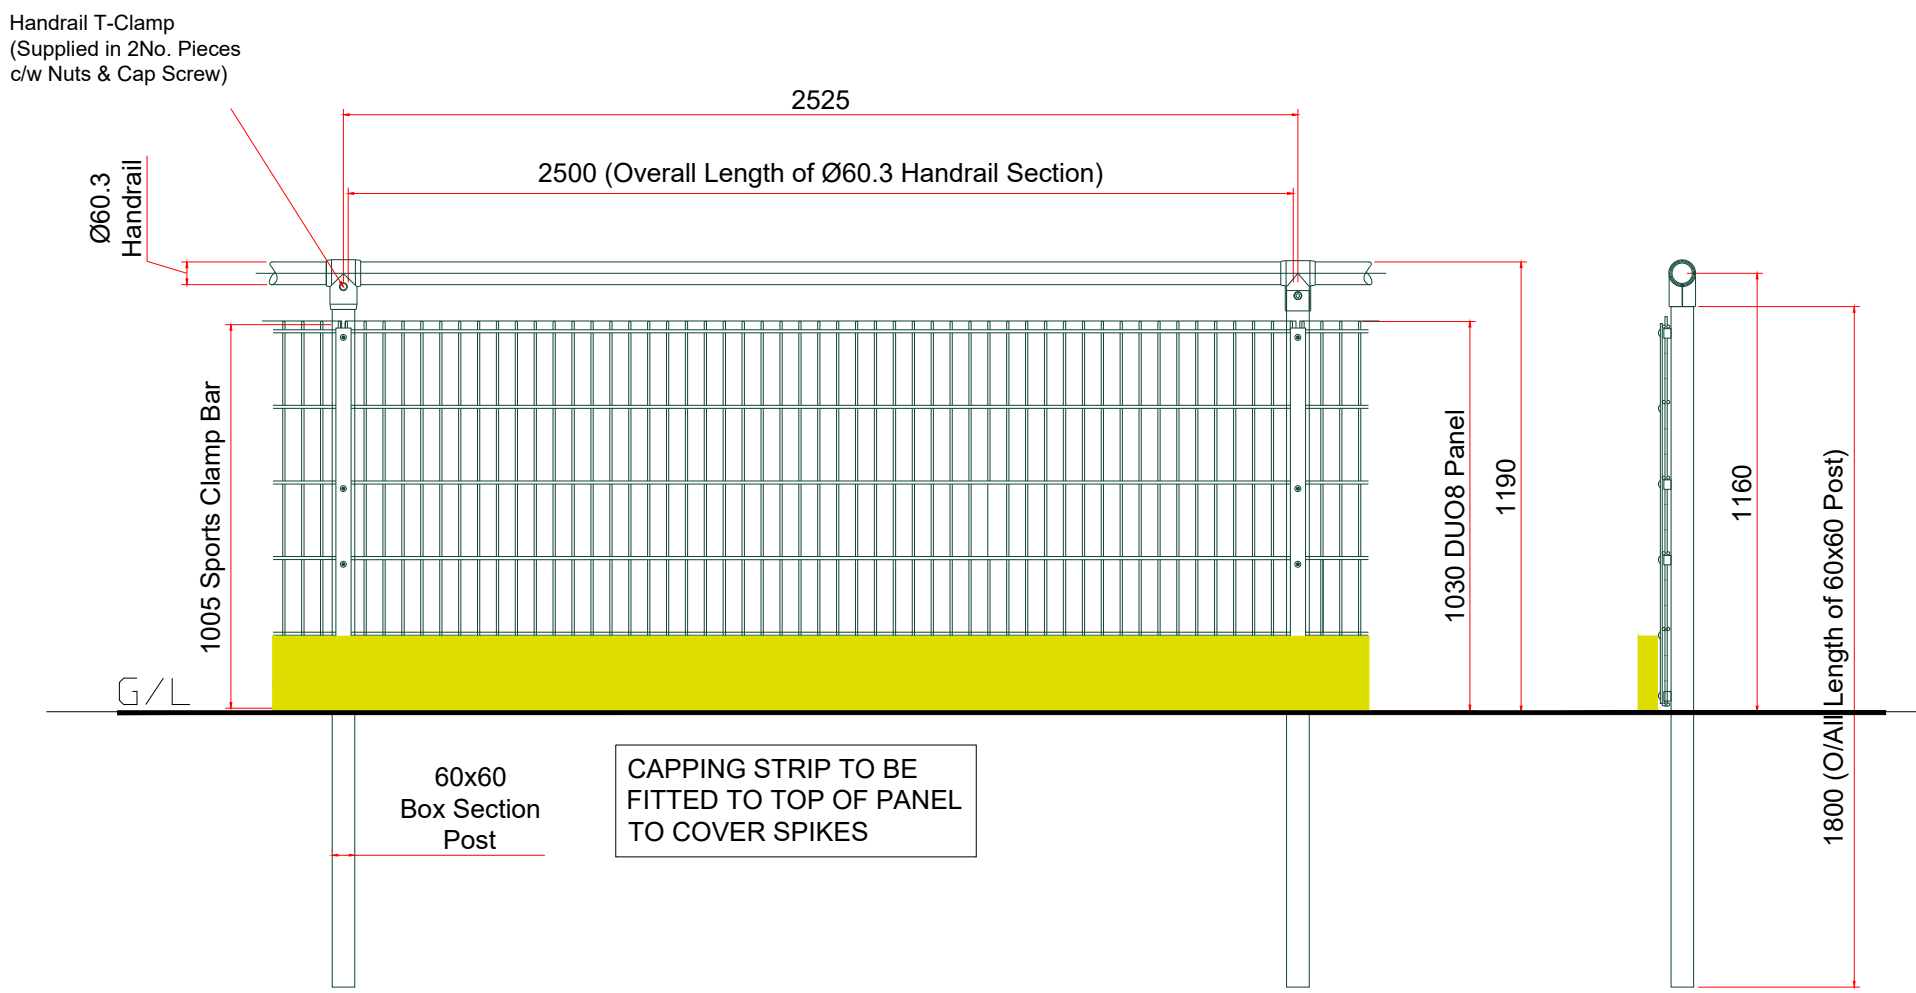

SPECTATOR FENCE ELEVATION 1:20

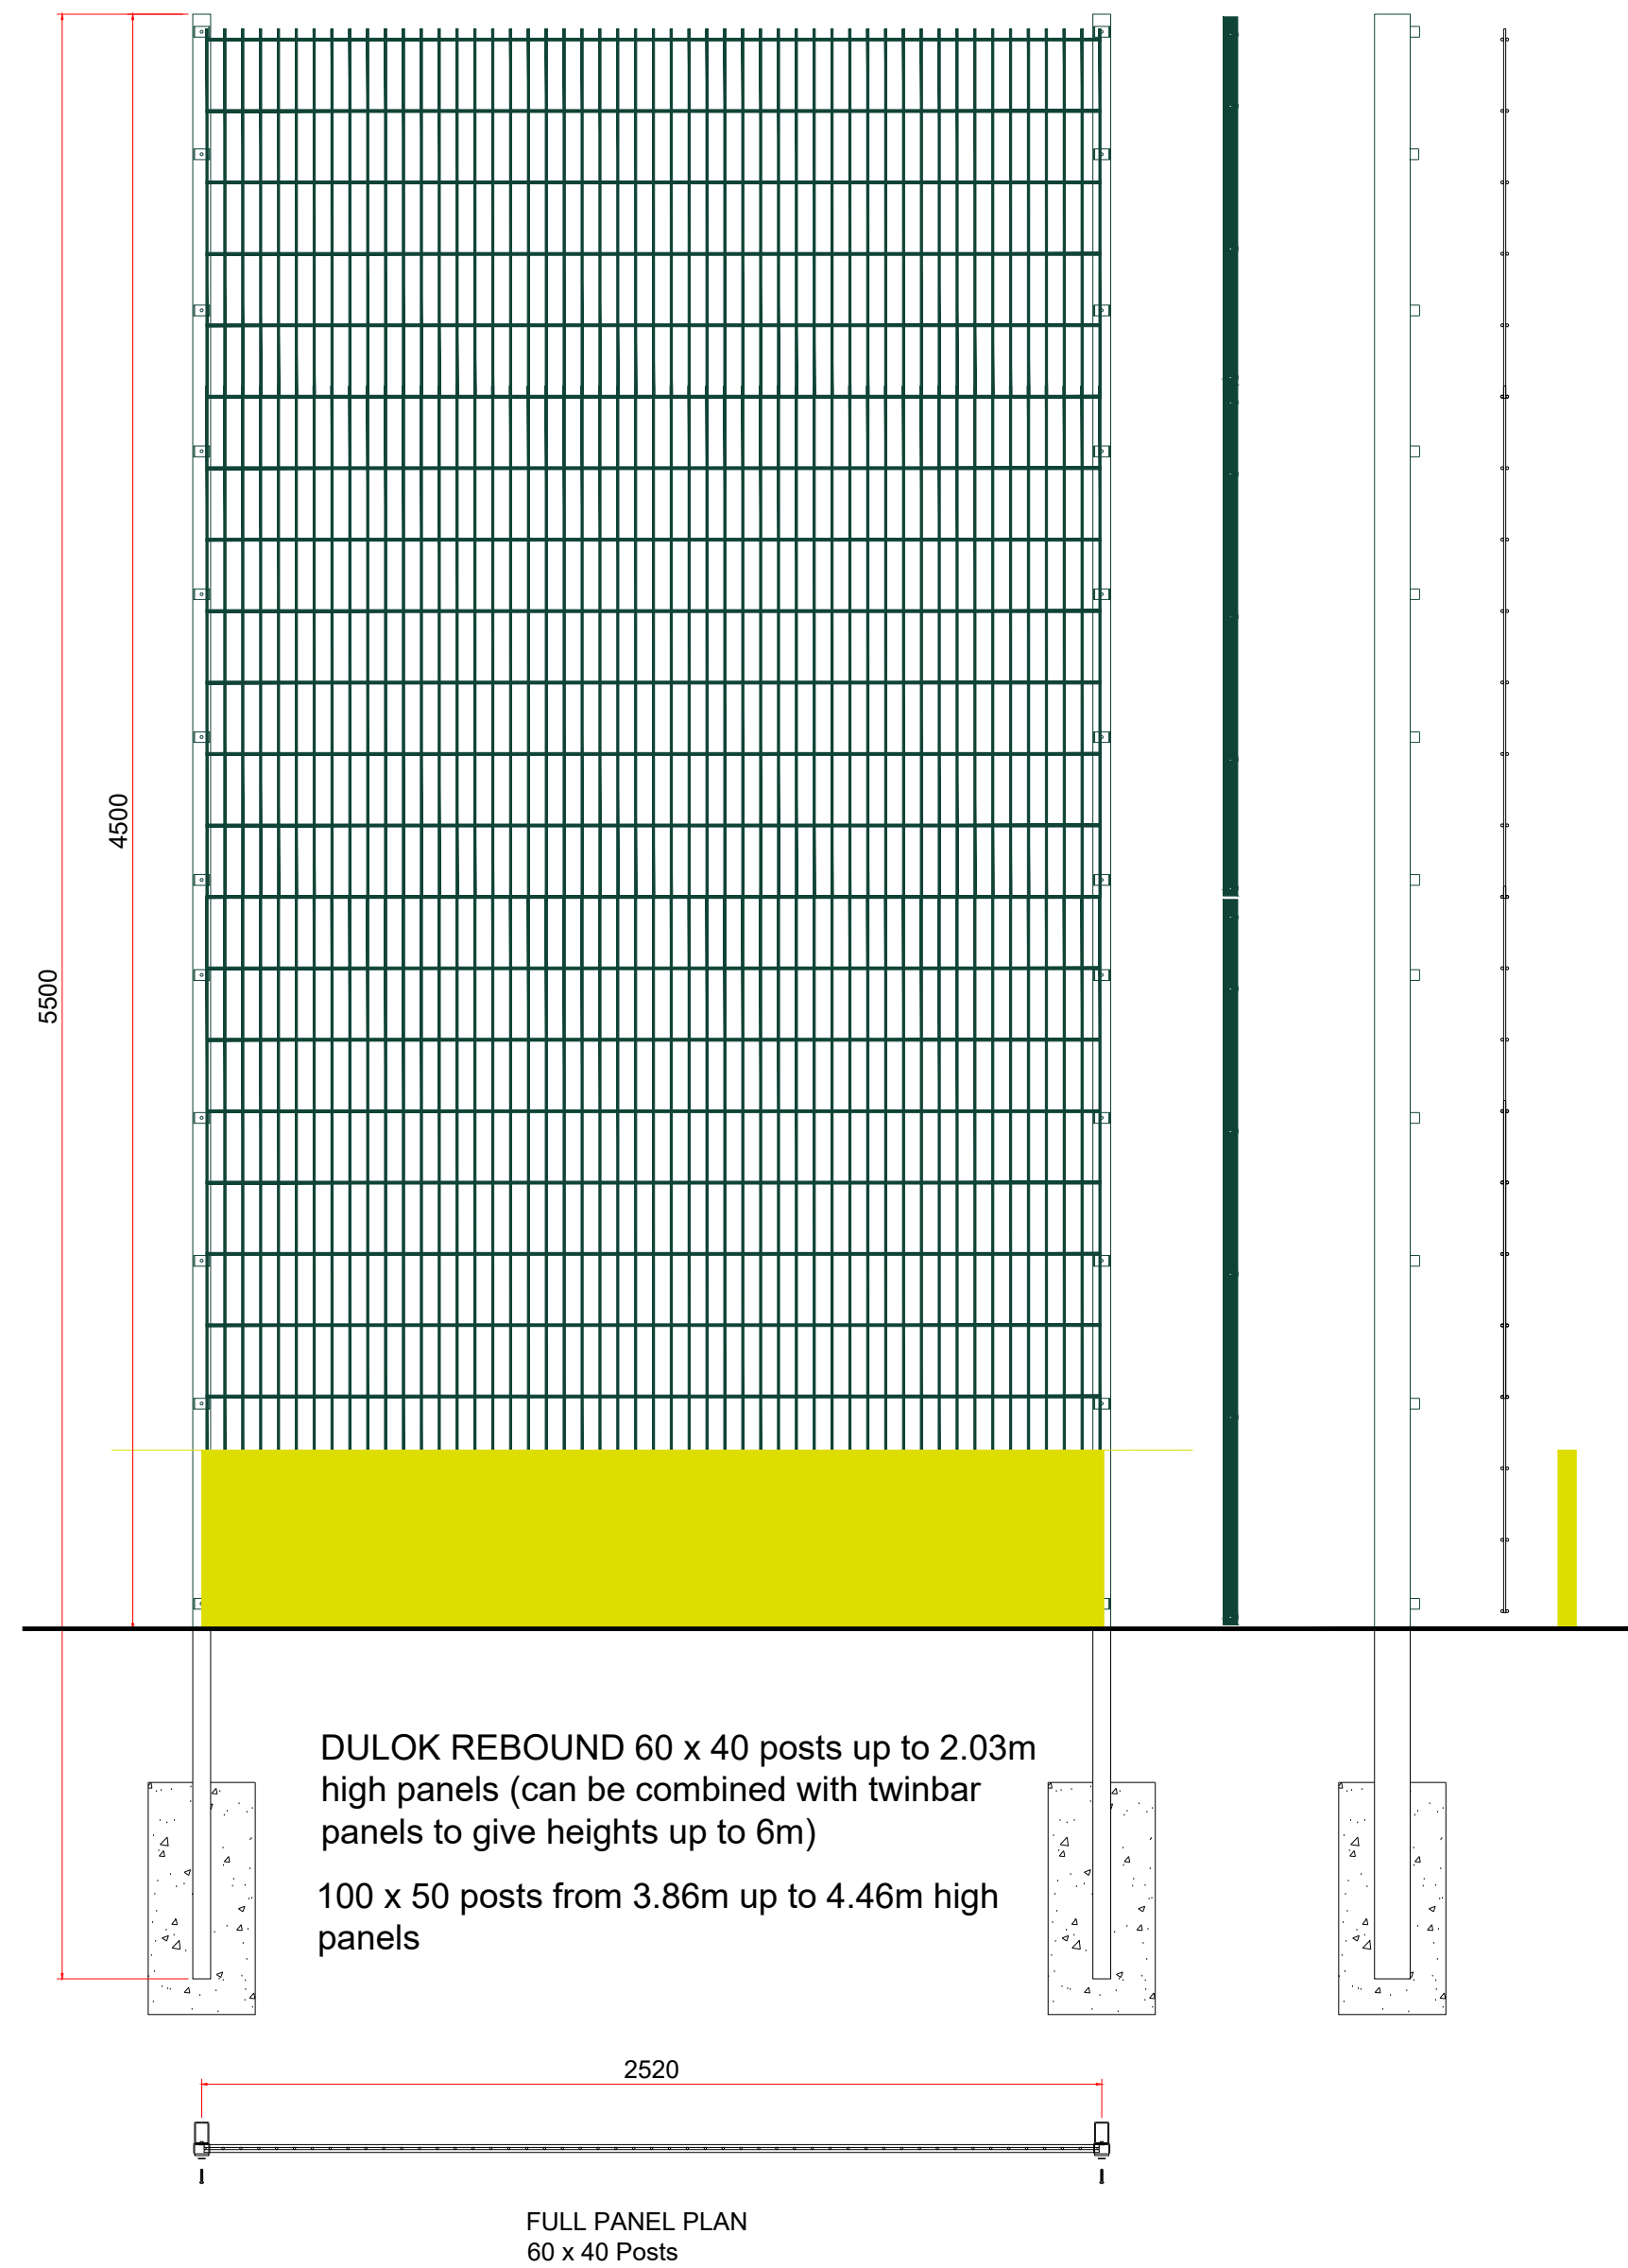

PERIMETER FENCE ELEVATION 1:20

Initial Issue			
Rev	A	m	e
n d m e n t			
Date	By		

Client
MANCHESTER COMMUNICATION
ACADEMY
M40 8NT

Project
STANDARD DRAWING

Drawing
ELEVATIONS



Drawn	HJ	Date	09-07-24	Scales	1:50/1:25/1:20
Checked		Plot No	01	Prelim	Check
				Final	

Job No	Drawing No	Rev
	MCA-MUK3213-10	