




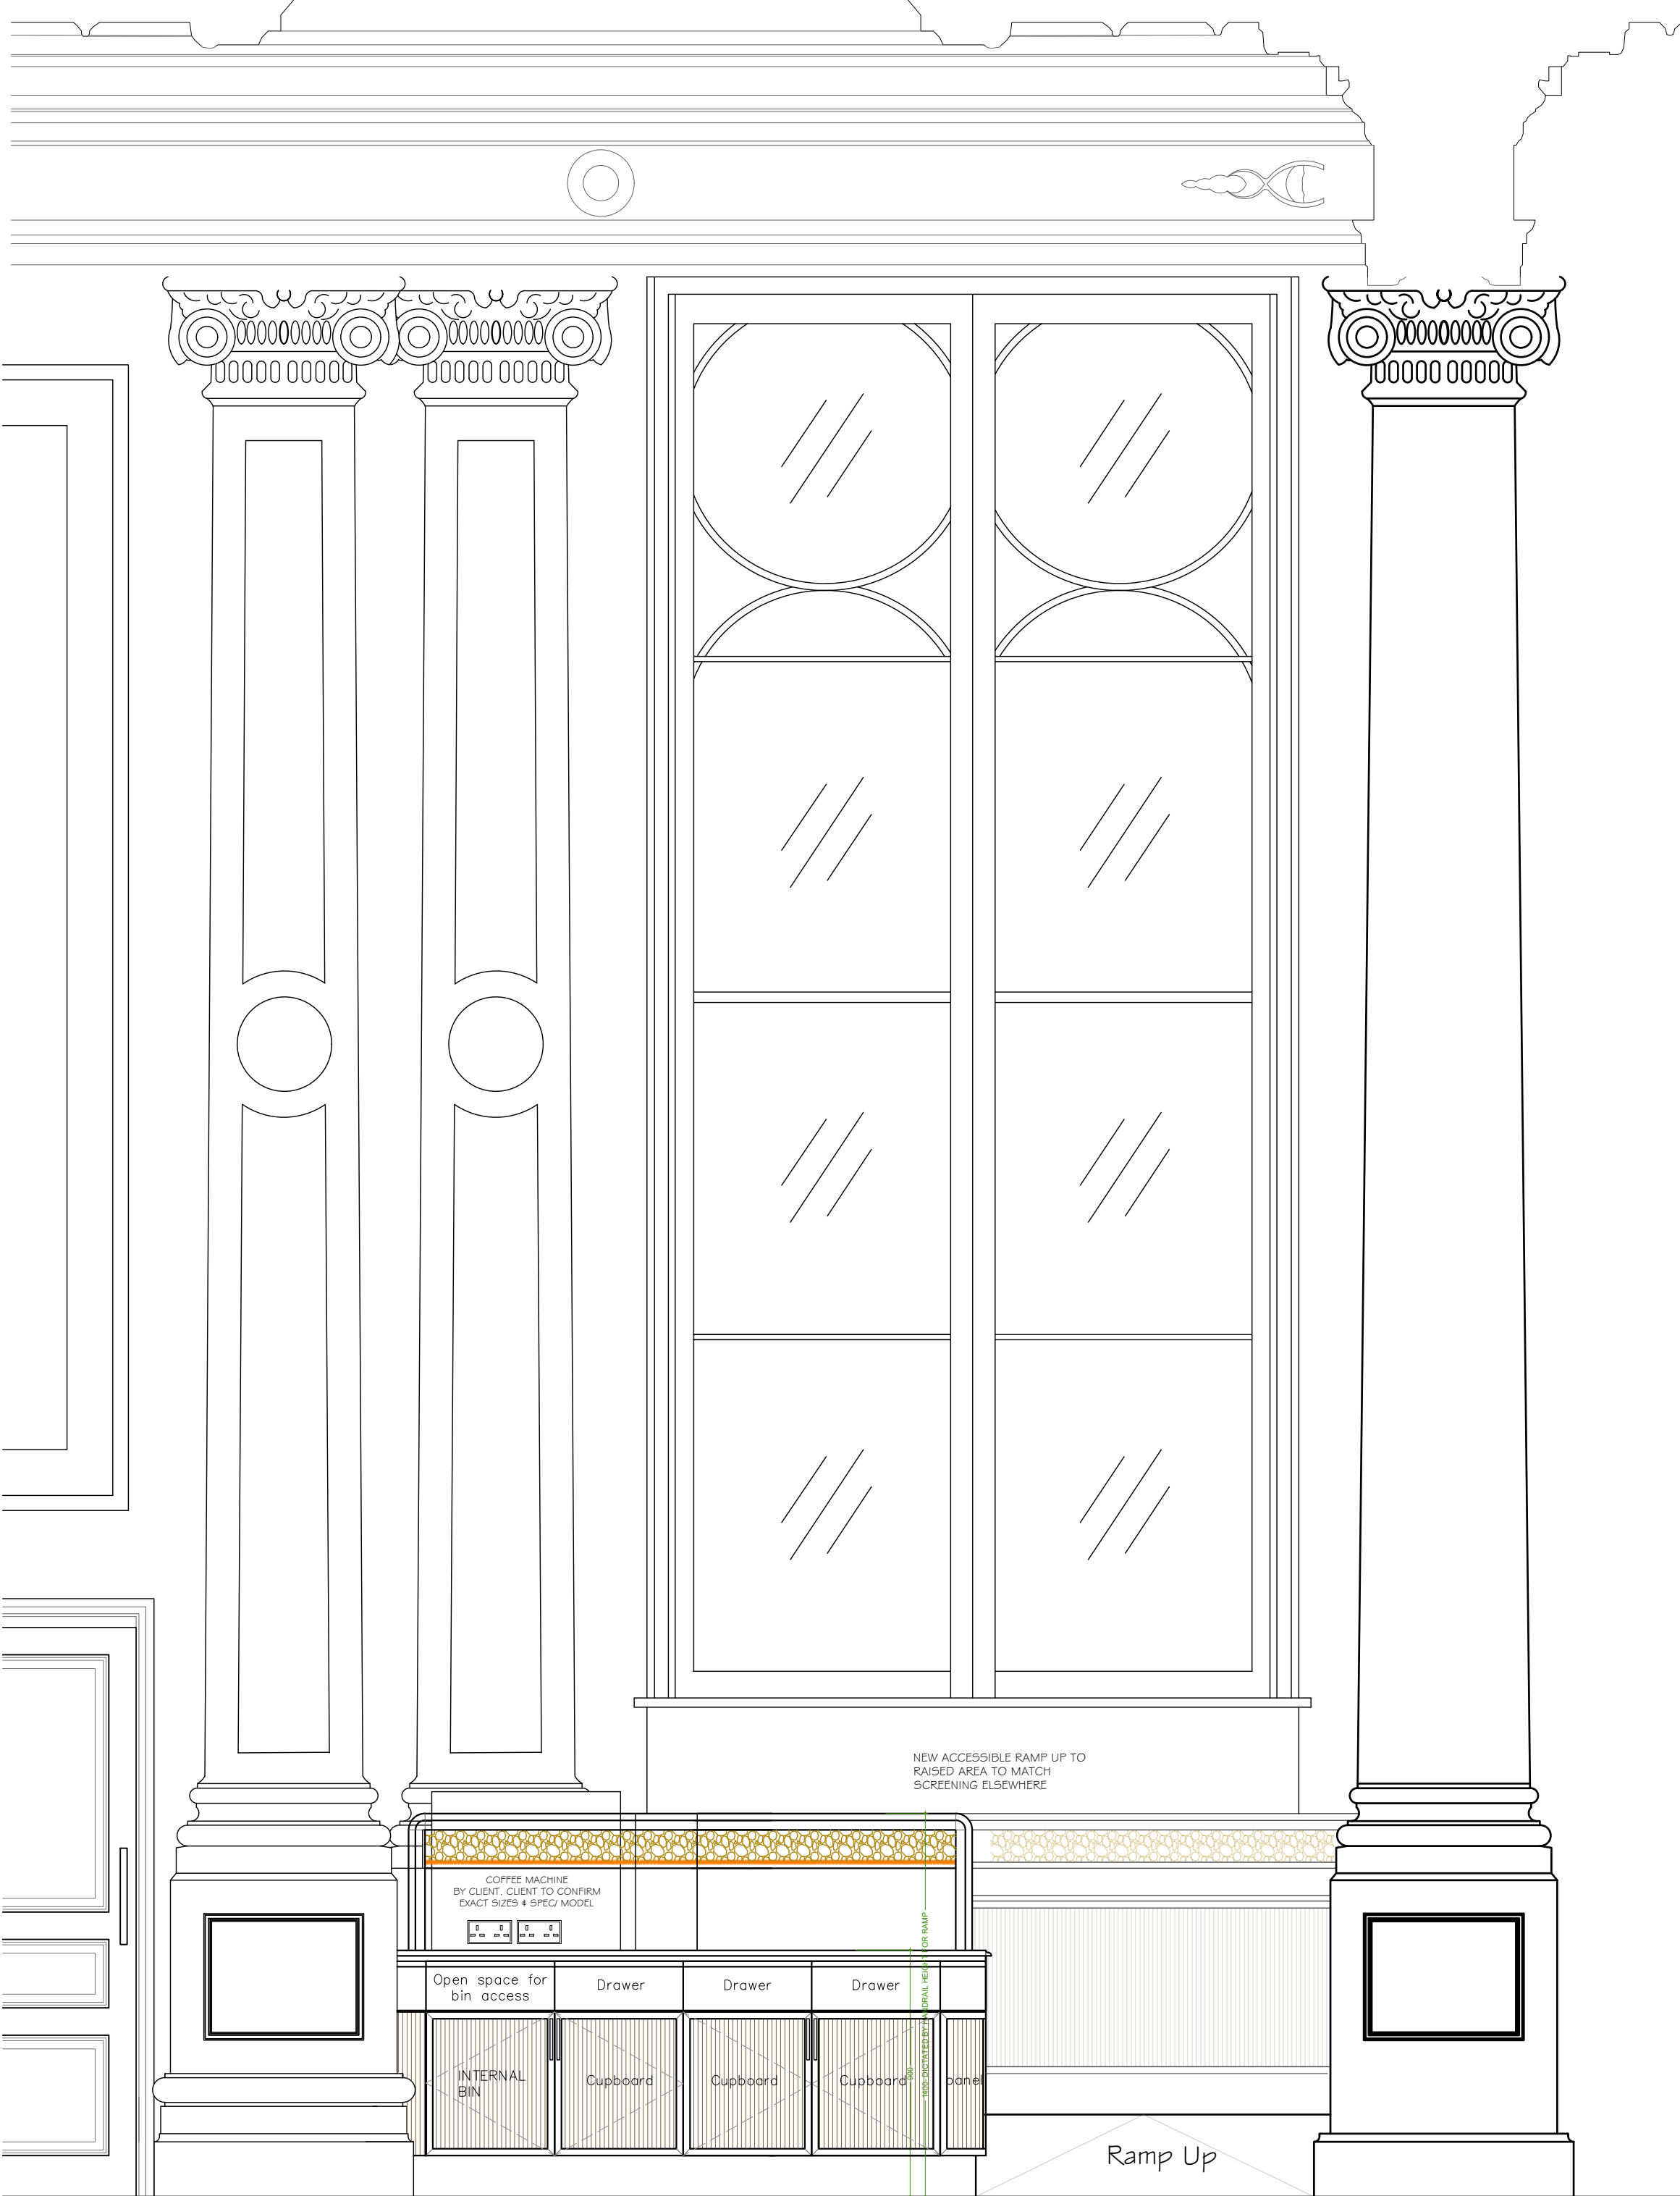


ELEVATION A-A
SCALE: 1:20 @ A1

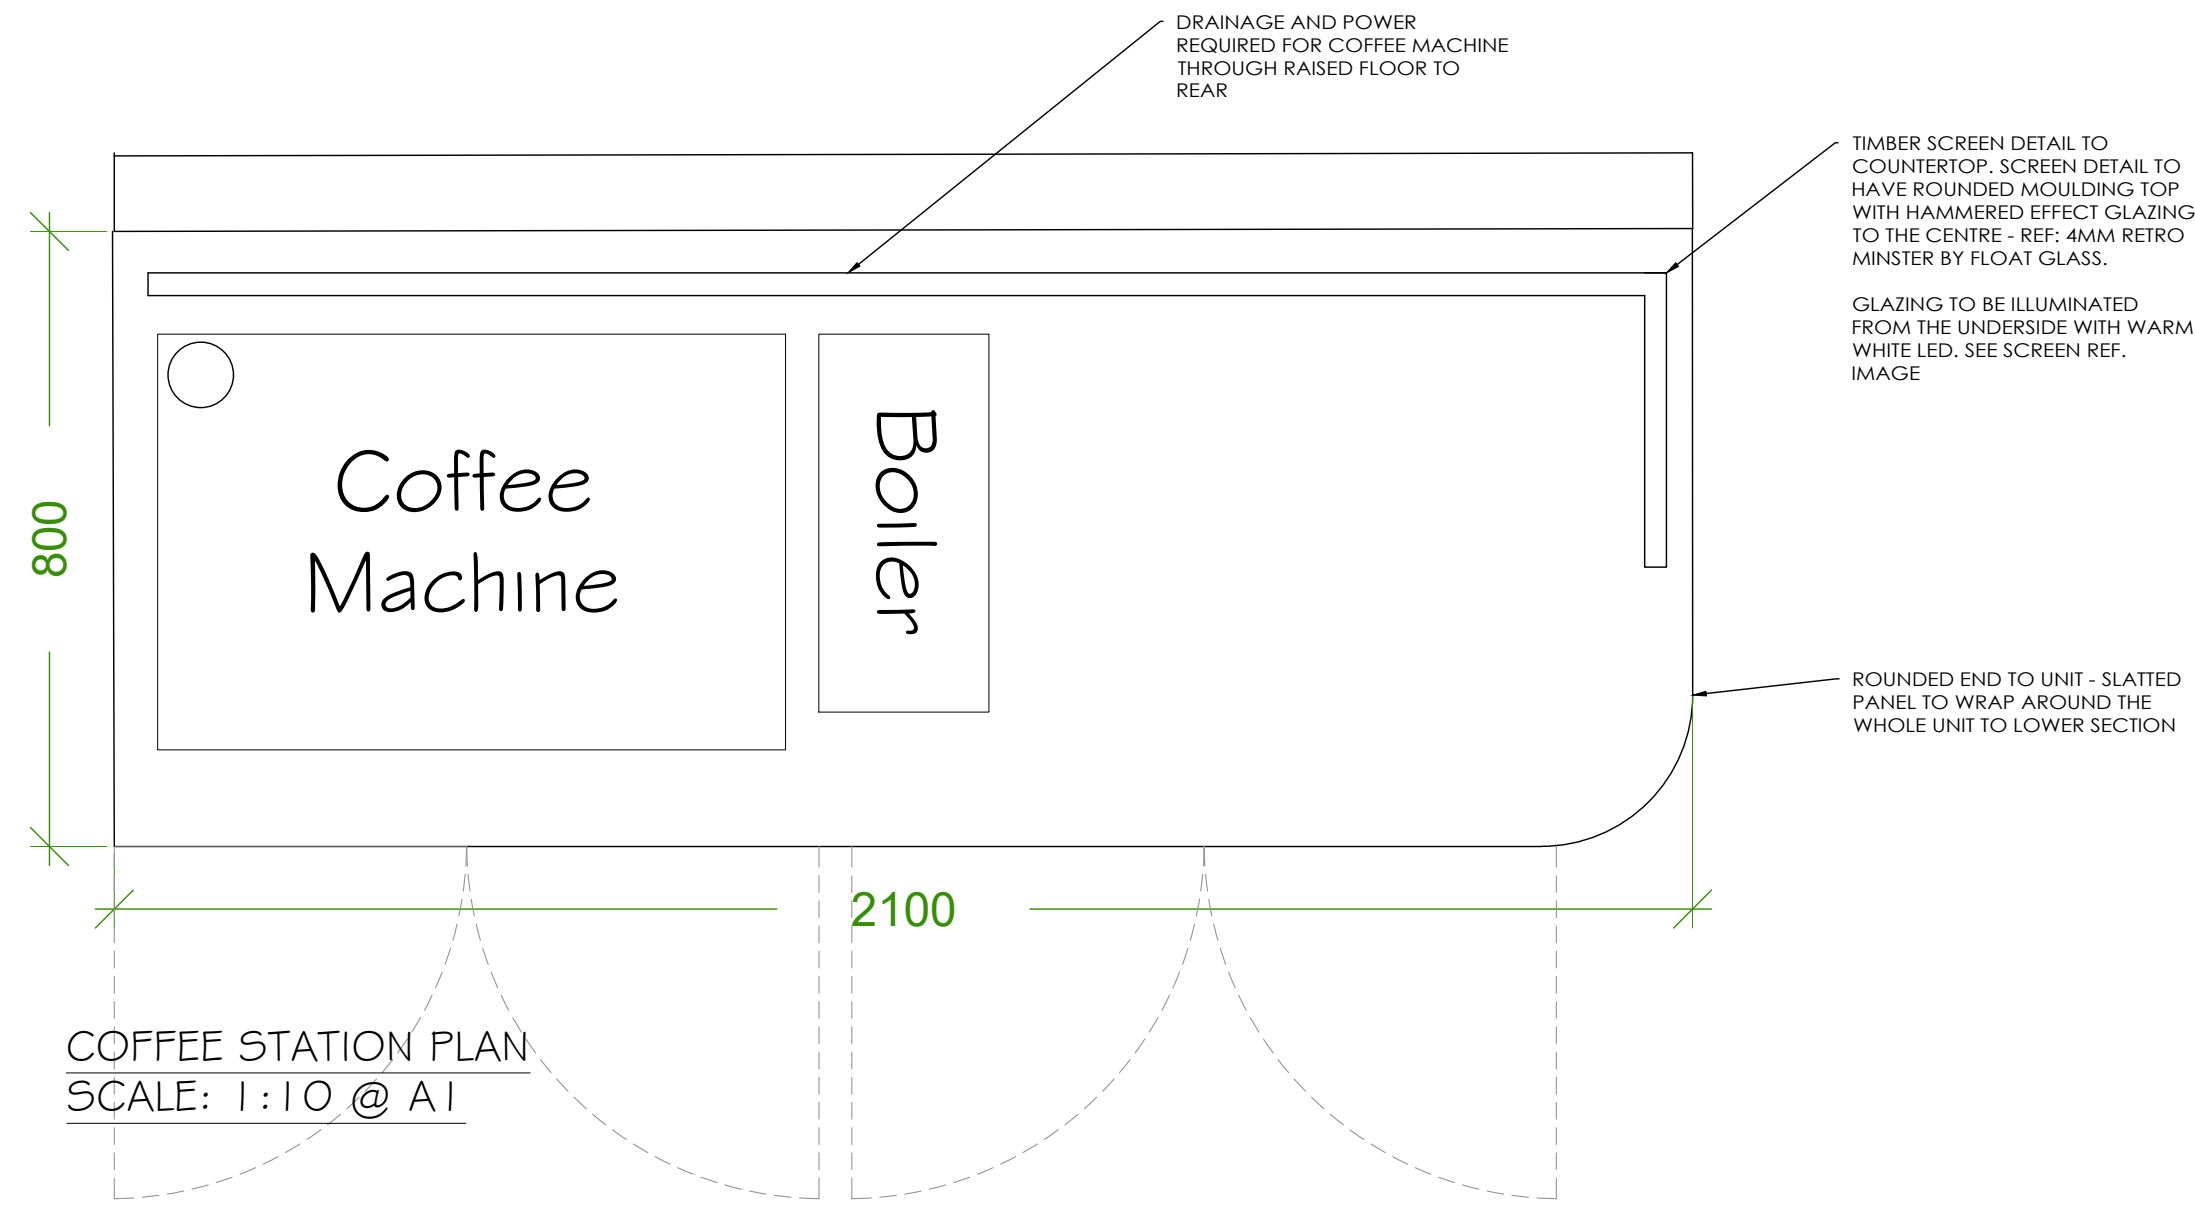


COFFEE STATION PLAN
SCALE: 1:10 @ A1

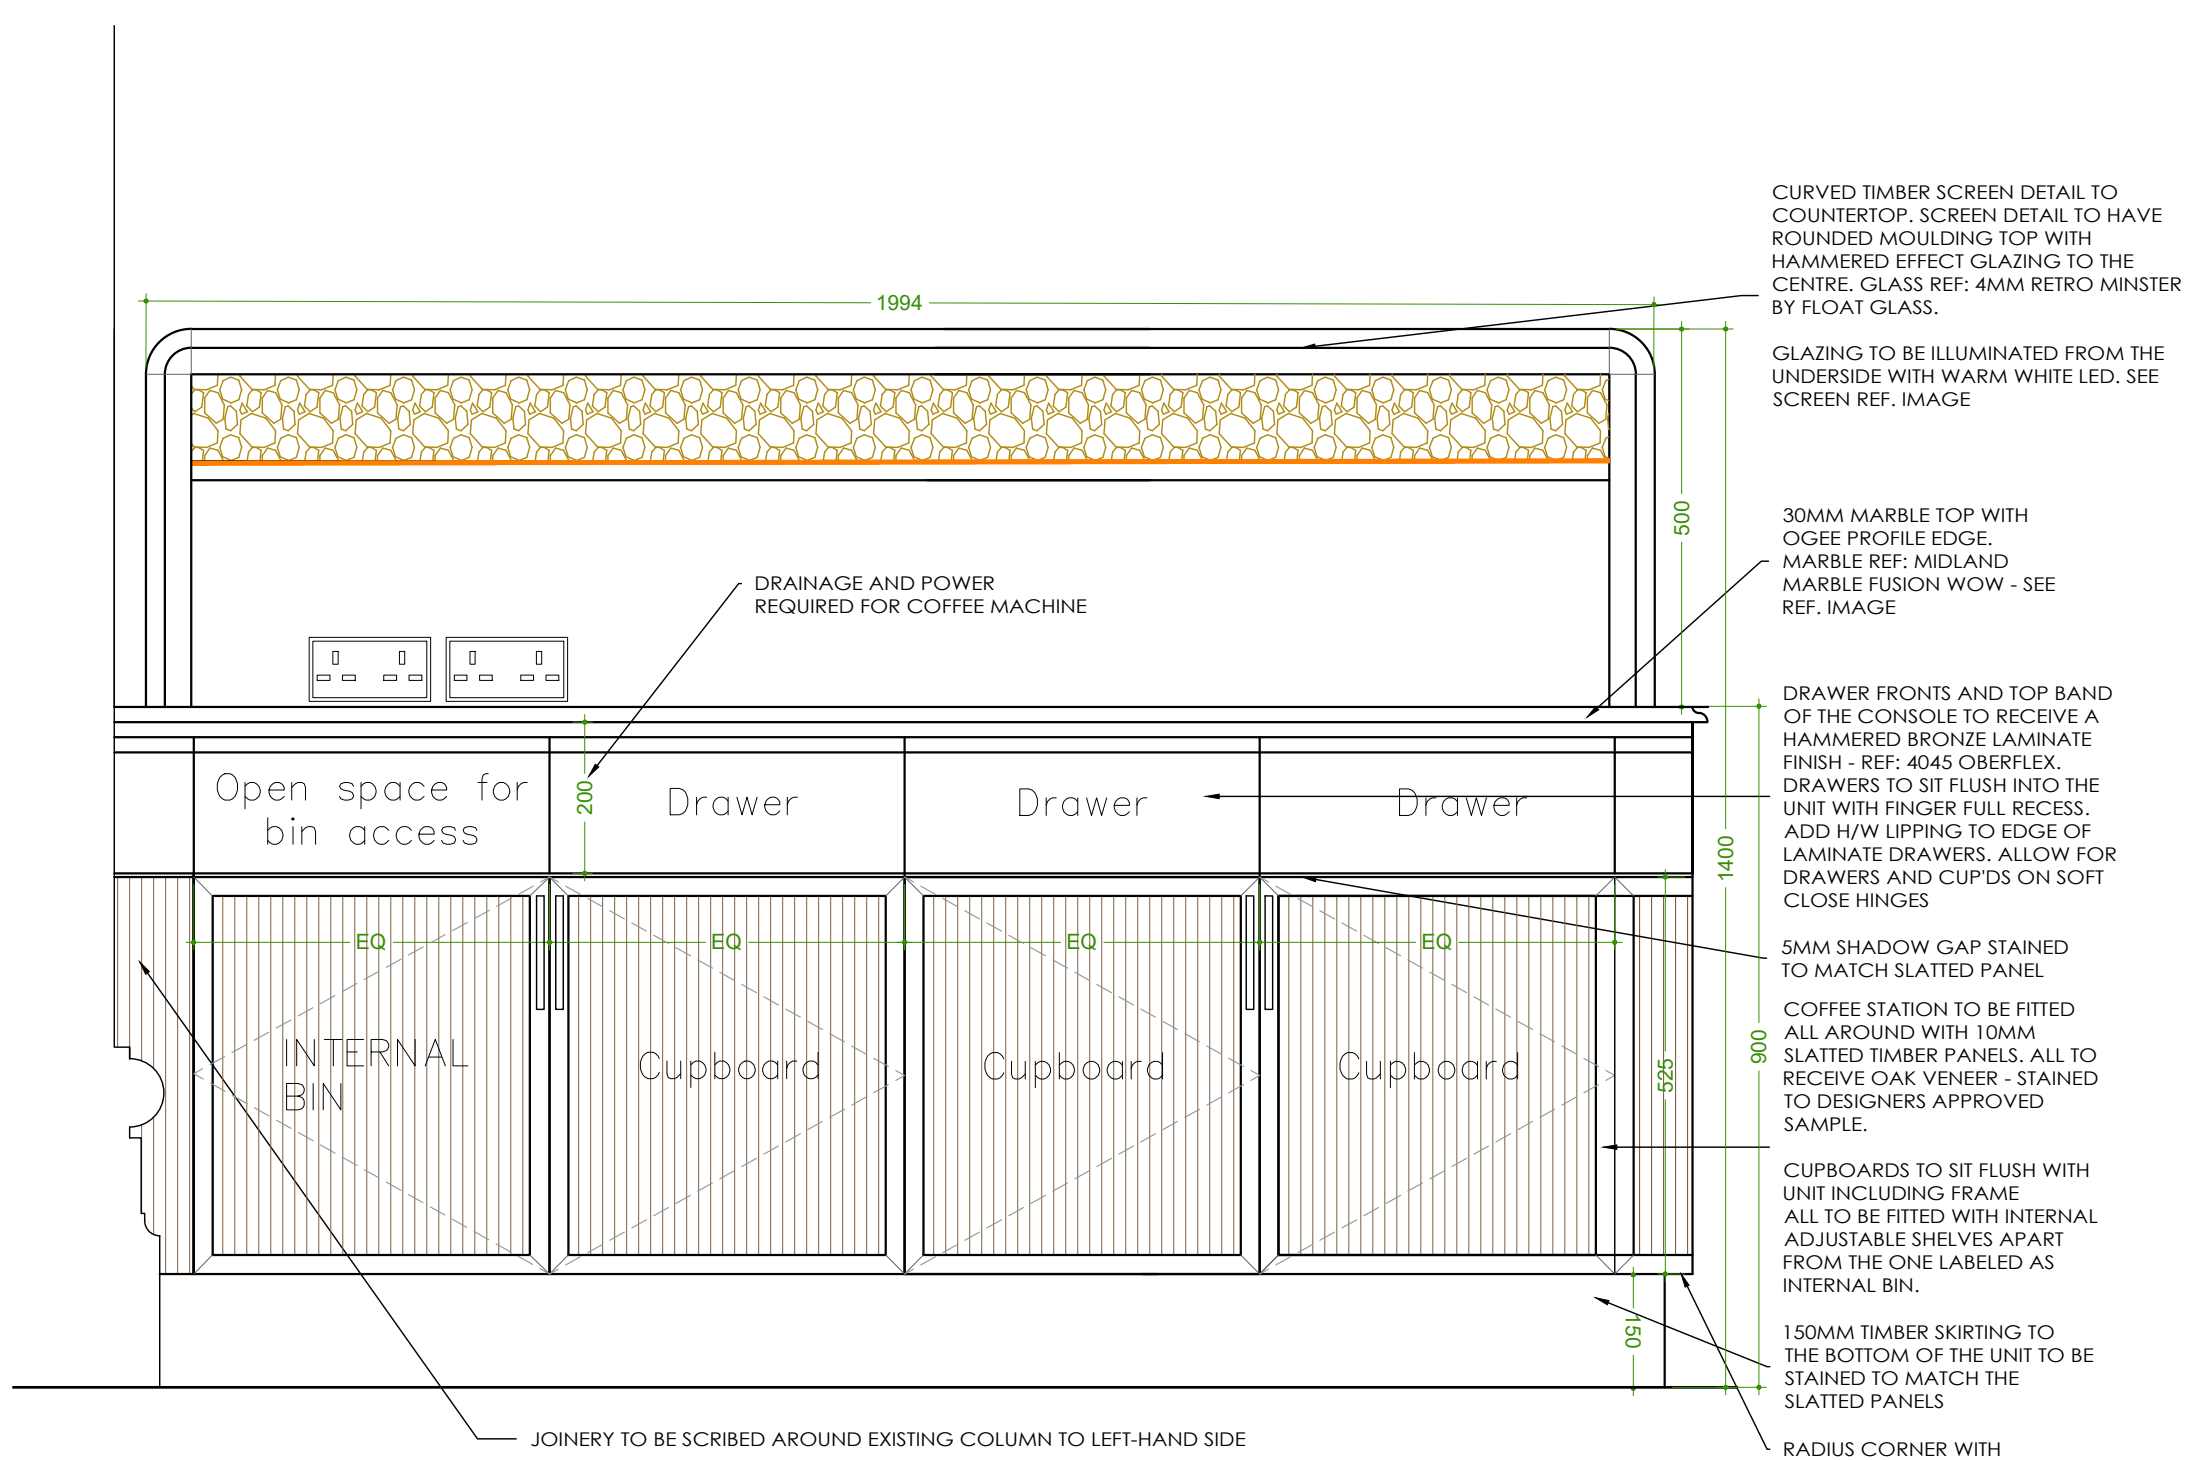


COFFEE STATION FRONT ELEVATION
SCALE: 1:10 @ A1

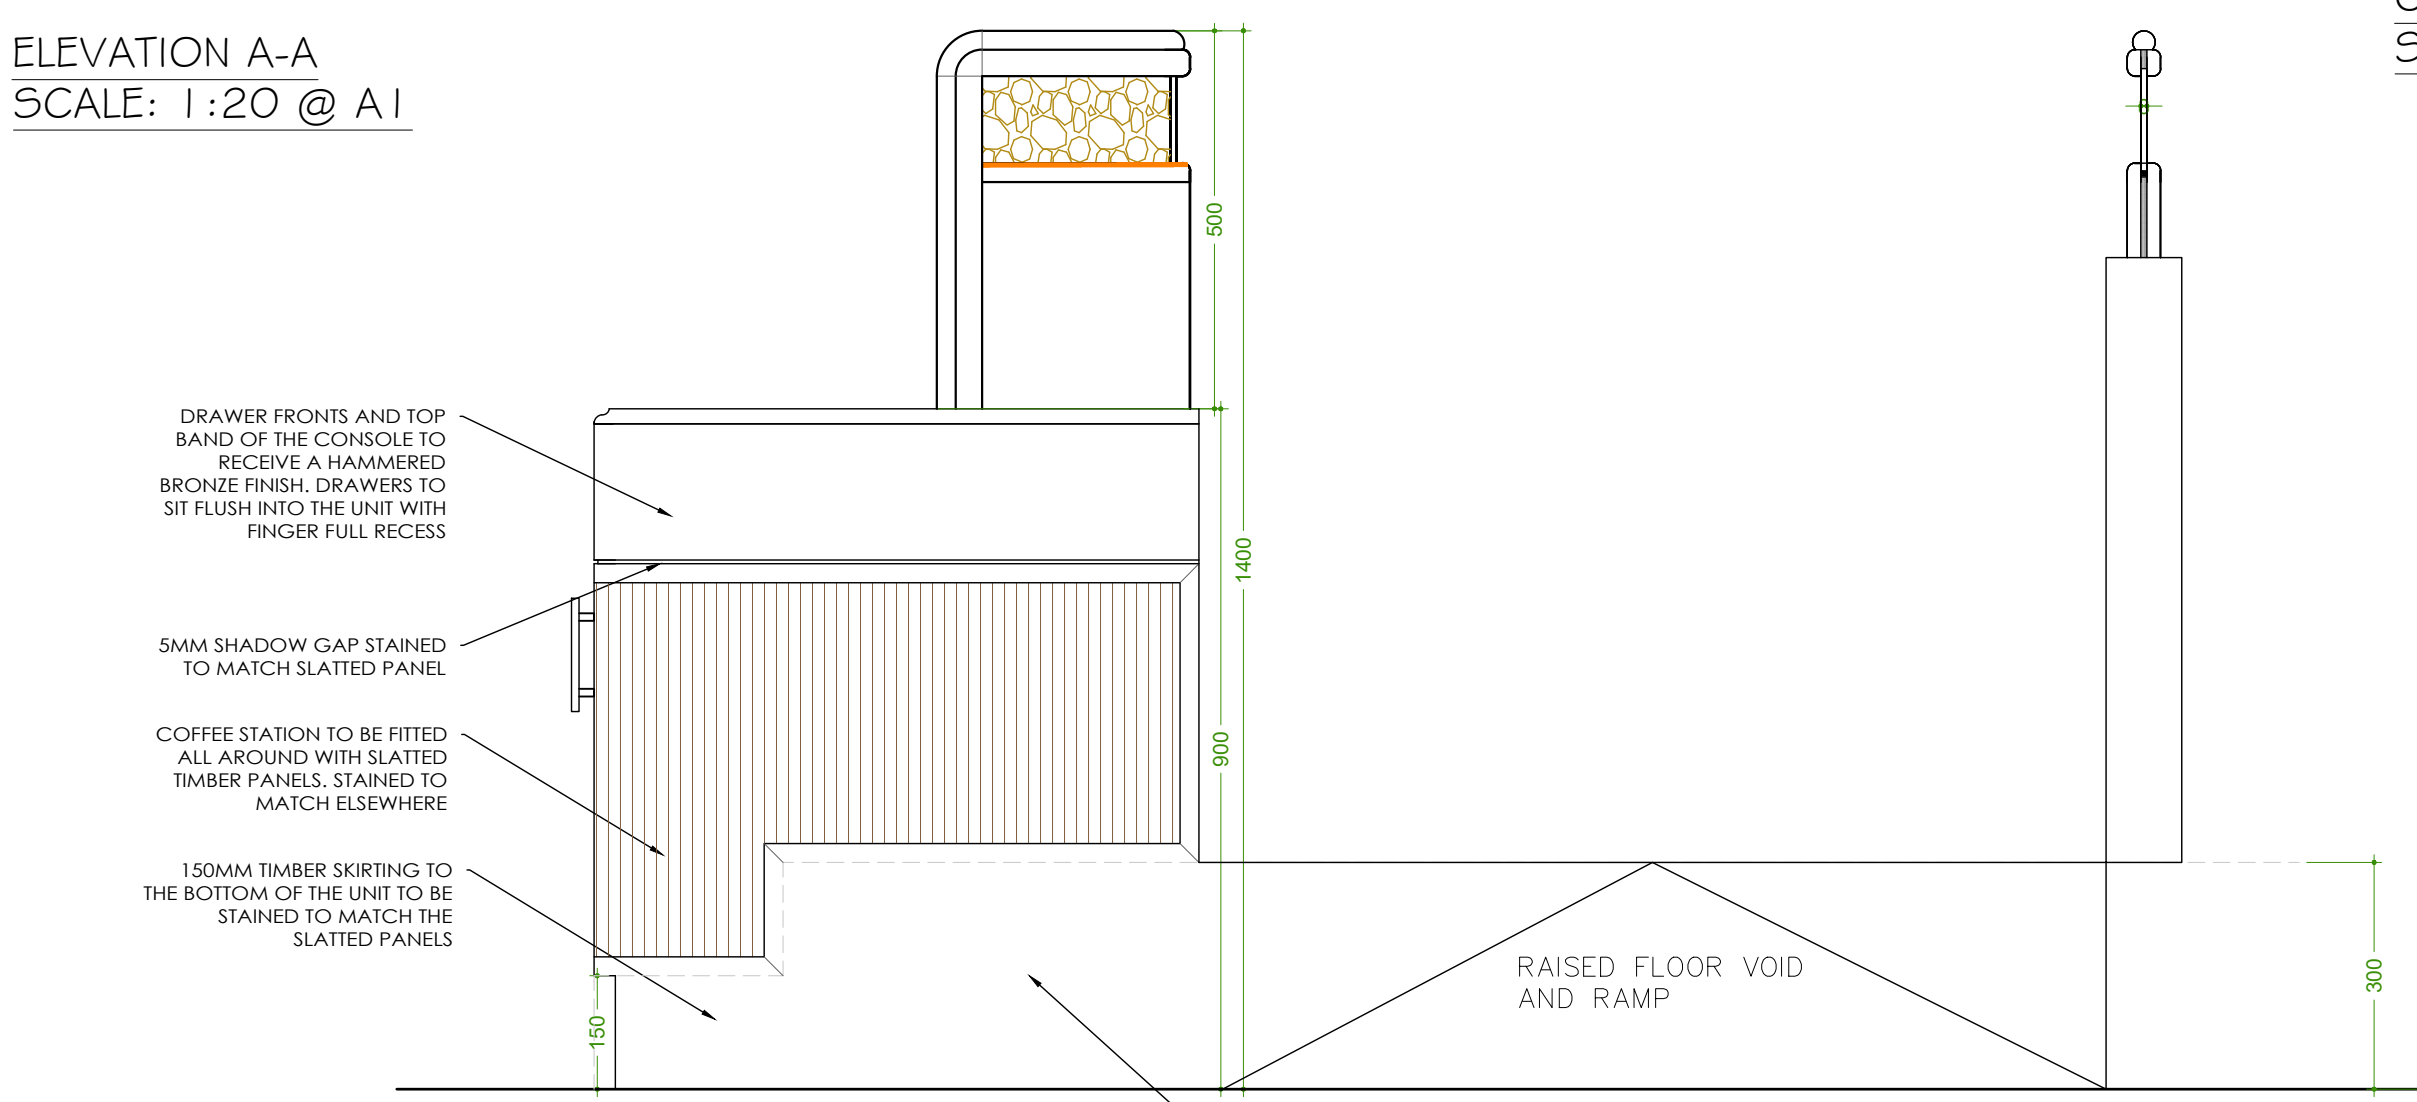

COFFEE STATION SIDE ELEVATION B-B
SCALE: 1:10 @ A1

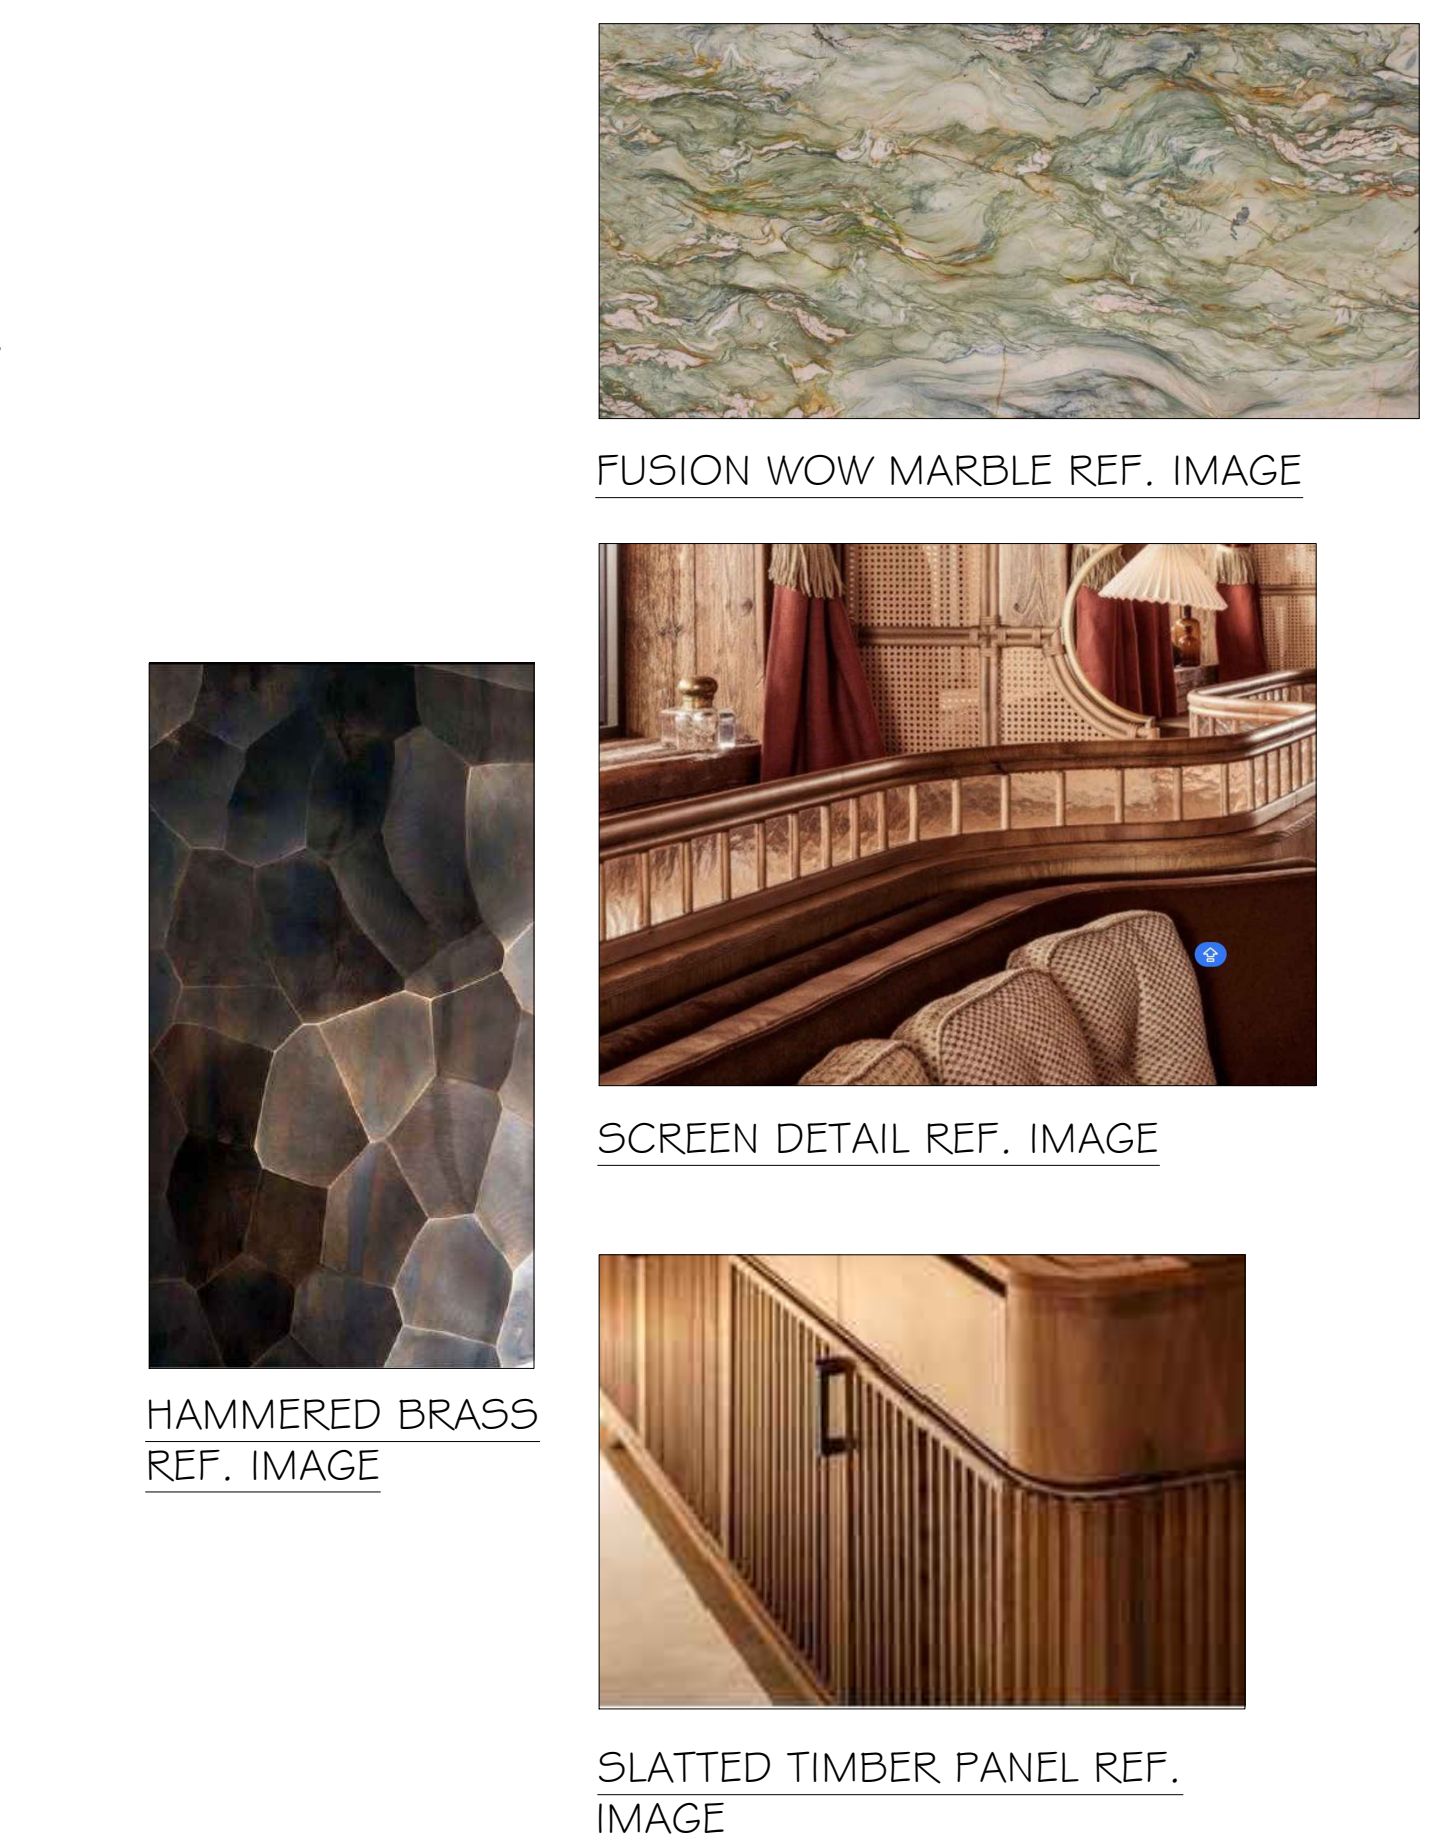

FUSION WOW MARBLE REF. IMAGE
HAMMERED BRASS REF. IMAGE
SCREEN DETAIL REF. IMAGE
SLATTED TIMBER PANEL REF. IMAGE

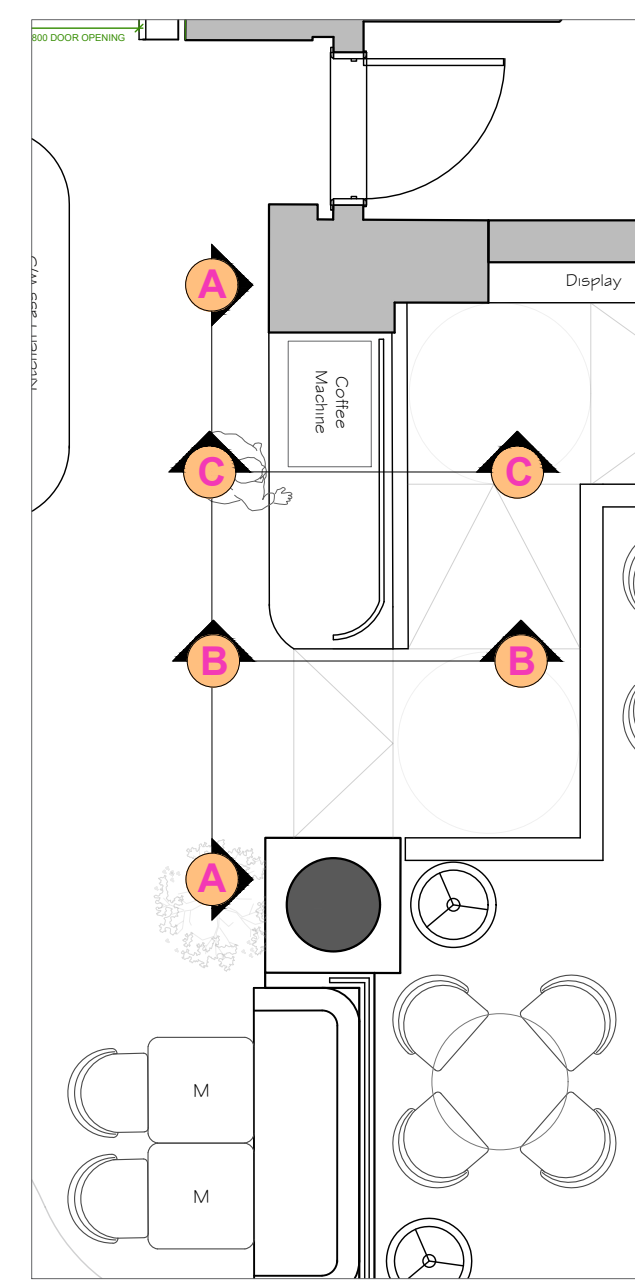

PLAN
SCALE: 1:50 @ A1

A	RAMP ACCESS ADDED ONTO REAR AREA BEHIND COFFEE STATION. STATION ENLARGED TO ACCOMMODATE C/W HANDRAILS	18.09.24	ZCW
STUDIO TWO			
JOB TITLE			
Cut & Craft Manchester			
DRAWING TITLE			
Proposed Ground Floor Coffee Station			
SCALE		DRAWING No	
VARIES @ A1		AC23- P47A	
DATE			
May 2024			
DO NOT SCALE. ALL DIMENSIONS TO BE CHECKED ON SITE BY CONTRACTOR. ALL MEASUREMENTS ARE IN MM UNLESS OTHERWISE SPECIFIED. WRITTEN DIMENSIONS TO BE USED IN PREFERENCE TO SCALED DIMENSIONS & ALL DISCREPANCIES TO BE REPORTED TO STUDIO TWO. THE DESIGN SHOWN ON THIS DRAWING IS THE PROPERTY OF STUDIO TWO AND IS NOT TO BE USED OR ITS CONTENTS COPIED, COMMUNICATED OR DISCLOSED, IN WHOLE OR IN PART.			