



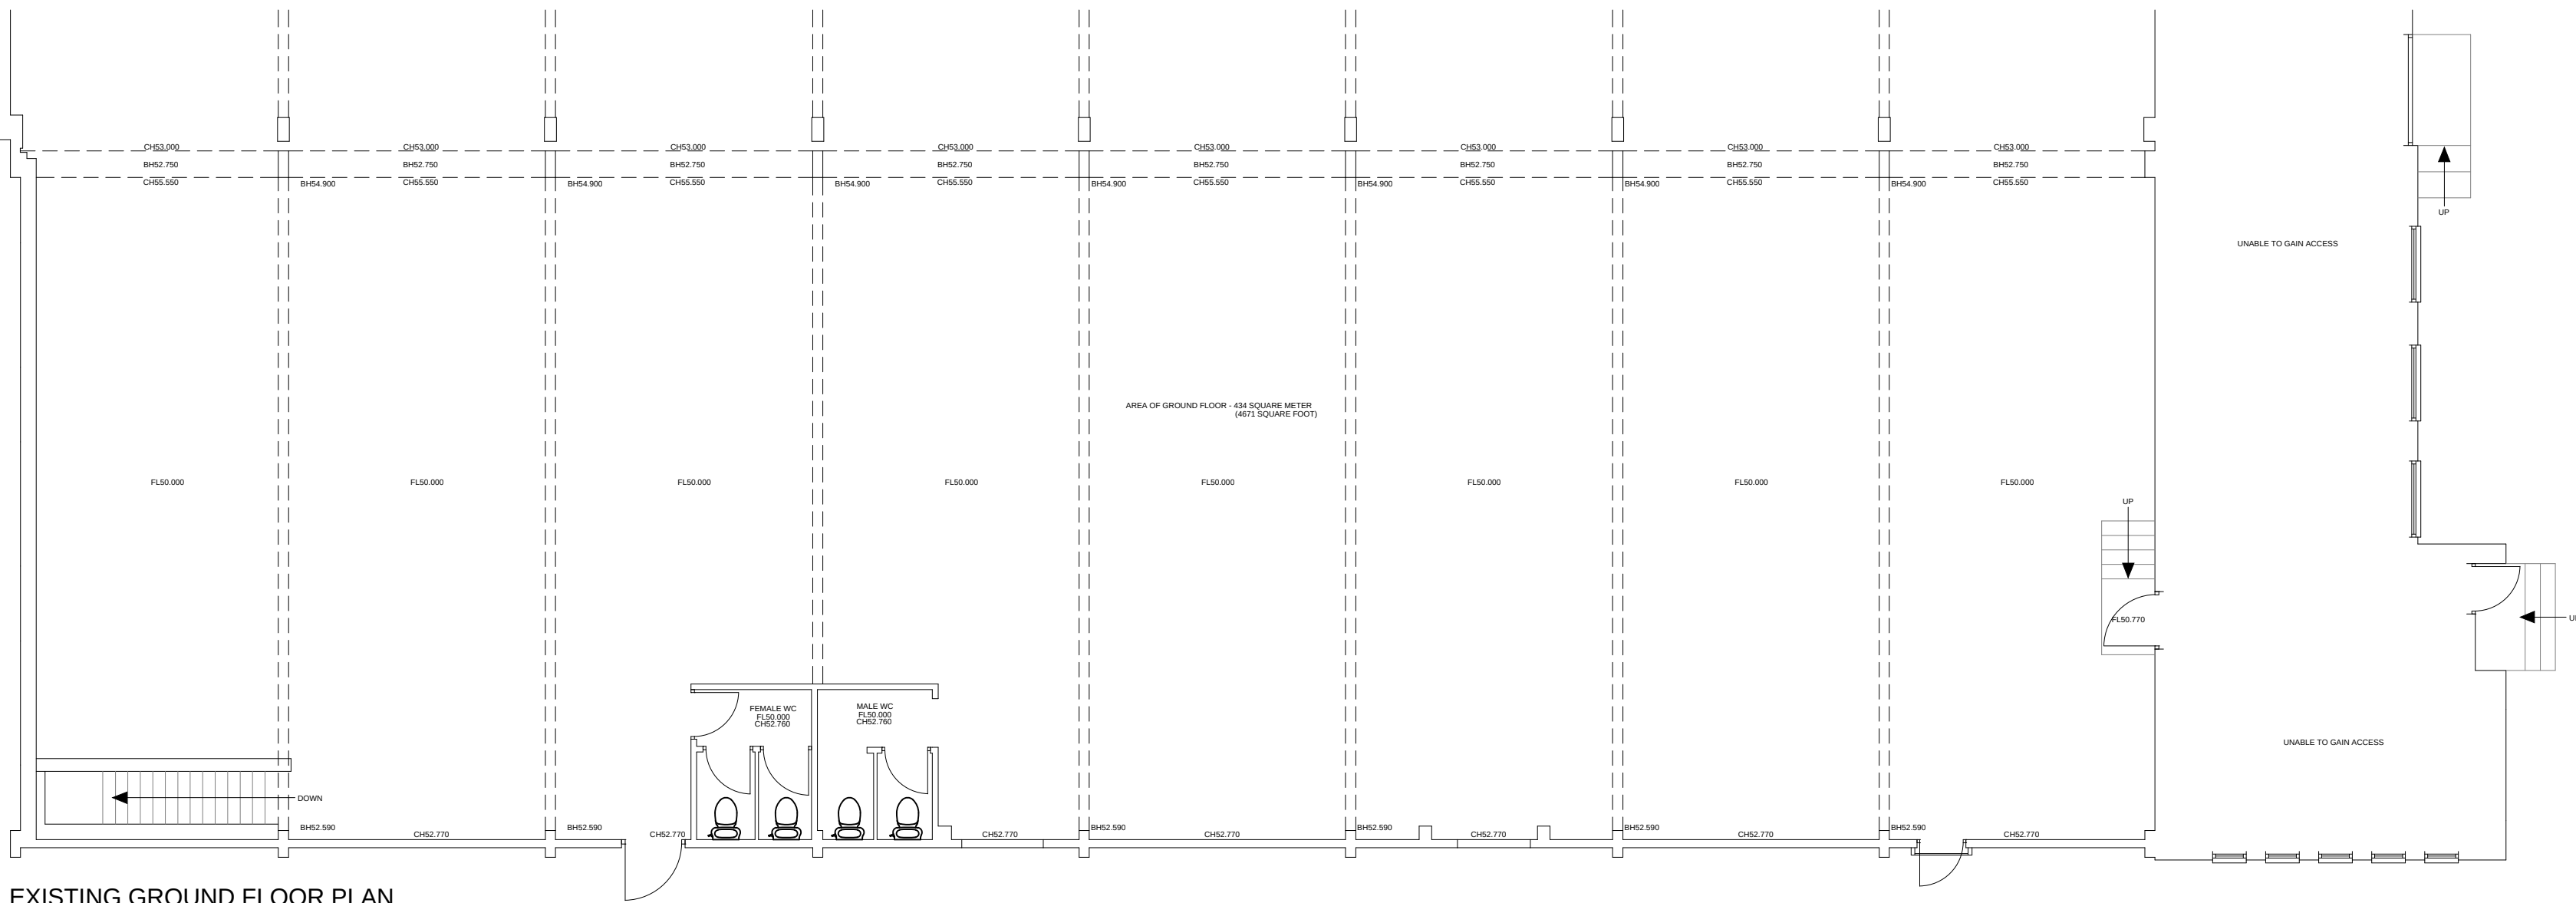

EXISTING GROUND FLOOR PLAN

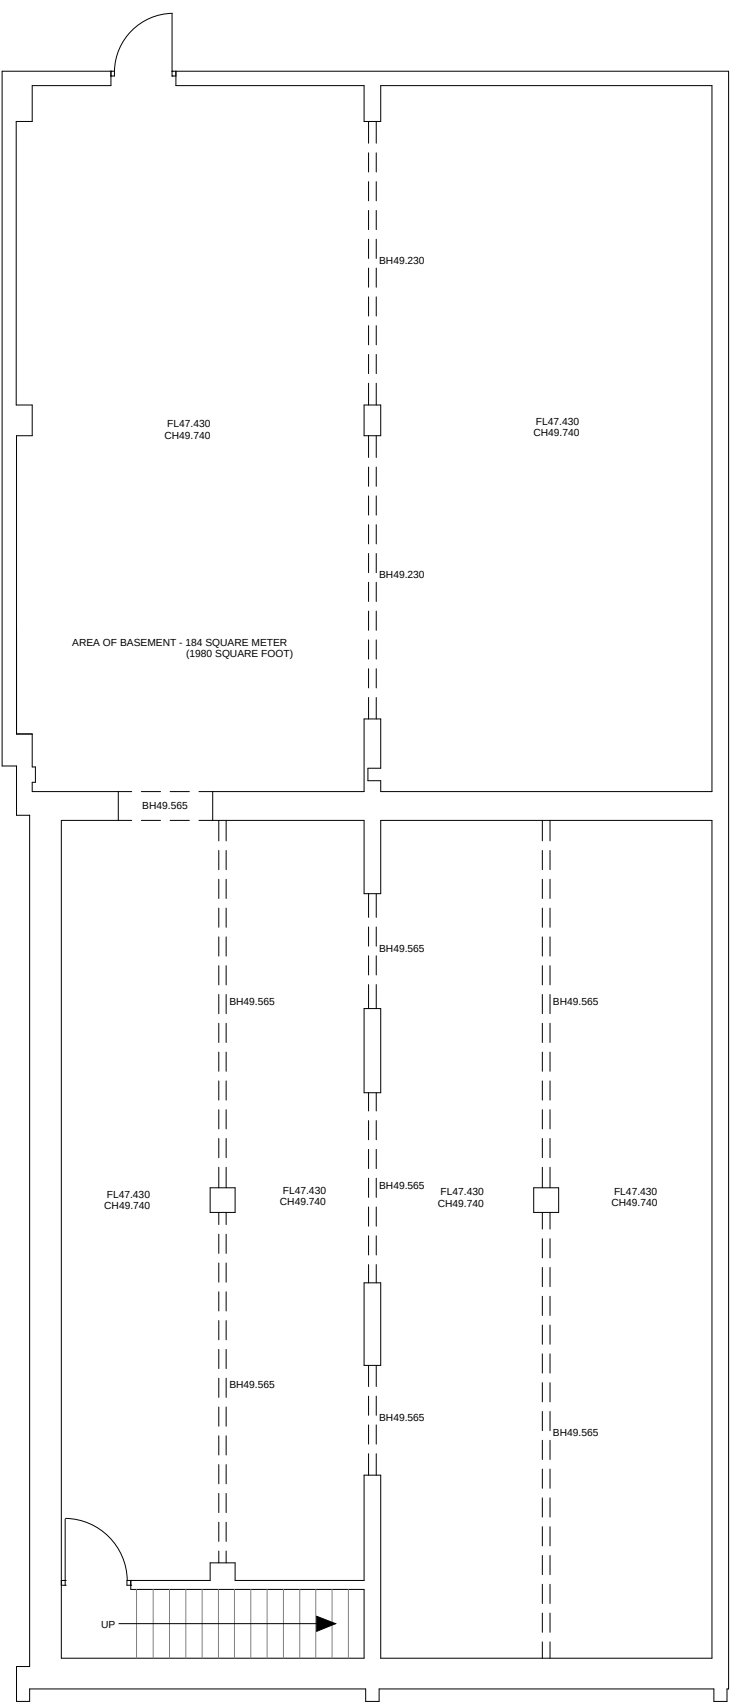

EXISTING BASEMENT FLOOR PLAN

REVISIONS

REV.	DESCRIPTION	SURVEYED	DRAWN	DATE

JLP Surveying

JLP Surveying Consultants Ltd,
Suite 45, Rodney House,
King Street,
Wigan
WN1 1BT
Tel - 01942 243313
Fax - 01942 492230
Mobile - 07710 423498
EMAIL - pete@jpsurvey.com

PROJECT
Burstock Lane
Manchester

DRAWING TITLE
Existing Floor Plans

SCALE	SHEET SIZE	No. of SHEETS	DATE	REVISION
1 : 100	A1	1	17.05.2023	

DRAWING NUMBER
S23-0462