


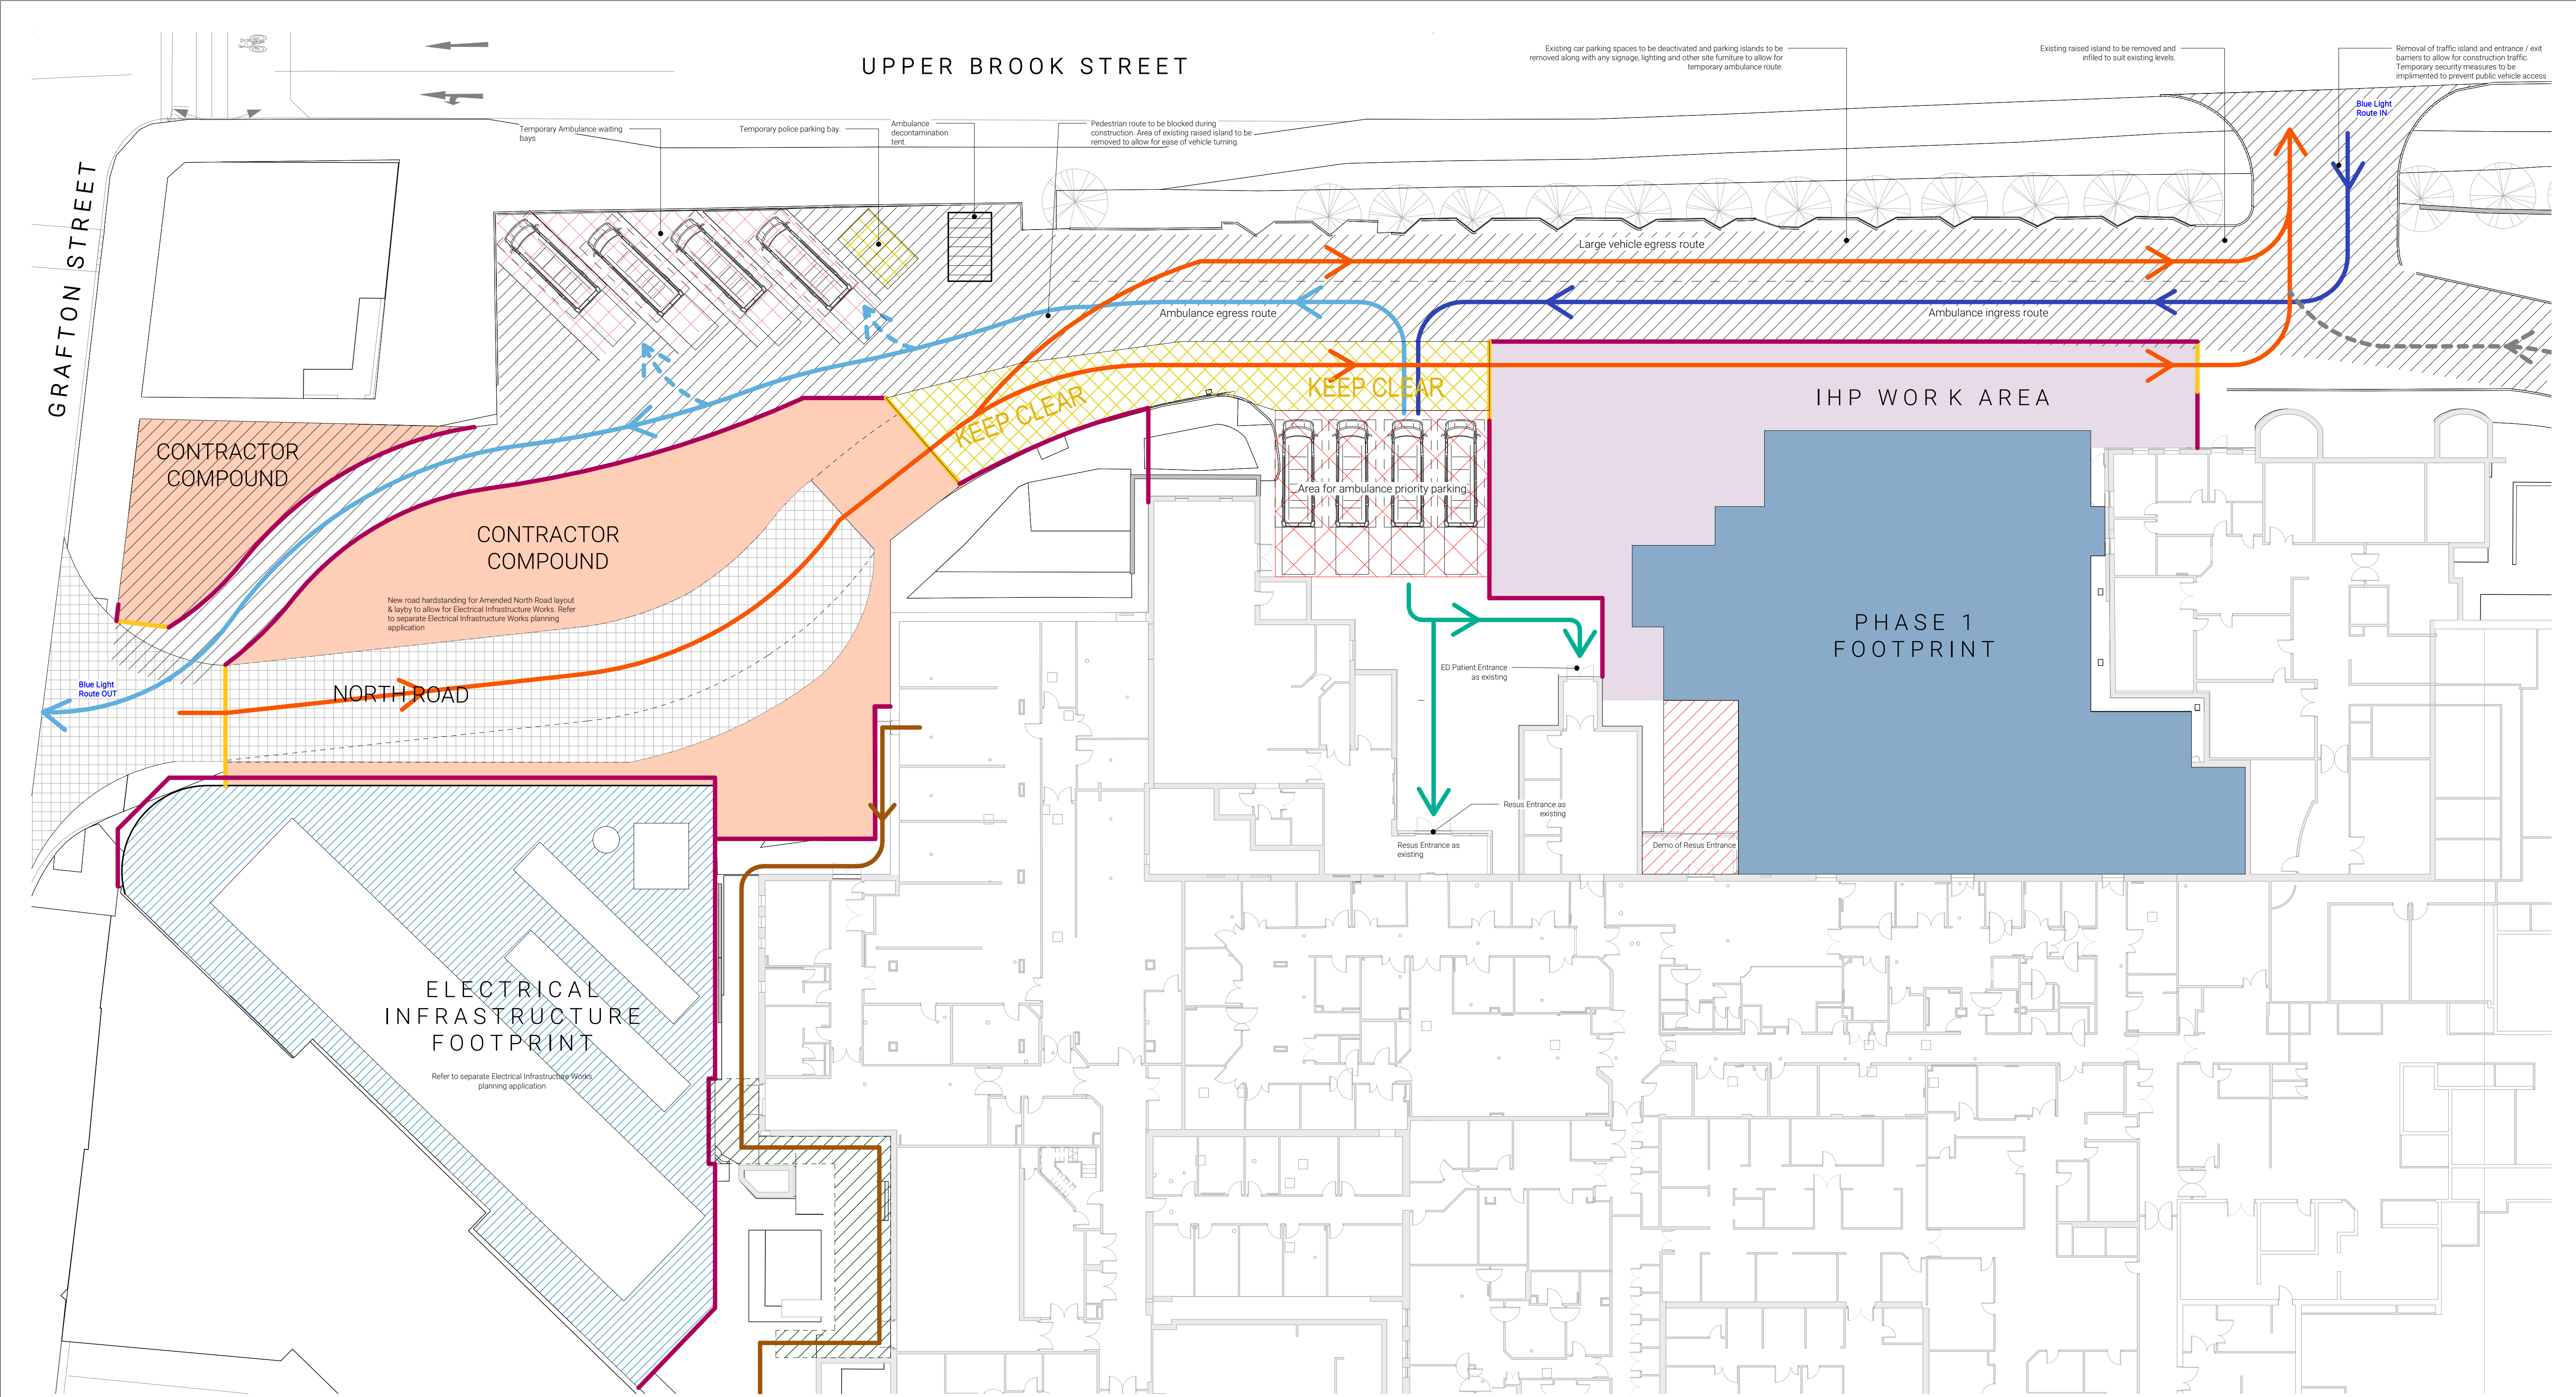

Site Logistics - Phase 1 Construction
1 : 200

SITE KEY

- - - Site Works Boundary
- - - Ownership Boundary


SITE LOGISTICS KEY

- - - External Works Boundary
- Site Hoardings (shown indicatively)
- Work Area Access Gate

- Vehicular Access and Egress for Contractors & Deliveries
- Blue Light Ambulance Ingress
- Blue Light Ambulance Egress
- Patient Route from Ambulance
- Pedestrian Access Route

- Area for Ambulance Bays
- Ambulance Cleaning Tent (Position and Size TBC)

GENERAL NOTES:
DAY Architectural Ltd accepts no responsibility for any costs, losses or claims whatsoever arising from these drawings, specifications and related documents unless there is full compliance with the Client or any unauthorised user of the following:
1. All boundaries, dimensions and levels are to be checked on site before construction and any discrepancies reported to the Architect / Designer.
2. Partial Service: Any discrepancies with site or other information is to be advised to the Architect / Designer and direction and / or approval is to be sought before the implementation of the detail.
3. Block and site plans are reproduced under license from the Ordnance Survey.
4. Do not scale this drawing.
5. For the purpose of coordination, all relevant parties must check this information prior to implementation and report any discrepancies to the Architect / Designer.

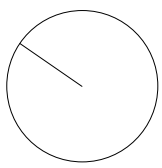

P02	Issued for S73 Minor material amendment application	07/11/2024	RG
P01	Issued for Planning	13/11/2020	AL
REV	DESCRIPTION	DATE	REV BY

CLIENT
NHS **IHP** Integrated Health Projects by
Manchester University **NHS Foundation Trust**

PROJECT
Project RED

DRAWING
Proposed Site Set-Up - Phase 1

SCALE
As indicated @ A1

FIRST ISSUED
13/11/20

PROJECT	CLIENT REF	DRAWN BY	CHECKED BY
1031-20	RED	AL	JC

ORIGIN	VOLUME	LEVEL	TYPE	ROLE	NUMBER	REVISION
DAY	00	00	DR	A	070114	P02

DRAWING STATUS

PLANNING

DAY

DAY Architectural Ltd.
Studio 1, Lancaster Buildings
77 Dearns Gate, Manchester, M3
2BW

T: 0161 834 9703
W: www.day-architectural.com

Information contained on this drawing is the sole copyright of DAY Architectural Ltd. and is not to be reproduced without their permission.