



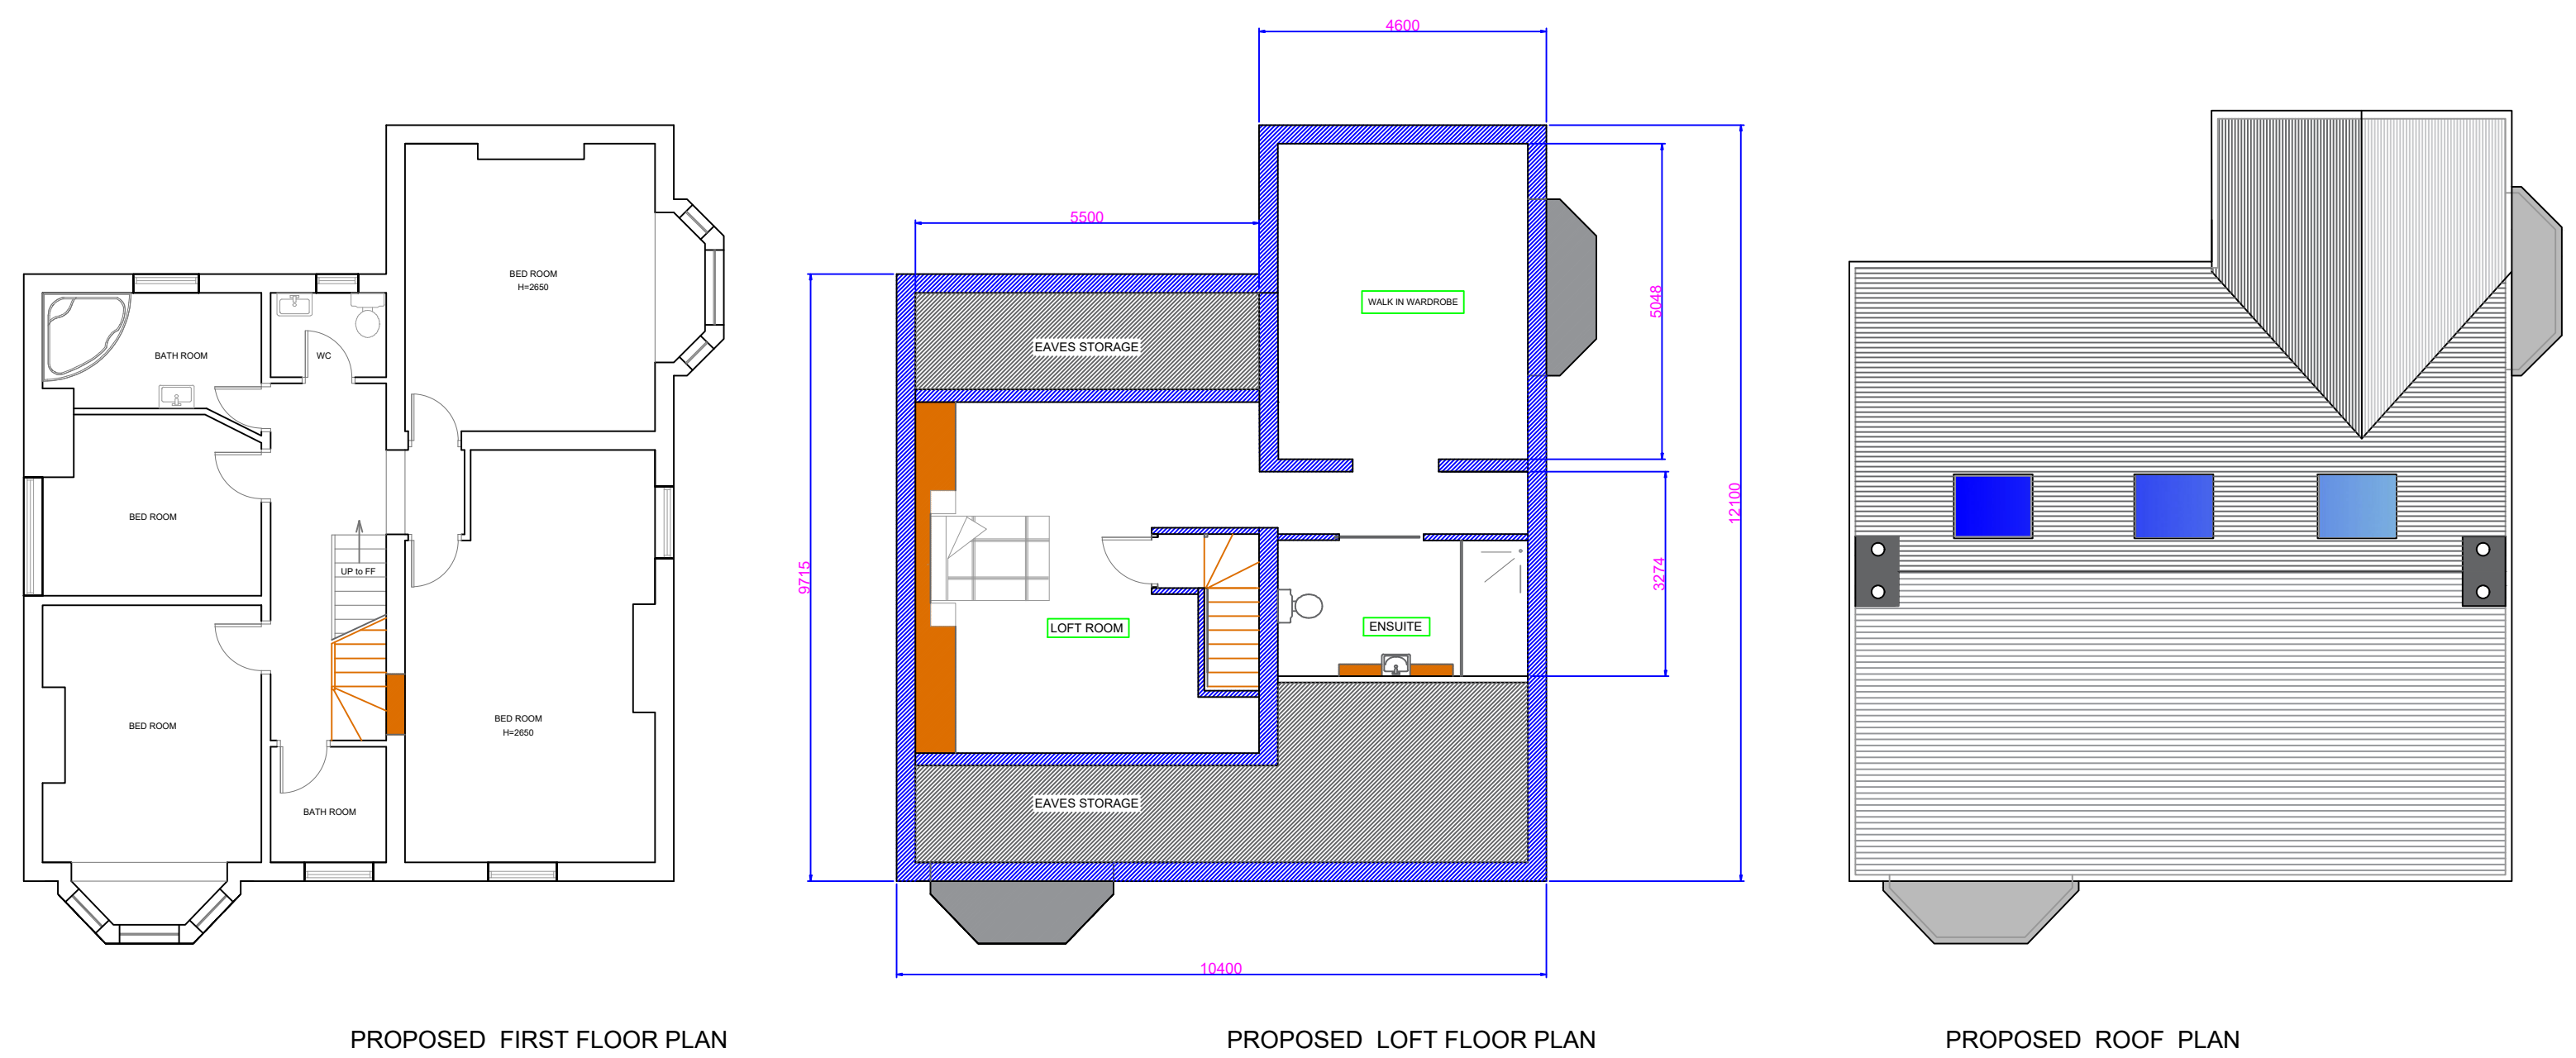

PROPOSED FIRST FLOOR PLAN

PROPOSED LOFT FLOOR PLAN

PROPOSED ROOF PLAN

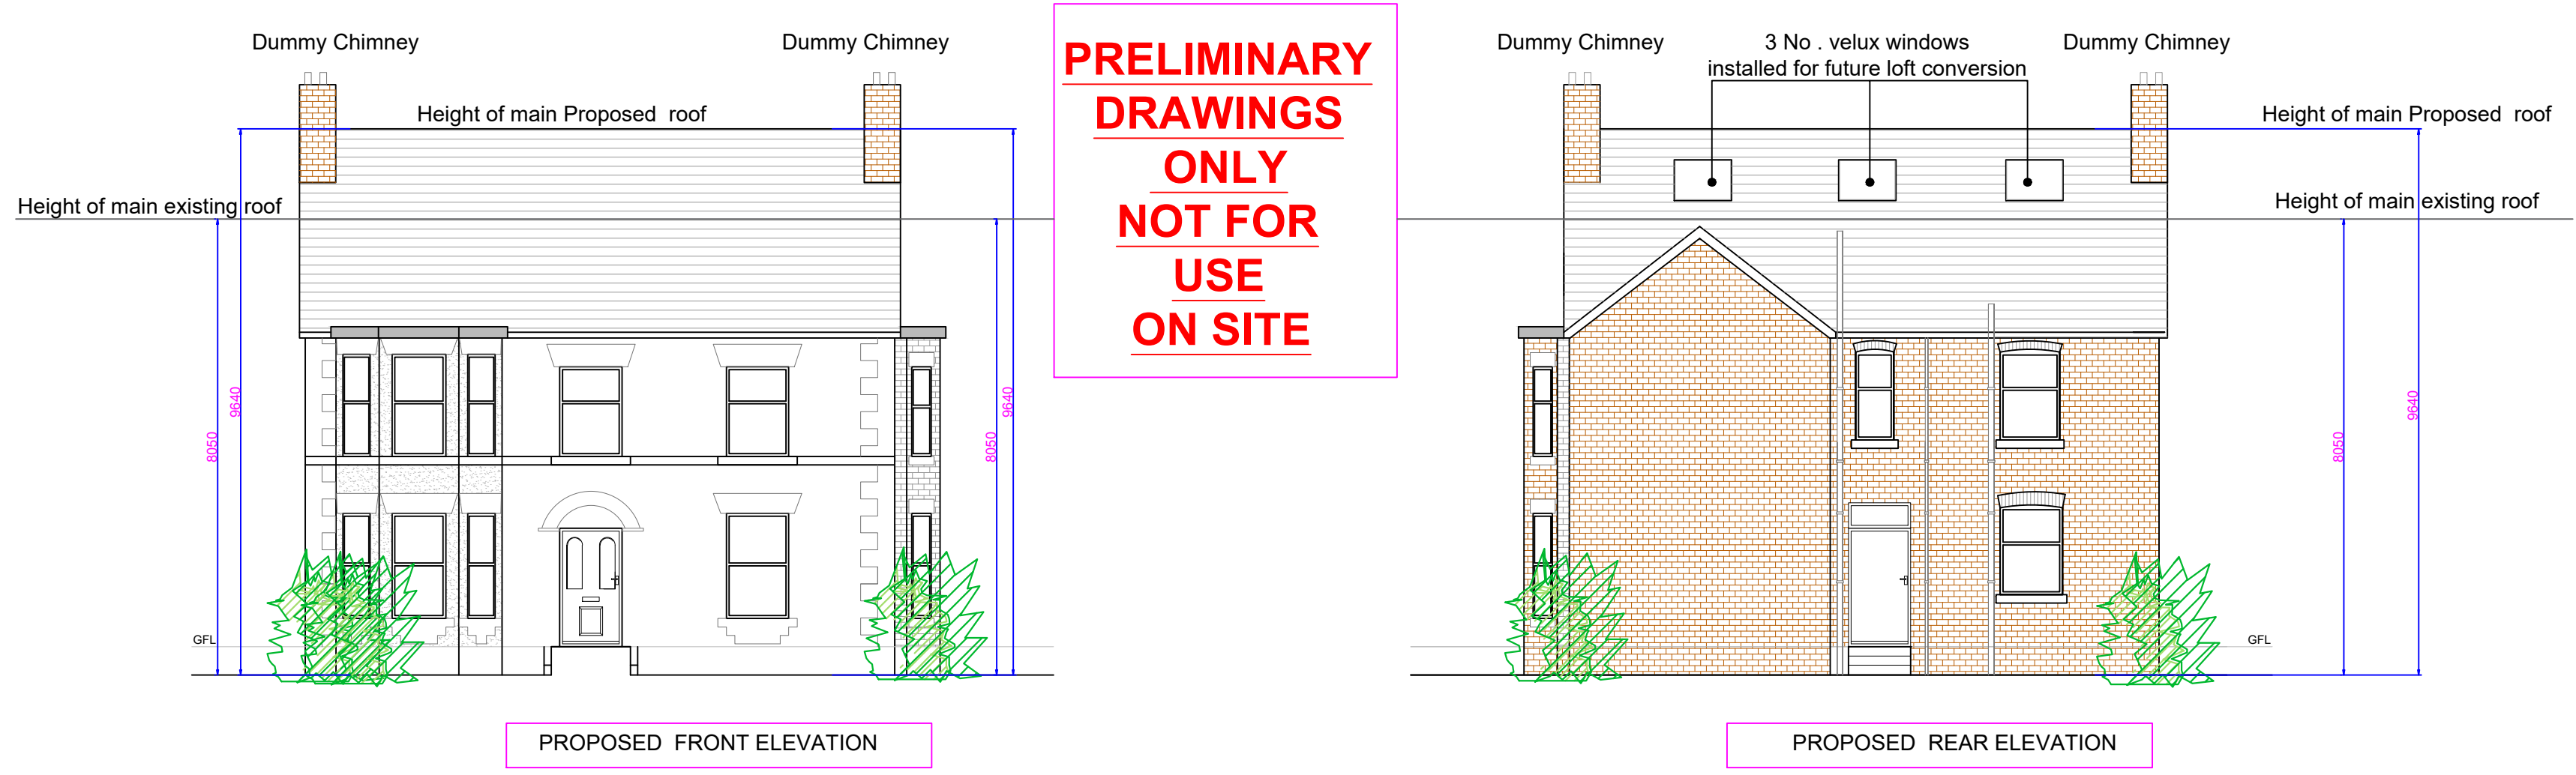

PROPOSED FRONT ELEVATION

PROPOSED REAR ELEVATION



PROPOSED RH SIDE ELEVATION

PROPOSED LH SIDE ELEVATION

NOTES

REVISIONS

PROJECT: 161 SLADE LANE, MANCHESTER.
ROOF CONVERSION

CLIENT: AKMAL /SYED

SCALE: 1:100 on A1 SHEET

REFERENCE NO: 1355 PROPOSAL

BARRY CULLEN
ARCHITECTURE LTD
email: barrycullenarchitecture@gmail.com
mob: 07851262695

