
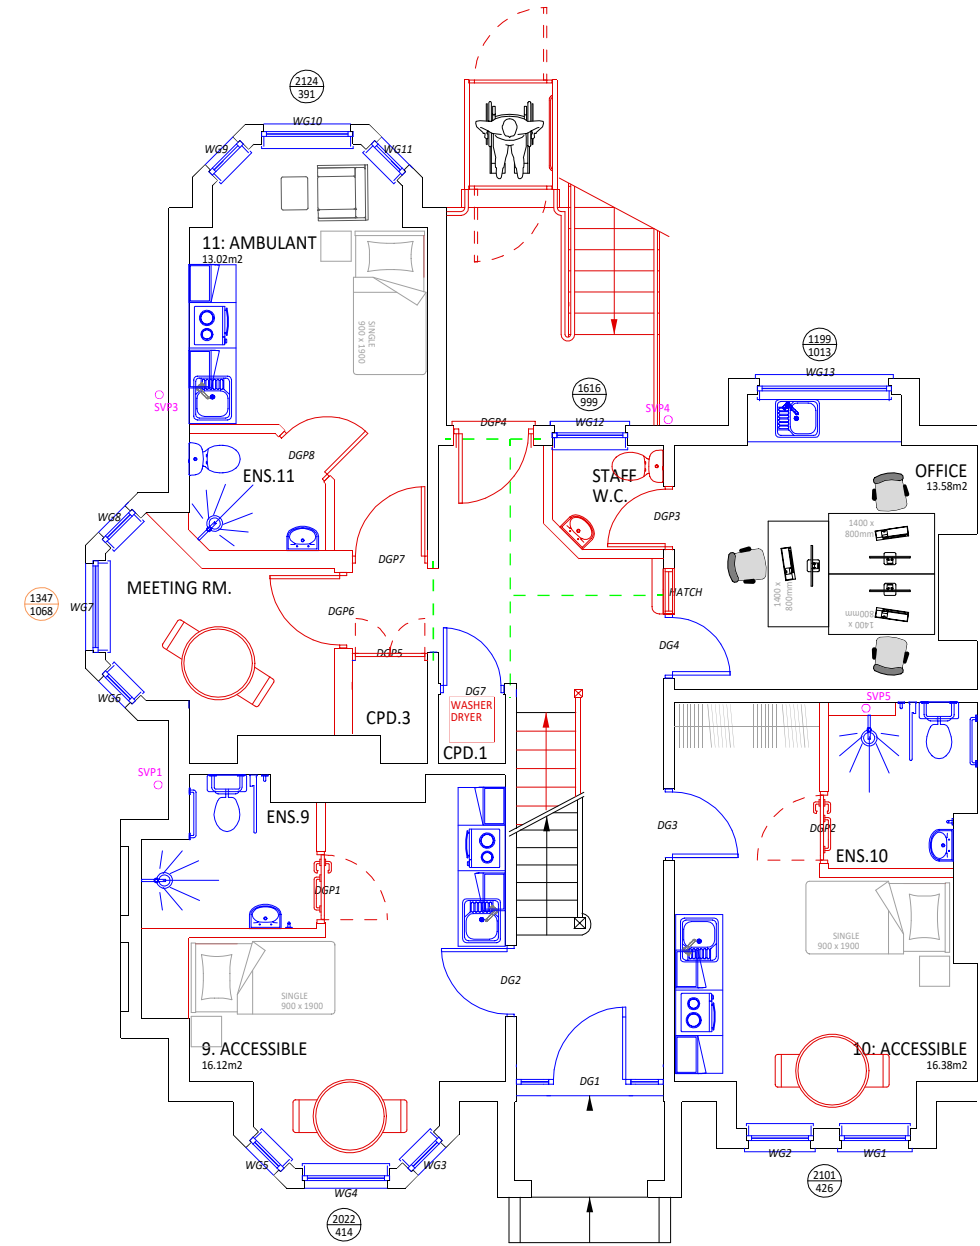
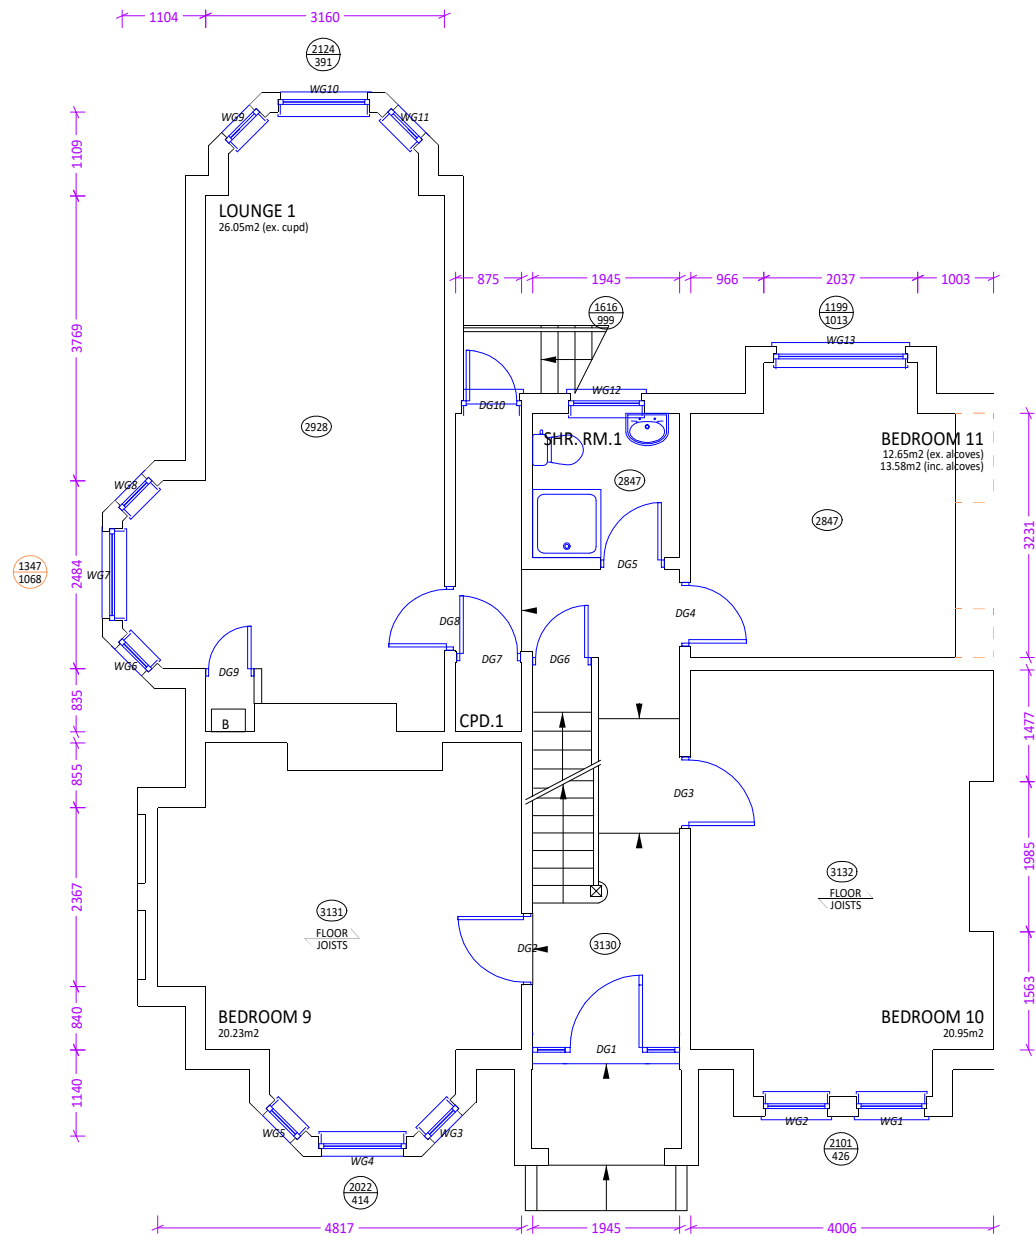


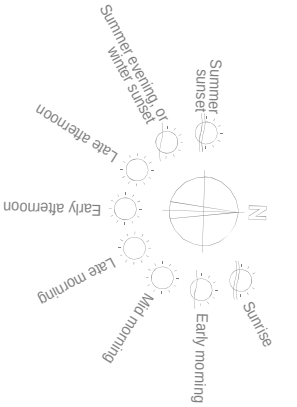

KEY:

- EXISTING ELEMENTS
- PROPOSED ELEMENTS

1055 / 1012 OPENING CILL / HEAD HEIGHT


2505 CEILING HEIGHT

WS4 OPENING NO. (type/floor/number)

EXISTING

UPPER GROUND

PROPOSED

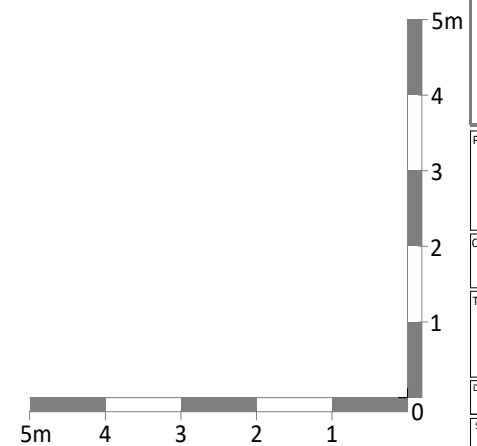

REV	DESCRIPTION	DATE	INITIAL
Do not scale. All dimensions and levels must be verified on site and discrepancies reported to Building Sense Limited, prior to commencing works or preparing site drawings. Any conflicting information must be reported for clarification. If in doubt, ask.			
STAGE: PLANNING			
Building Sense Chartered Surveyors T: 0161 215 1229 E: mark.newman@buildingsense.co.uk W: buildingsense.co.uk			
PROJECT: 16 Ainess Road Whalley Range Manchester M16 8ET			
CLIENT: SSG Sustainable Living			
TITLE: Upper Ground Floor Plans			
© 2024 Building Sense Limited			
DRAWN: MKN	CHECKED: MKN	DATE: 01/08/24	
SCALE: 1:50 @ A1	DRAWING NO. 24028.02	REV: E	