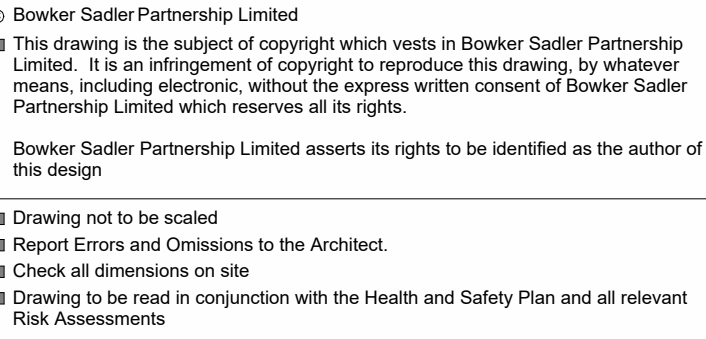


Front Elevation


1 : 100

Right Elevation

1 : 100


Rear Elevation

1 : 100

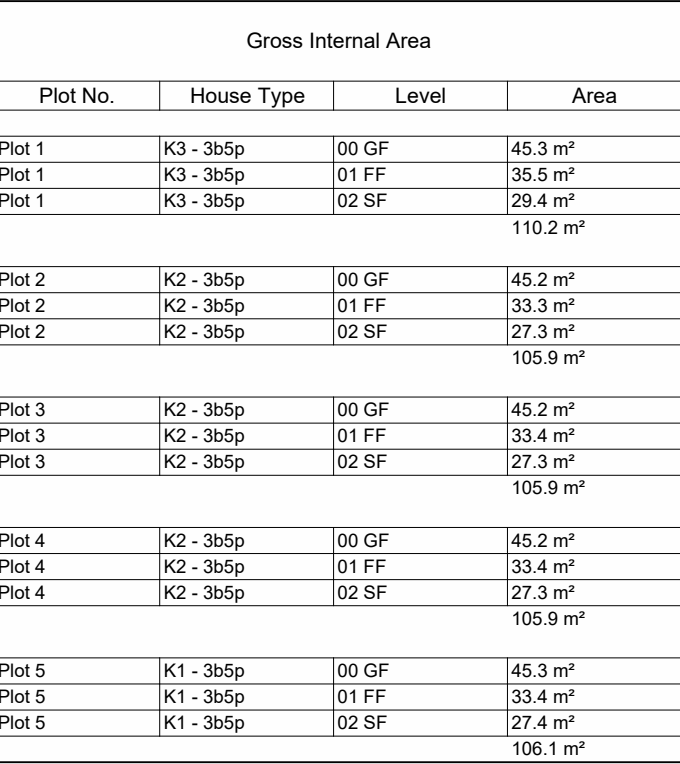

Left Elevation

1 : 100

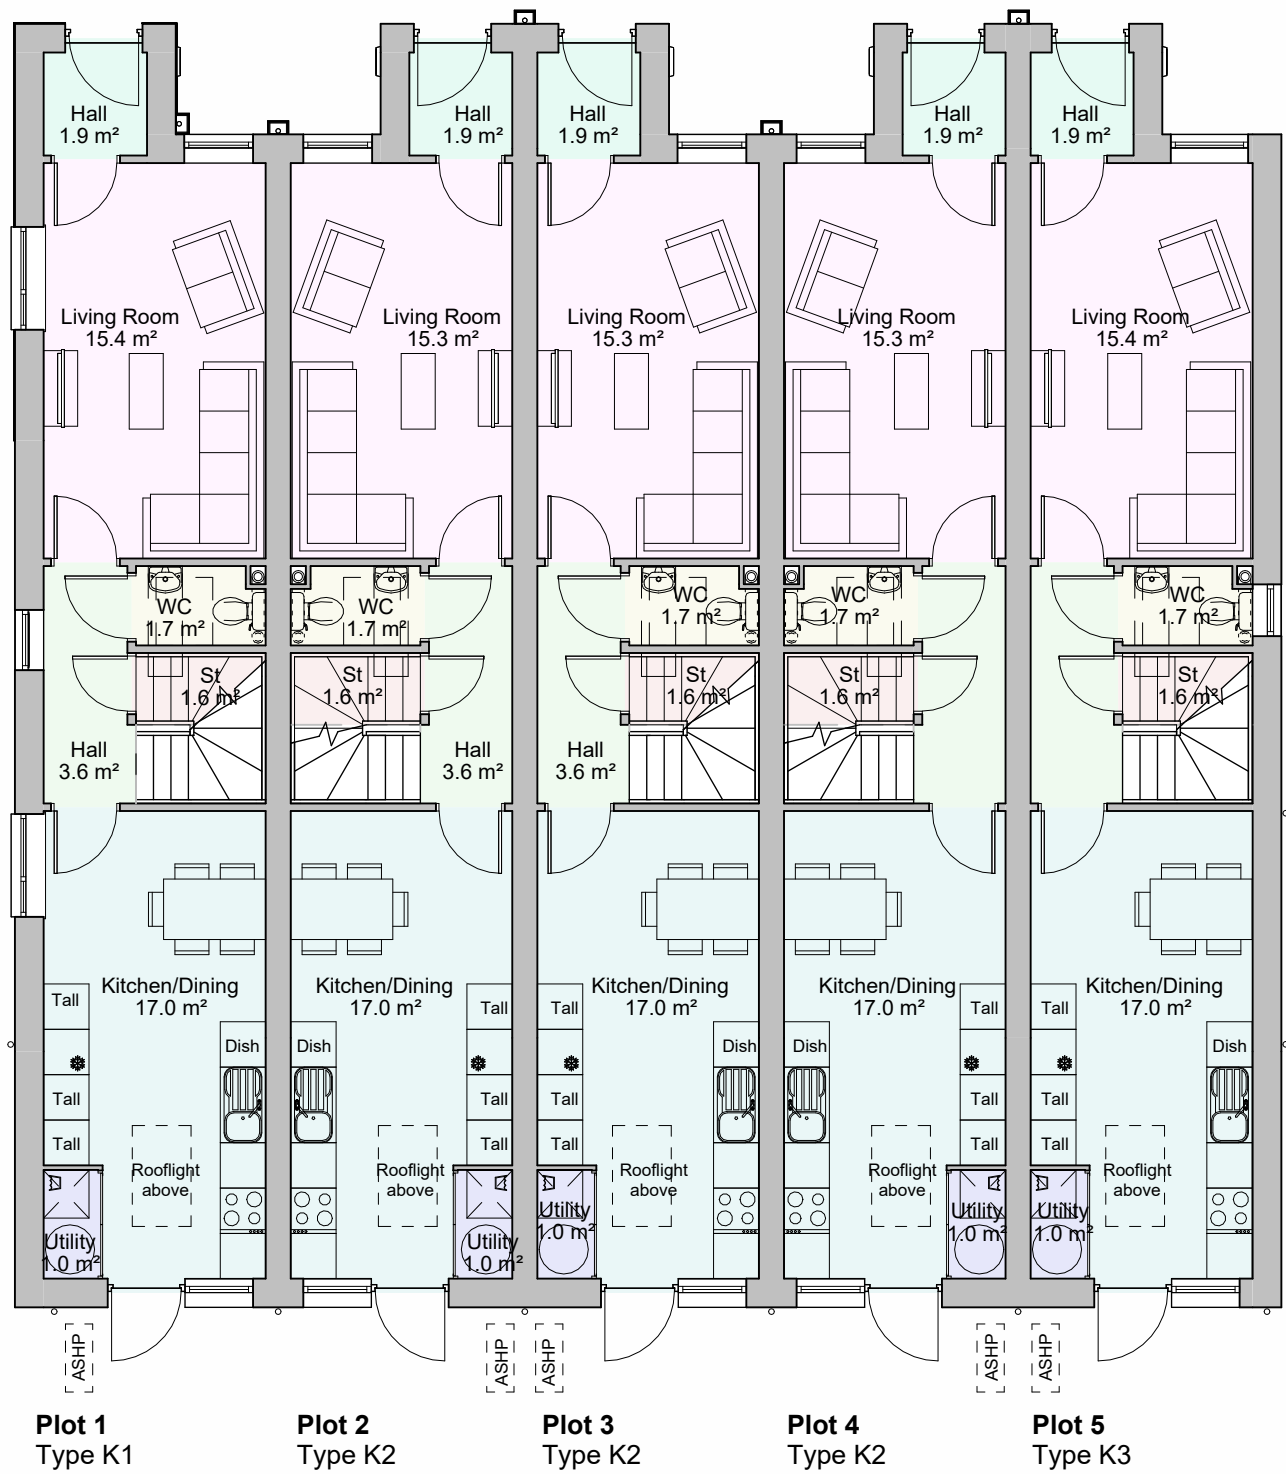


Ground Floor Plan

1 : 100



First Floor Plan

1 : 100

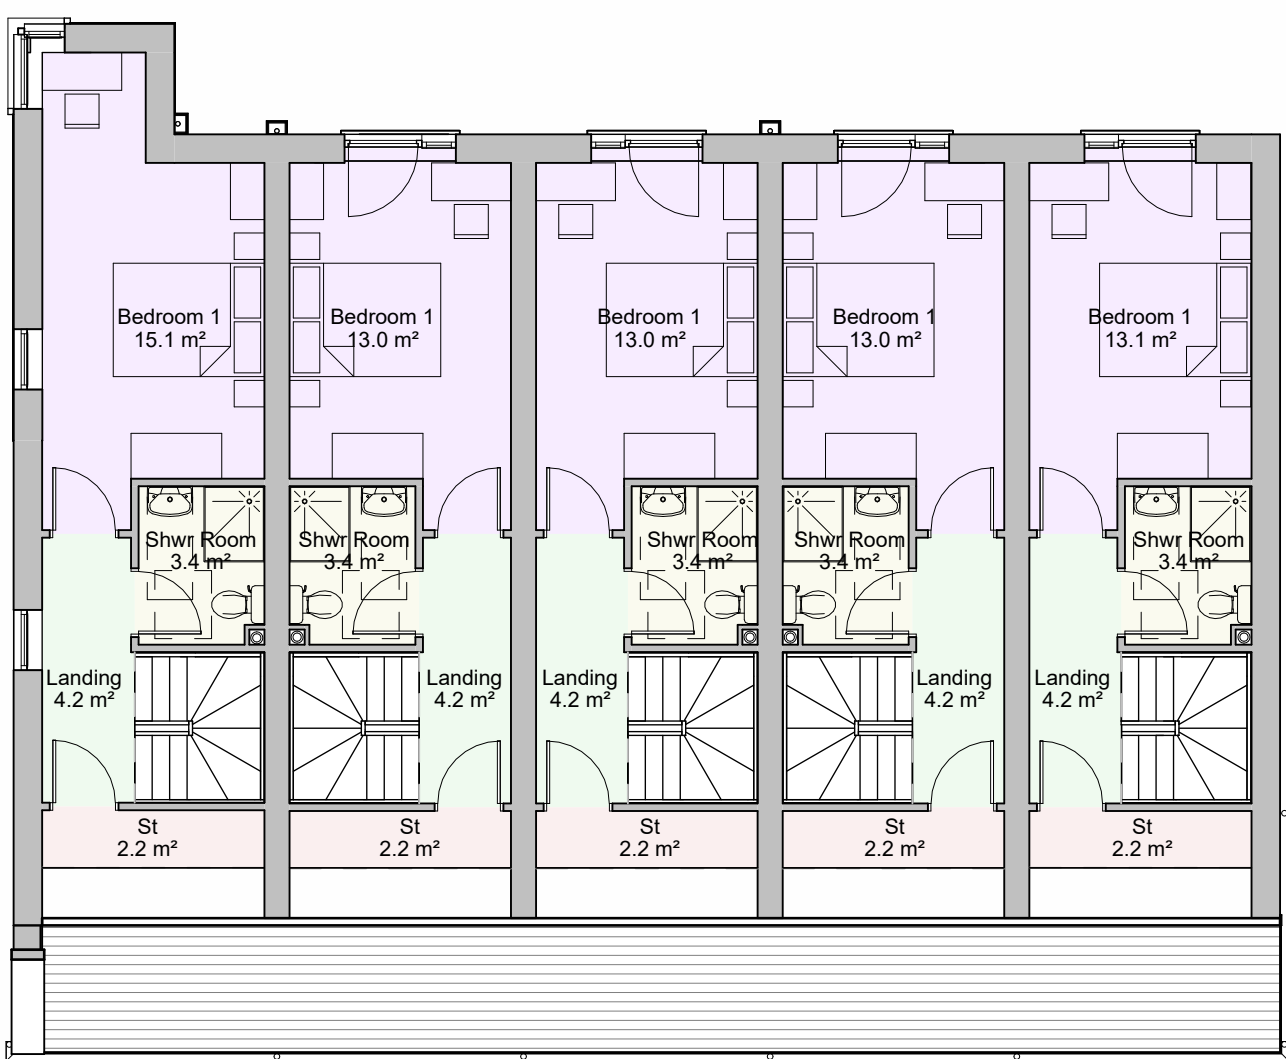

Second Floor Plan

1 : 100

B	21.10.24	JC	Minor Planning Amendments	SW
A	15.07.24	ACo	Elevational treatments amended	SW

Rev.	Date	Drn.		Chkd.
------	------	------	--	-------

BowkerSadler

Project Heatherdale Drive

Client
Mosscafe St. Vincents

Drawing Block 1 Plans & Elevations

Scale	Sheet Size	Drawn	Checked	Date
1 : 100	@ A1	KS	SW	05/04/24
Project No.	Originator	Zone	Form	Discipline
21-026 - BSA -			D - A -	1010 B
Status				
Planning				
Hatherlow House, Hatherlow, Romiley, Stockport, SK6 3DY				
0161 406 7333 office@bowker-sadler.co.uk www.bowker-sadler.co.uk				