


2B4P - Block Type E - Blocks 3,15




Proposed Front Elevation Block 3

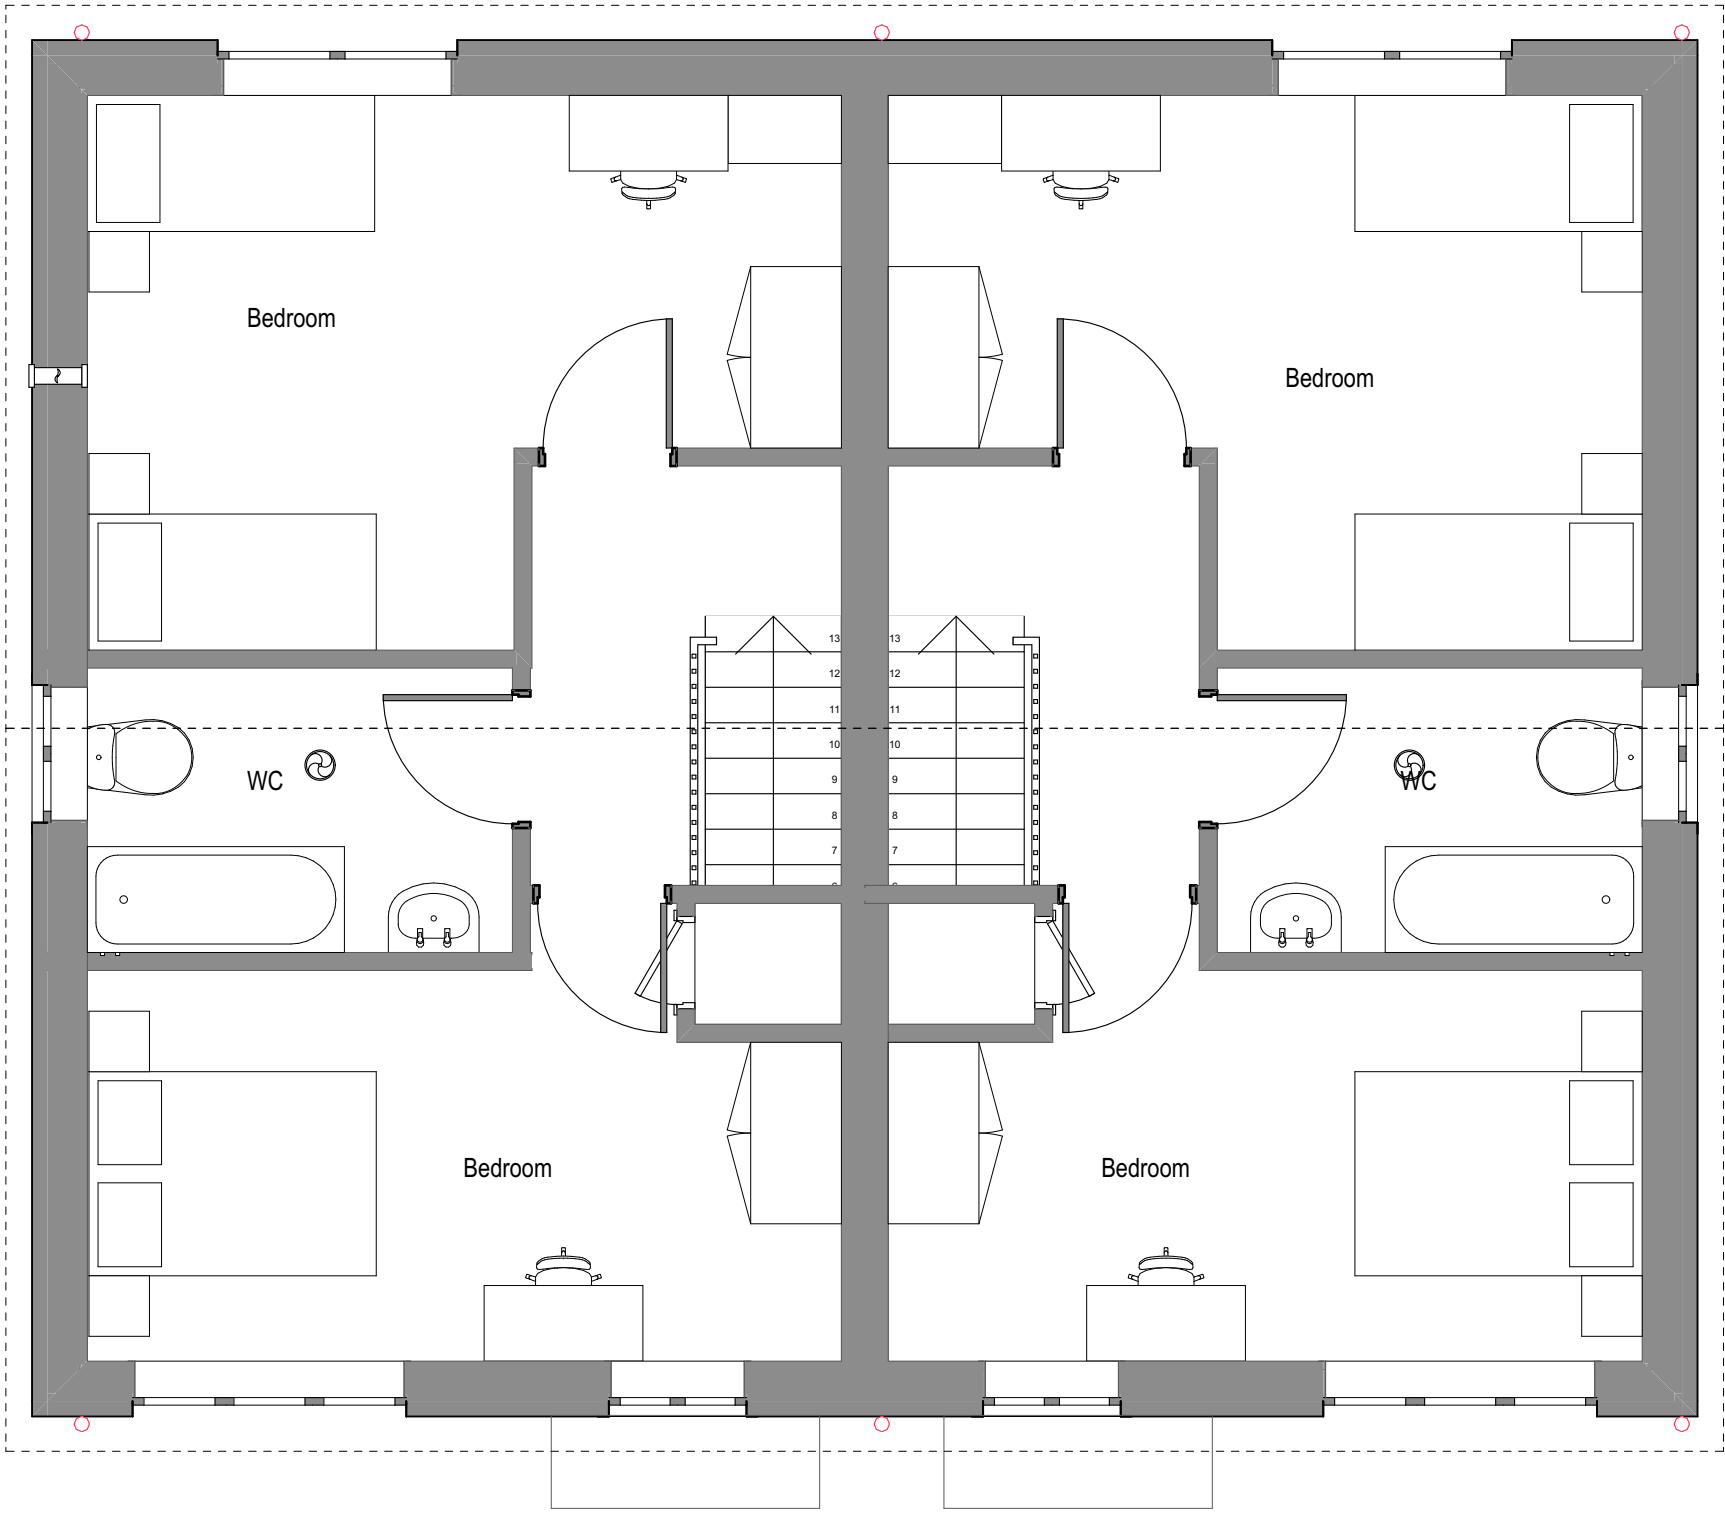

First Floor

1:50

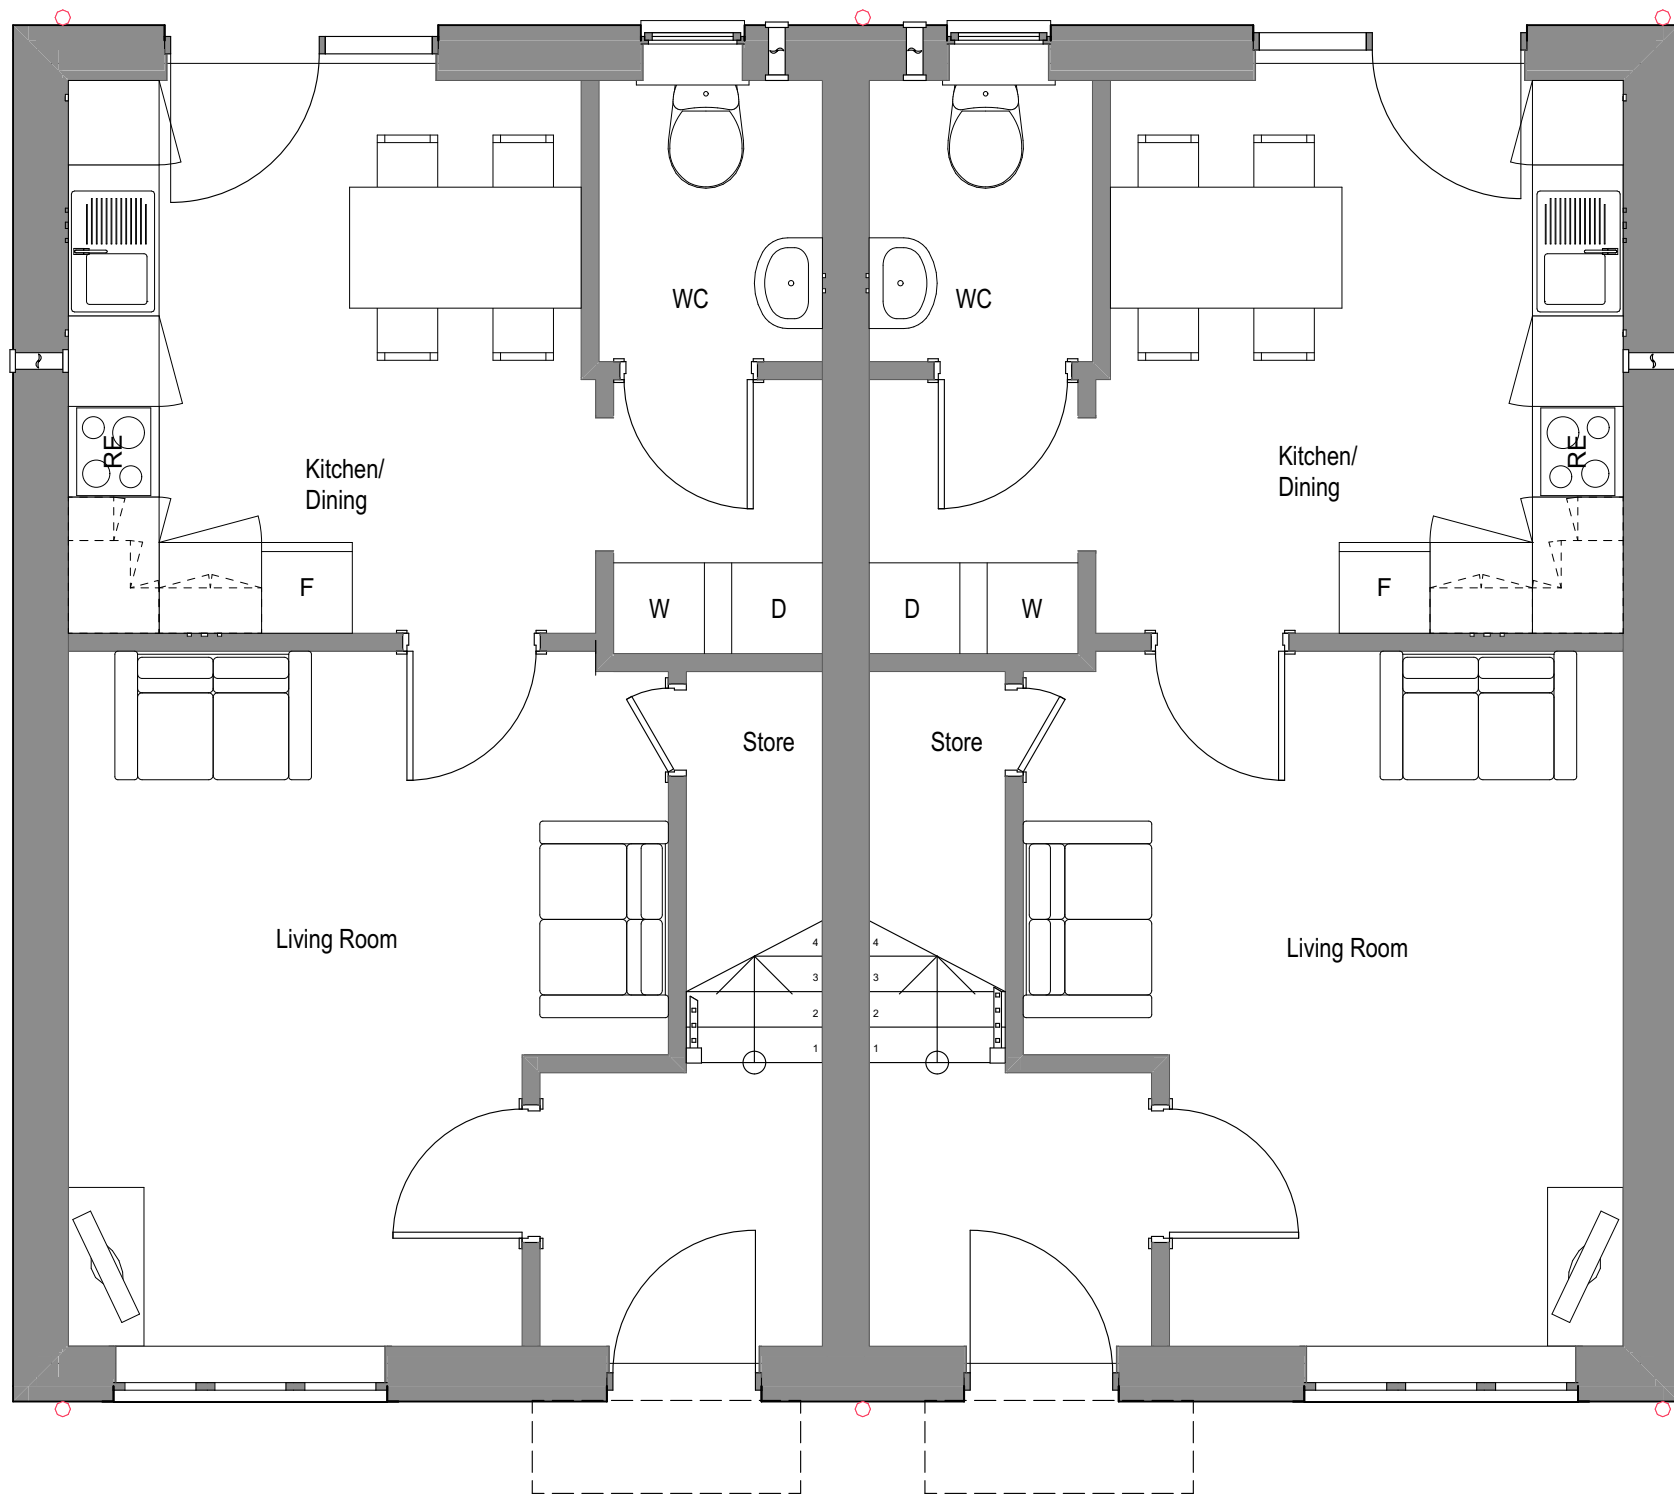

Ground Floor

1:50

B	Revisions updated to reflect changes to external works	170924	C.M.
A	Revisions updated to reflect site plan changes	03/11/23	C.M.
Designation	Detail of Revision	Date	Initials
PROJECT TITLE		STATUS	
Charlestown, White Moss Road and Dam Head Drive - P500 Phase 1 Site		PLANNING	
PROJECT No. 1785		DRAWING No. PL.013B	
DRAWN by CM		CHECKED DS	
DATE NOV 22		SCALE (1:100) 1:50, 1:1, 1:1-68	
JOHN MCCALL ARCHITECTS LTD		SIZE A1	
No. 1 Arts Village, Henry Street, Liverpool L1 5BS Tel: 0151 707 1818 Fax: 707 1819		2B4P - Block Type E - Blocks 3,15	
4a Rock Mill Lane, New Mills, SK22 3BN e-mail: admin@John McCall.co.UK			