



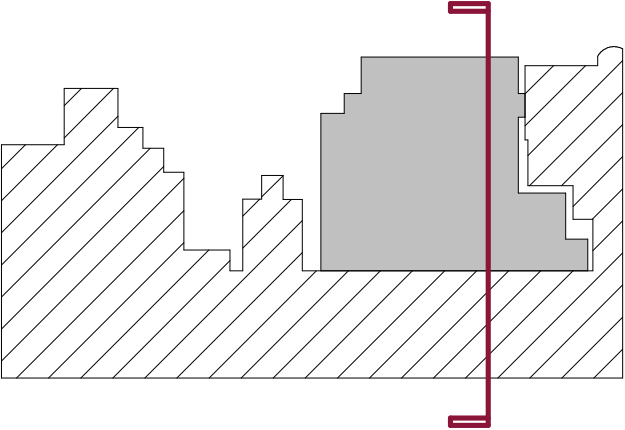

MANCHESTER ROYAL INFIRMARY PHASE 1 EXTENSION NORTH ROAD

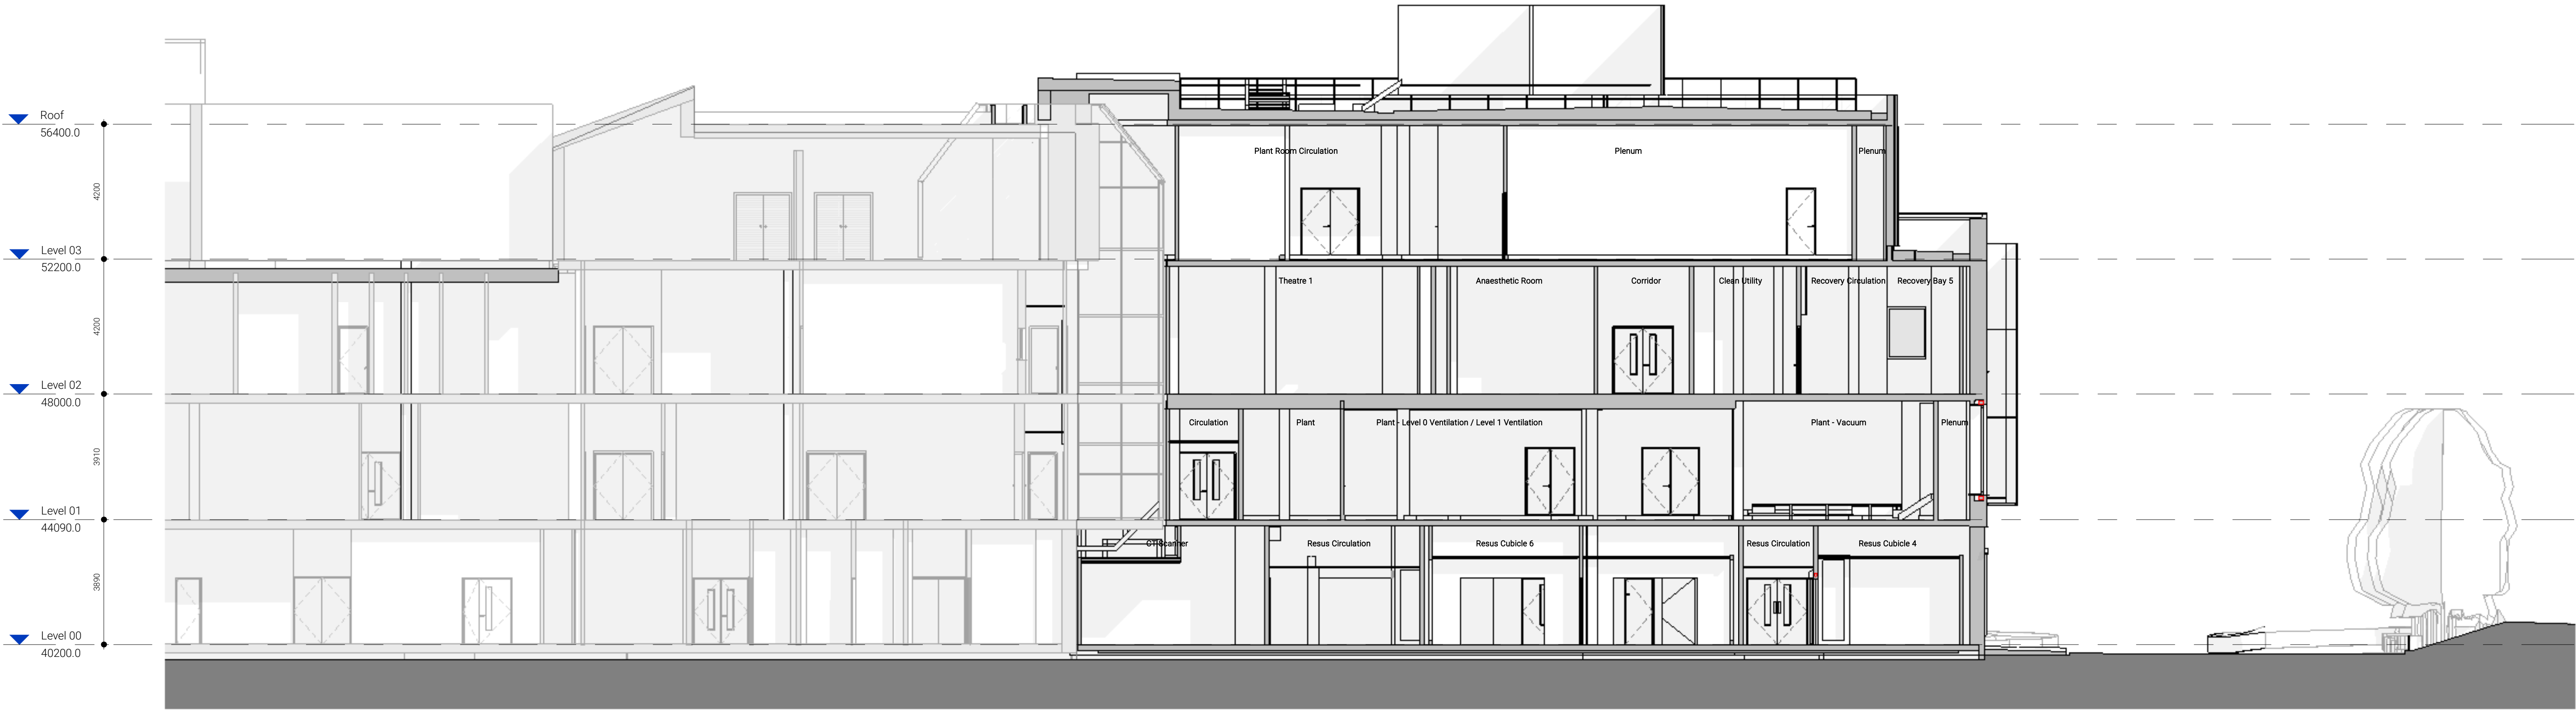

Proposed Section - D-D - Phase 1
1 : 100

GENERAL NOTES:

- DAY Architectural Ltd accepts no responsibility for any costs, losses or claims whatsoever arising from these drawings, specifications and related documents unless there is full compliance with the Client or any unauthorised user of the following:
1. All boundaries, dimensions and levels are to be checked on site before construction and any discrepancies reported to the Architect / Designer.
 2. Partial Service: Any discrepancies with site or other information is to be advised to the Architect / Designer and direction and / or approval is to be sought before the implementation of the detail.
 3. Block and site plans are reproduced under license from the Ordnance Survey.
 4. Do not scale this drawing.
 5. For the purpose of coordination, all relevant parties must check this information prior to implementation and report any discrepancies to the Architect / Designer.

P03	Reissued for S73 Minor material amendment application	23/10/2024	RG
P02	Issued for S73 Minor material amendment application	12/01/2024	RG
P01	Issued for Planning	13/11/2020	AL
REV	DESCRIPTION	DATE	REV BY

CLIENT
NHS **IHP** Integrated Health Projects by
Manchester University **VINE** **NHS Foundation Trust**

PROJECT
Project RED

DRAWING Proposed Section - D-D - Phase 1						
SCALE As indicated @ A1					FIRST ISSUED 13/11/20	
PROJECT 1031-20		CLIENT REF RED		DRAWN BY AL		CHECKED BY JC
ORIGIN DAY	VOLUME 00	LEVEL XX	TYPE DR	ROLE A	NUMBER 070133	REVISION P03
DRAWING STATUS PLANNING						

DAY

DAY Architectural Ltd.
Studio 1, Lancaster Buildings
77 Deansgate, Manchester, M3
2BW
T: 0161 834 9703
W: www.day-architectural.com

Information contained on this drawing is the sole copyright of DAY Architectural Ltd. and is not to be reproduced without their permission.