



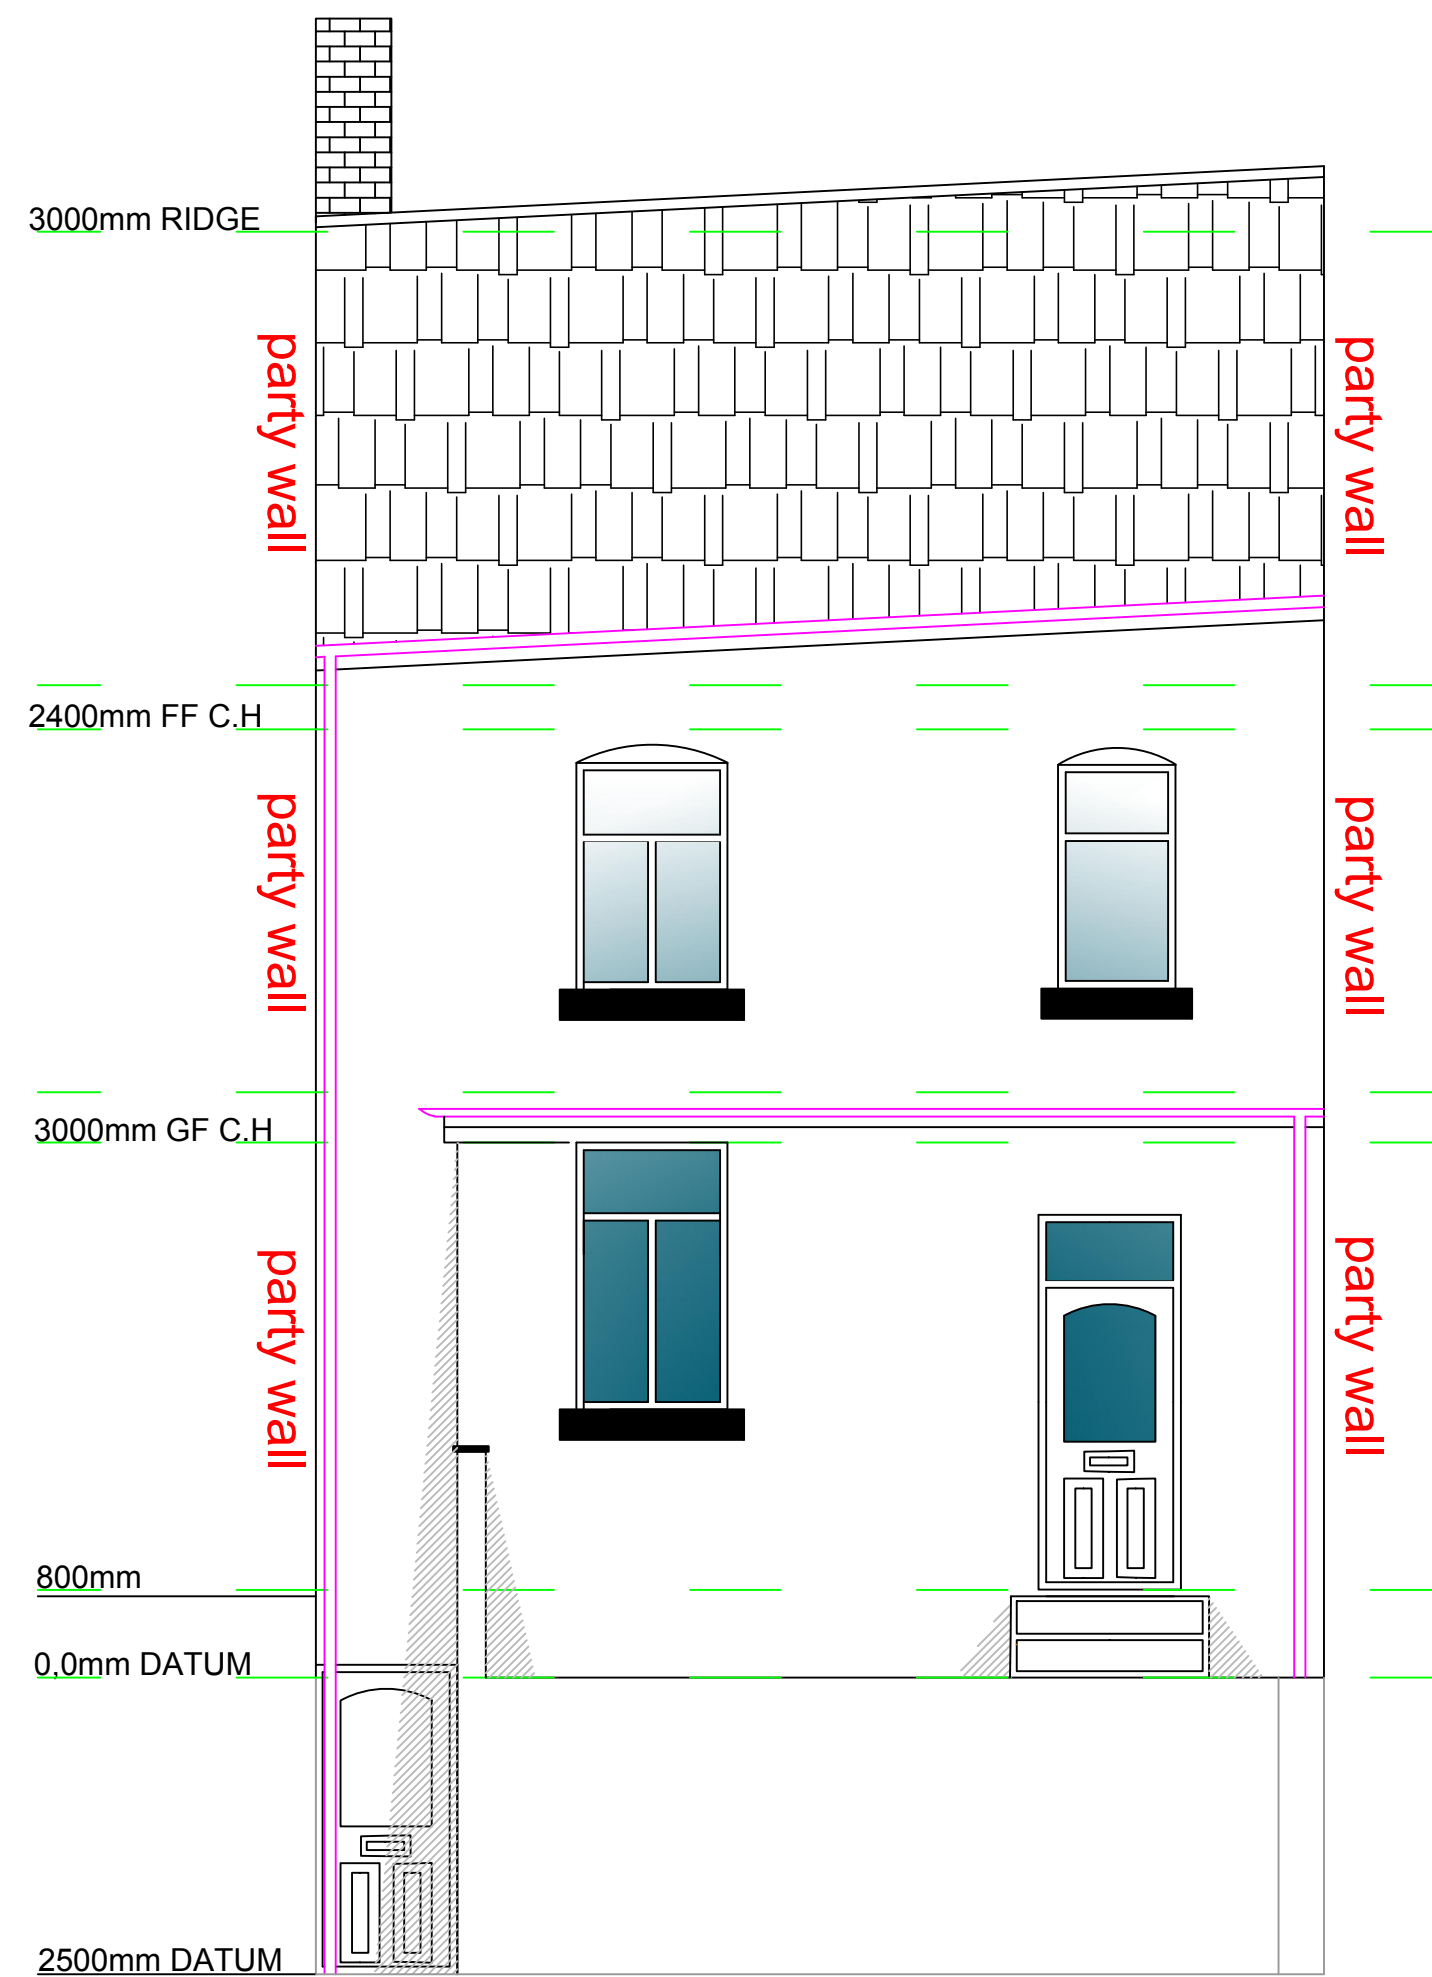


EXISTING REAR ELEVATION

1:50 @ A1

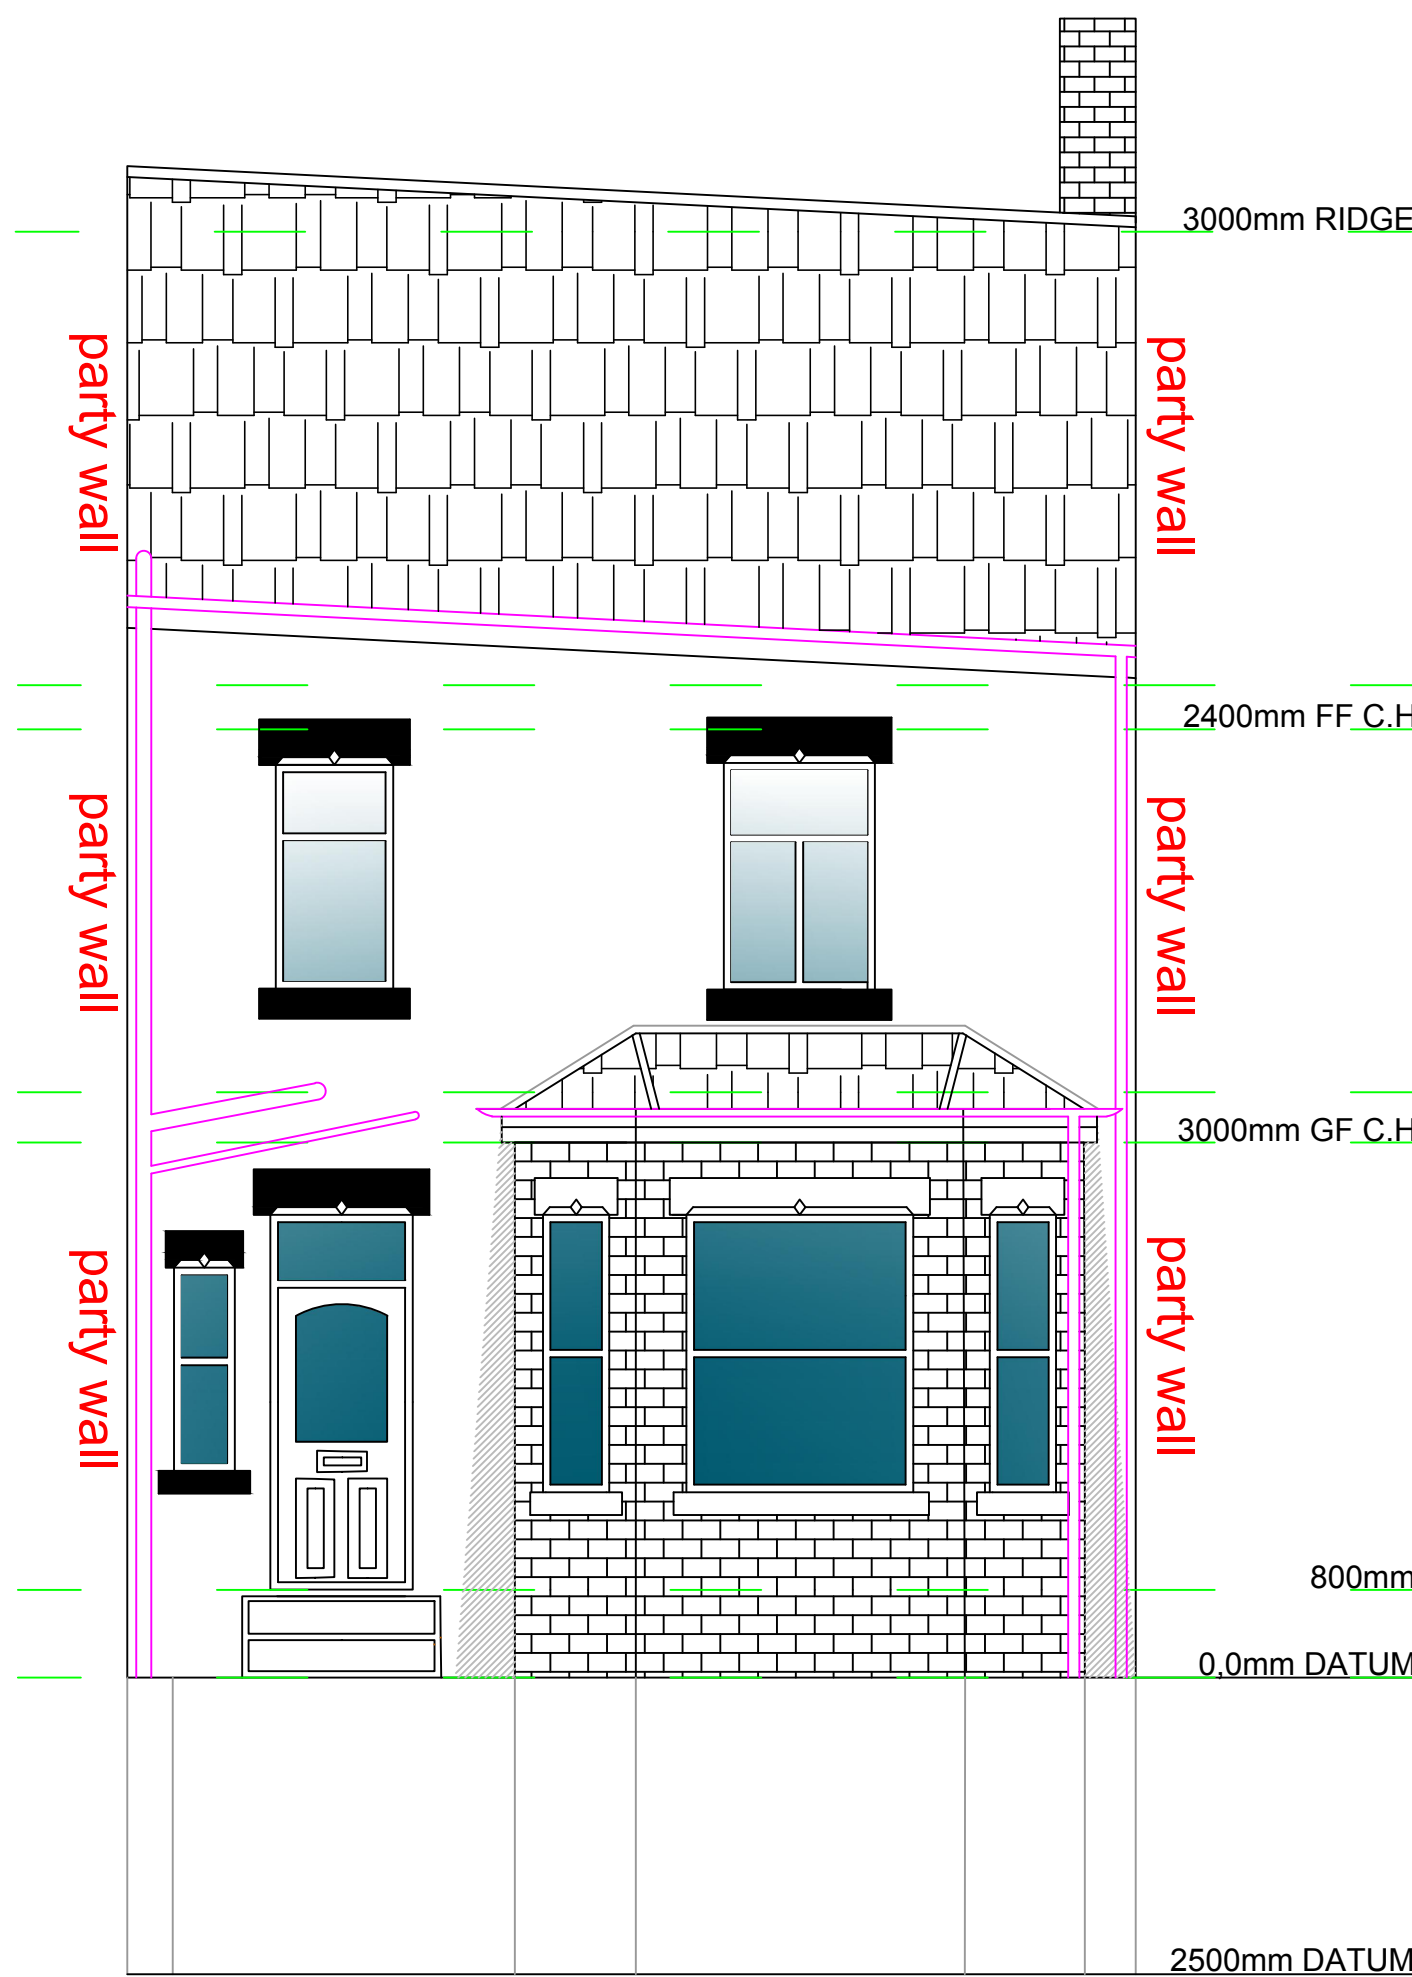


EXISTING FRONT ELEVATION

1:50 @ A1

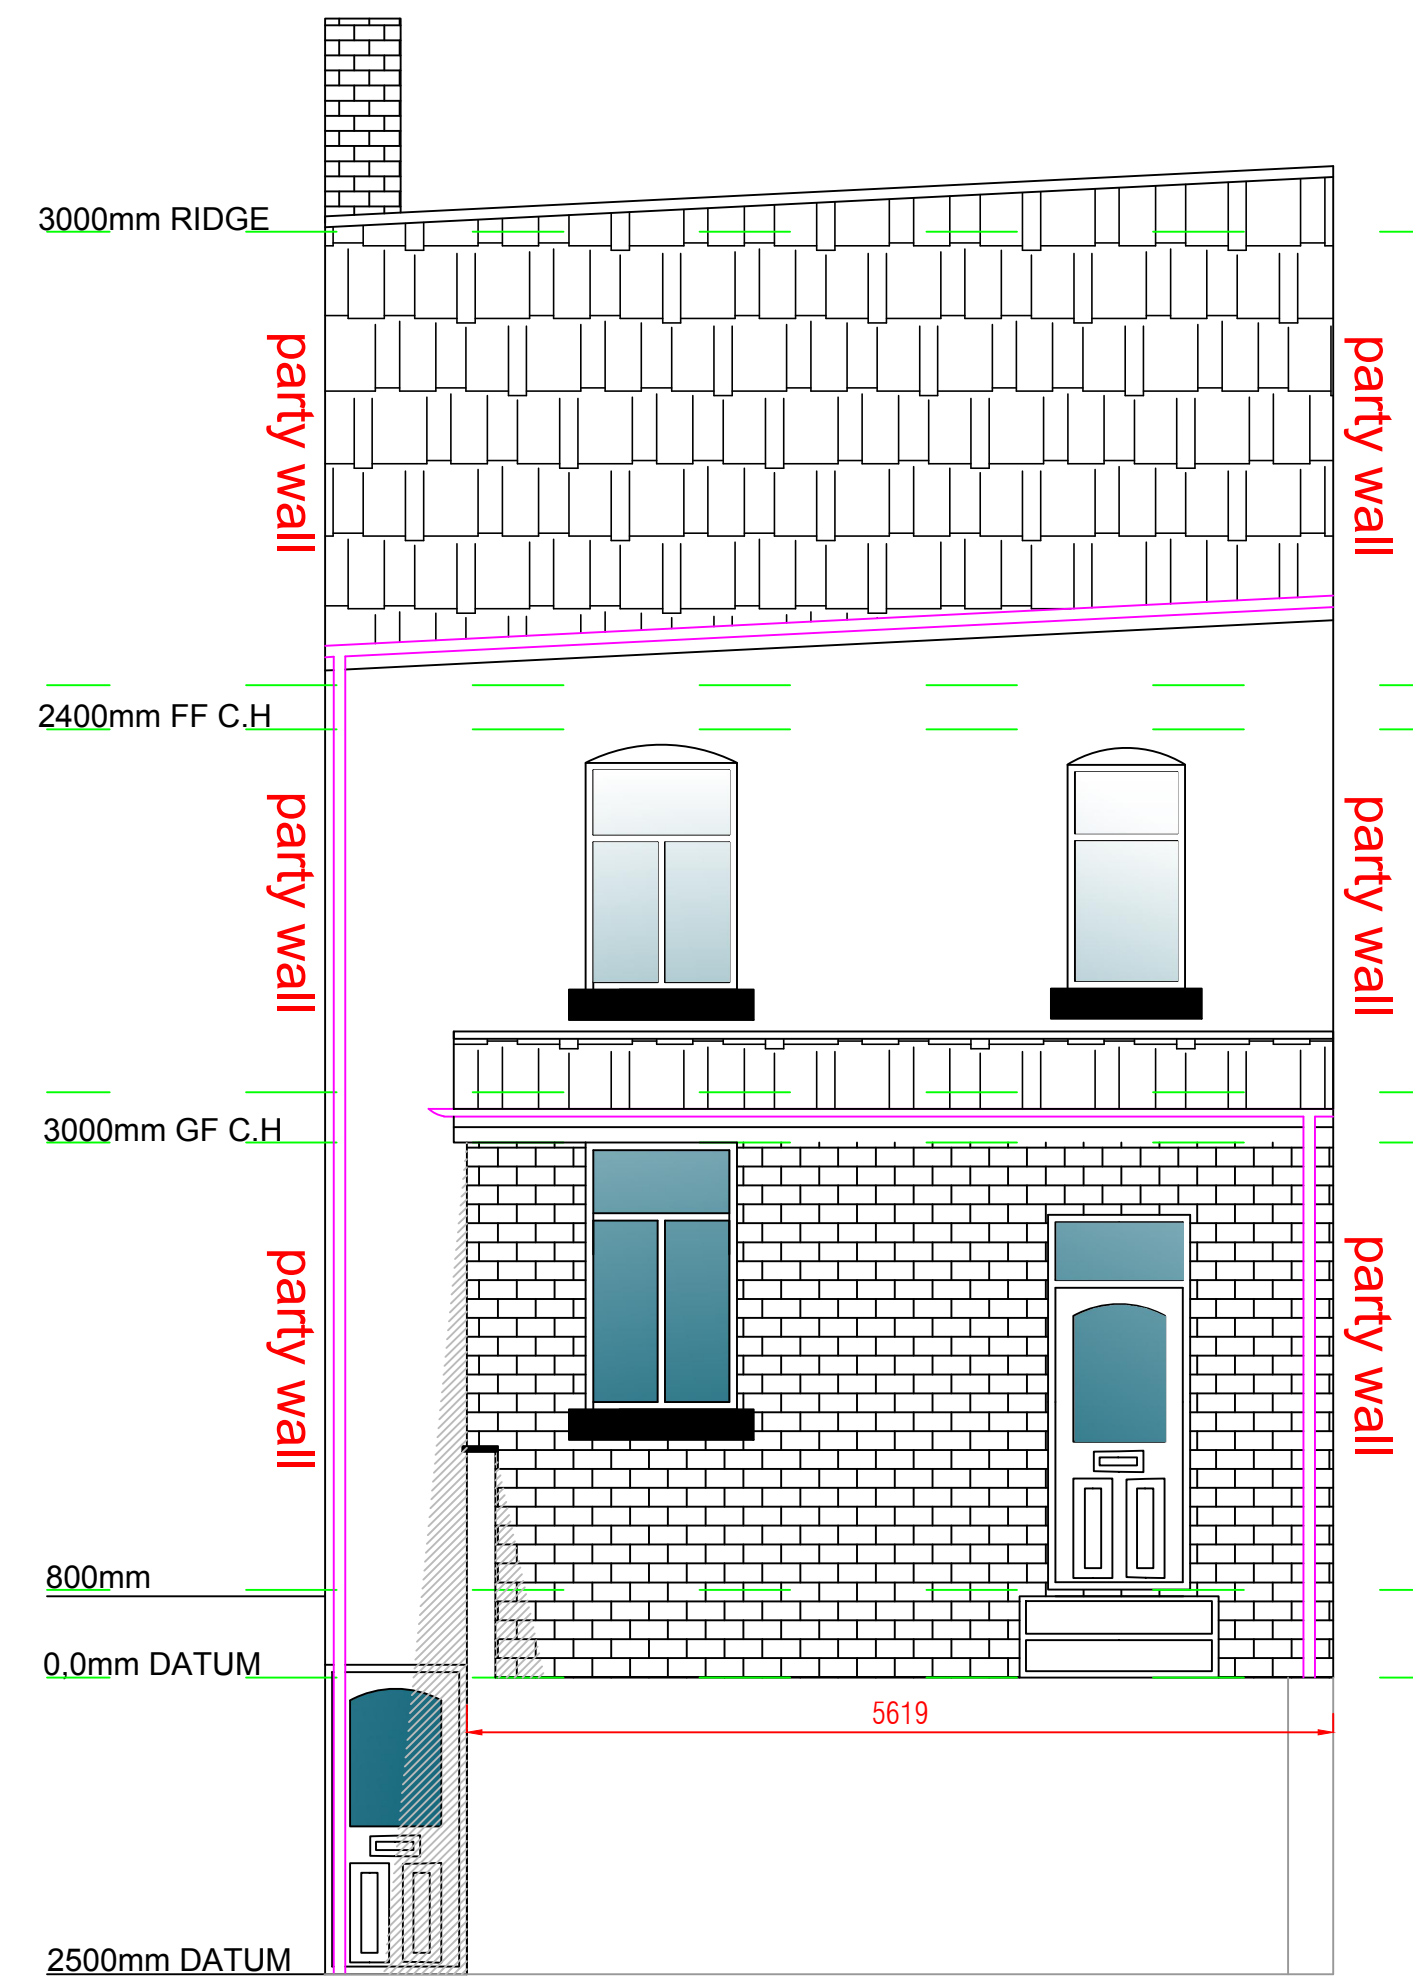

PROPOSED REAR ELEVATION

1:50 @ A1

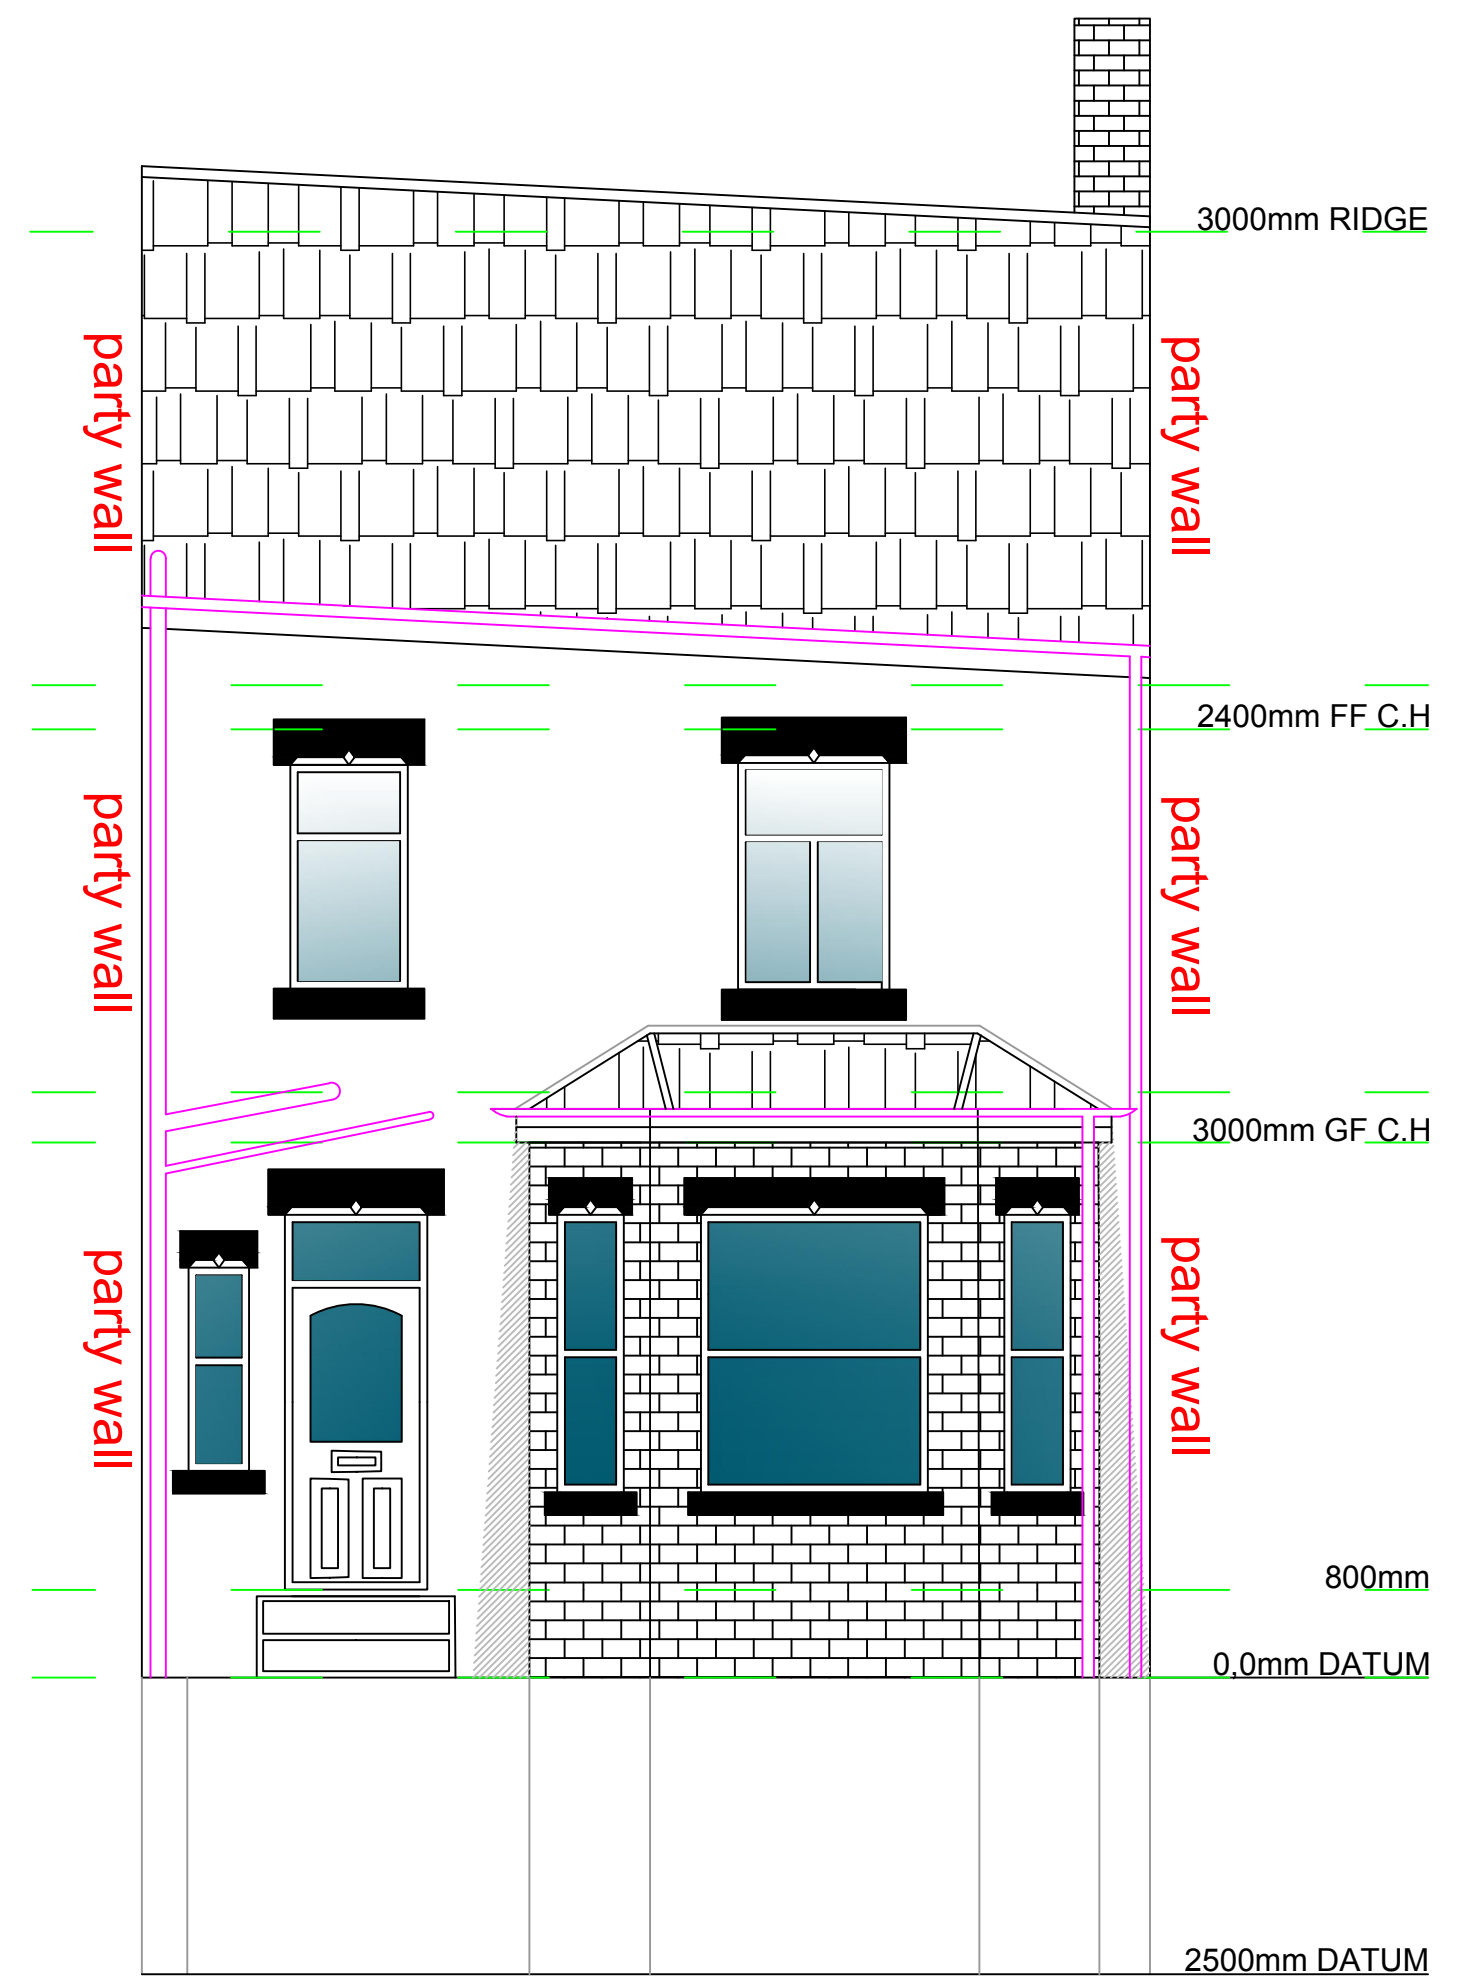

PROPOSED FRONT ELEVATION

1:50 @ A1

NU-FIT

ARCHITECTURAL DESIGN LTD

NOTE TO CONTRACTOR: DO NOT SCALE FROM THIS DRAWING

Client

9 REBECCA STREET, CRUMPSALL

Project

**CONVERSION OF HOUSE INTO 2
SEPERATE DWELLINGS**

Title

ELEVATIONS

Drawn by	Date	Purpose of issue	Scale
	Aug.	PLANNING.	1:50 @ A1
Checked by	Date	Drawing No.	
Approved by	Date	DI ANNING/26158102-C	