




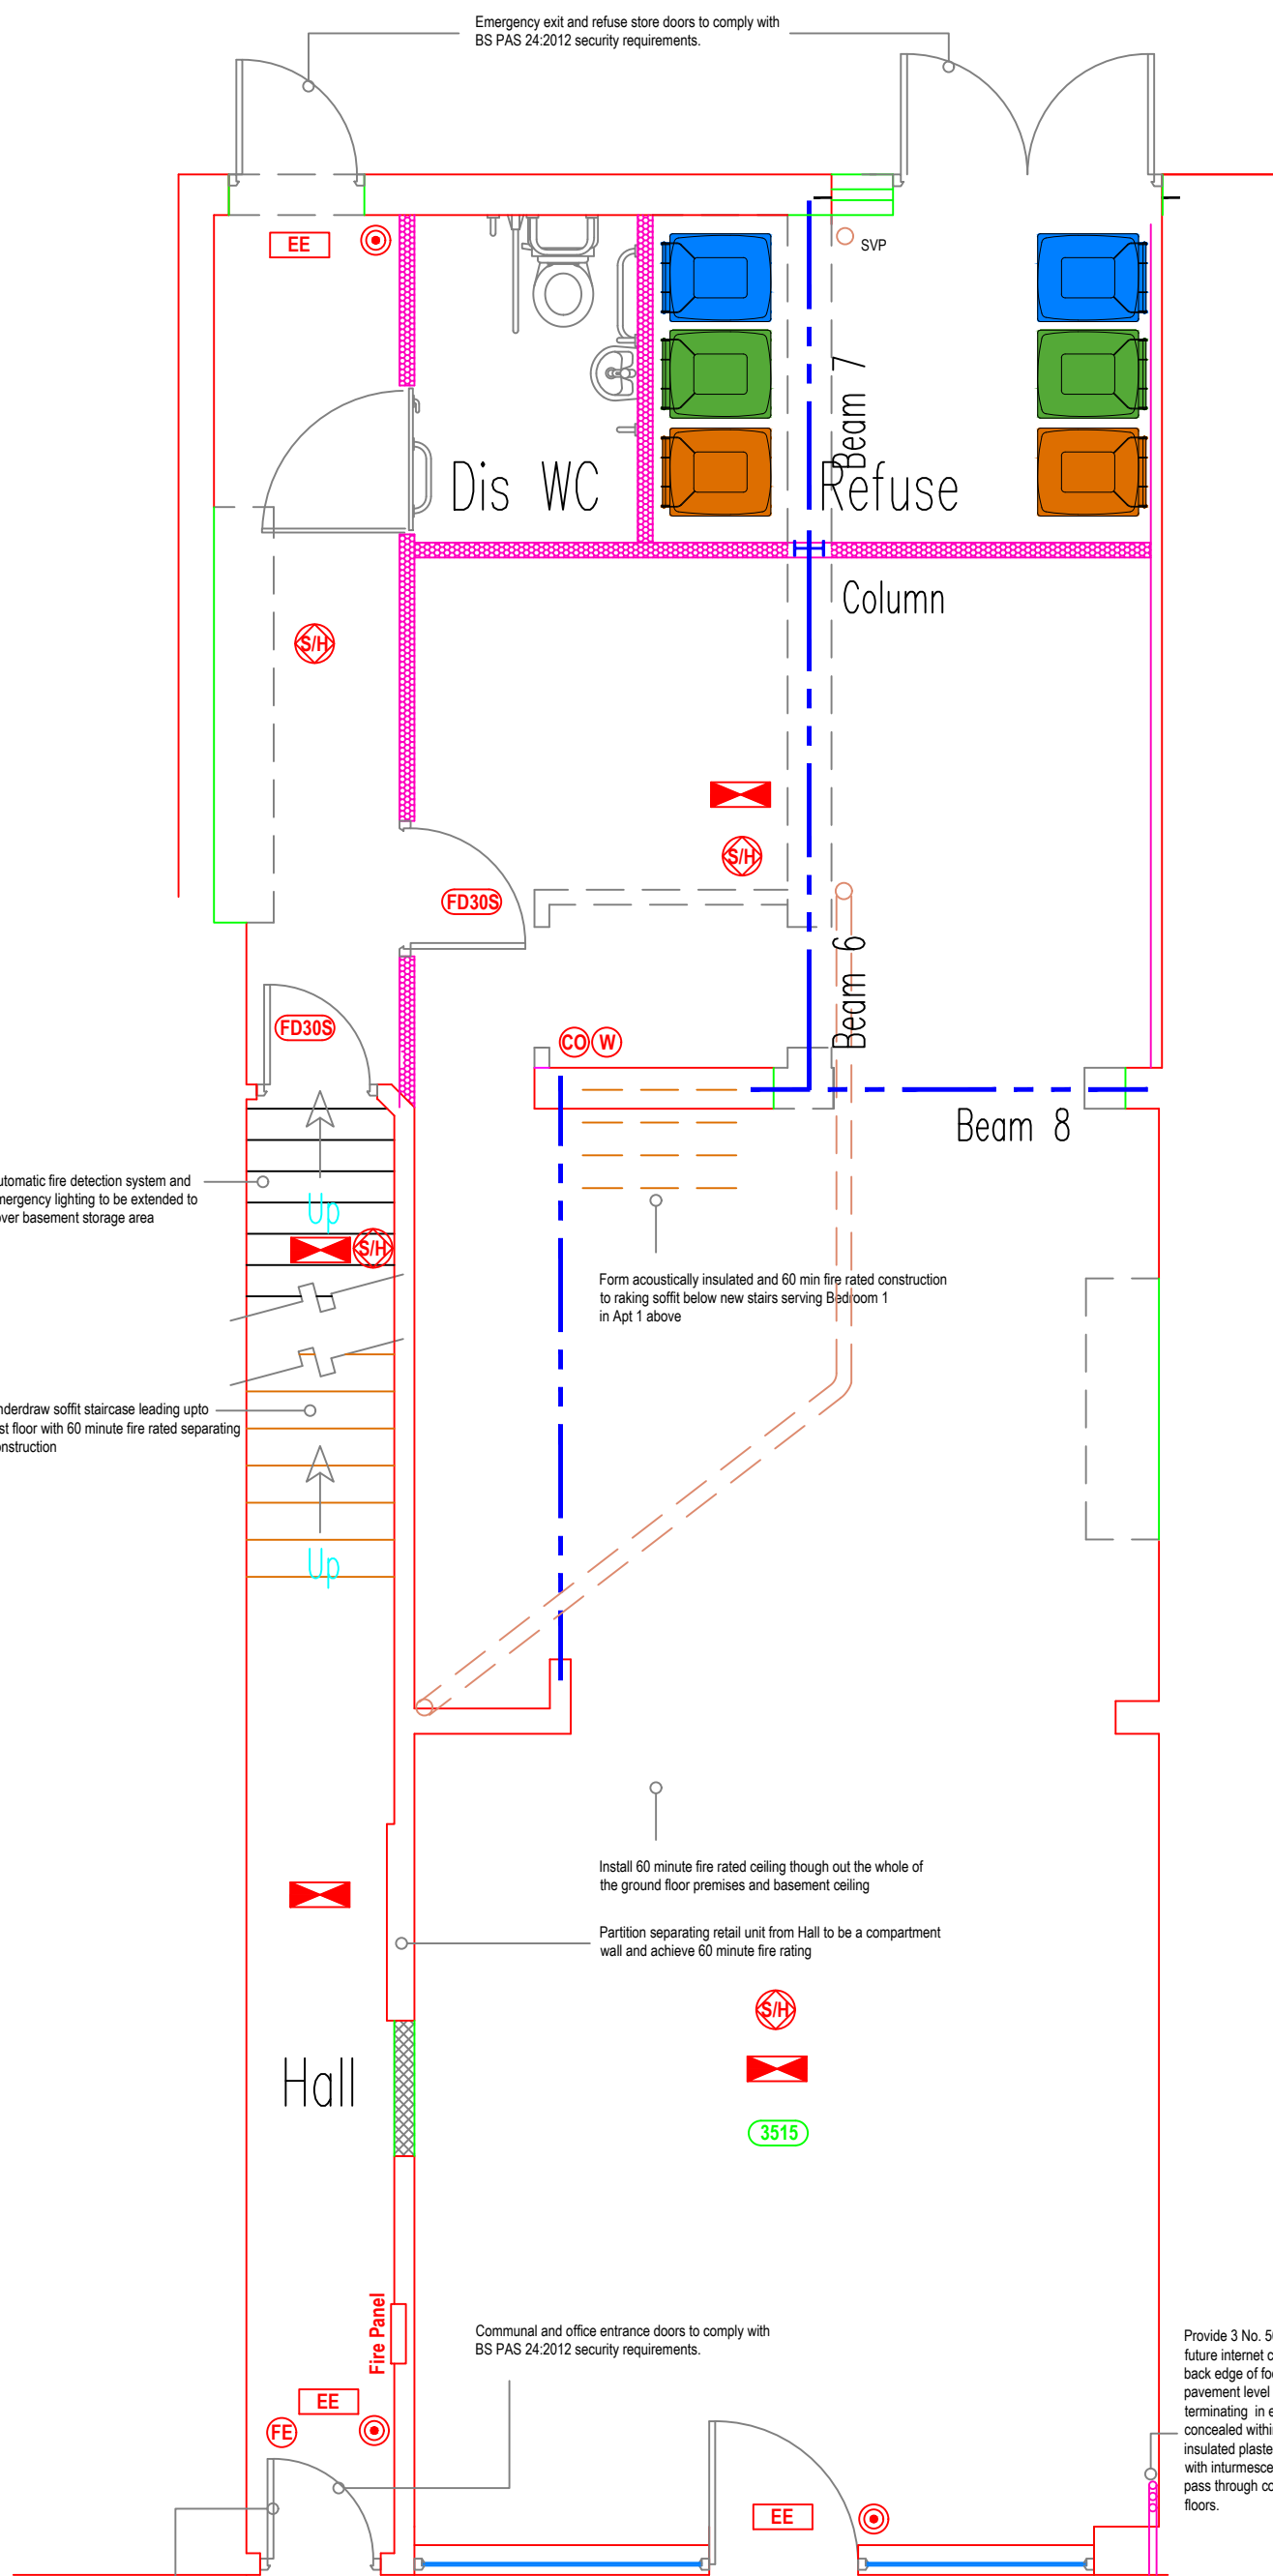


Proposed Ground Floor Plan

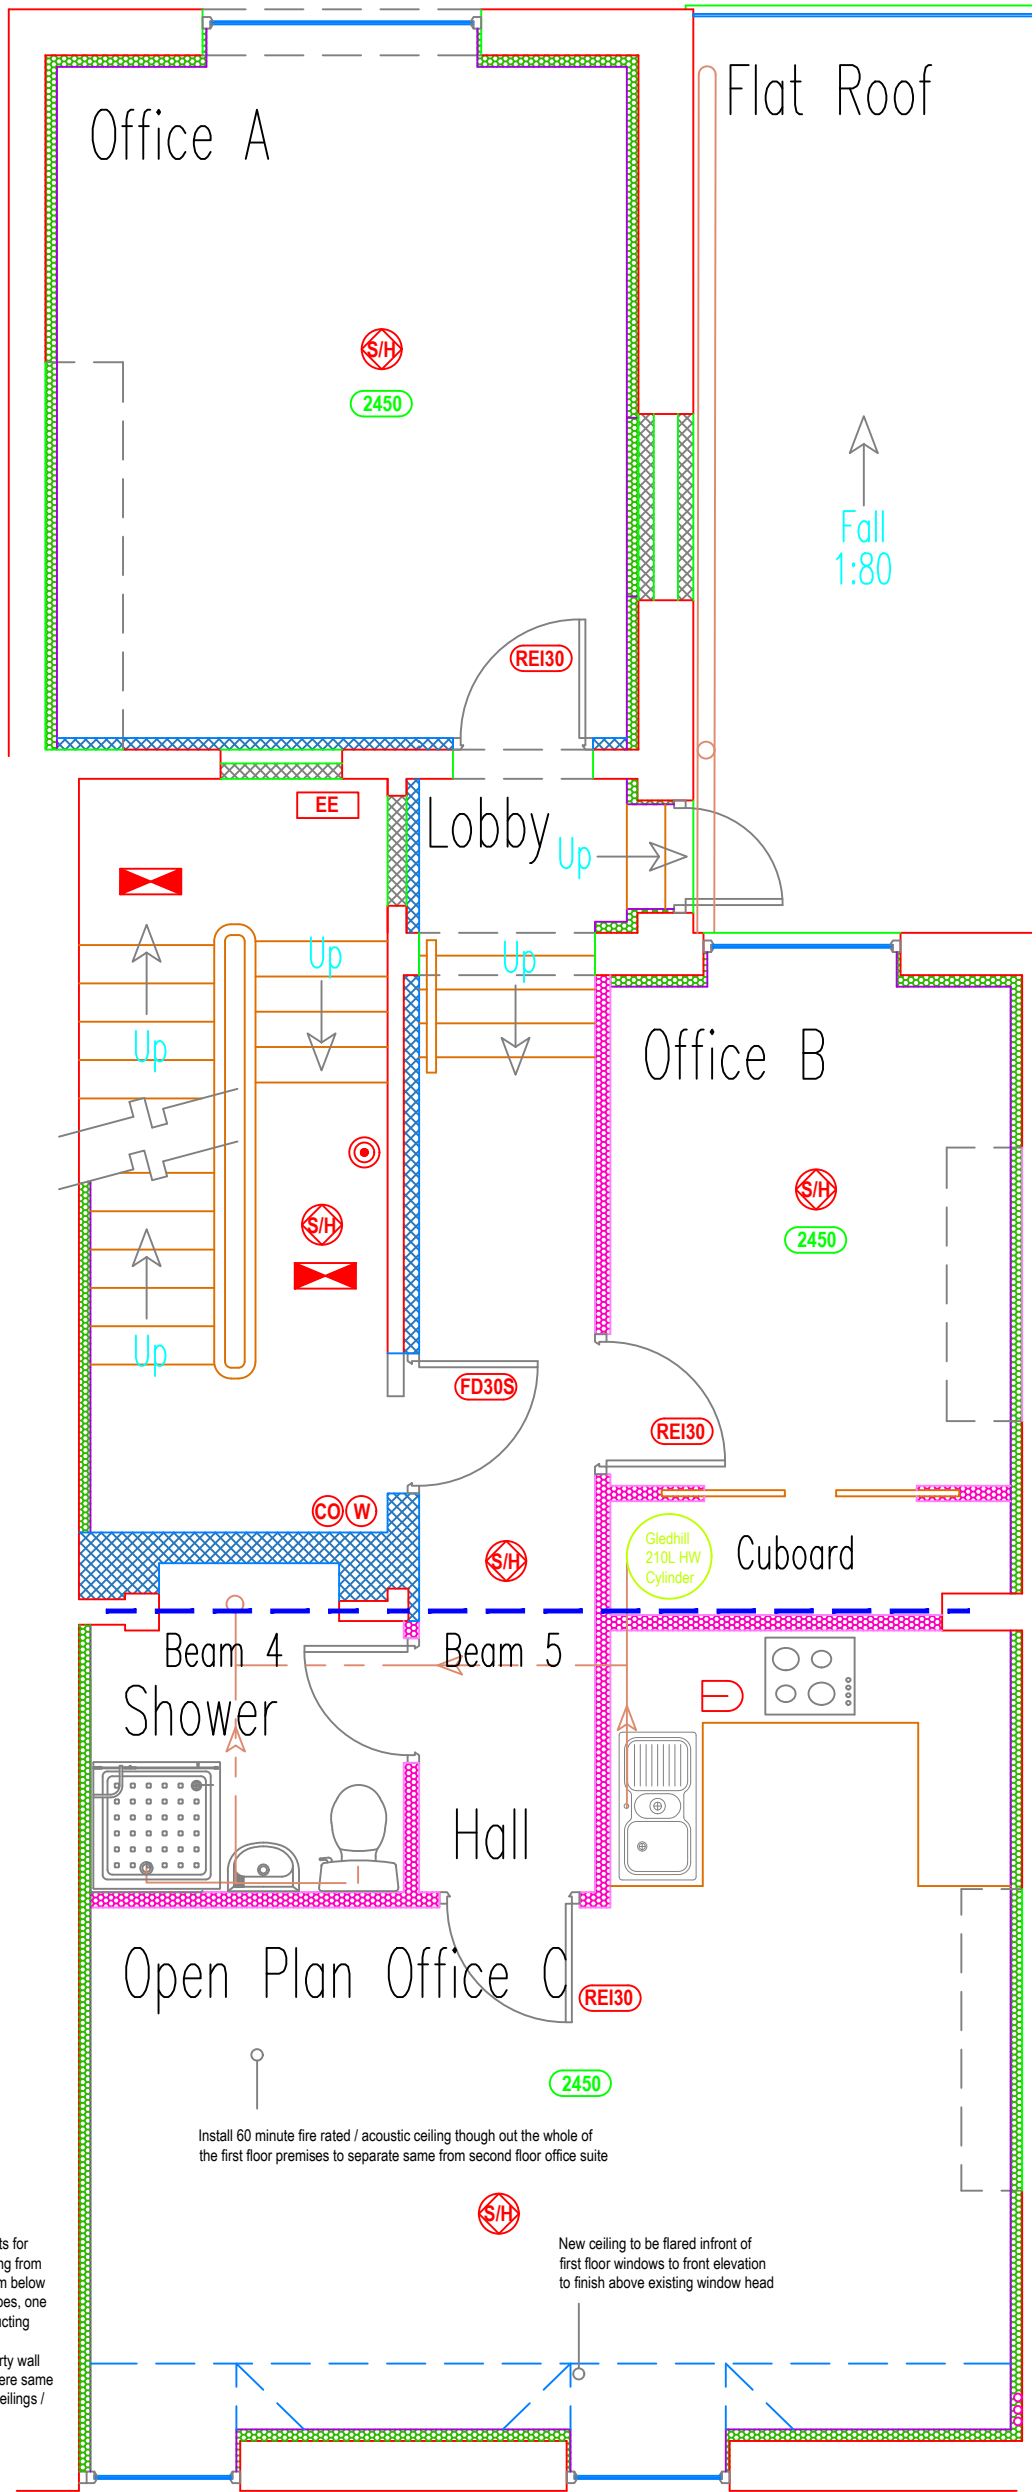


Proposed First Floor Plan

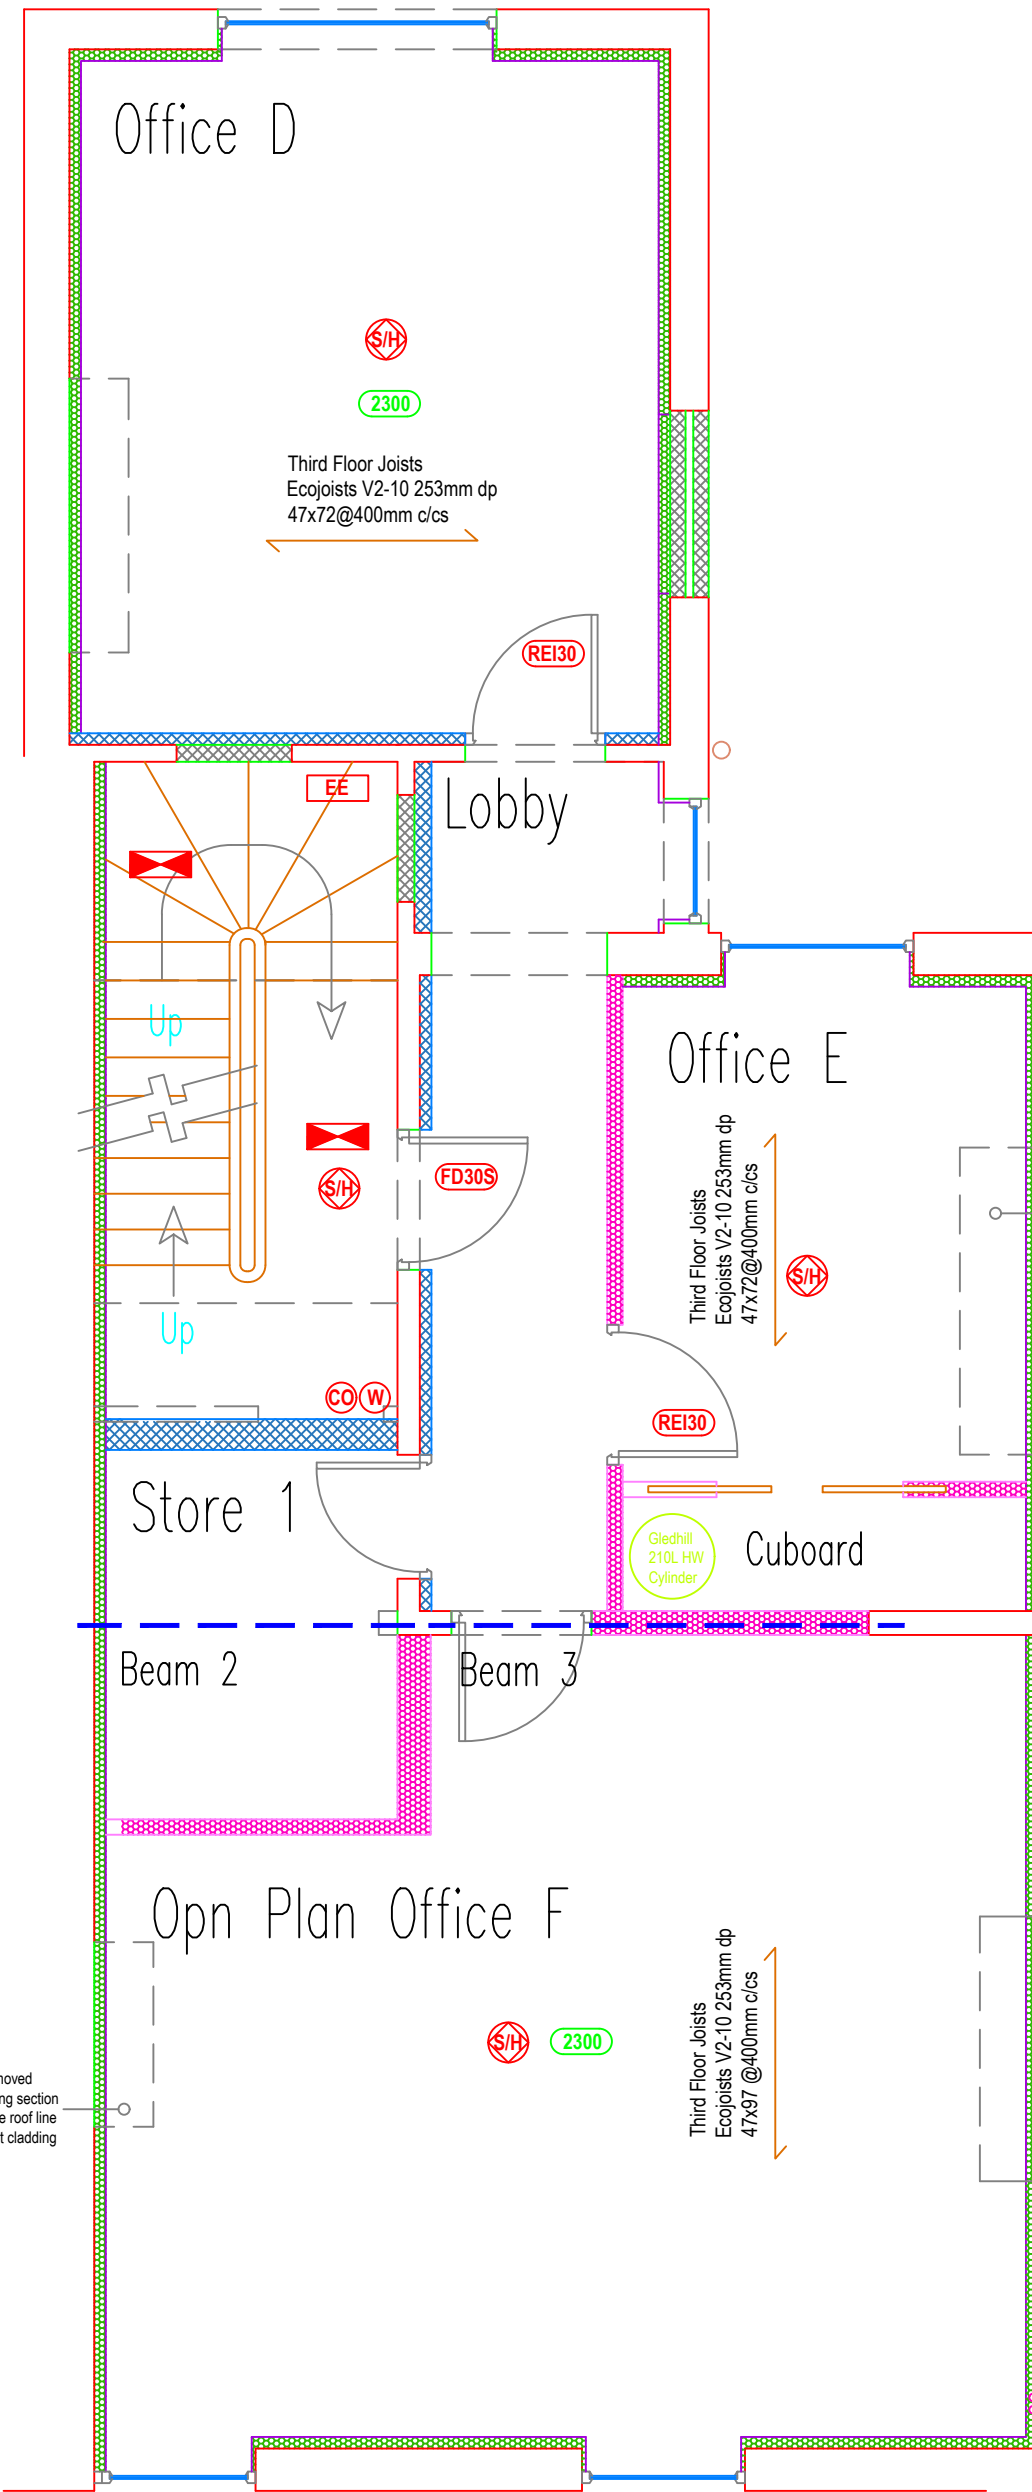

Proposed Second Floor Plan

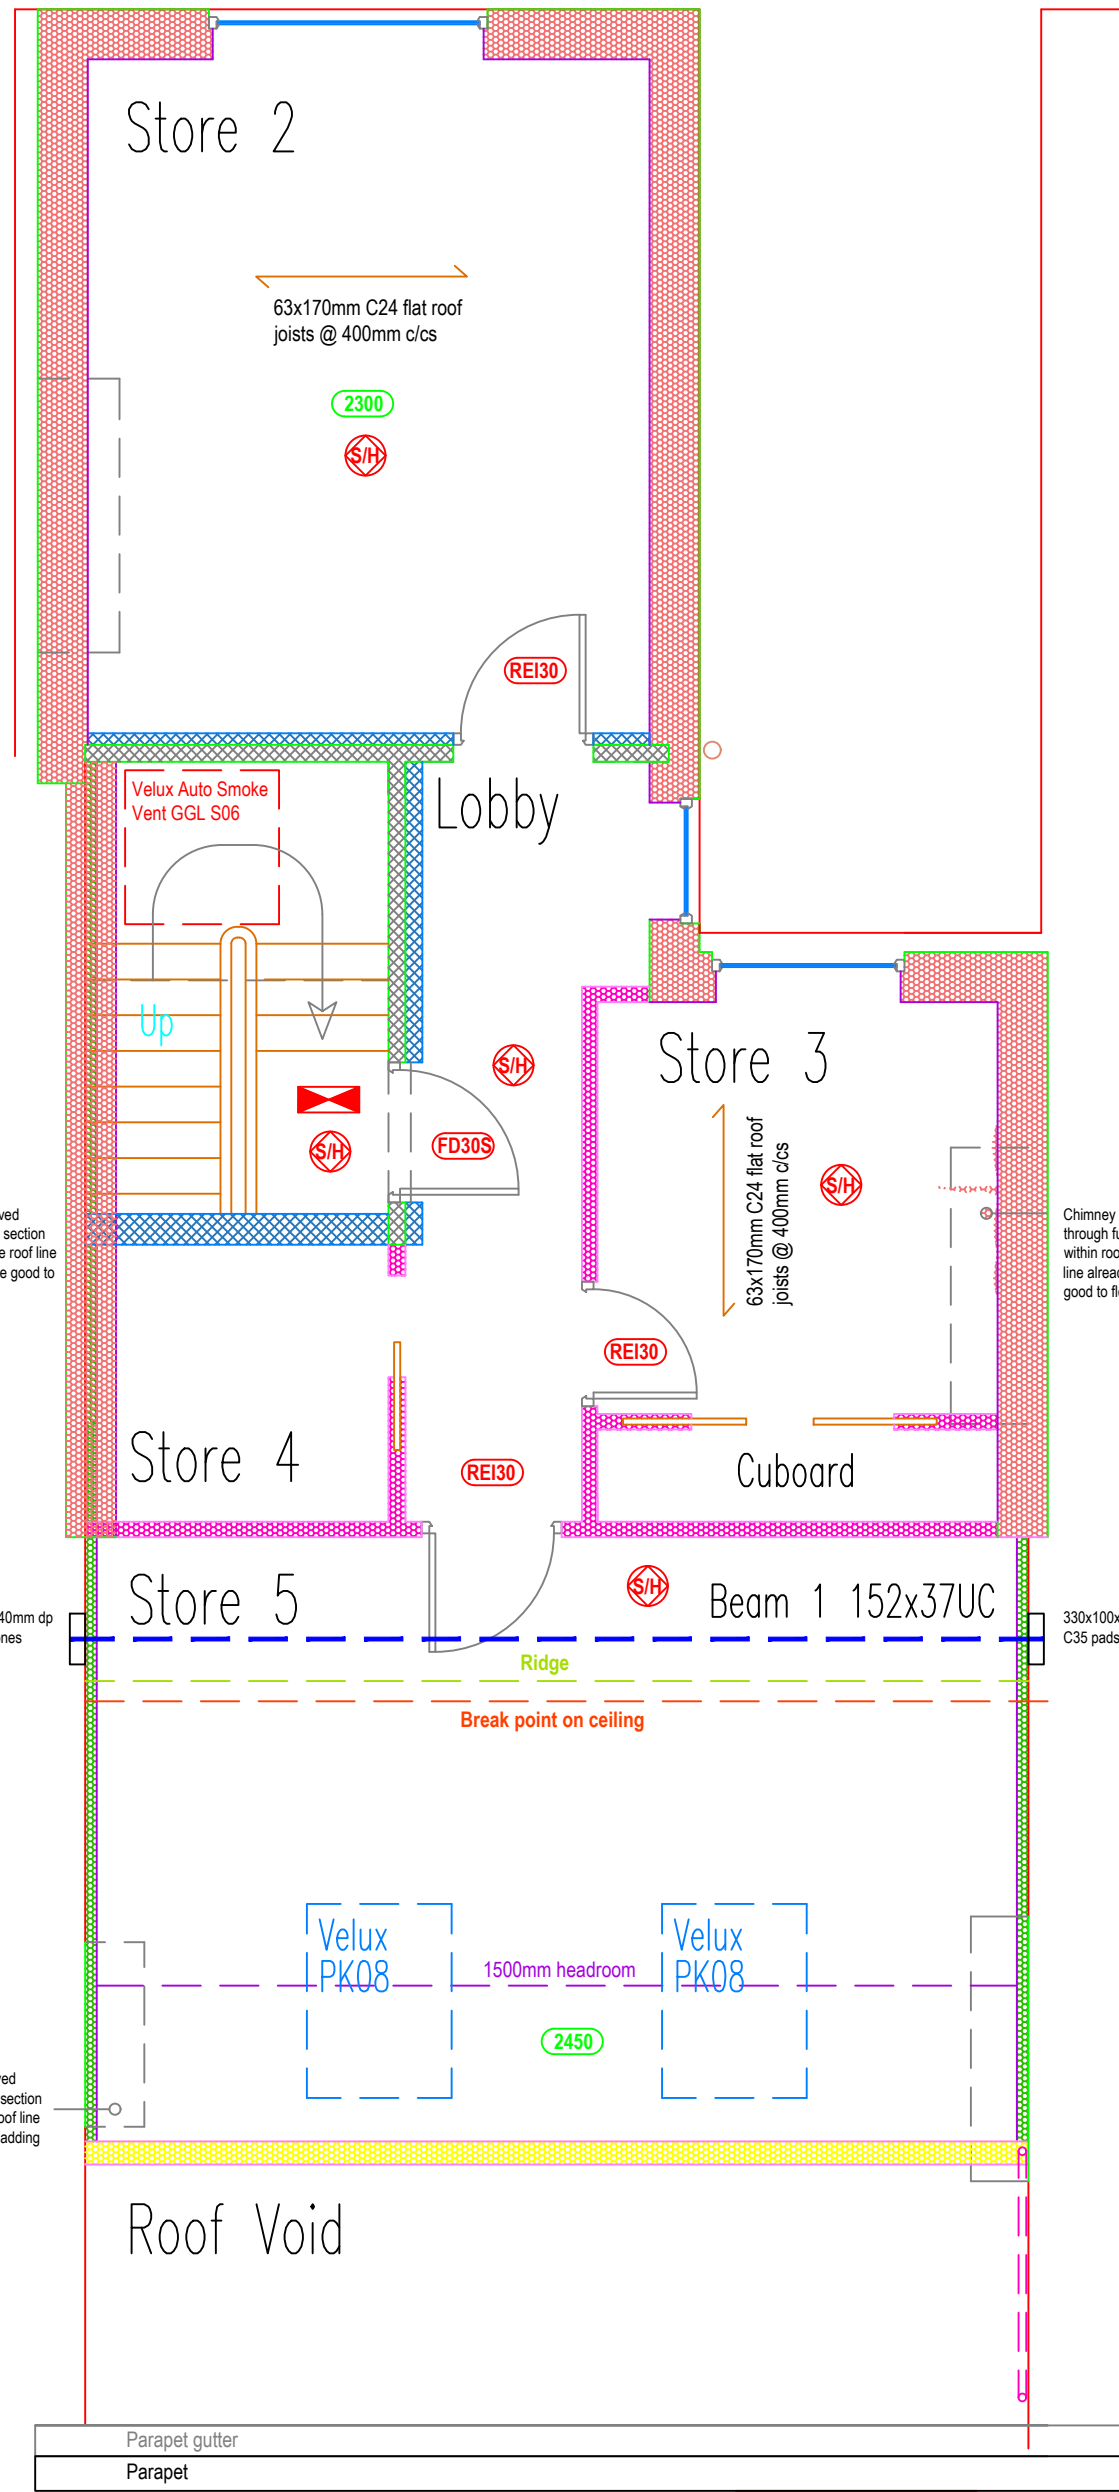

Proposed Third Floor Plan

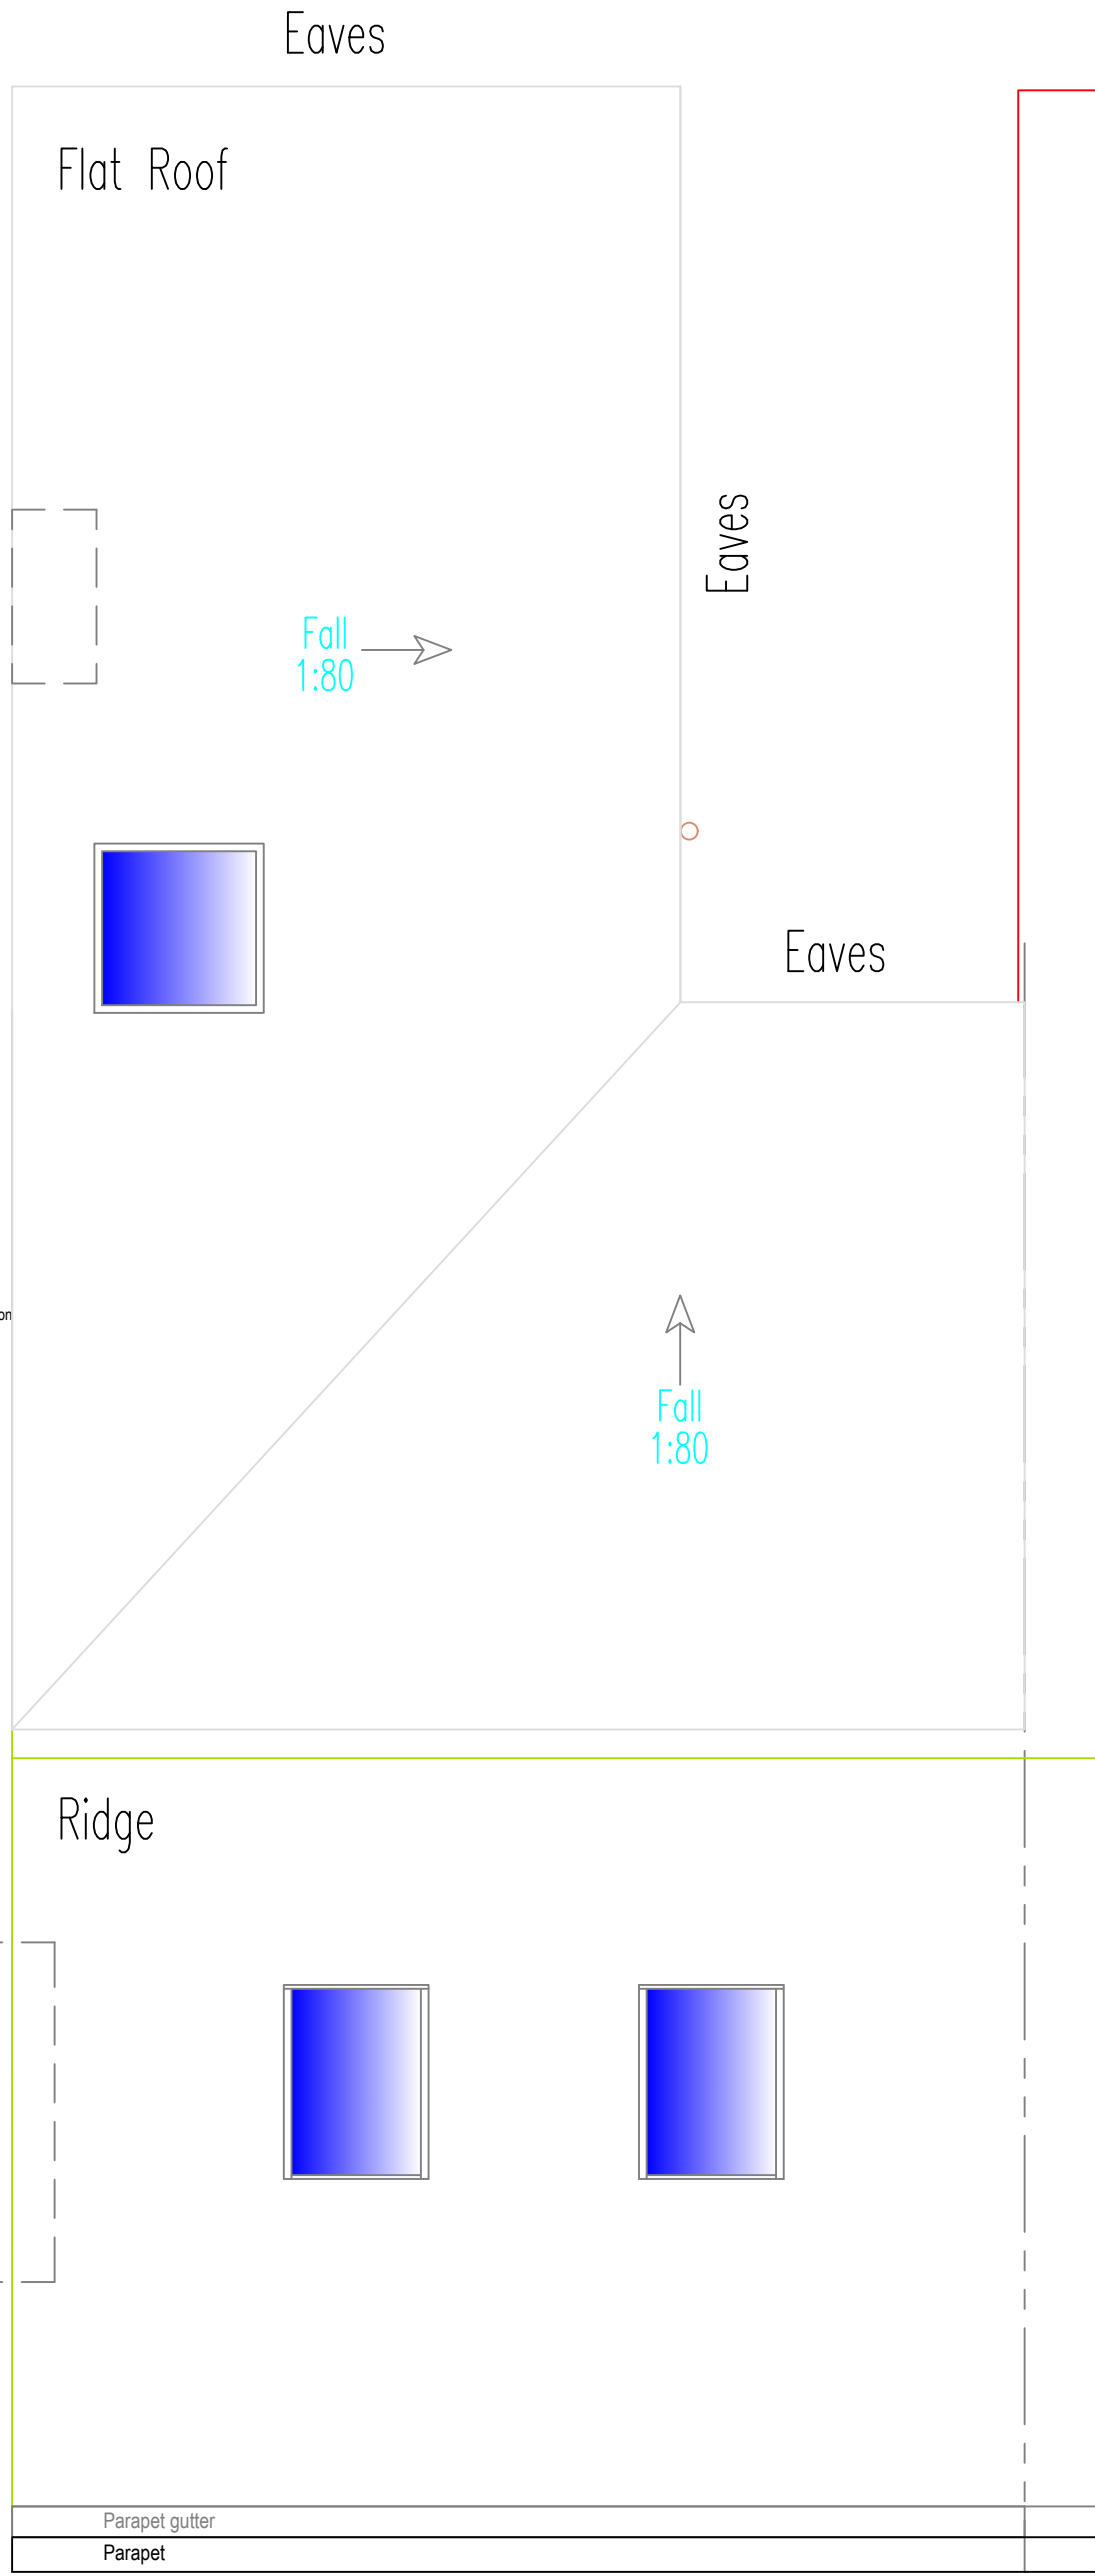

Proposed Roof Plan

B	Issued for planning	Nov 24	DAP
A	Issued for comment	Oct 24	DAP
Rev.	Mod. Notes	Date	By

Client
Mr A Salim

Location
3 Bury New Road
Manchester M8 8FW

Job Title
Conversion of roof space + rear dormer
+ GF extension and alterations

Drawing Title
Proposed Floor + Roof Plans

Scale	See scale bar	Sheet	A1
Date	Oct 24	Drawn by	DAP

Dwg. No.	28/24-02	Rev.	B
----------	----------	------	---

