


Disclaimer :
COPYRIGHT of PoGo Charge. All right reserved. Details of this drawing must not be reproduced or copied without prior written consent. Do not scale from this drawing, use figured dimensions only. All dimensions to be checked on site.




Floodlight - Option 1:
refer to SI24-SD-13-01 for details

 


Sign & Bollards:
refer to SI24-SD-13-* for details


X-Last Novo bollard in composite socket
X-Last Novo sign bollard in composite socket
Heavy duty mild steel bollard with roof flange
Stainless steel bollard in retention socket
Composite bollard in retention socket
Surface mounted bollard with a base plate sign

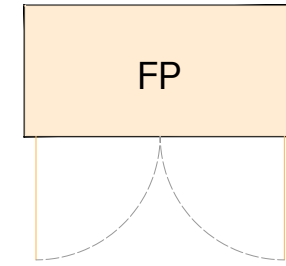

Feeder Pillar:
refer to SI24-SD-12-* for details

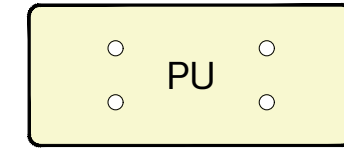

Power Unit:
refer to SI24-SD-12-01 for details

 

Touch + EV Charger:
refer to SI24-SD-11-01 for details

	No.
Standard Bays Removed	3
Accessible Bays Removed	0
Total Existing Bays Removed	3
Proposed Ultra Rapid EV Charging Bays	2
Net Bays Lost	1

C	13/11/24	DDC	Bin and bicycle stores relocated, boundary updated, postcode amended
B	28/09/24	DDC	Survey data added, lease area updated, bays removed updated
A	30/08/24	SQ	Scheme moved
rev	date	by	description

Client:
LCP Management Ltd
LCP House, The Pensnett Estate
Kingswinford, West Midlands
DY6 7NA

Project Location:
Old Market Street
Blackley
Manchester, M9 8DG


Drawing Title:
Proposed Site Plan



Unit 1, Maxted Corner, Maxted Road, Hemel Hempstead, HP2 7RA
+44 20 8421 2411 support@PoGoCharge.com

Stage:
PLANNING

Date: 28/08/24	Drawn By: BLB	Checked By: SPS	Size: A1
Scale: 1:100	Drawing Number: SI24-213-48-P-02	Rev:	C

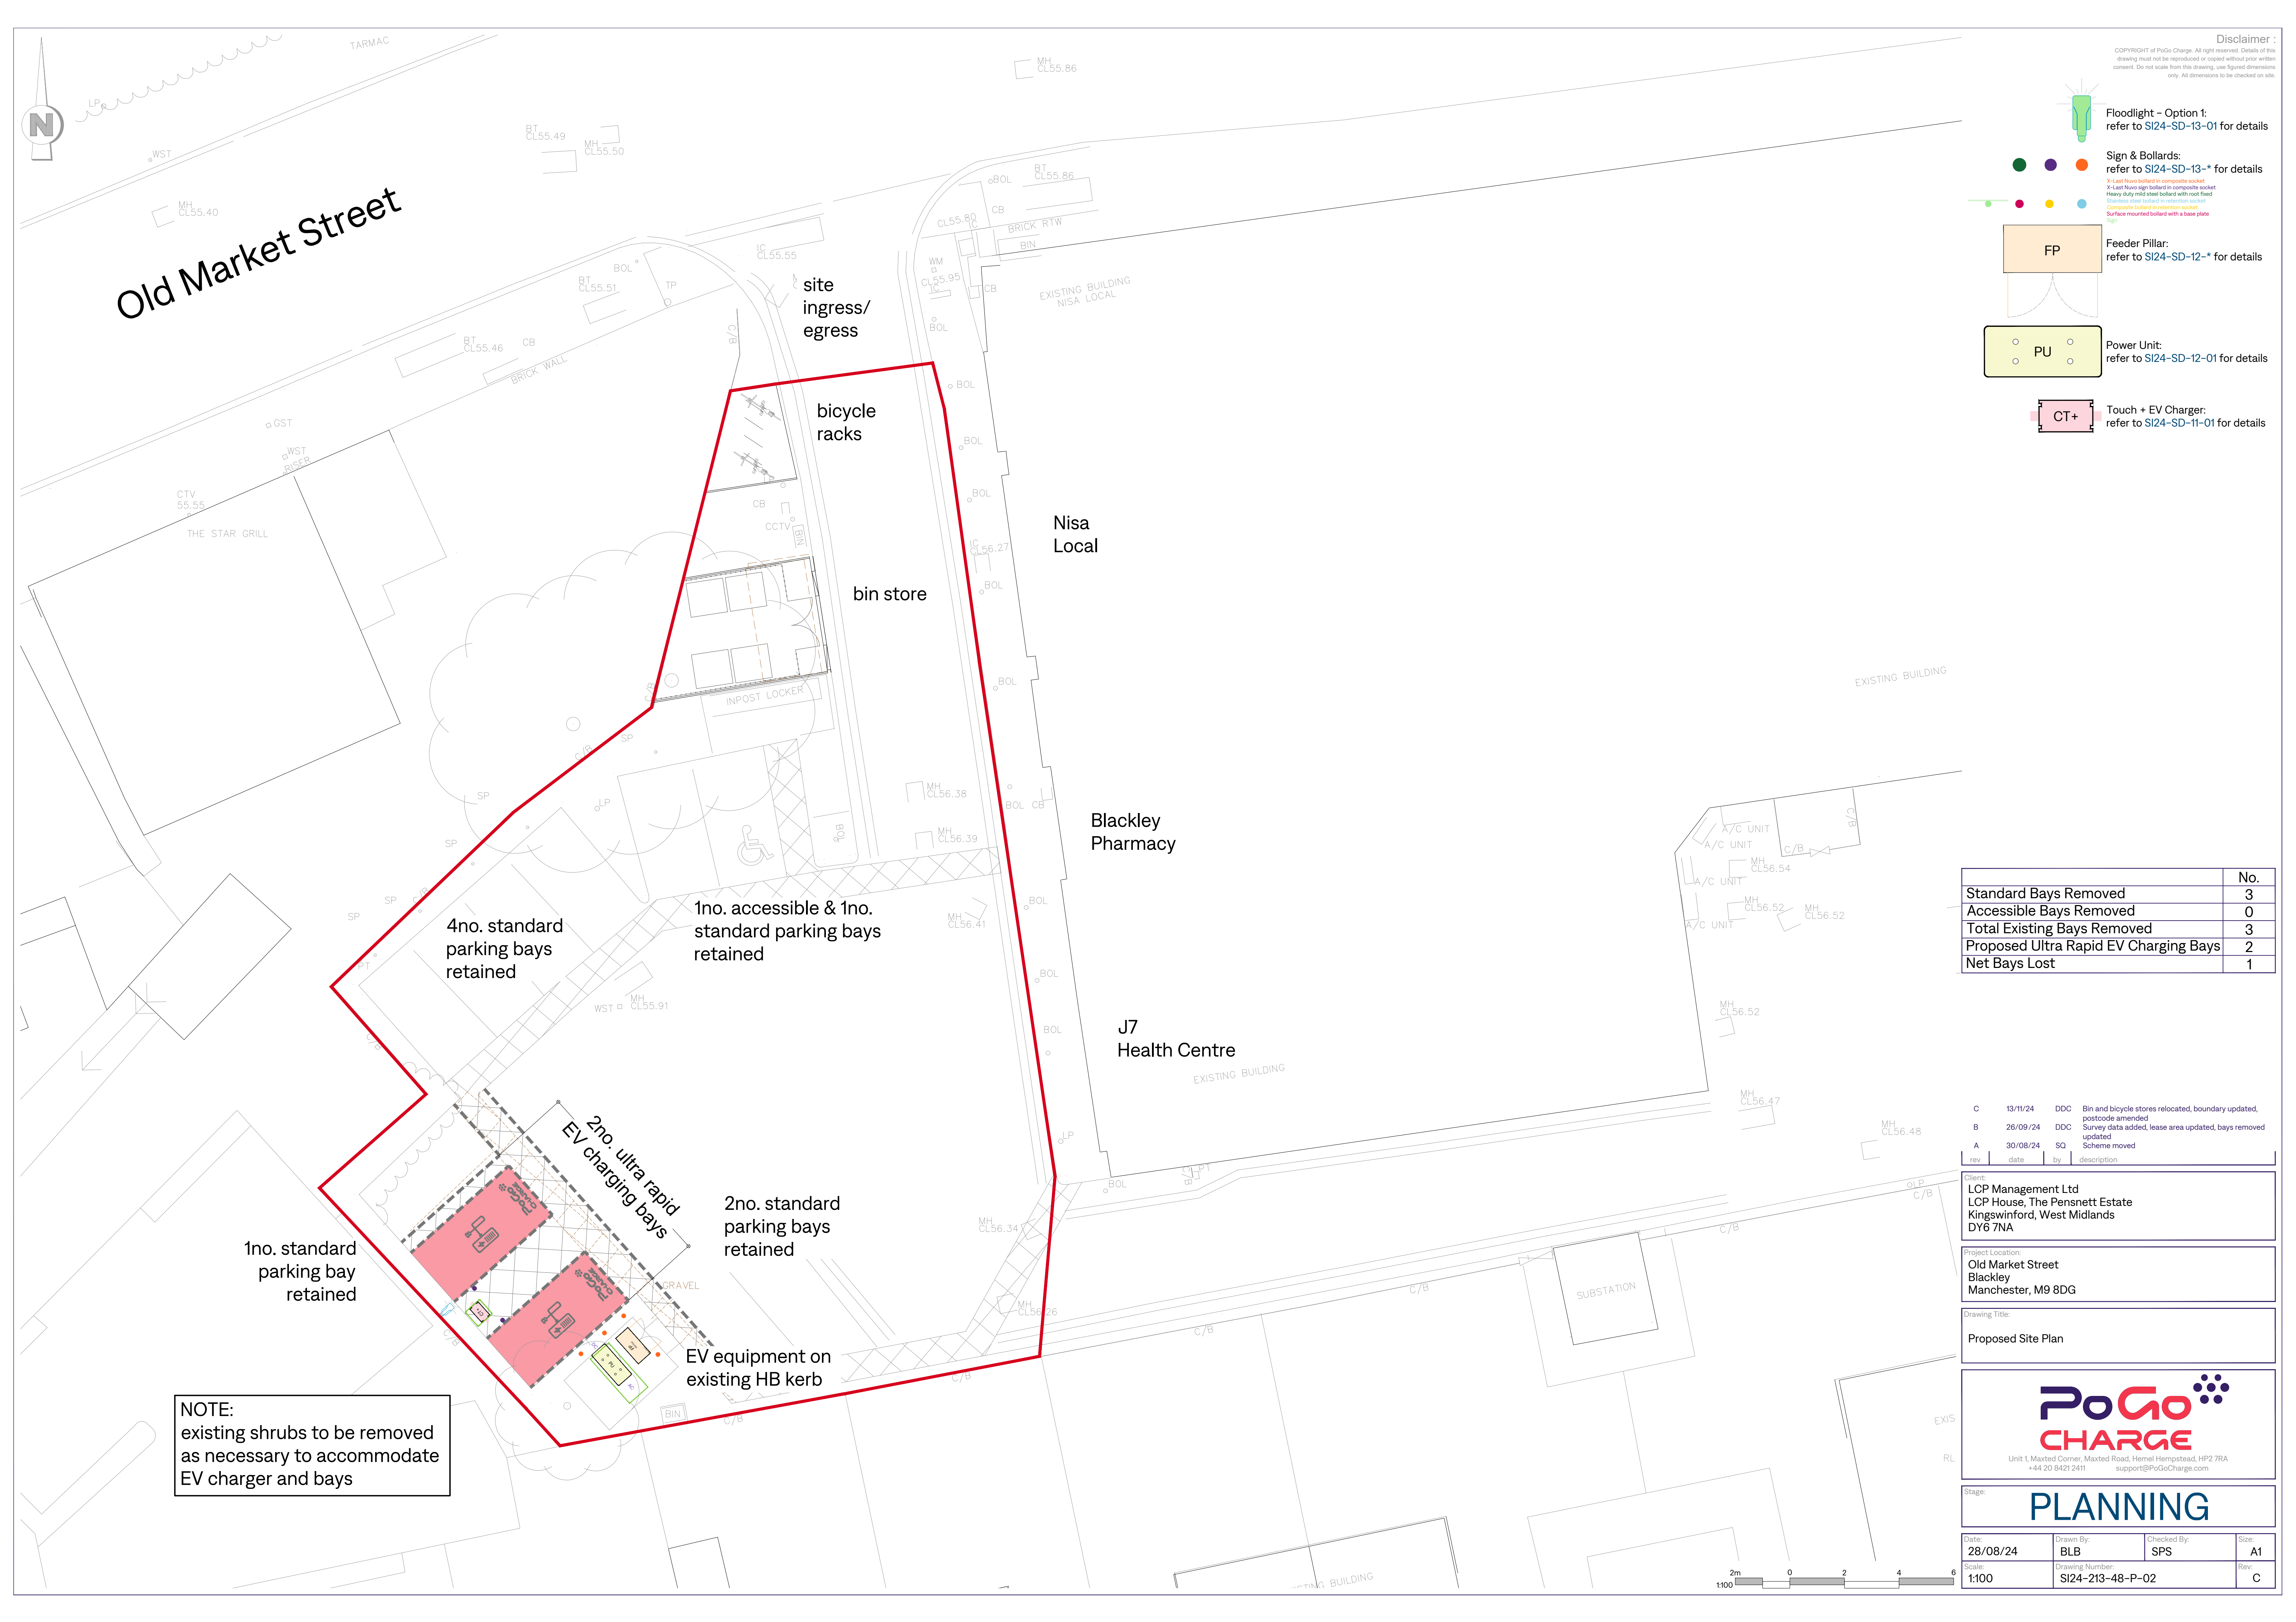

NOTE:
existing shrubs to be removed
as necessary to accommodate
EV charger and bays