

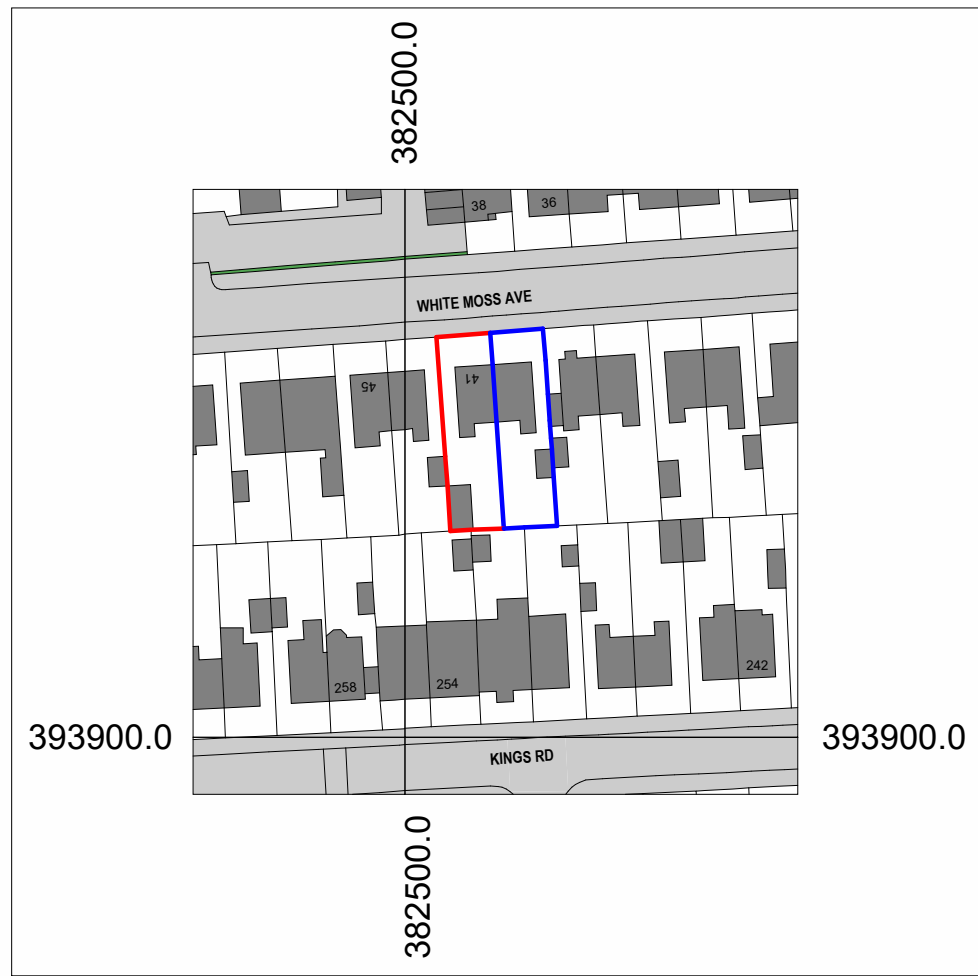


Location Plan
1 : 1250

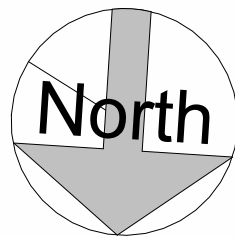

Site Plan
1 : 200

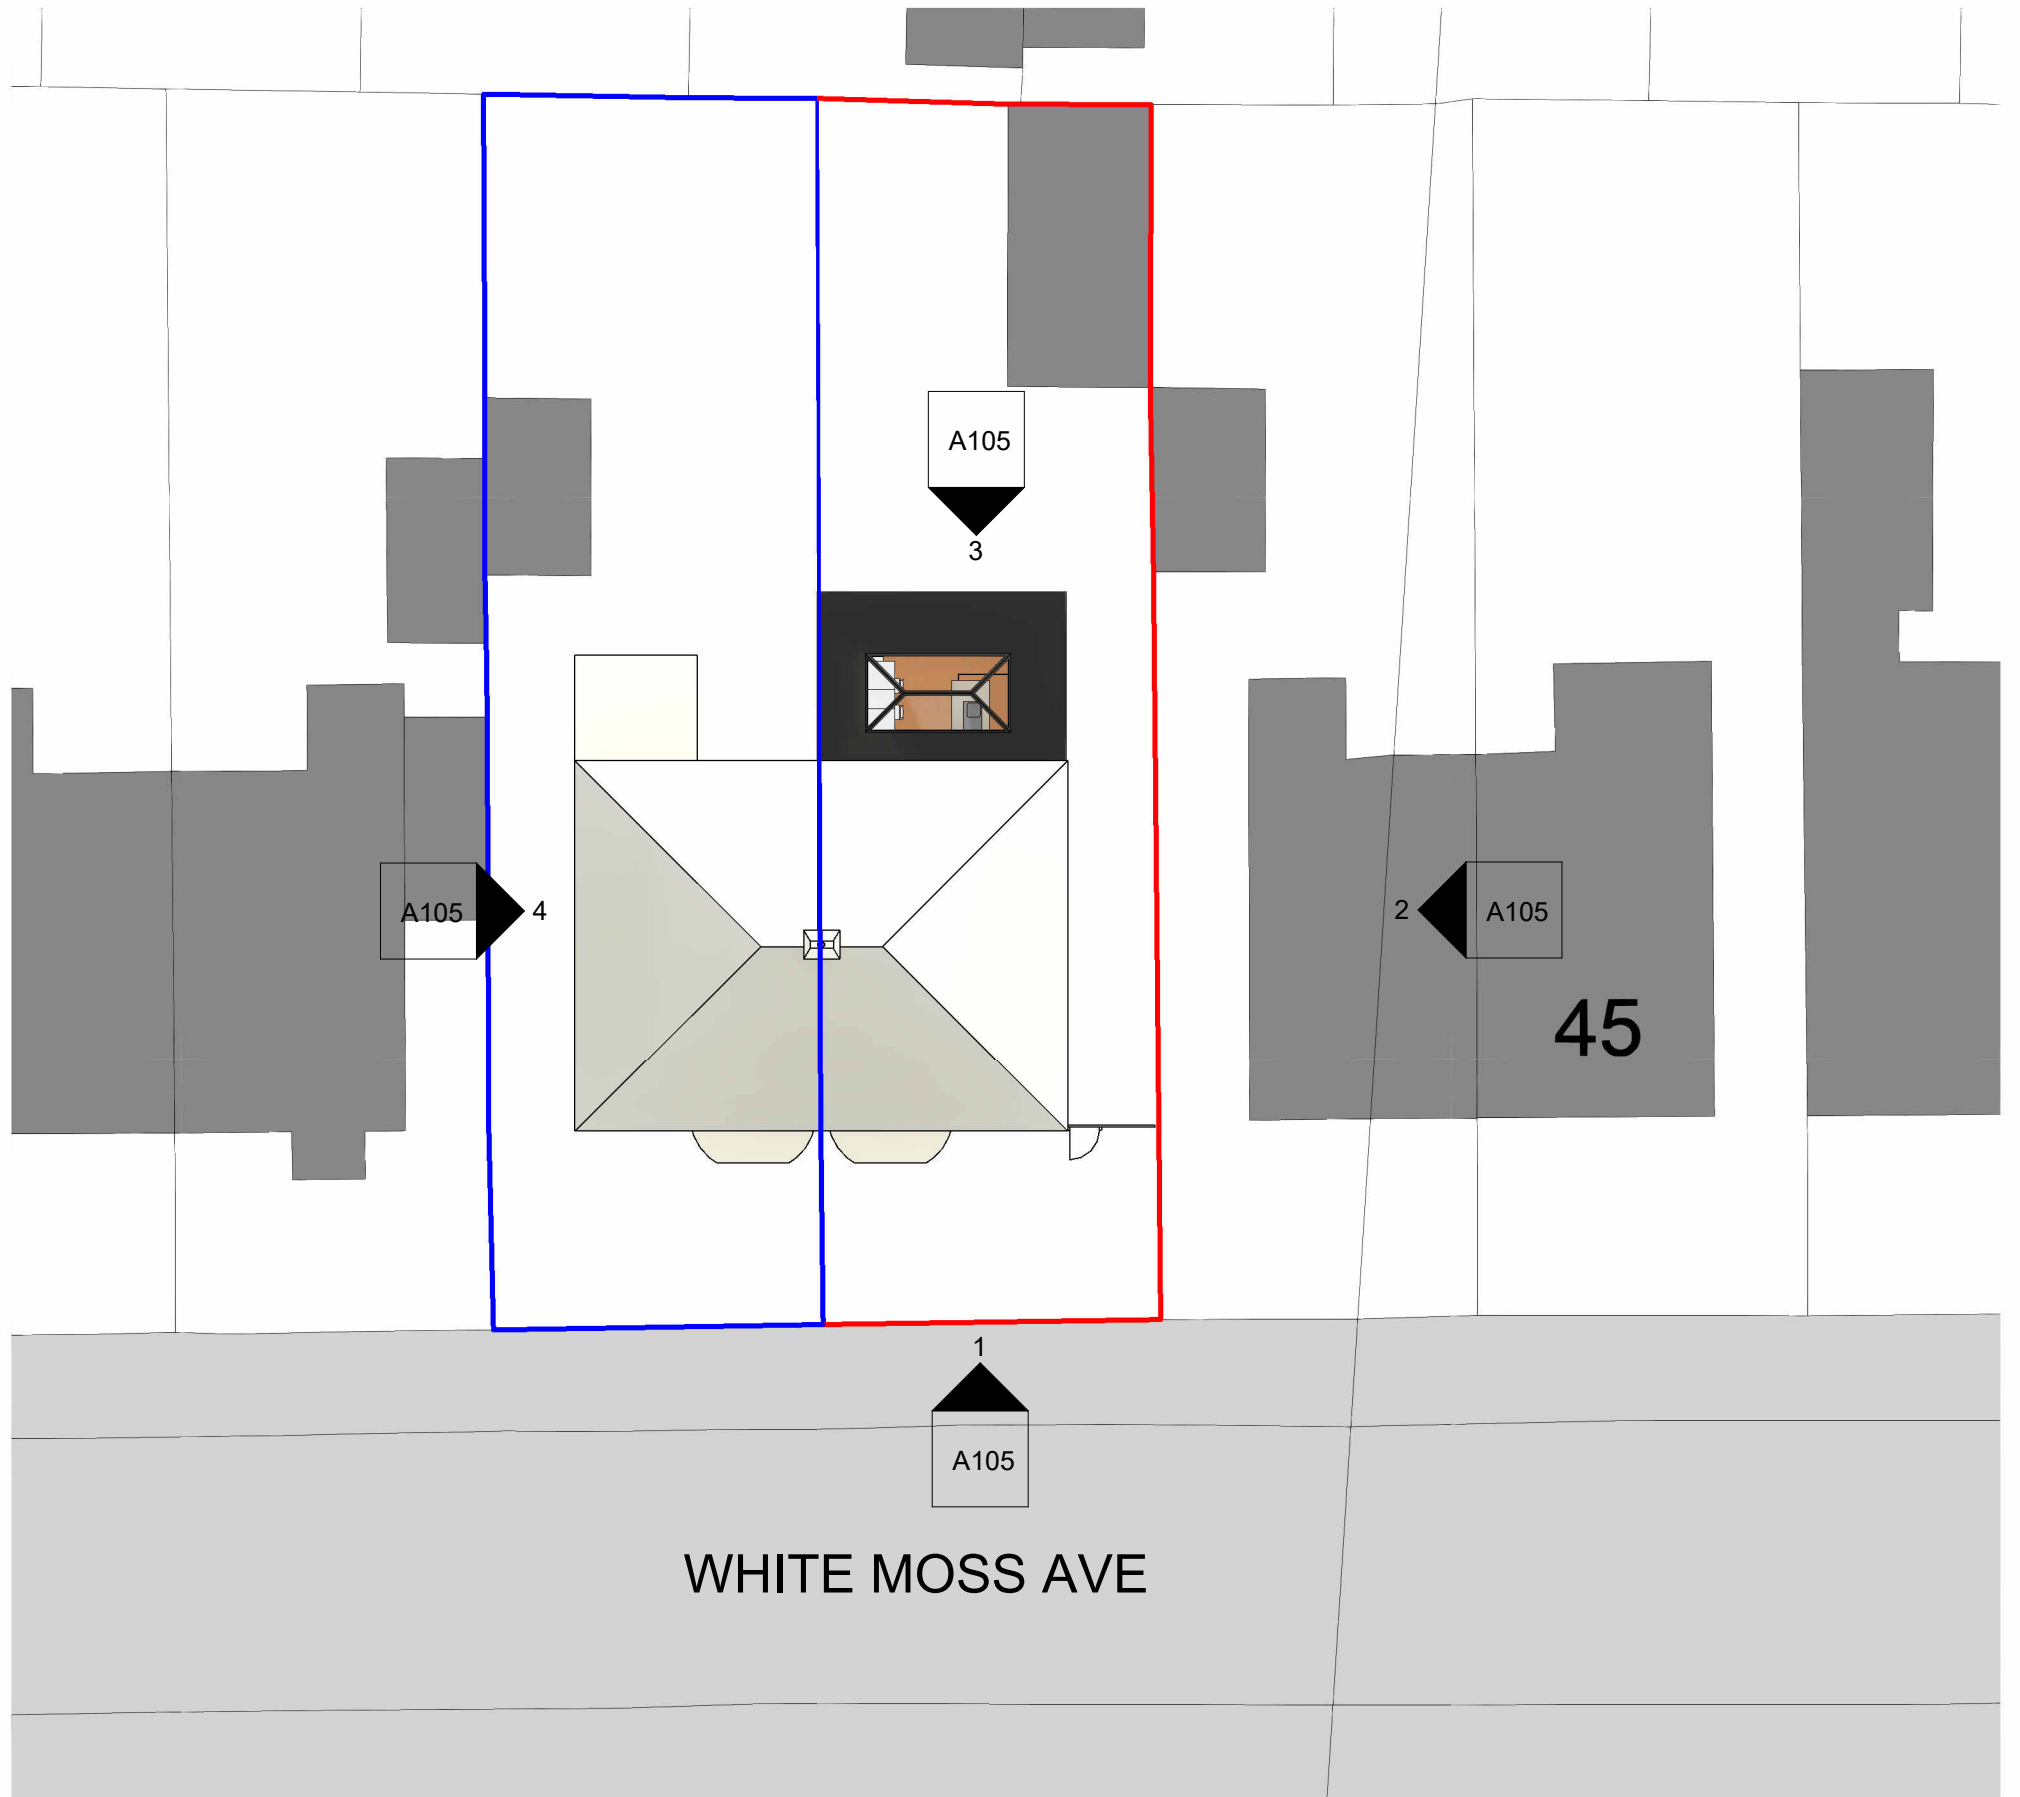

COPYRIGHT © ALL RIGHTS RESERVED BY VIKAS ALYAS LTD. DO NOT SCALE FROM DRAWING. DRAWING INDICATES DESIGN INTENT ONLY. REPORT ANY DISCREPANCIES TO CLIENT / VA LTD. NOT TO BE USED FOR CONSTRUCTION UNLESS STATED SO. TO BE READ IN CONJUNCTION WITH OTHER DRAWINGS OR SPECIFICATION WHERE PROVIDED.

ARCHITEK
BUILDING DESIGN CONSULTANCY

0161 511 8479
vikas@architek.uk
916 Stockport Road, Levenshulme, Manchester, M19 3AB

No.	Description	Date
P1	Issue to Planning	07.11.2024

PROJECT		ADDRESS		CLIENT		
Single Storey Rear Extension		41 White Moss Ave, Manchester M21 0XS		Imran Butt		
		SHEET		Date 07.11.2024	Project number 1299	Scale (@ A3) As indicated
Manchester City Council		PURPOSE OF ISSUE		Drawn by NA	DRAWING NUMBER	
Planning		Location and Site Plan		Checked by VA	A101	REV P1