


		m ²	acre
	Proposed Site Area	677	0.17




Location Plan
Scale - 1:1250



OS Reference - 100053143

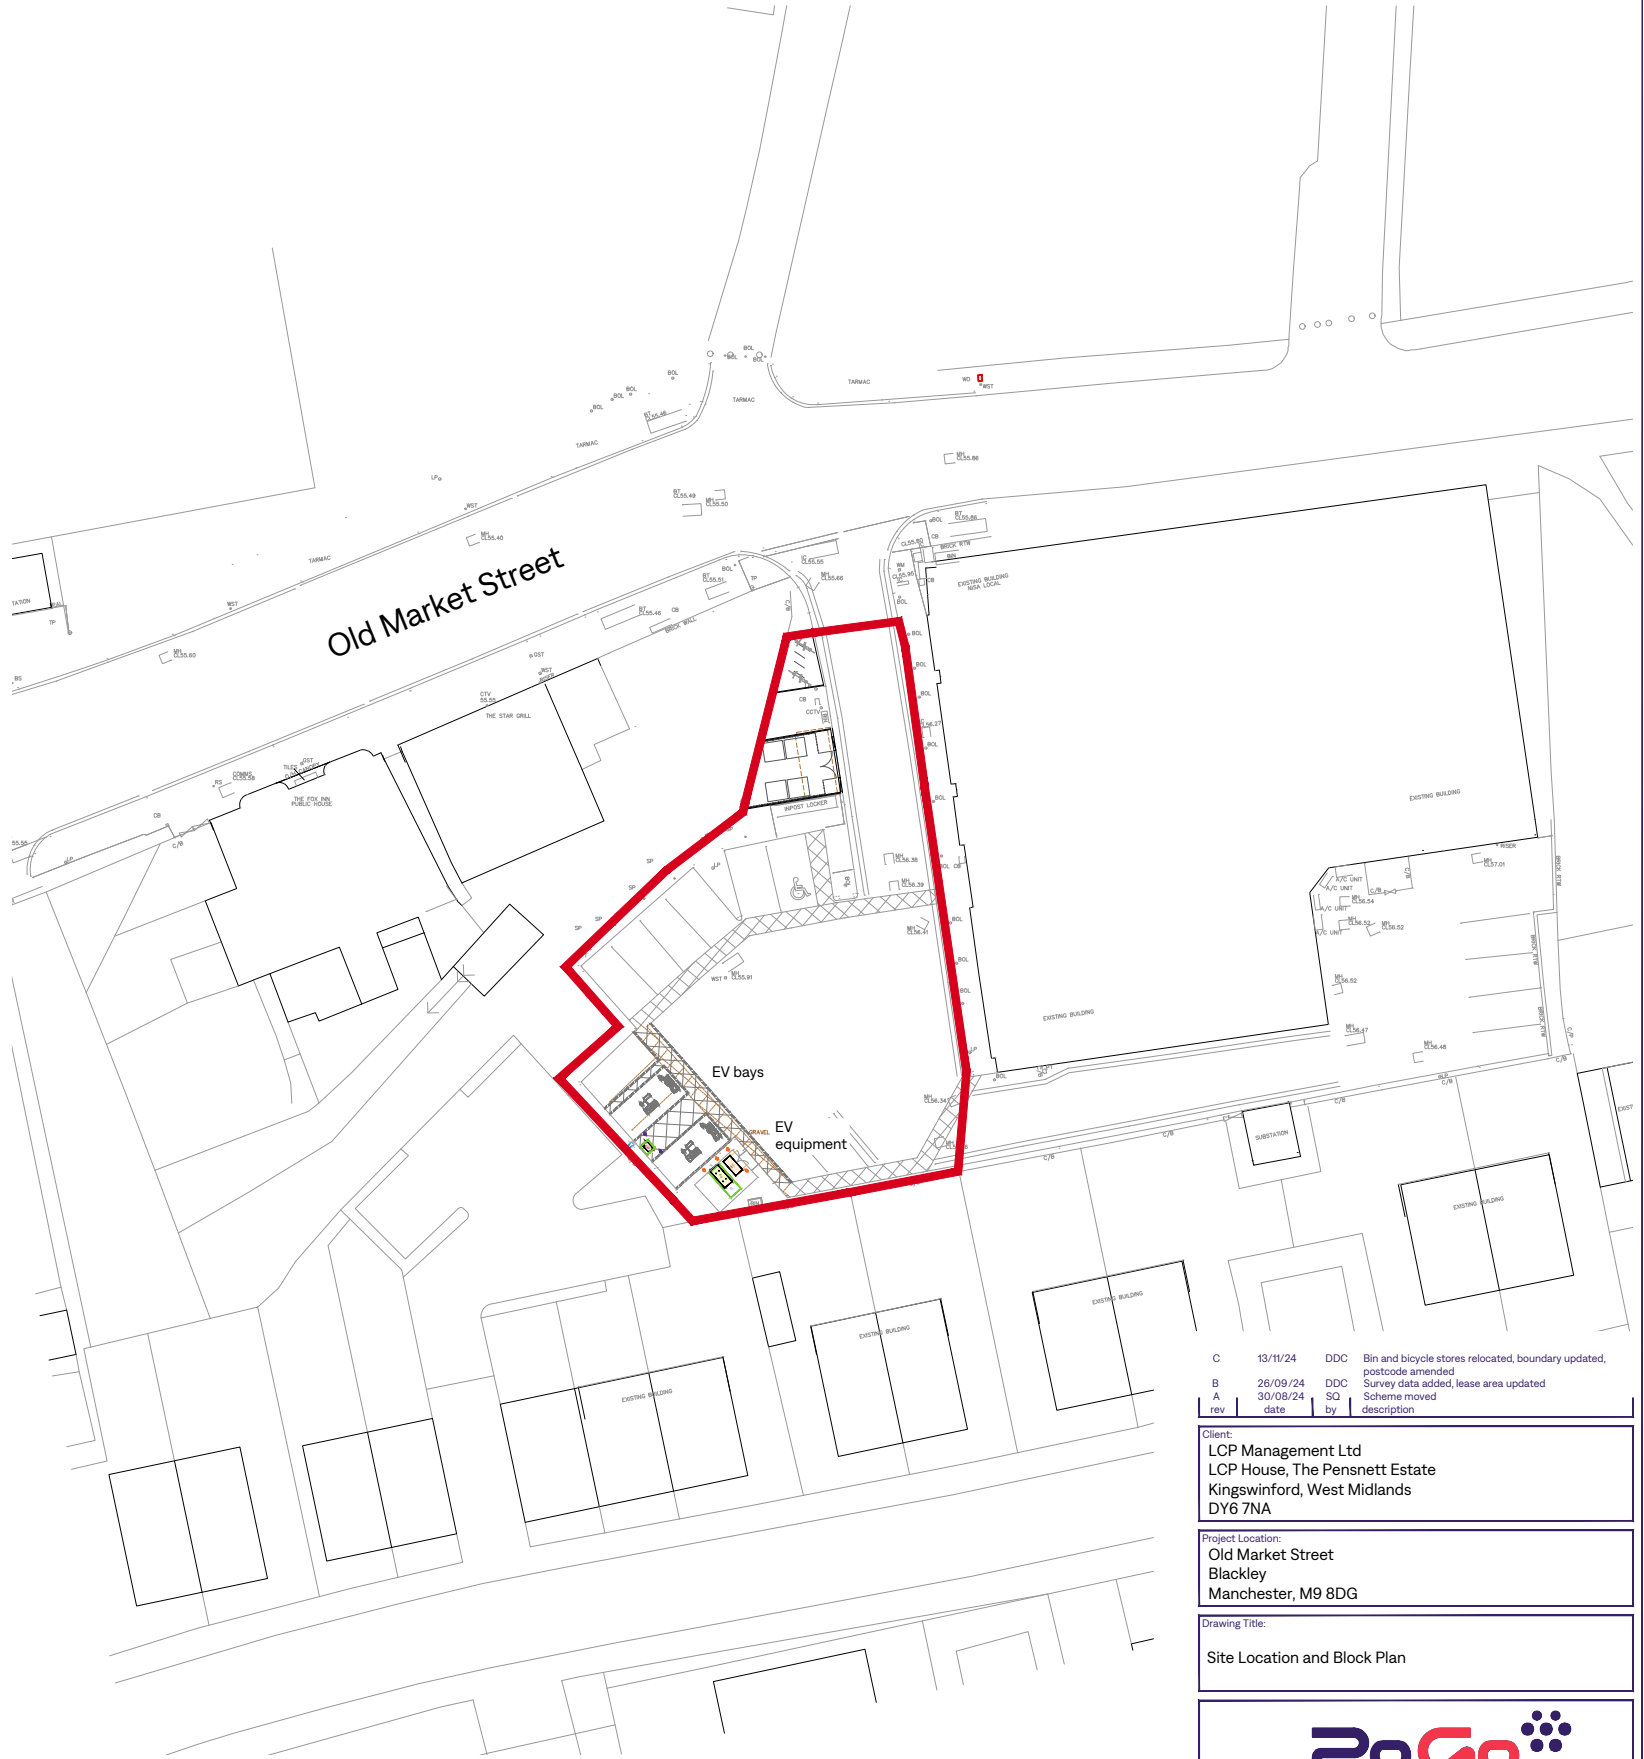

Block Plan
Scale - 1:500

 

C	13/11/24	DDC	Bin and bicycle stores relocated, boundary updated, postcode amended
B	26/09/24	DDC	Survey data added, lease area updated
A	30/08/24	SQ	Scheme moved
rev	date	by	description

Client:
LCP Management Ltd
LCP House, The Pensnett Estate
Kingswinford, West Midlands
DY6 7NA

Project Location:
Old Market Street
Blackley
Manchester, M9 8DG

Drawing Title:
Site Location and Block Plan



Stage:
PLANNING

Date: 28/06/24	Drawn By: BLB	Checked By: SPS	Size: A3
Scale: 1:1250 / 1:500	Drawing Number: SI24-213-48-P-03	Rev: C	

Disclaimer :
COPYRIGHT of PoGo Charge. All right reserved. Details of this drawing must not be reproduced or copied without prior written consent. Do not scale from this drawing, use figured dimensions only. All dimensions to be checked on site.