


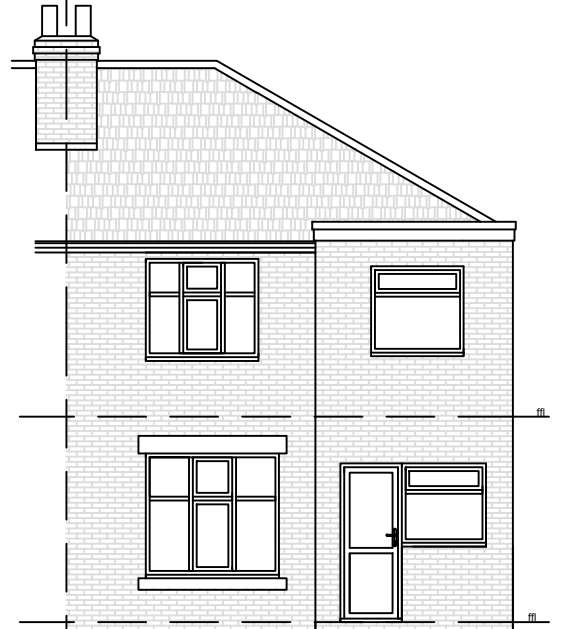


existing front elevation




existing rear elevation



existing side elevation

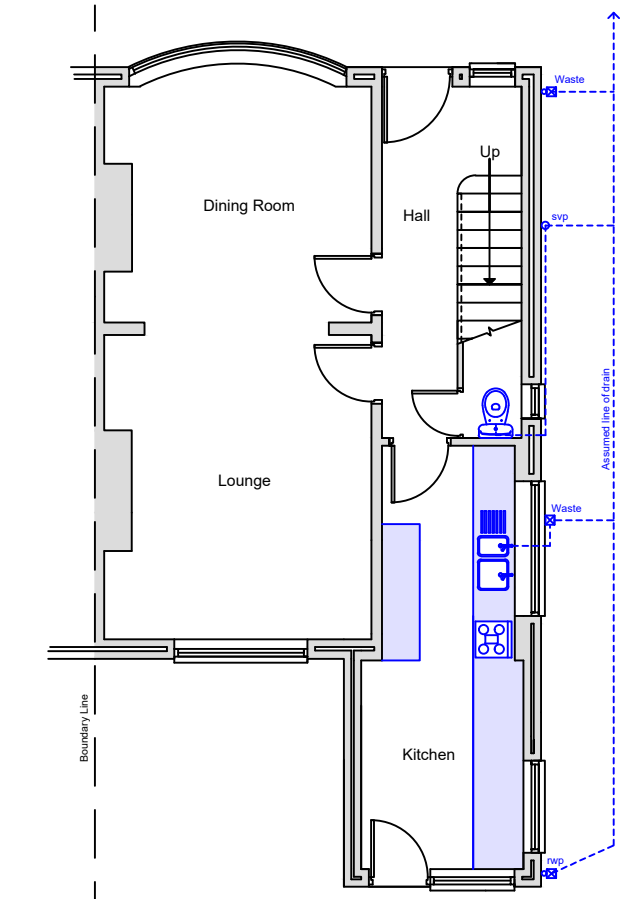

existing ground floor plan

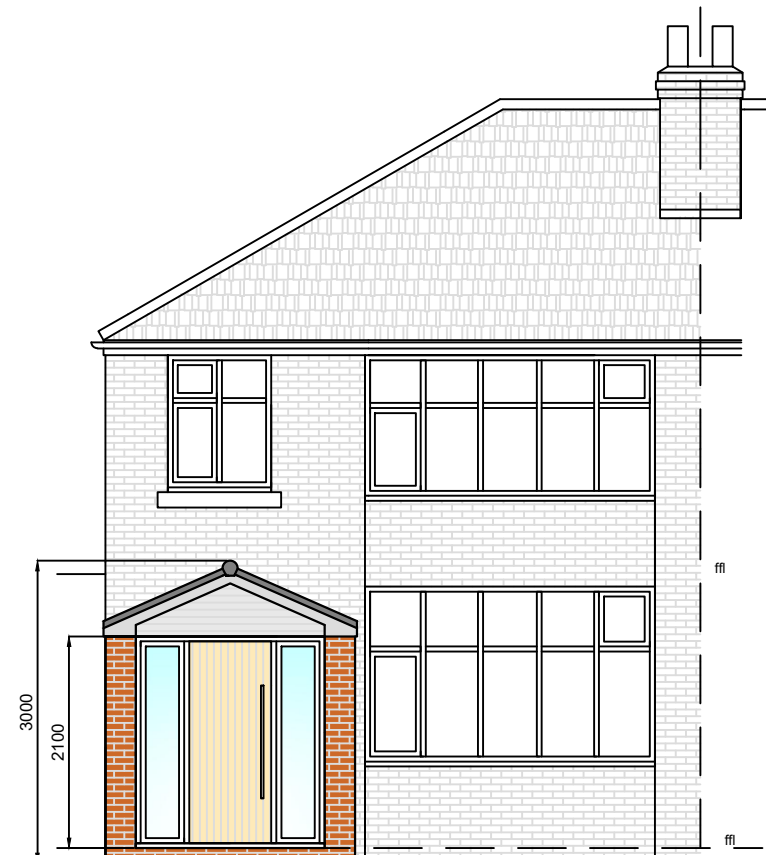


proposed front elevation




proposed side elevation




proposed rear elevation

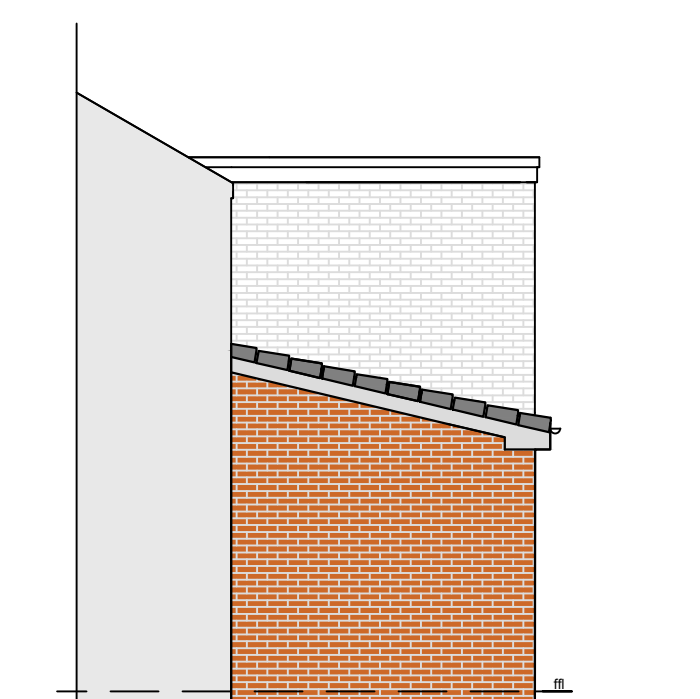


proposed side elevation

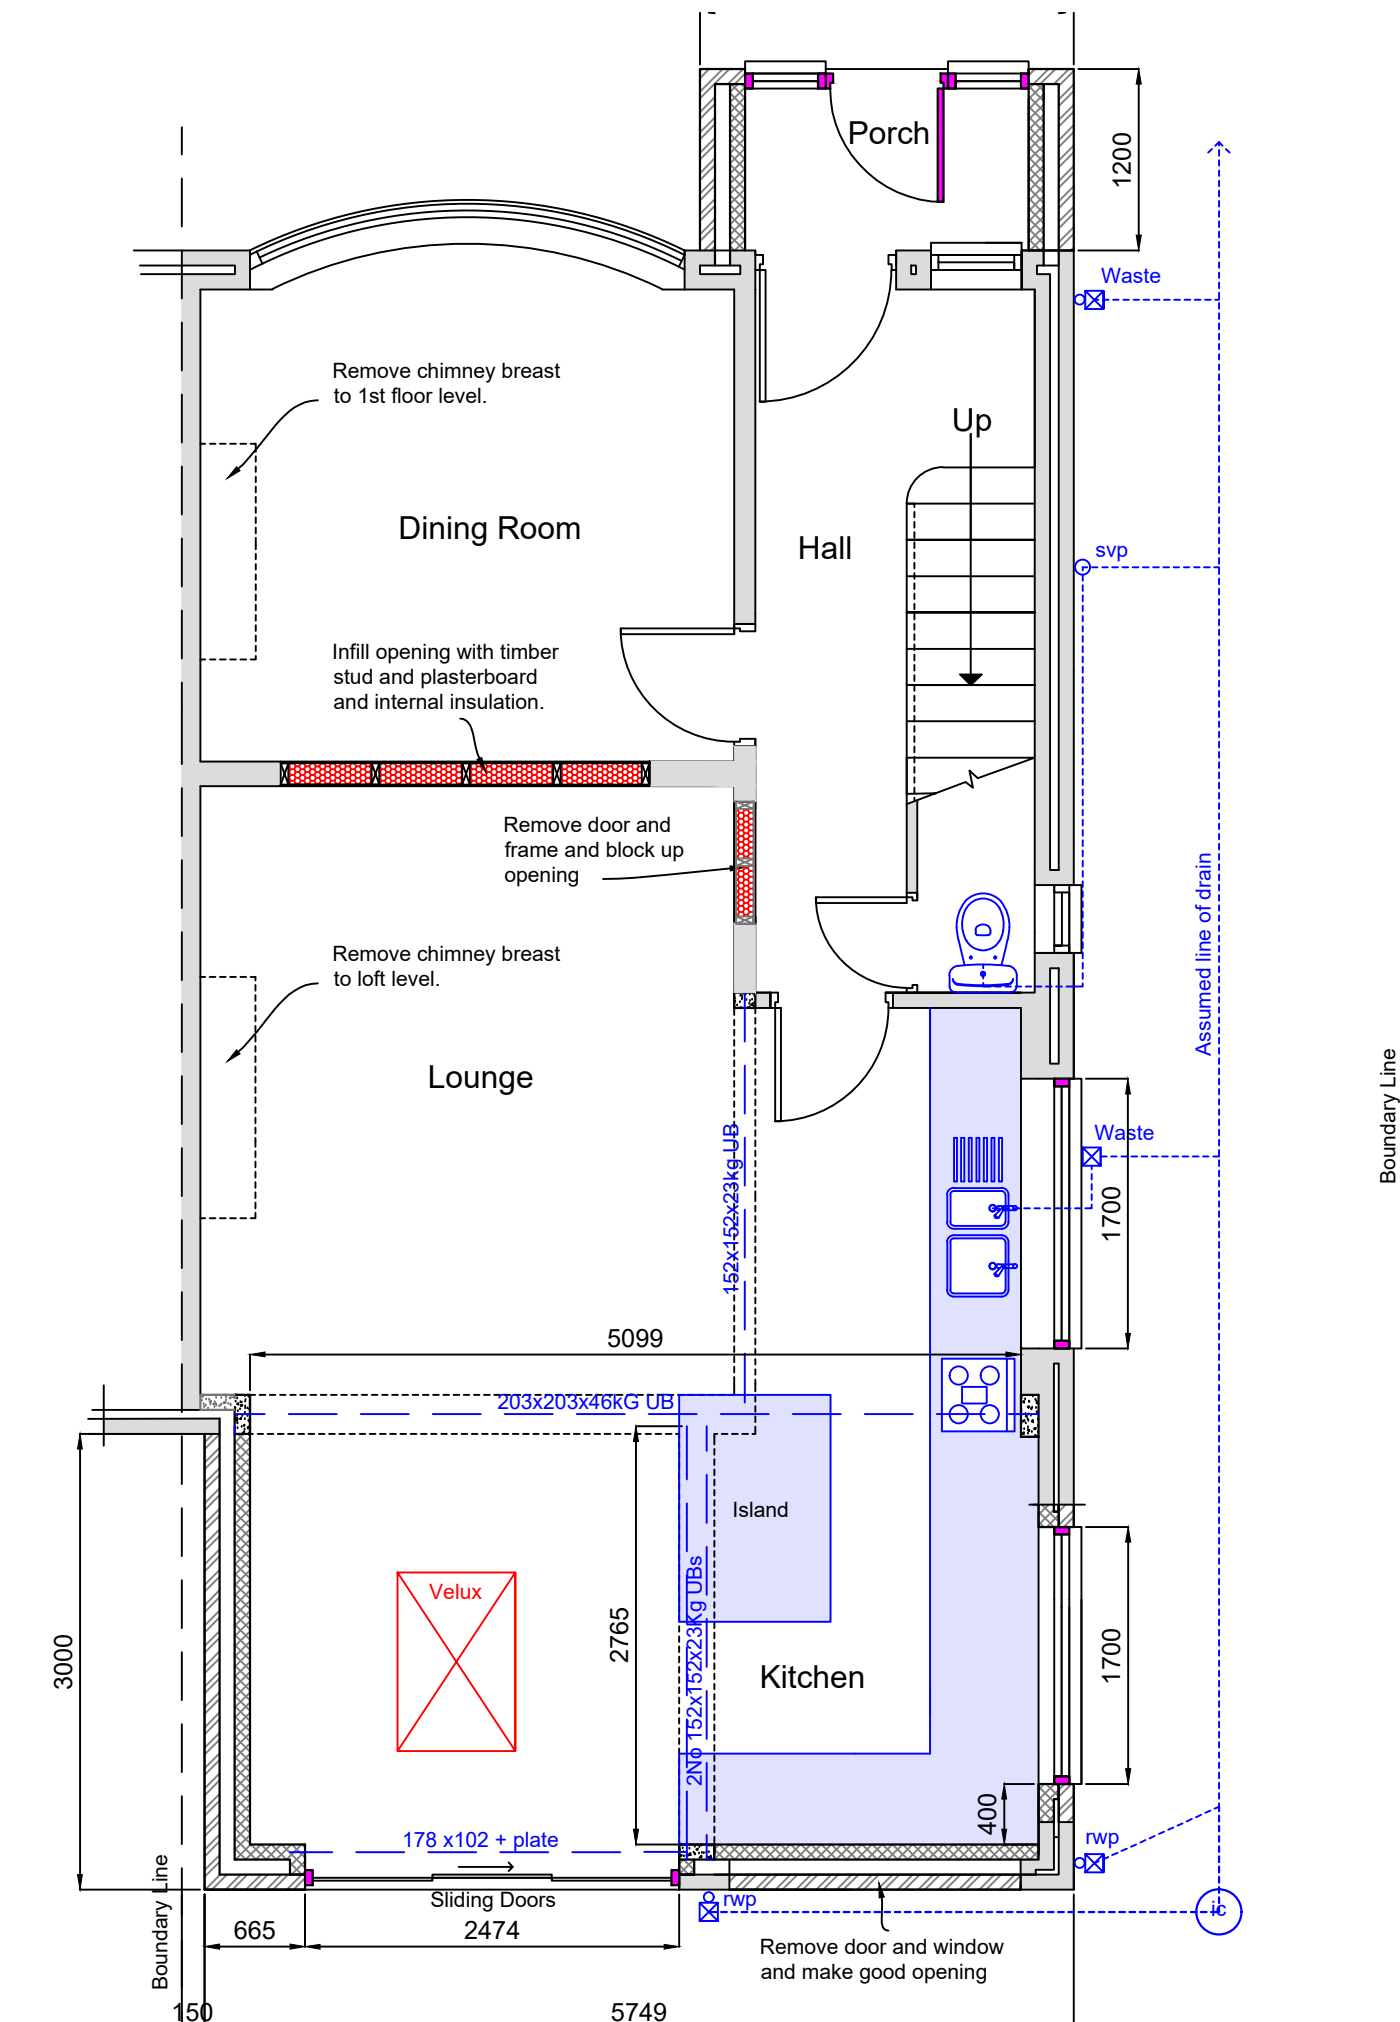



proposed ground floor plan

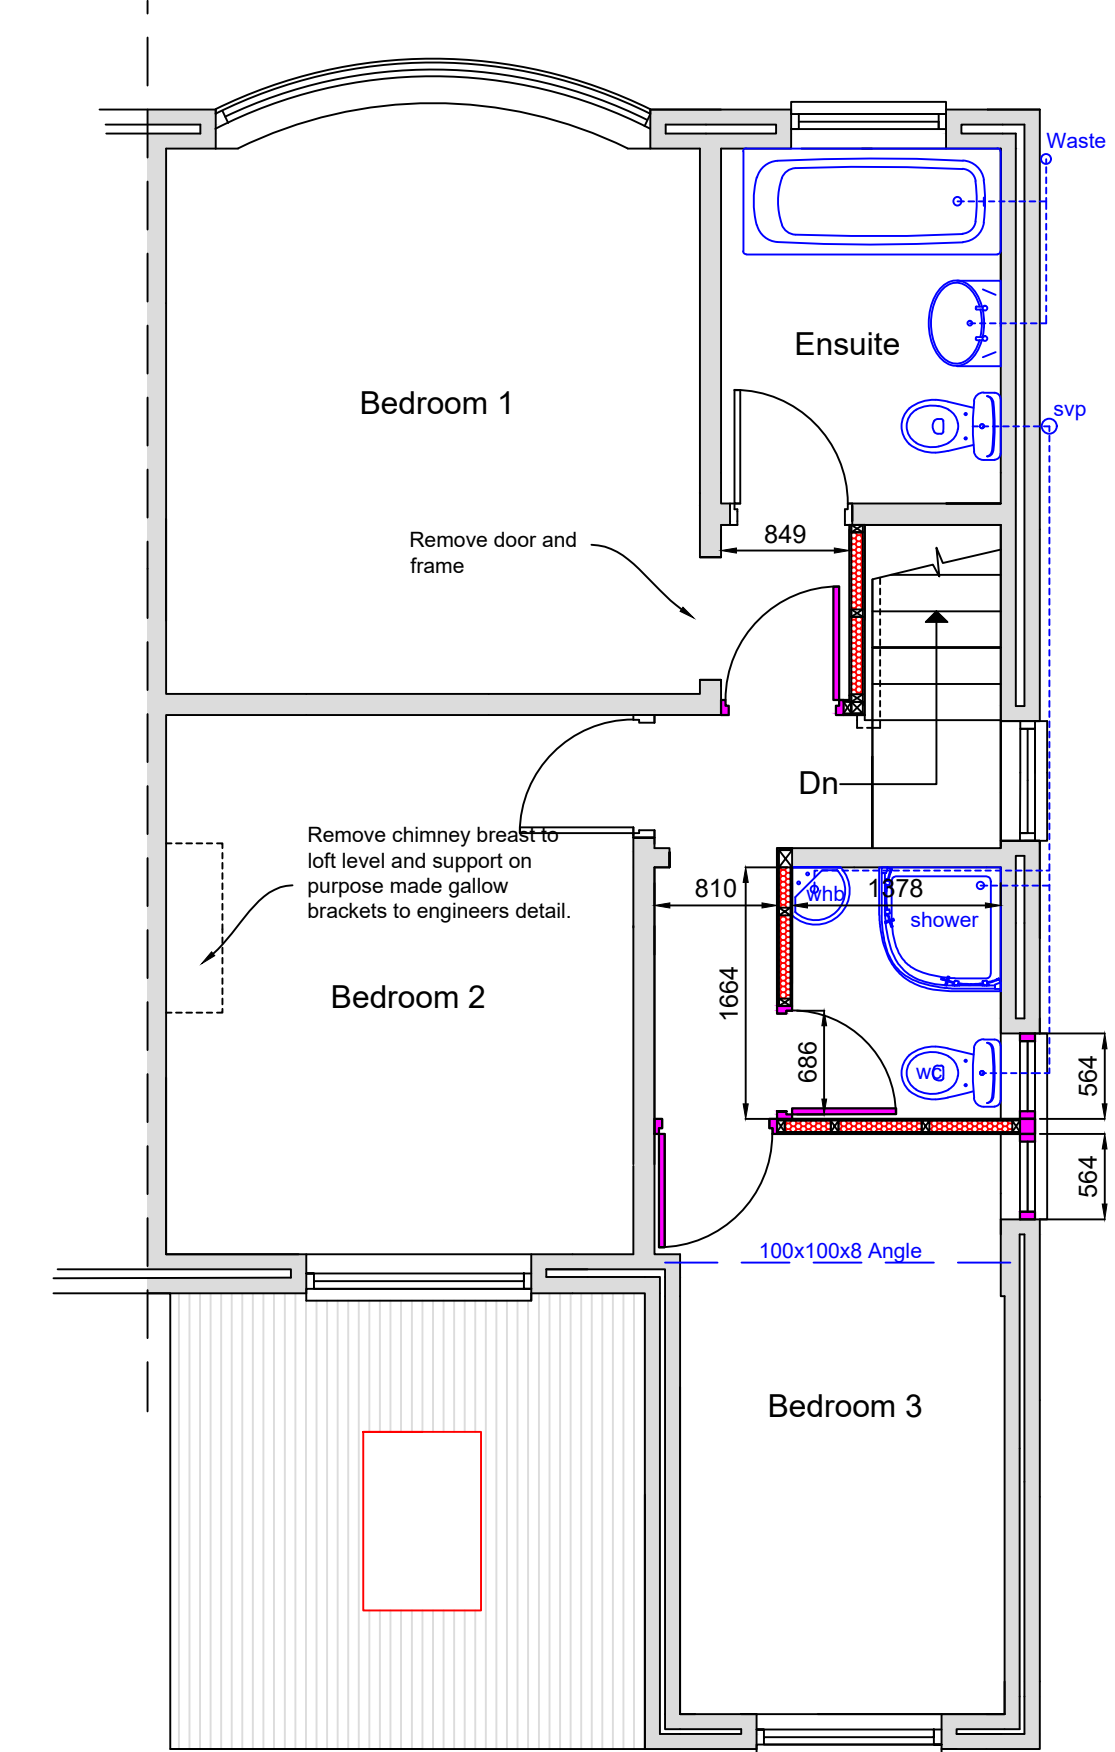


proposed first floor plan

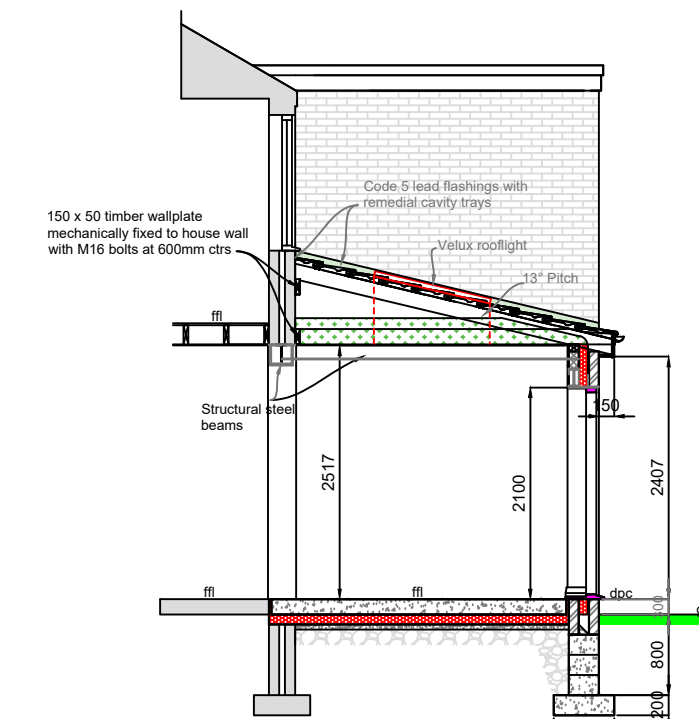


cross section

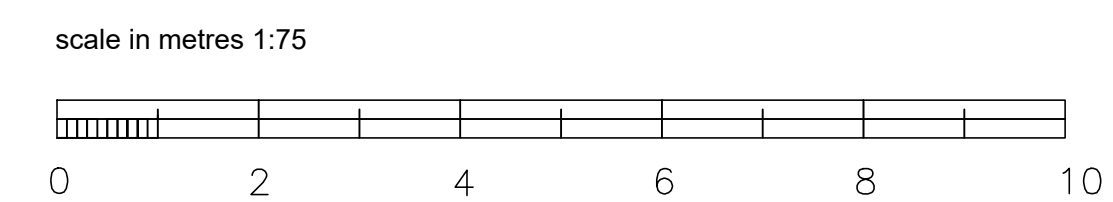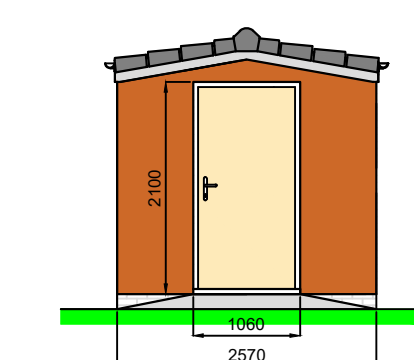

proposed front elevation

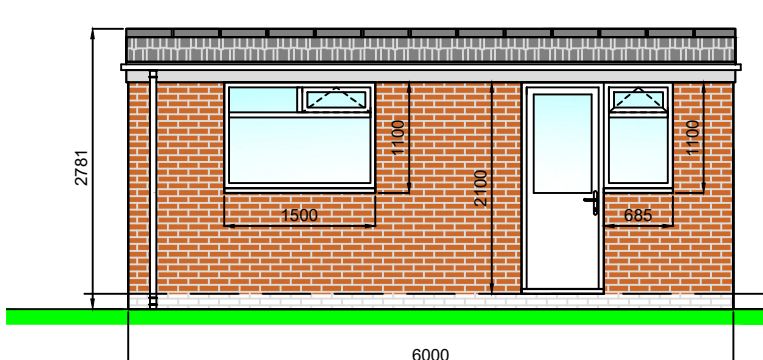

proposed side elevation

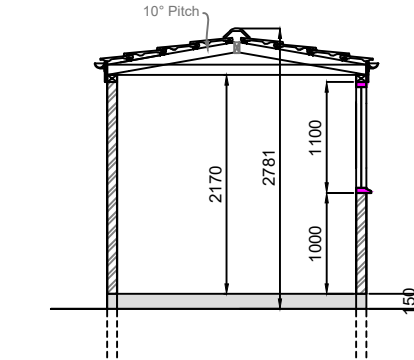

cross section

Former Garage Rebuild

GENERAL NOTES

This drawing is the copyright of DP Design Services and may not be used, copied or lent by any third party without prior written consent from DP Design Services.

This drawing has been prepared for the purpose of obtaining Planning / Building Regulation approval only. All details are to the satisfaction of the Area Building Control Officer (BCO). These drawings must not be acted upon until they have been approved by the local authority. Should the client commence work without the local authority approvals in place, they do so at their own risk.

All of the works are to be carried out in accordance with the latest British standards specification and codes of practice for both materials and workmanship.

All dimensions are to the structure and not plaster finish. All measurements are to be checked on site by the contractor and any discrepancies reported to the client. The contractor shall be responsible for liaison and dimensional coordination of all the works including those of specialist sub contractors.

Contractors tendering for this work must take into all items required whether indicated on the drawing or not. Before starting work, the nominated contractor shall examine all drawings and carry out a thorough examination of the building structure which will be affected by the works.

Temporary support and protection shall be the responsibility of the contractor and provide temporary support and protection for each stage of the works. Dimensions shown on the drawing are only a guide and will require checking by the contractor before ordering goods.

The quality and design of all finishes and items of fitting out including roof and wall materials, window units, rainwater goods, plumbing, electrics, ironmongery, fixtures and fittings etc are to be agreed between the contractor and property owner.

Revision	Description	Date

DP DESIGN SERVICES

TEL: 01744 611140 E-mail: dave@dpdesignservices.co.uk
www.dpdesignservices.co.uk

Client

Mrs Agnieszka Pralat
49 Delacourt Road
Manchester M14 6BU

Project
Proposed Single Storey Rear Extension, Former
Garage Rebuild, Porch, & Internal Alterations At:
49 Delacourt Road
Manchester, M14 6BU

Drawing Existing & Proposed Plans & Elevations	Paper Size A1
---	------------------

Dwg. No. 1052/24	Rev. A	Scale 1:75	Date 17.5.24
---------------------	-----------	---------------	-----------------