




004 Proposed Elevations
1-4 1:100@ A3

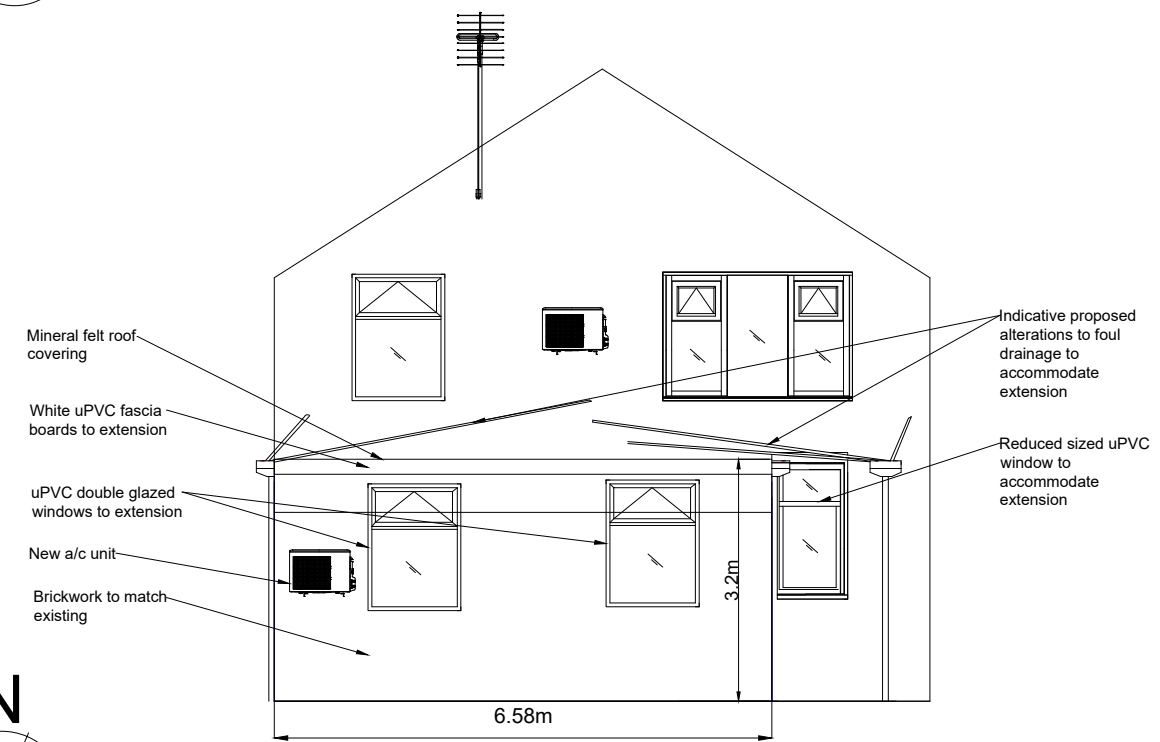


1- Rear Elevation

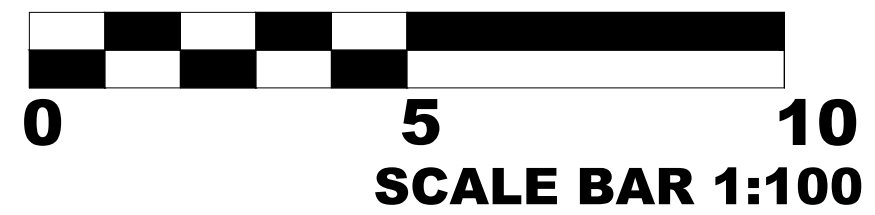

2 - Front Elevation

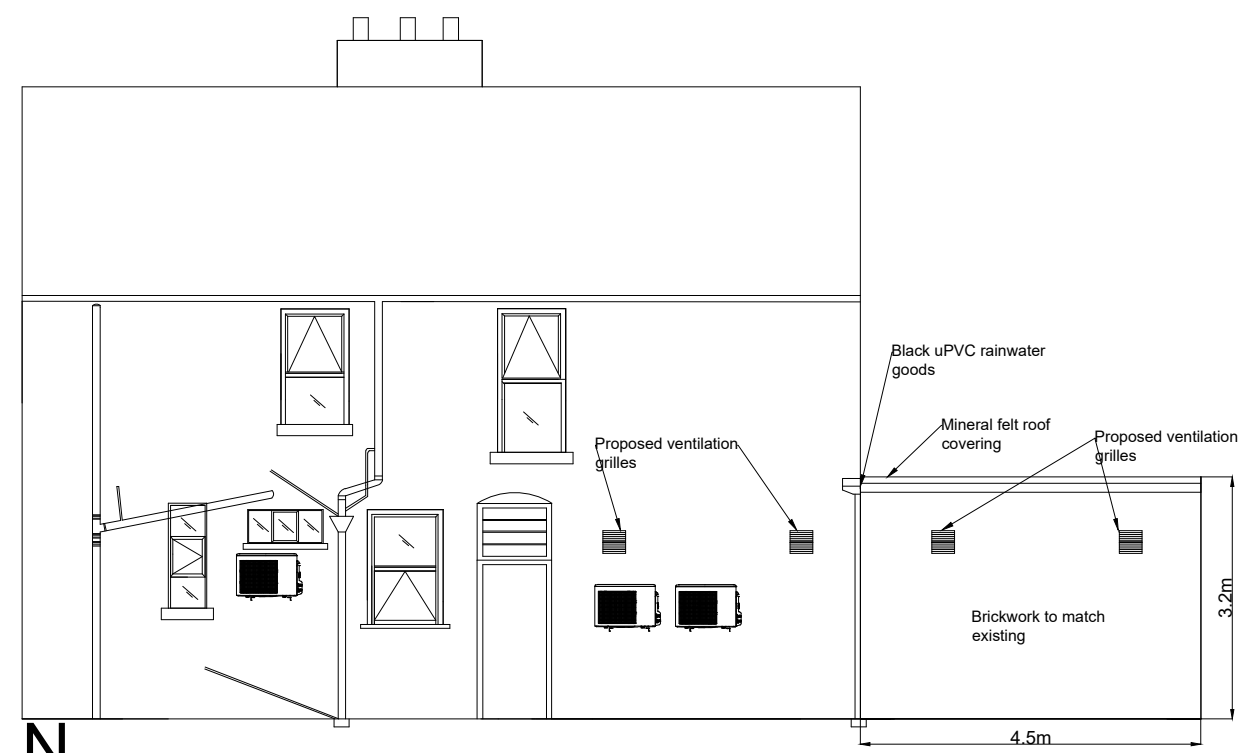

3 - Side Elevation

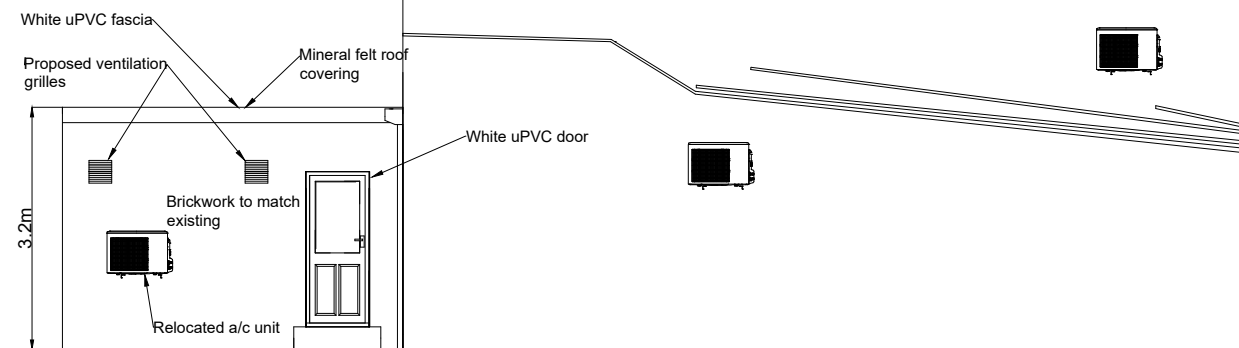

4 - Side Elevation

This drawing is for Client Approval only.

All measurements are to be checked on-site for validation and authenticity with layouts indicative only

No amendments or copies are to be produced without prior consent from Rapleys LLP. Do not scale from drawing

- Existing services
- Indicative proposed services

Job Title
**452 Barlow Moor Road
Rear Extension**

Drawing Title
Proposed Elevations

Scale 1:100 Date November 2024 Drawn JB



York House, York Street,
MANCHESTER M2 2BB
Tel: 0870 777 6292 www.rapleys.co.uk

DRAWING NO. 24-02222-4