




EAST ELEVATION
SCALE 1:100

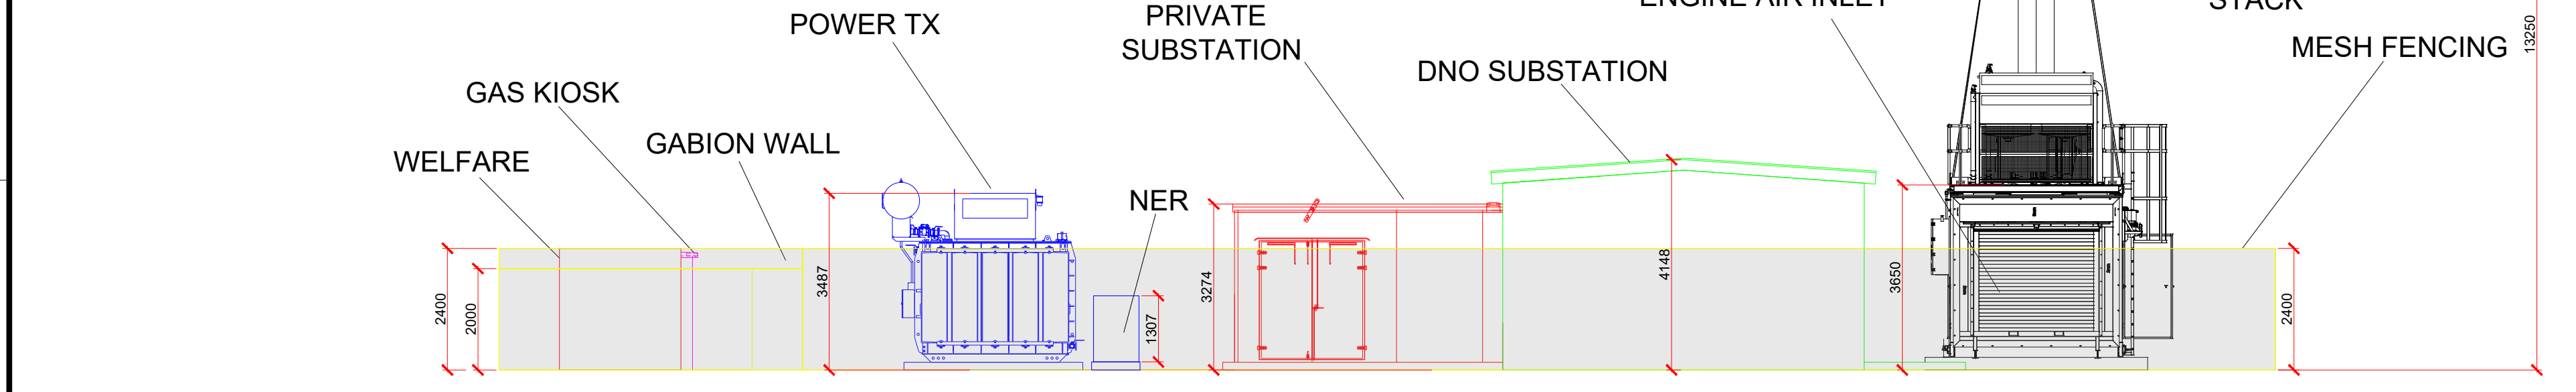



SOUTH ELEVATION
SCALE 1:100

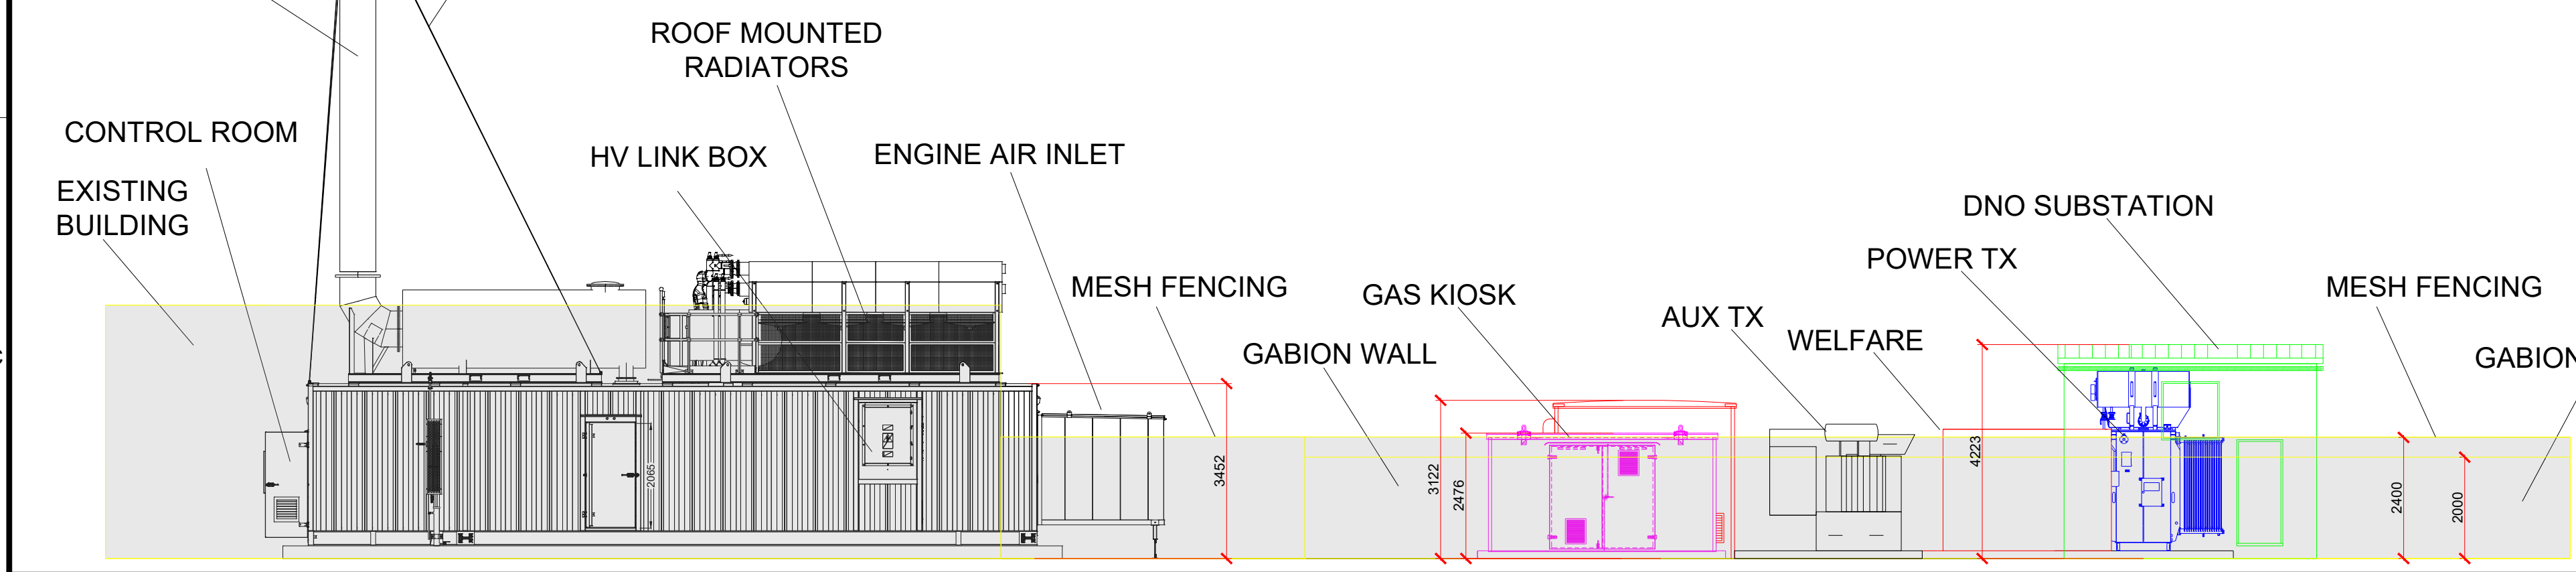

WEST ELEVATION
SCALE 1:100

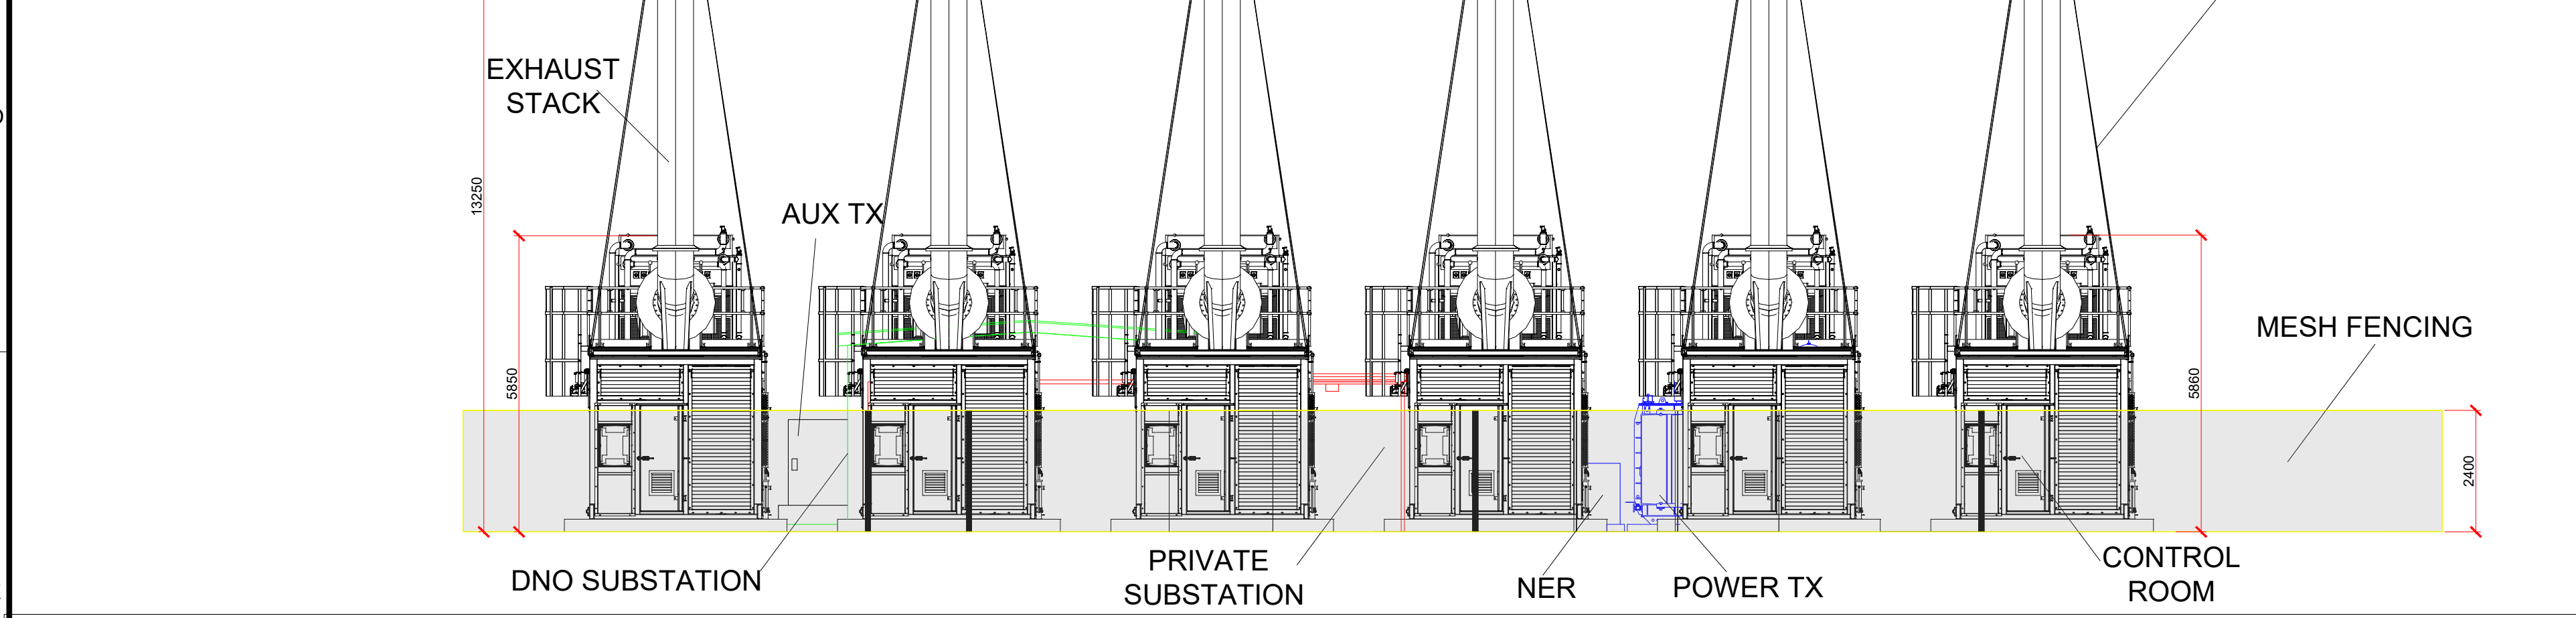

NORTH ELEVATION
SCALE 1:100

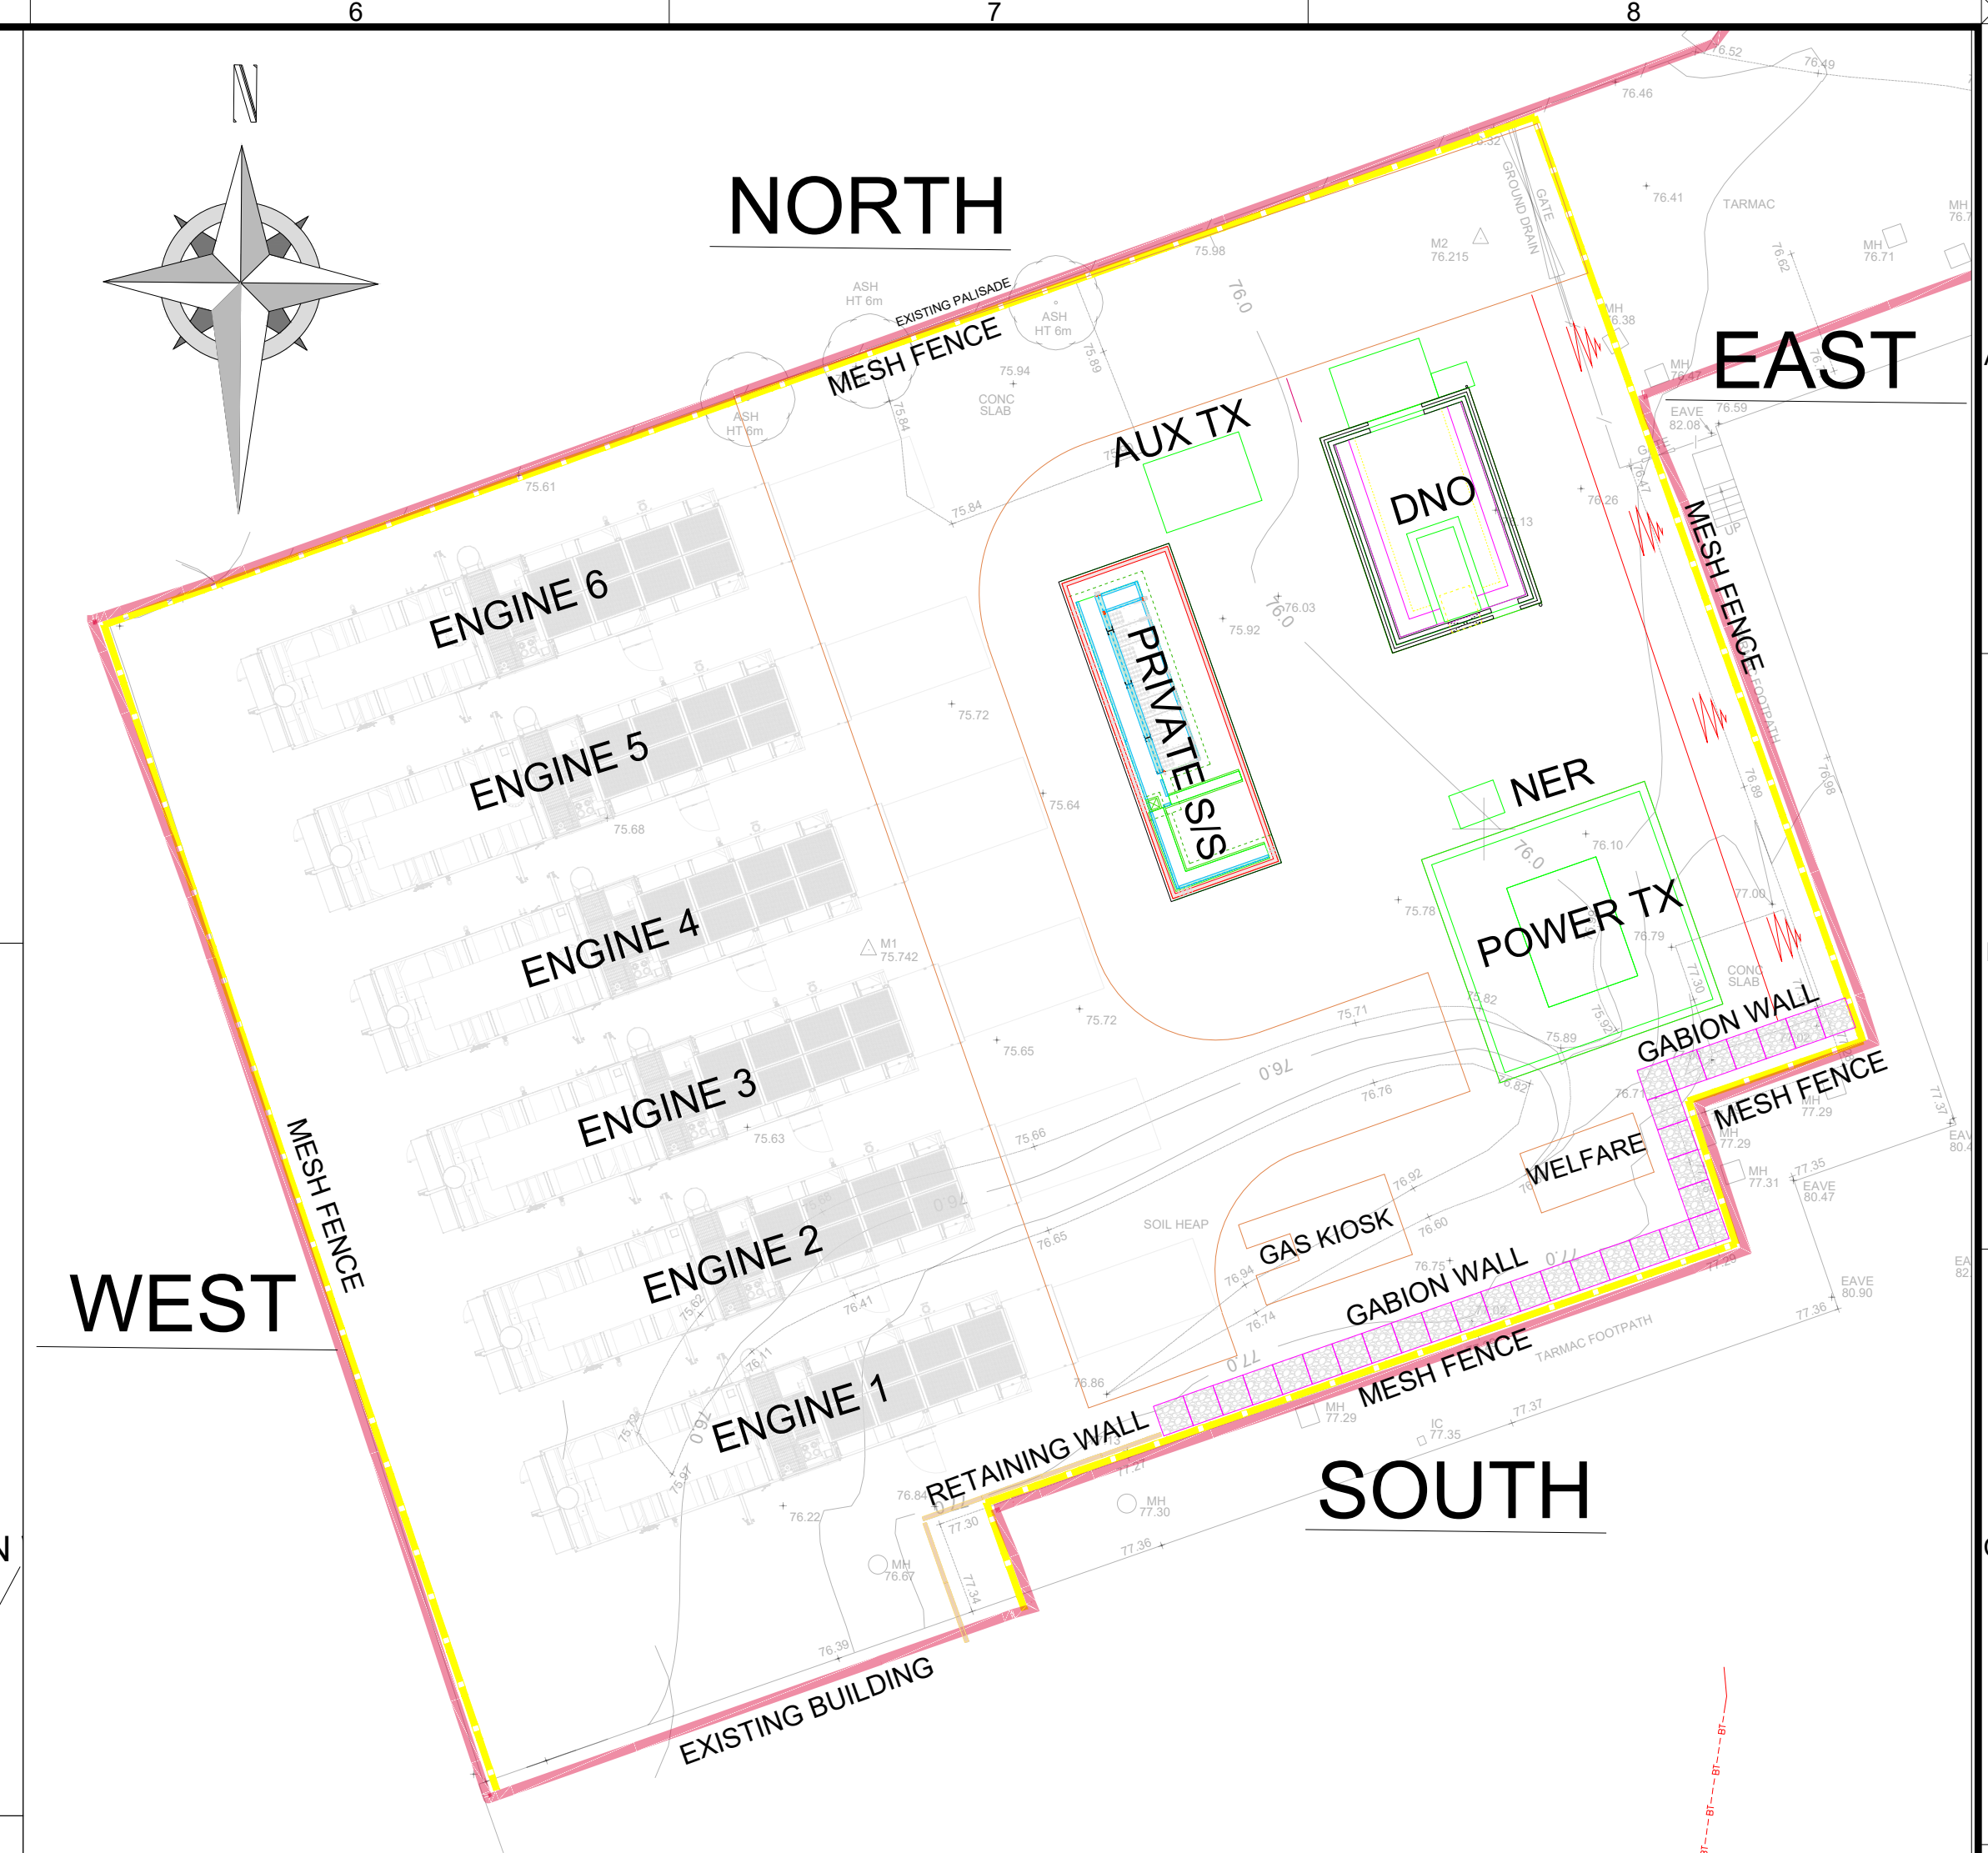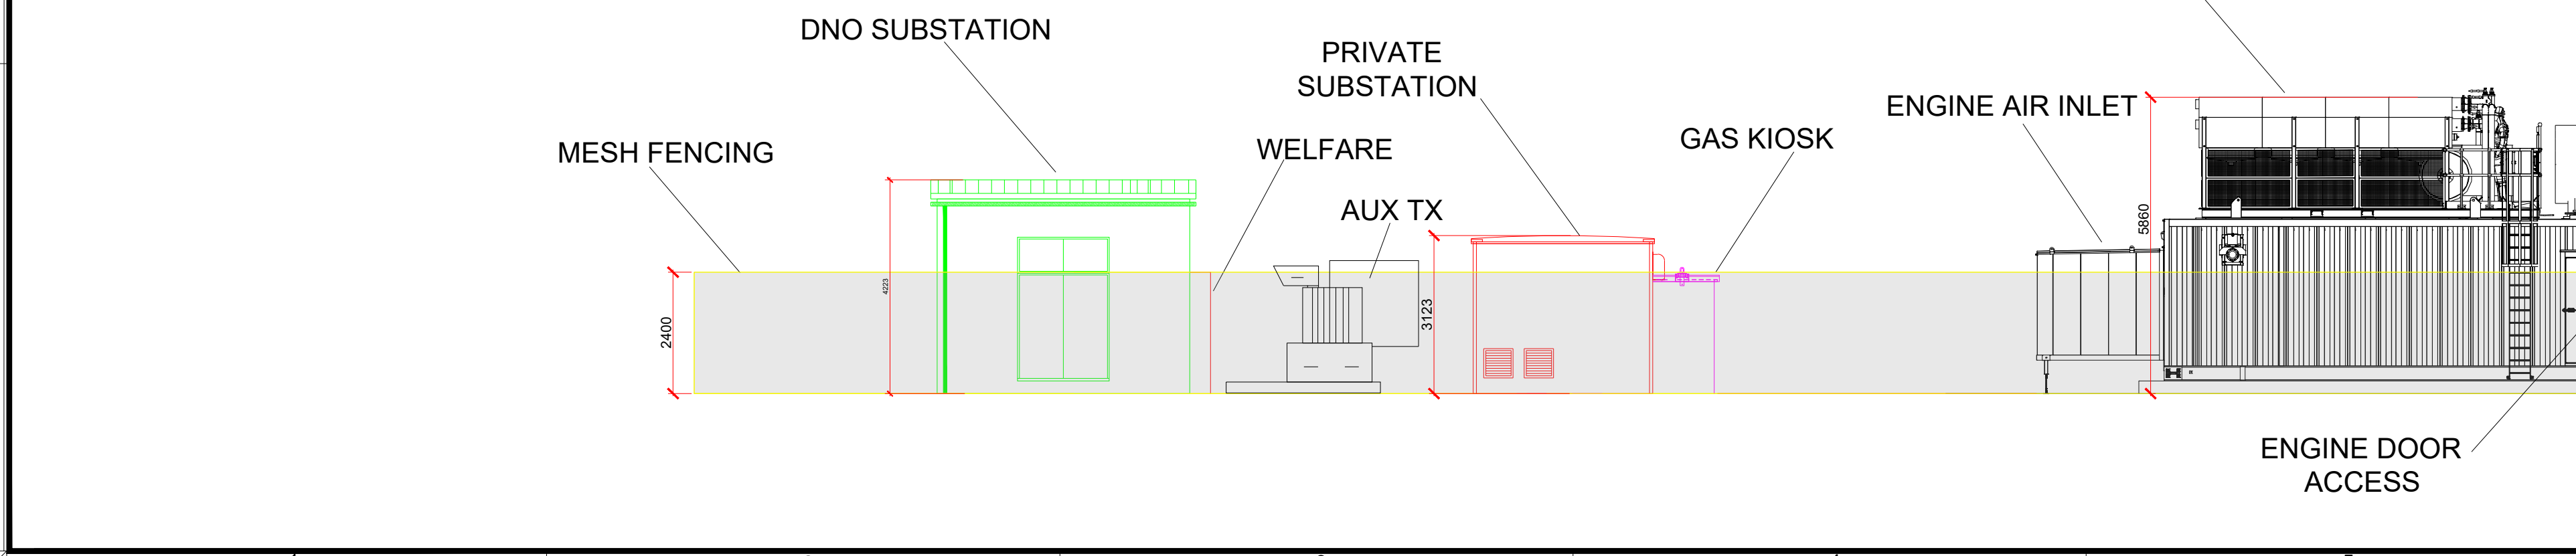

SITE PLAN 1:200

O	REV	FIRST ISSUE	28.8.24	AR	CHECKED	APPROVED
		DESCRIPTION	DATE	DRAWN	CHECKED	APPROVED

GREEN FROG CONNECT LTD, UNIT 17 THE COURTYARD, GORSEY LANE, COLESHILL, BIRMINGHAM, B46 1JA

ALL DIMENSIONS TO BE CHECKED ONSITE. WORK TO FIGURED DIMENSIONS ONLY. REPORT DISCREPANCIES TO GFC AT ONCE BEFORE PROCEEDING.

COPYRIGHT ACT APPLIES

STATUS: **FOR PLANNING**

PROJECT: **ASHTON**

SITE ADDRESS: **42 LOUISA STREET, MANCHESTER, M11 1AA**

DRAWING TITLE: **POWER & LIGHTING DETAILS**

DRAWING NO:	SIZE:	SCALE:	SEE PLAN
GFC-297-20-01	1	A1	DATE: 28.8.24

DNO:	REVISION:
ENW	

DRAWN:	CHECKED:	APPROVED:
AR	MM	MM