

TYPE 5


Plots 1 - 32

Notes:

This drawing, design and concept are copyright of STEN Architecture.

All Dimensions are to be verified on site before any work commences. If any discrepancies, errors or emissions are noted, these are to be reported to STEN Architecture immediately.

If any other drawings are referenced within this layout, please refer to the specific detailed drawing for design, materials and specific working practices.

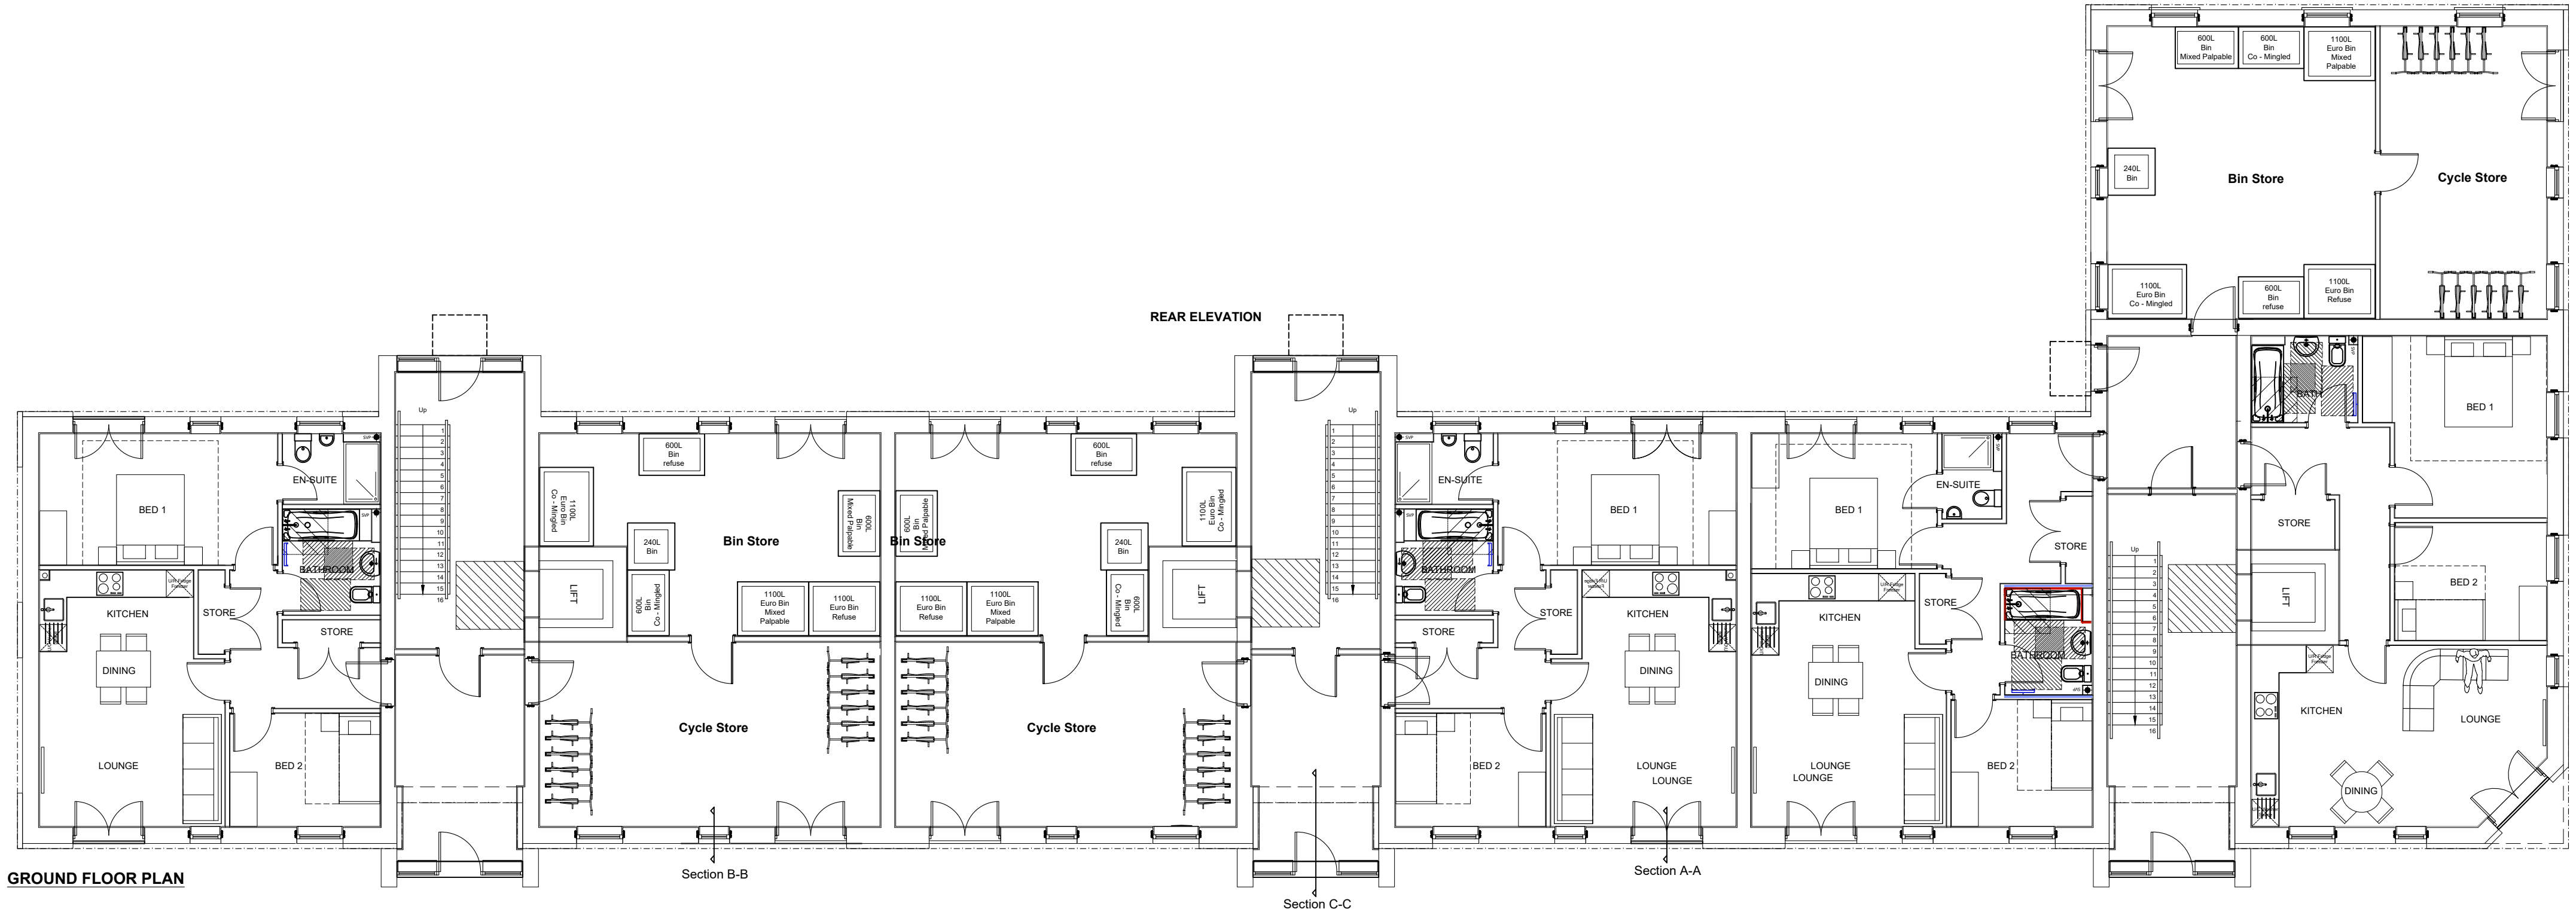

X	X	X	X
REV:	DESCRIPTION:	BY:	DATE:

STEN
ARCHITECTURE

STEN Architecture Ltd
The Studio
Harrison Street
Wakefield
WF1 1PS
Tel: 01924 950985

Web: www.sten-architecture.co.uk
Twitter: [@STEN_arch](https://twitter.com/STEN_arch)
Facebook: [stenarchitectureltd](https://www.facebook.com/stenarchitectureltd)
Linkedin: [Sten Architecture](https://www.linkedin.com/company/sten-architecture)

CLIENT:	Triple Jersey Limited
---------	-----------------------

SITE:	Kingsway, Burnage		
TITLE:	TYPE 5 Ground Floor Plans		
SCALE AT A2:	DATE:	DRAWN:	CHECKED:
1:100	June 24	SD	SSH
PROJECT NO:	DRAWING NO:	REVISION:	
2425	2425.T5.05		